


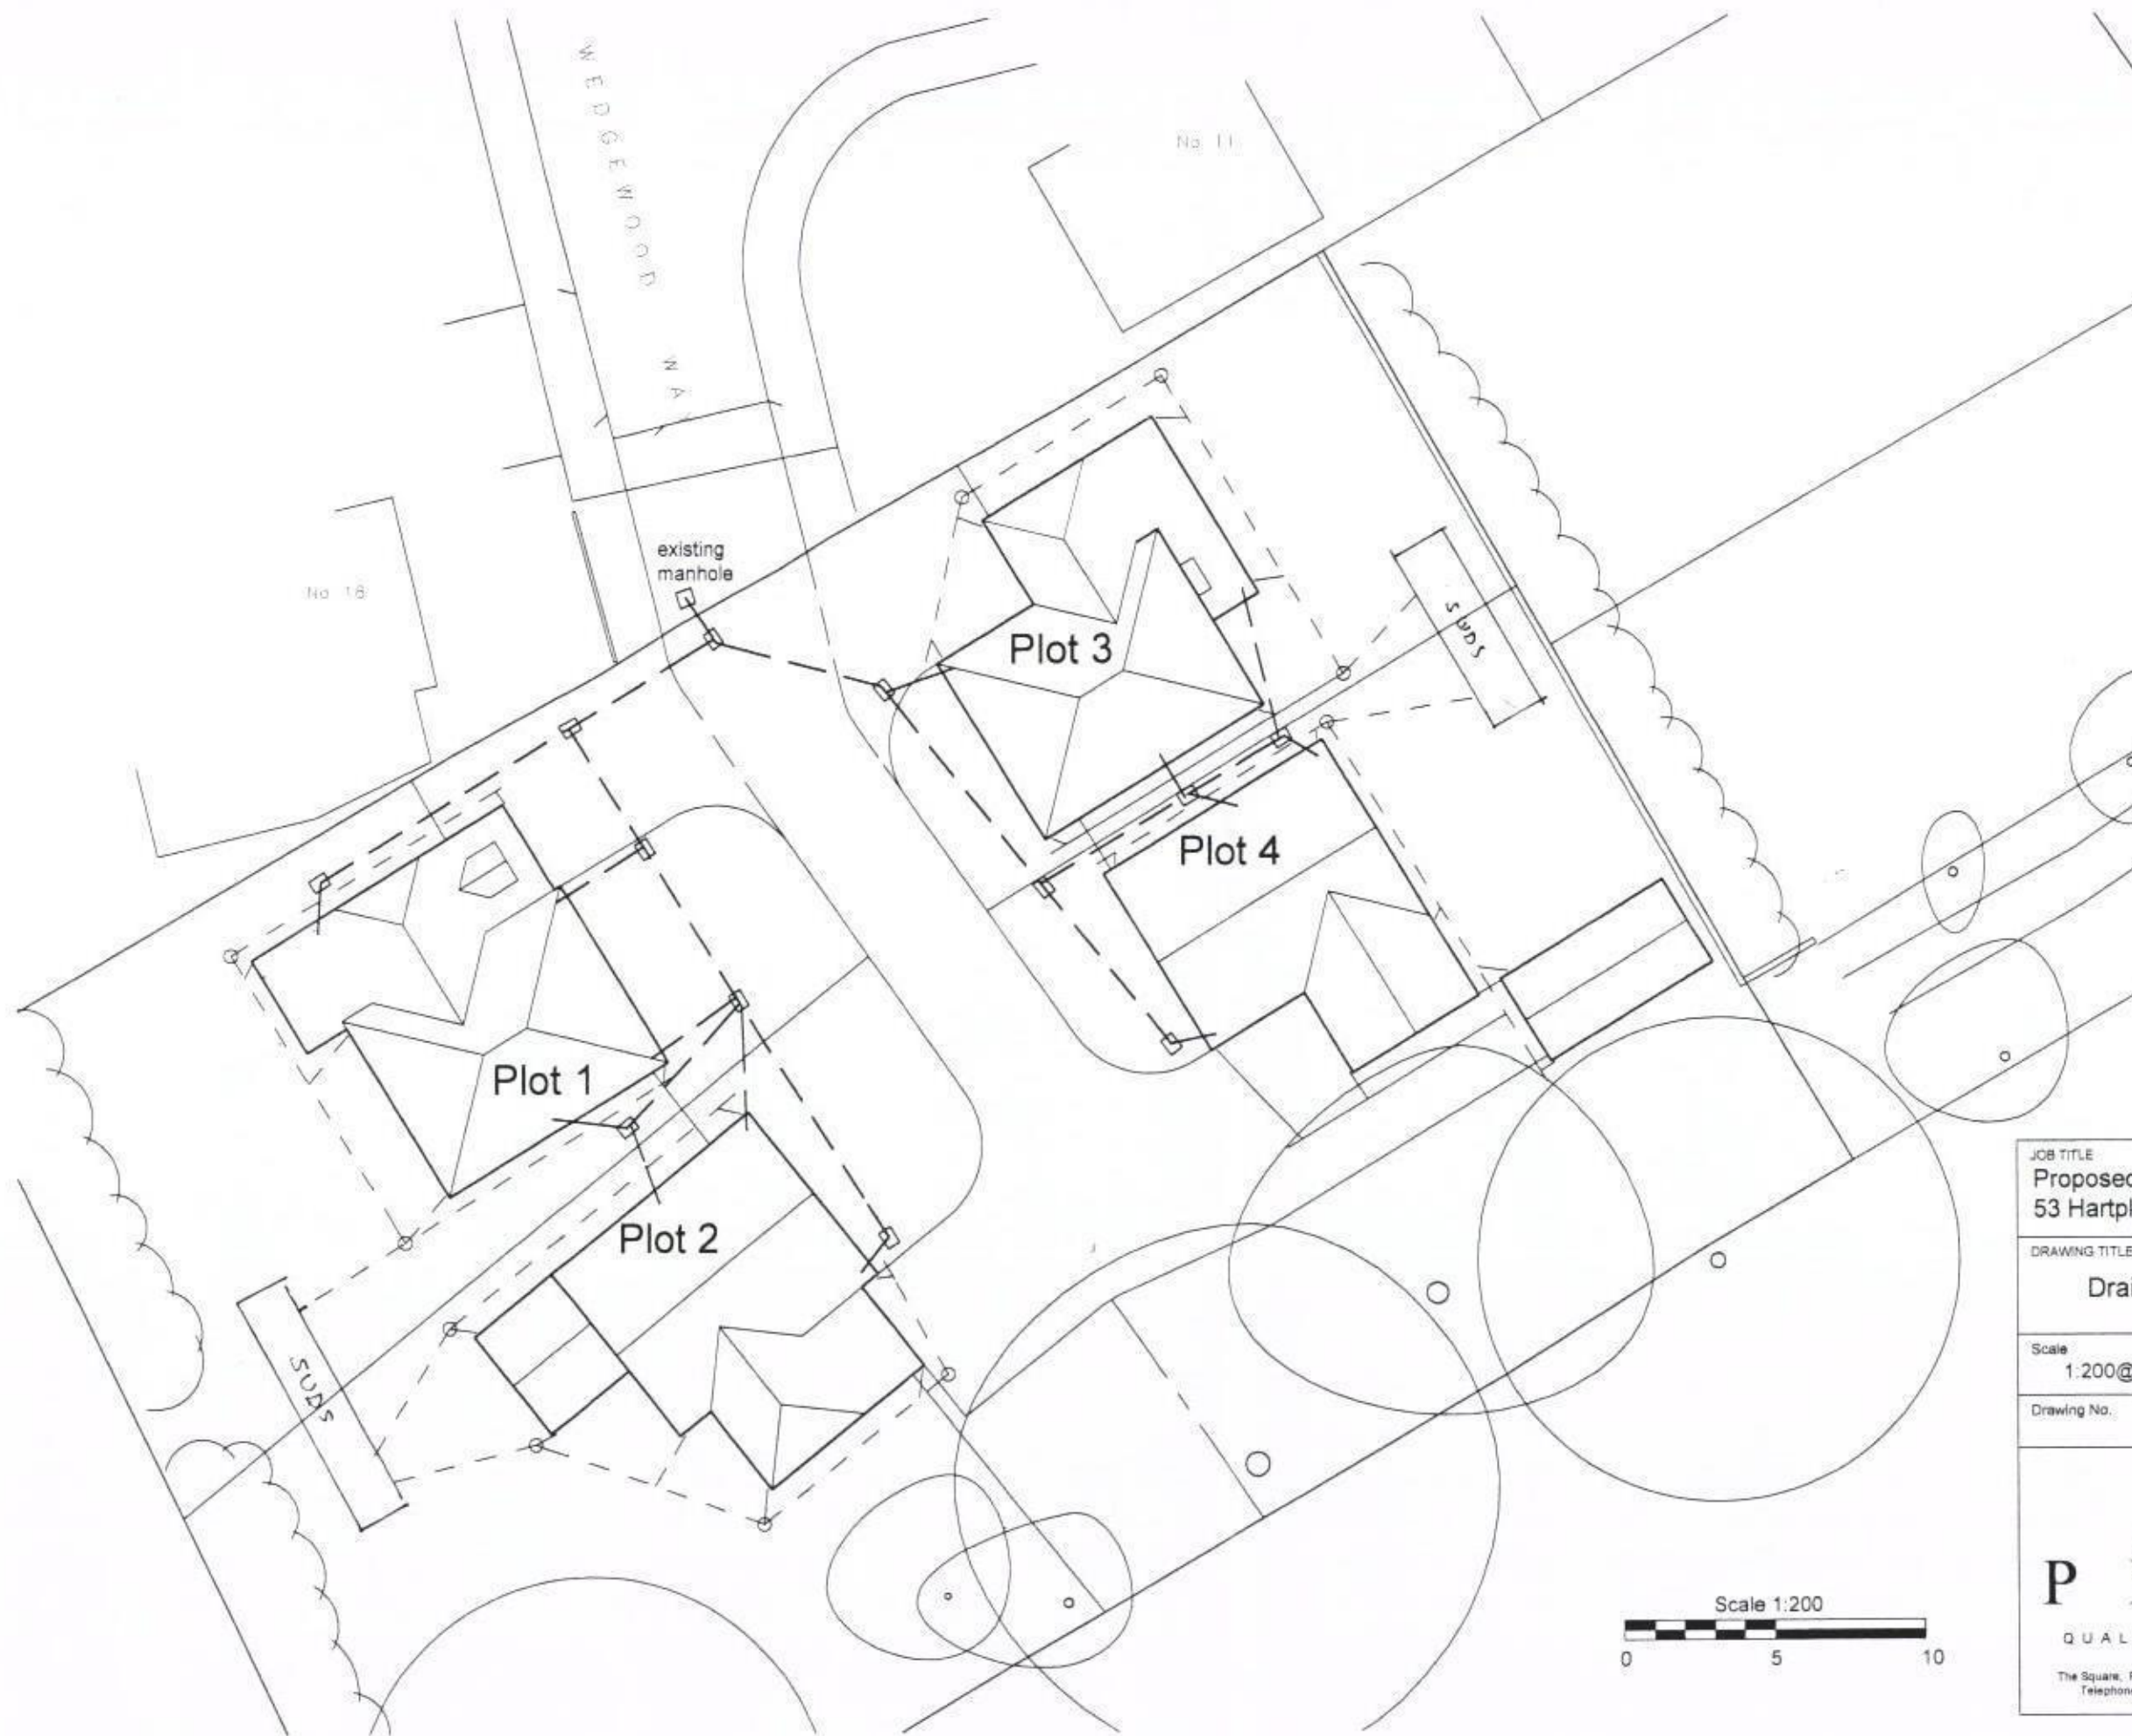

HAVANT BOROUGH
COUNCIL

13 JUN 2013

RECEIVED

JOB TITLE
Proposed development at
53 Hartplain Avenue

DRAWING TITLE
Drainage plan

Scale 1:200@A3 Date March 2013

Drawing No. E133/08

PEAK
QUALITY HOMES LTD

The Square, Rowledge, Farnham, Surrey GU10 4AA
Telephone 01252 793424 Fax 01252 793425