




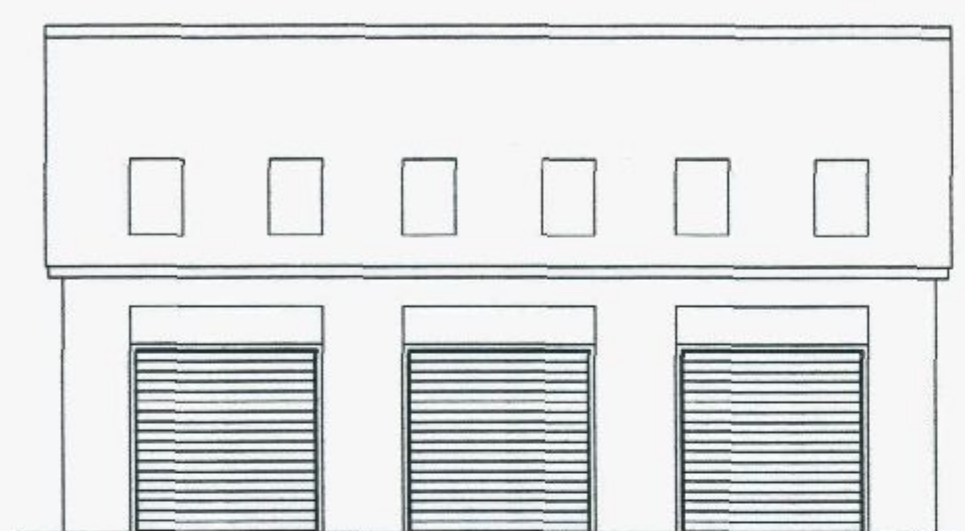


Proposed Front Elevation

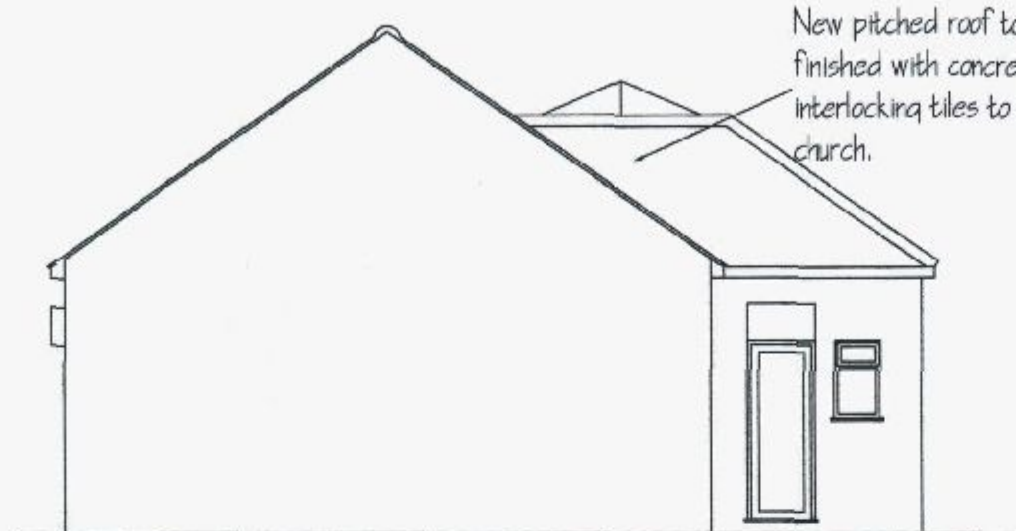


Proposed Side Elevation

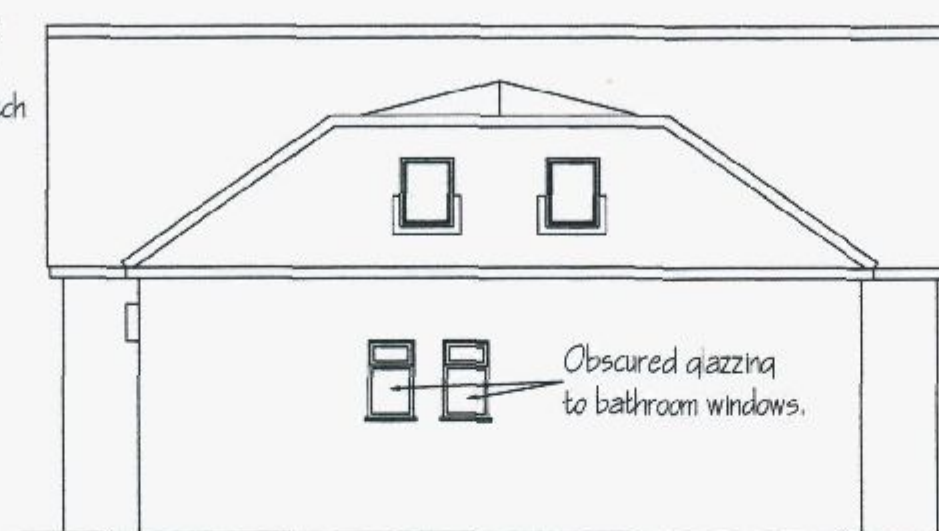

Proposed Rear Elevation

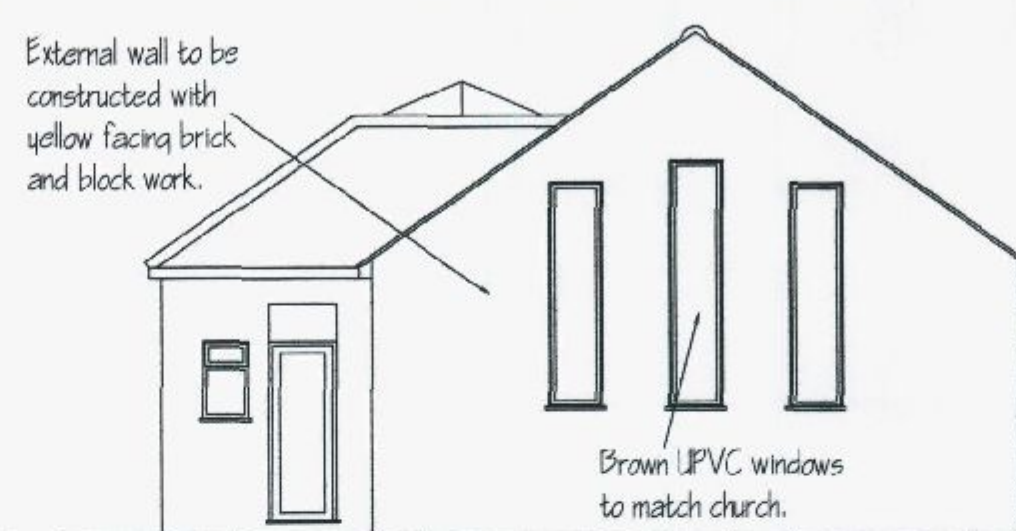


Proposed Side Elevation

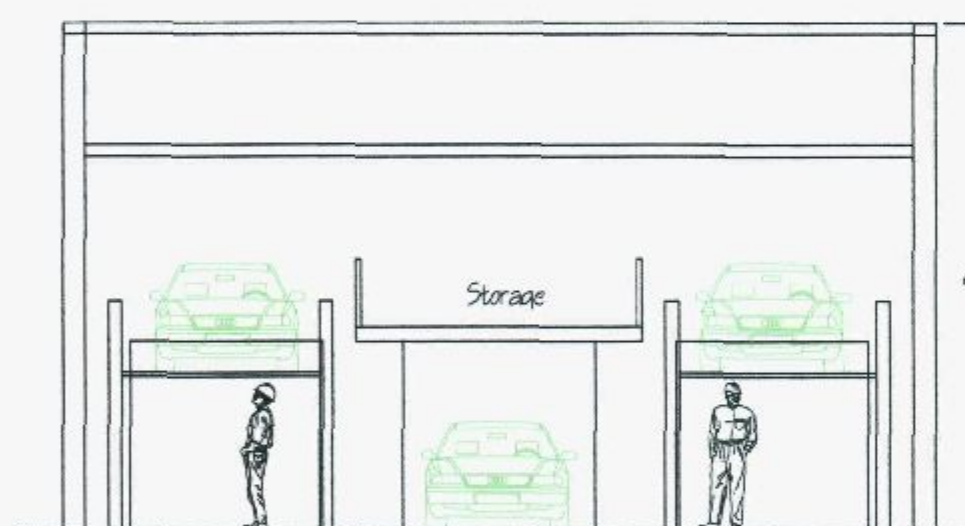


Section A-A




Section B-B

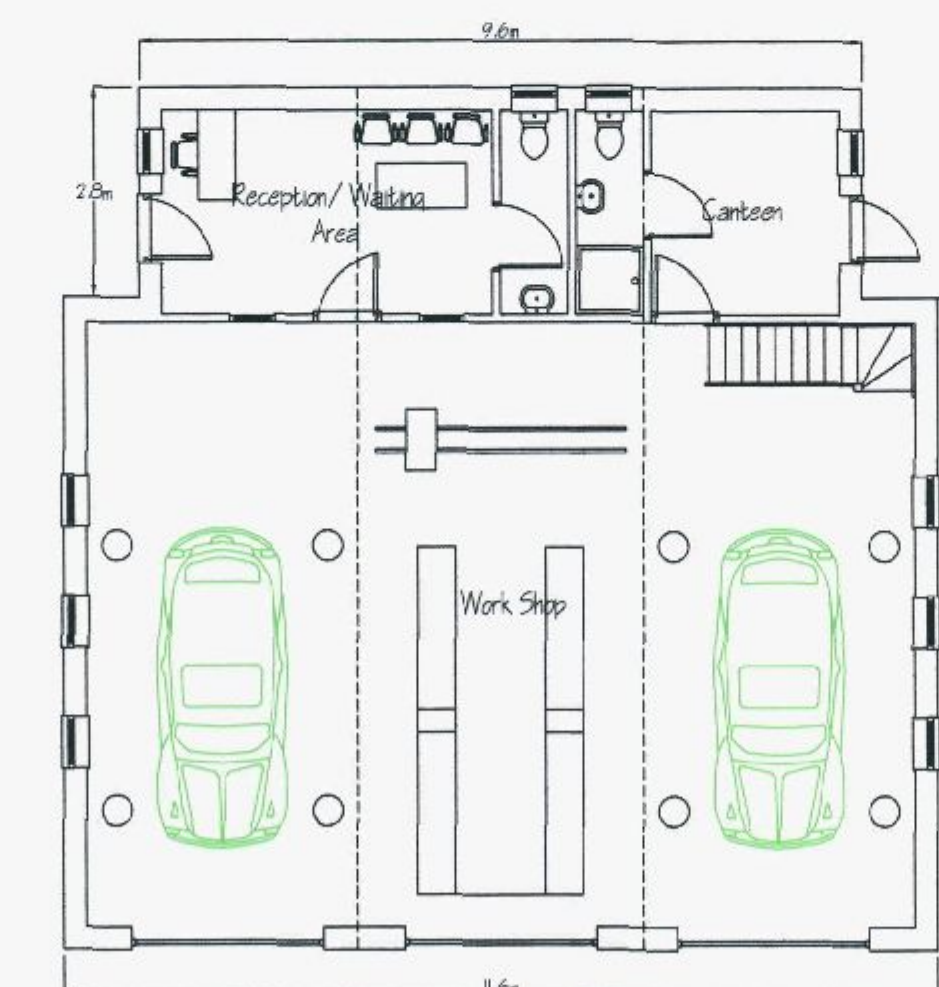

Proposed Ground Floor Plan

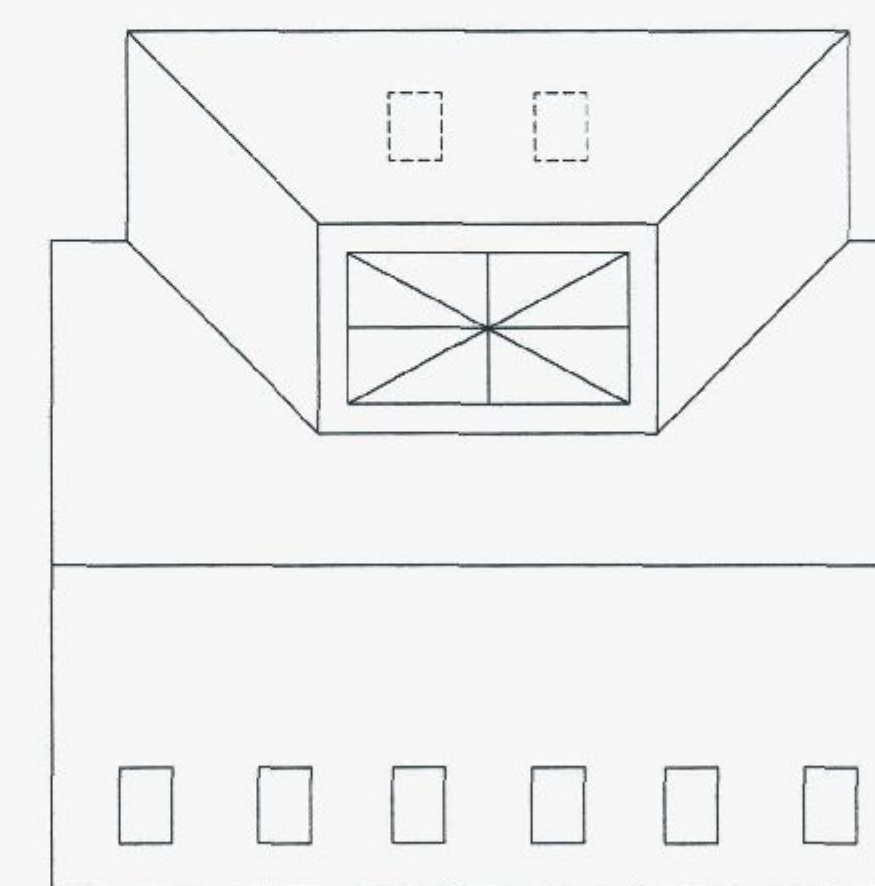

Proposed Roof Plan

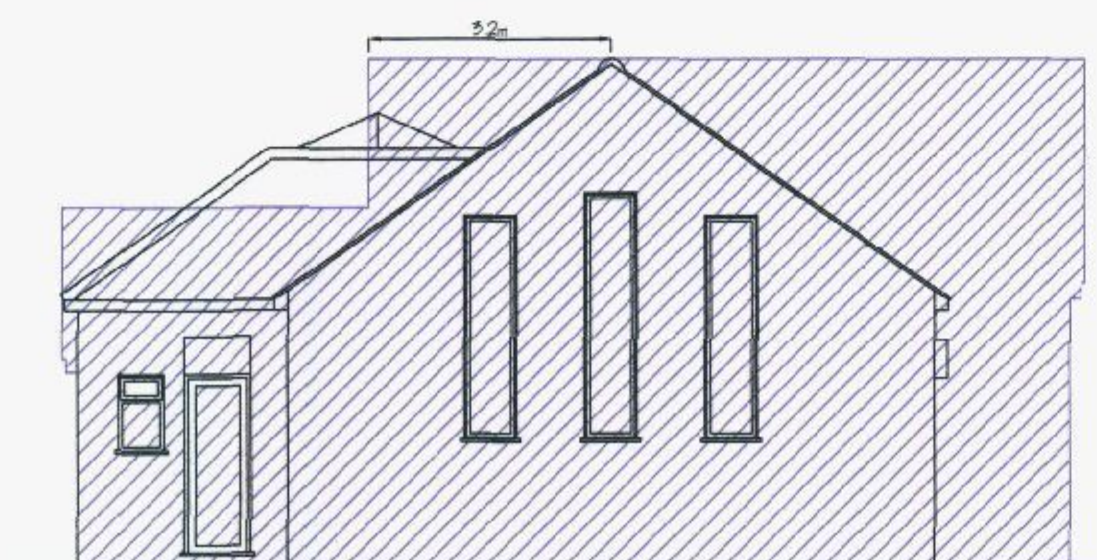

Proposed Side Elevation
with granted elevation
superimposed.



Whilst every care has been taken in the preparation of this drawing, its sole intention is to provide sufficient information to obtain Planning Permission and Building Regulation Approval. It is the builders responsibility to ensure fit and function and ensure all dimensions are checked and reported back if necessary.

Car Park Level
9.850

Site Survey

Gulley Pot
9.600

Drive Way
9.800


Garage
Slab 10.000
Garage Ridge 16.72

Post Office
Slab 10.00
Post Office Ridge 19.1


Church
Slab 10.075
Church Ridge 18.3



20 0 20 40 60 80 100
Metres
Scale 1:1250

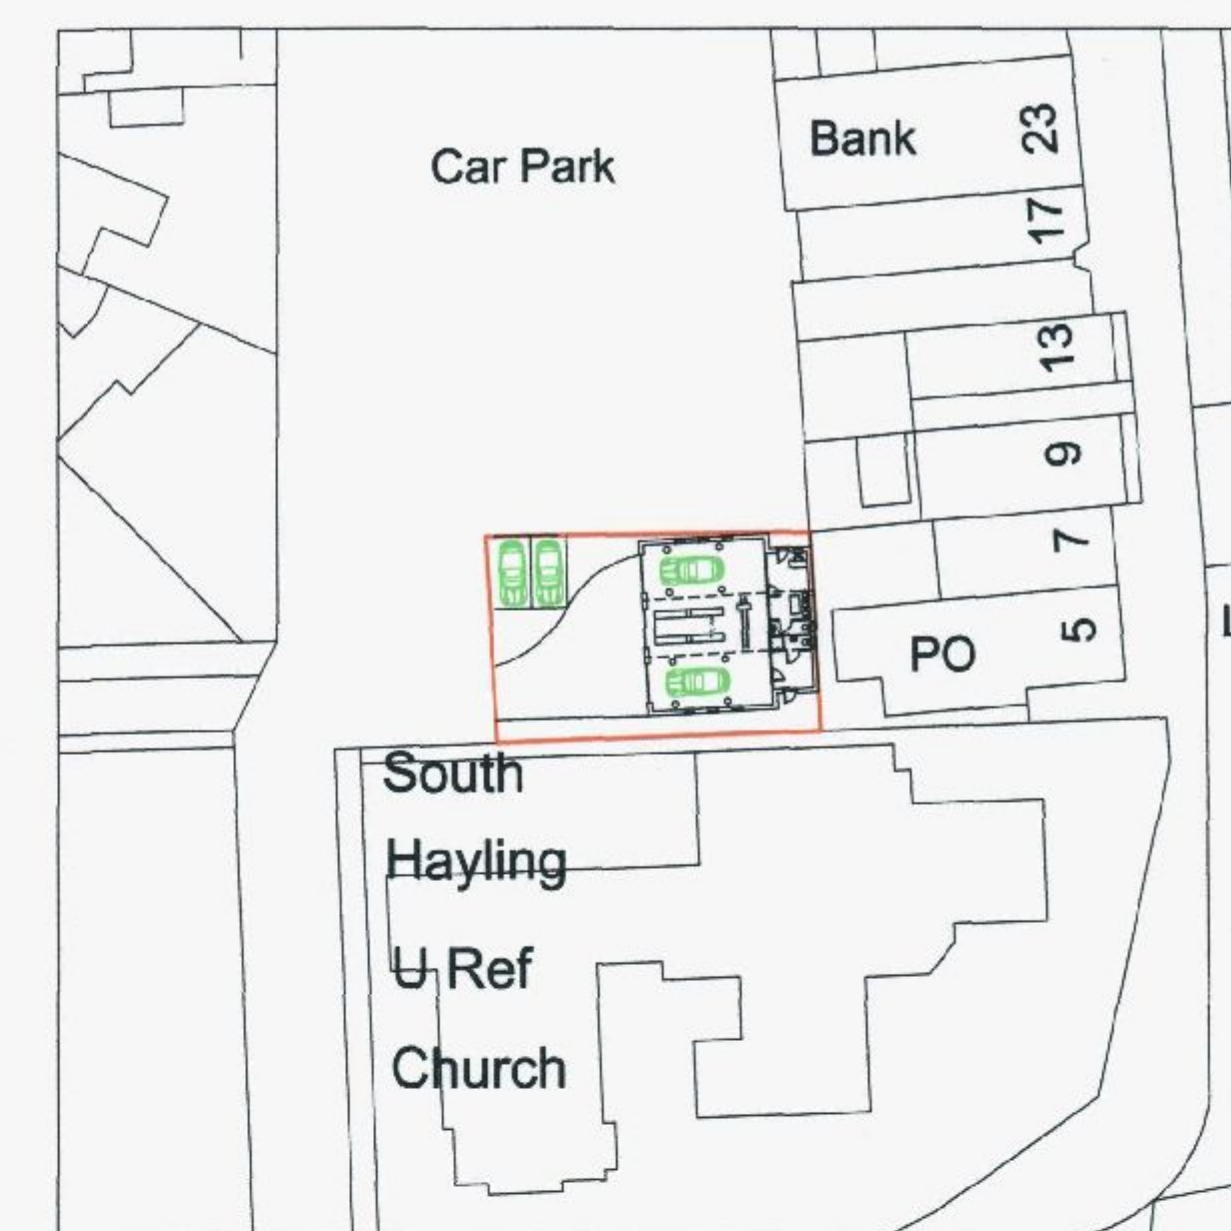

0 5 10 15 20 25
Scale 1:500

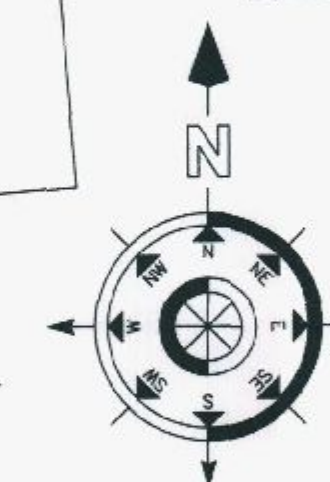

Group Licence No. 5750
© Crown Copyright 2009
Reproduction in whole or in part is prohibited
without the prior permission of Ordnance Survey.

client Mr Mark Simmons
drawing title Proposed Works
scheme Gridley Printers Ltd
3 Elm Grove
HAYLING ISLAND
PO11 9EA

A L RYDER LTD
Centaur House
Ancells Business Park
Ancells Road
Fleet
GU51 2JW
telephone 01252 302352
fax 01252 302353
cellphone 07975 520280

3
July 2013 Scale 1:100
drawn by Simon R