


Notes:


All dimensions must be checked on site and not scaled from this drawing.

All work must be carried out in accordance with statutory requirements, all relevant British Standards and codes of practice.


This drawing to be read in conjunction with Drg.No.1175/07
(Latest revision)

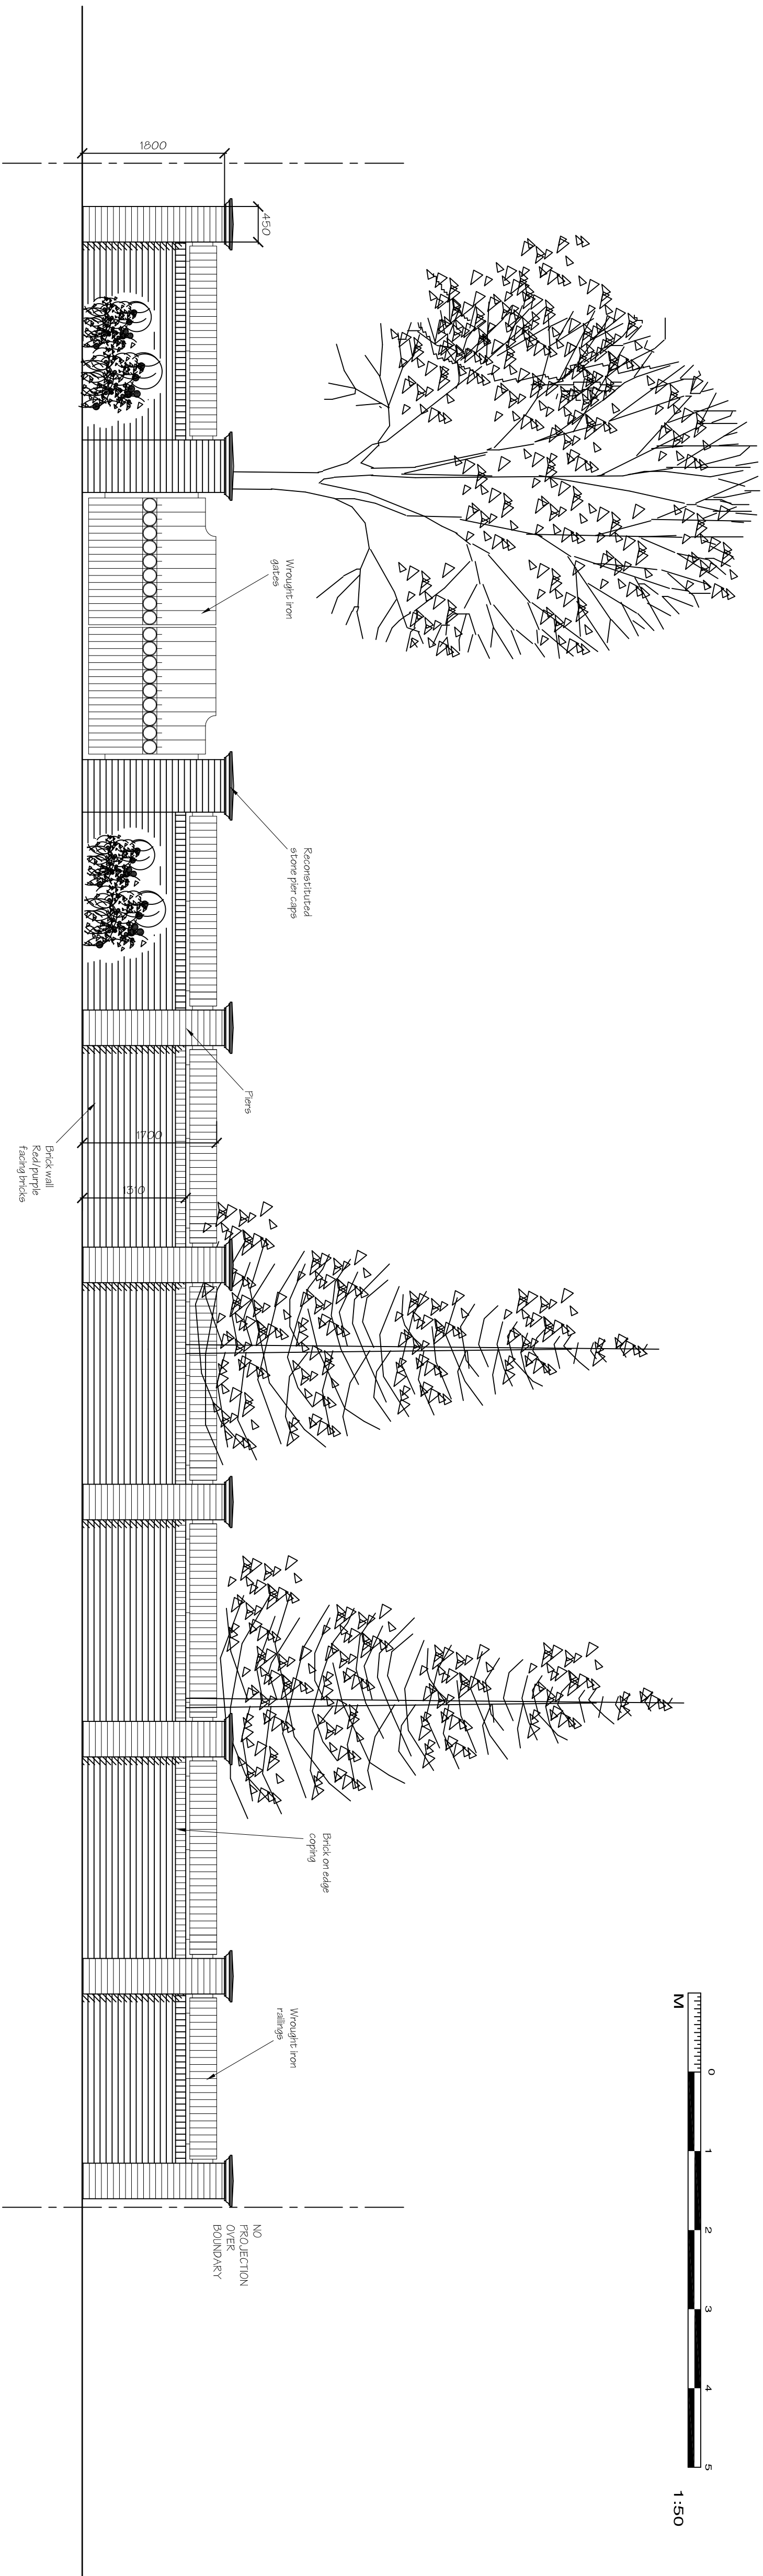

FRONT ELEVATION

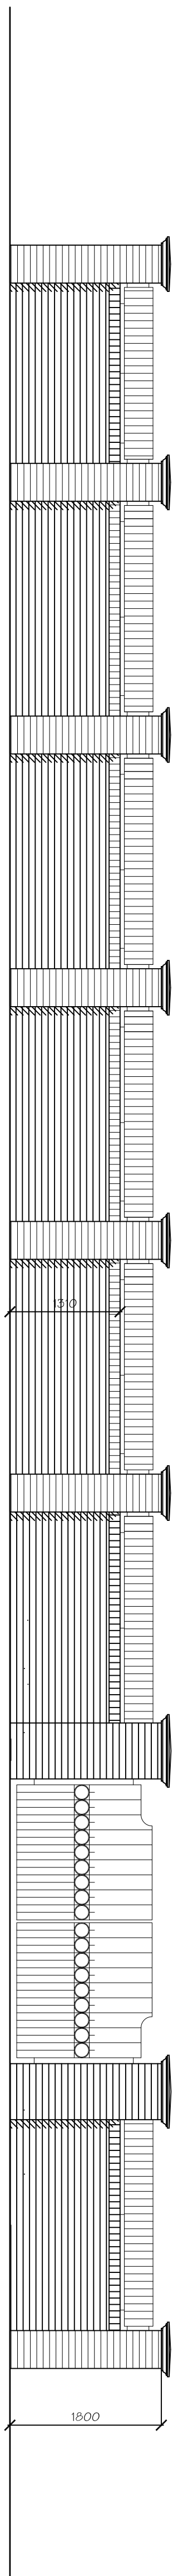

REAR ELEVATION

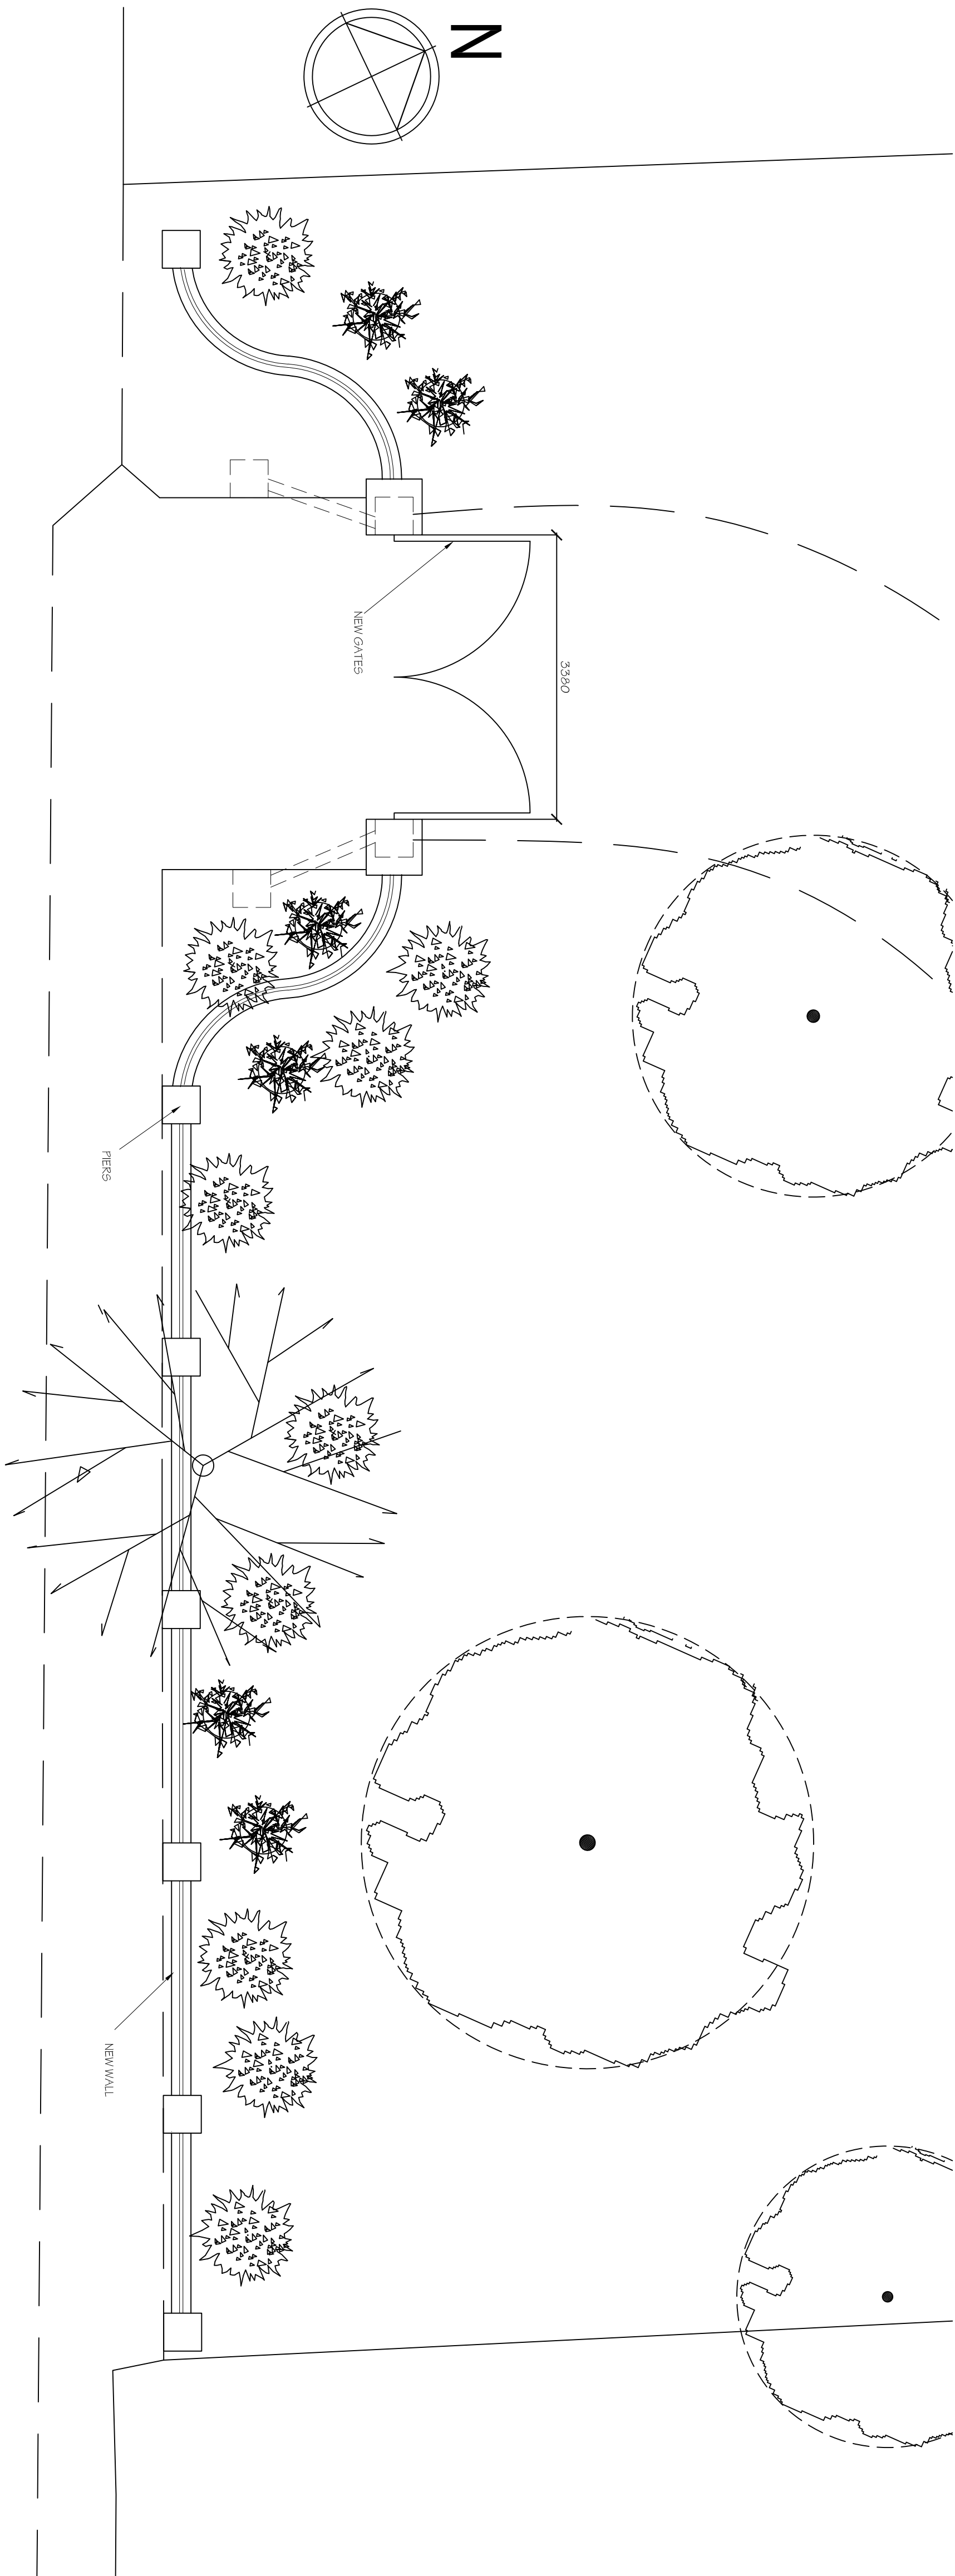

PLAN

A		
Date		Revisions

© copyright

ALAN SHARP
ASSOCIATES

ARCHITECTS SURVEYORS

Thursley House
53 Station Road
Guildford
Surrey
GU4 8HA
Tel: 01483 577896

E-mail: sharparch53@aol.com

Client
Mr P Smith

Job Title
1A BILLETT AVENUE
WATERLOOVILLE
HANTS

Drawing Title
**PROPOSED NEW FRONT
BOUNDARY WALL & GATES
PLAN, ELEVATIONS**

FOR PLANNING APPLICATION

Scale
1:50

Sheet size
A1

Date JAN 13

Drg N

1175/08