


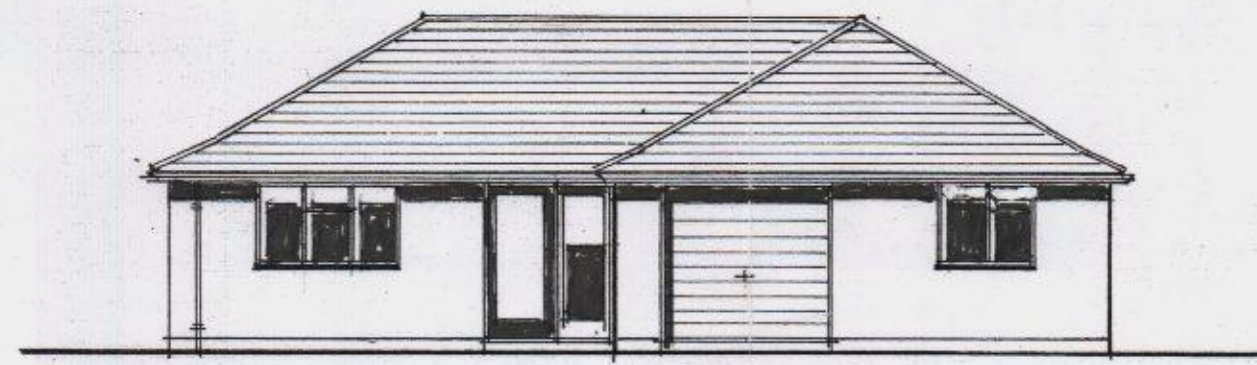


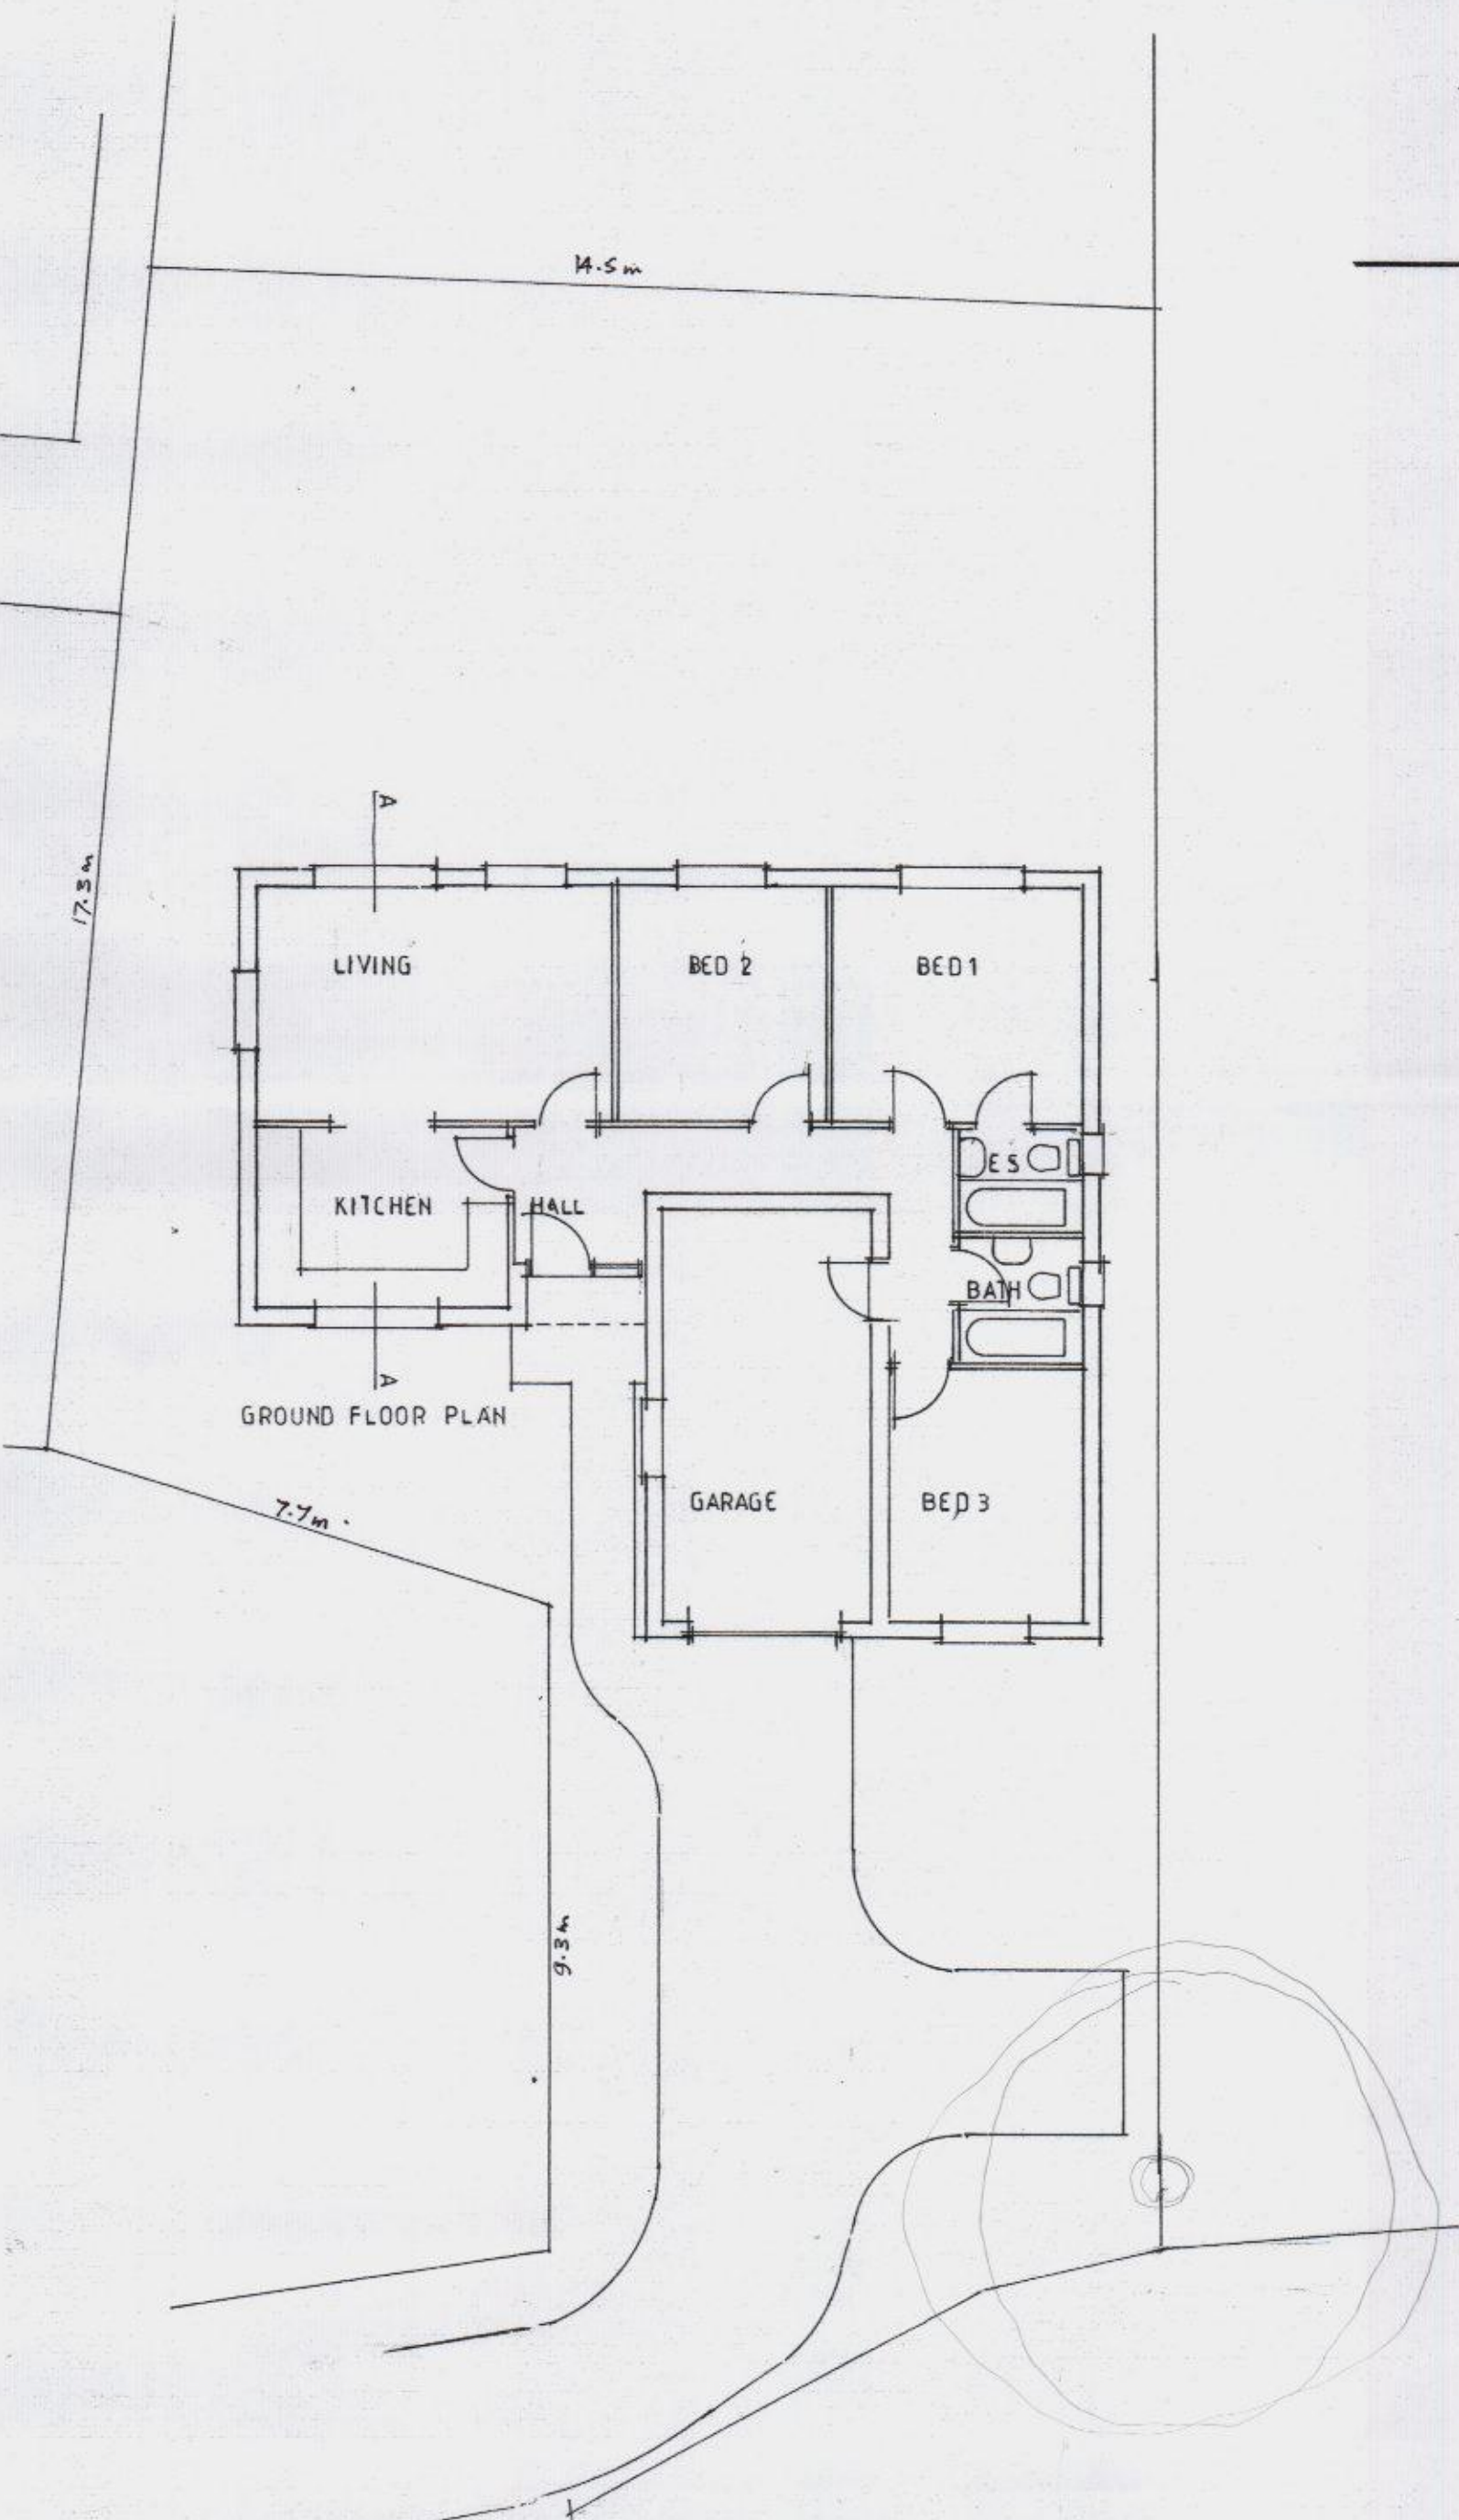


EAST ELEVATION

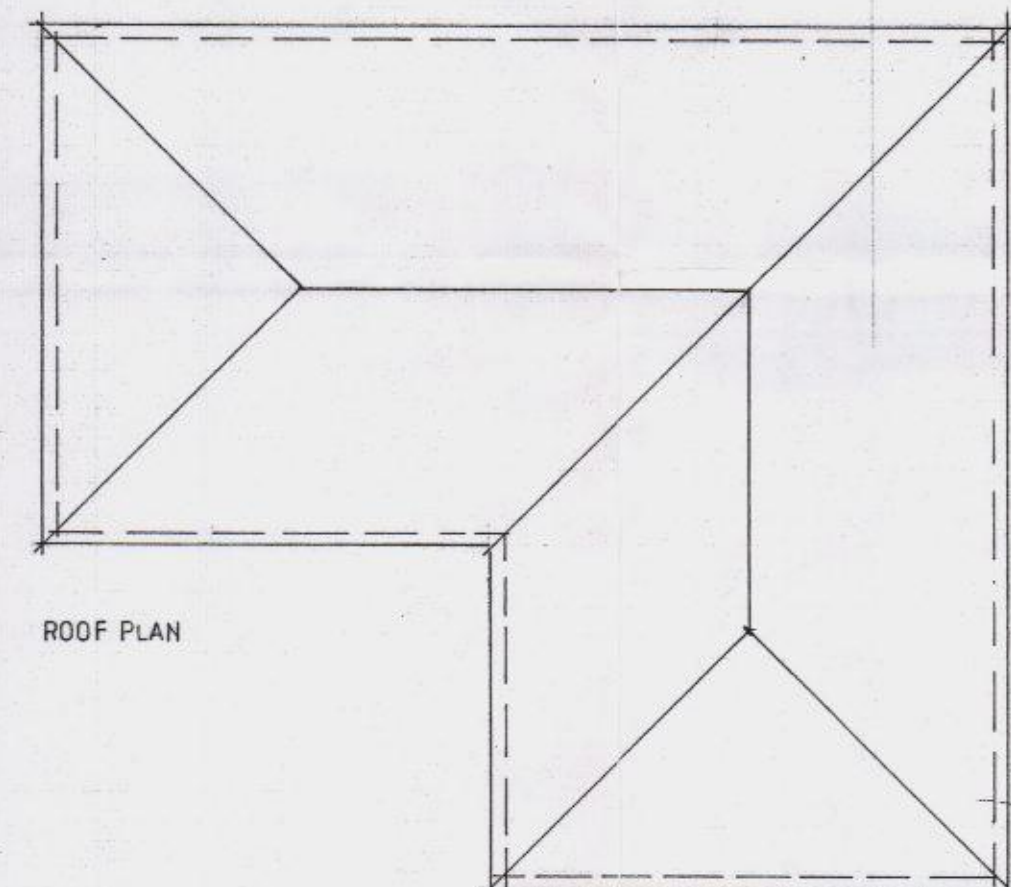


ROOF PLAN

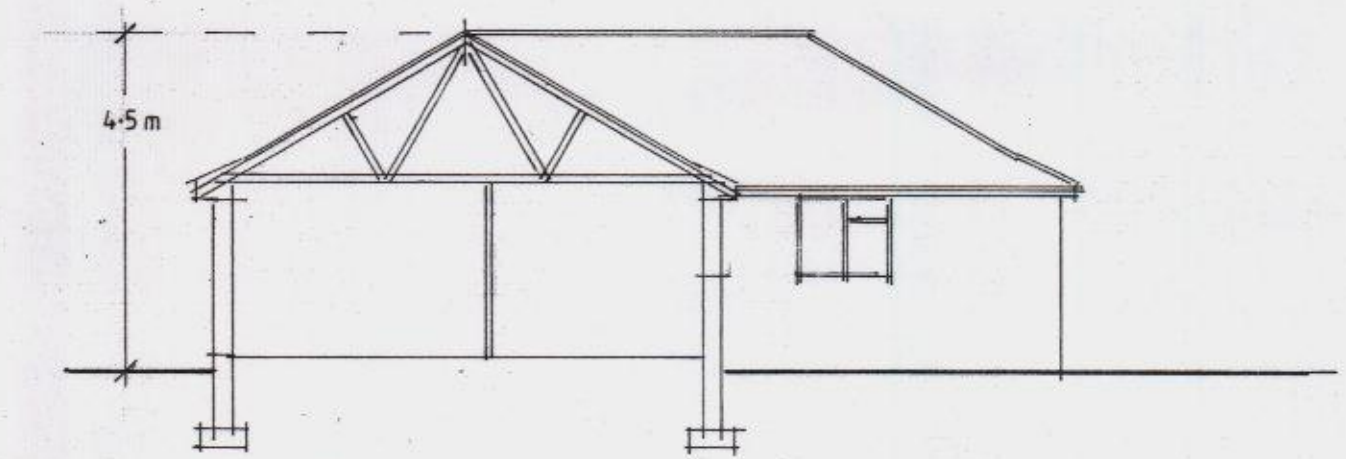


SECTION A A

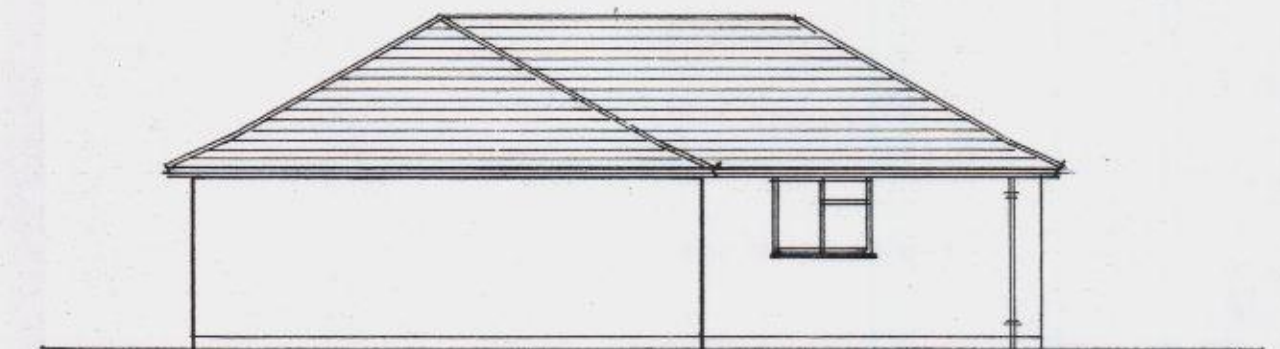

SOUTH

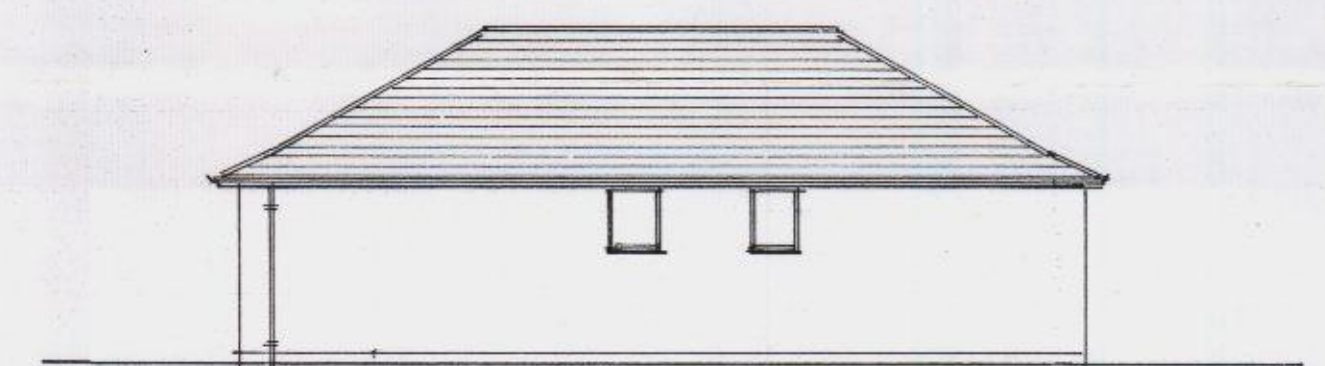

NORTH

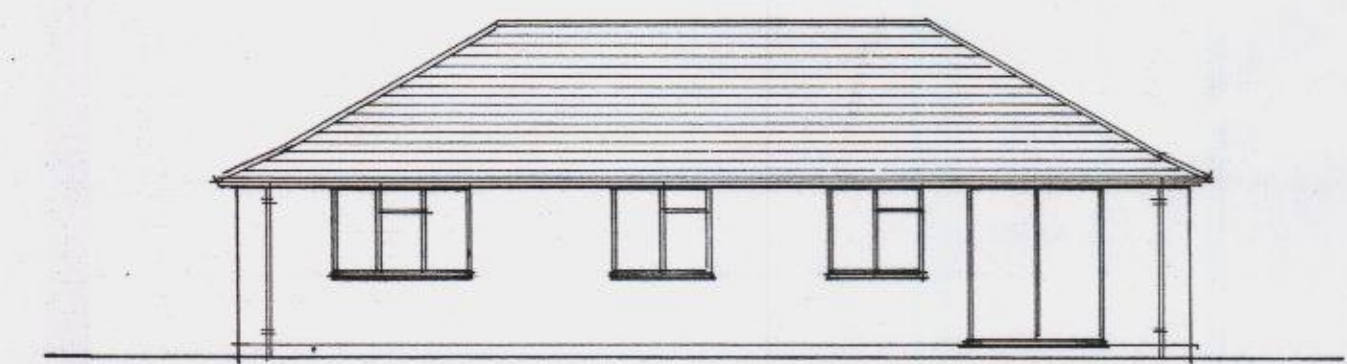

WEST

HAVANT BOROUGH
COUNCIL
19 OCT 2012
RECEIVED

THIS DRAW FOR DISCUSSION PURPOSE ONLY *G.J. Duffell* *20/12/2012*
PROPOSED BUNGALOW ON LAND ADJ. TO Nos, 80, 82
BEDHAMPTON ROAD HAVANT PO9 3EZ
FOR MR. C.HARTLEY DWG. NO. 468-04

Geoffrey J Duffell Tel 023 92462261

Oct. 2012

