




FRONT ELEVATION

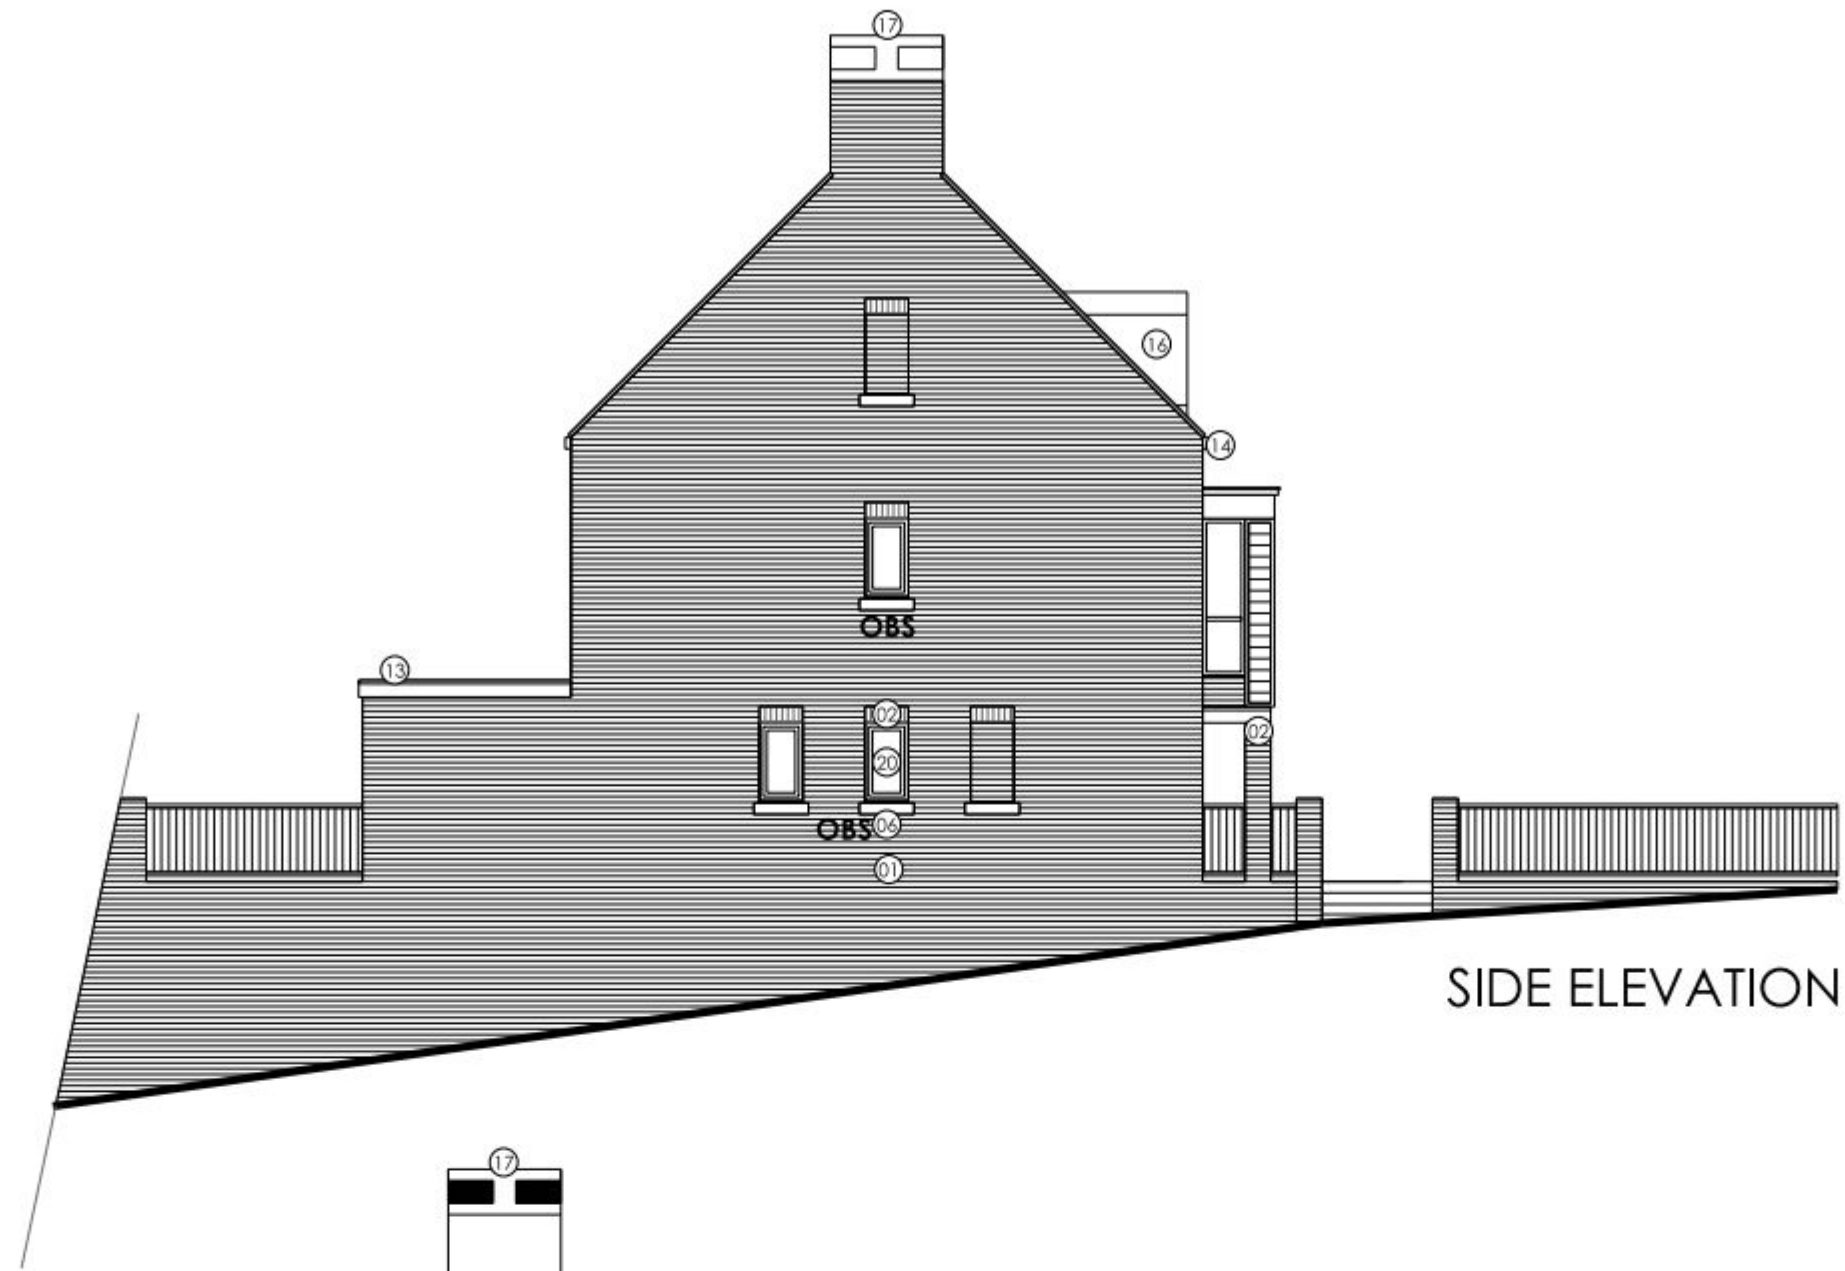

SIDE ELEVATION





REAR ELEVATION




SIDE ELEVATION


FRONT ELEVATION OF GARAGE BLOCK
- PLOTS 44,45,46

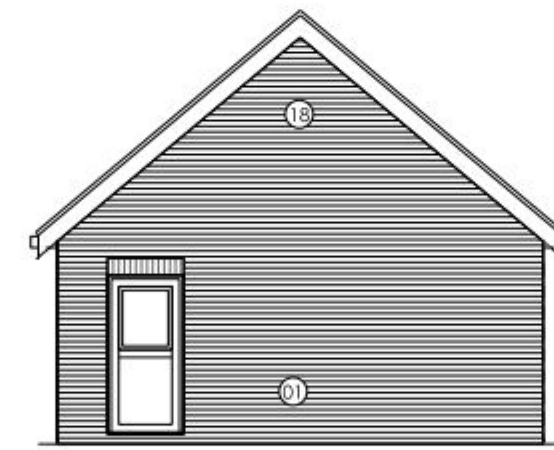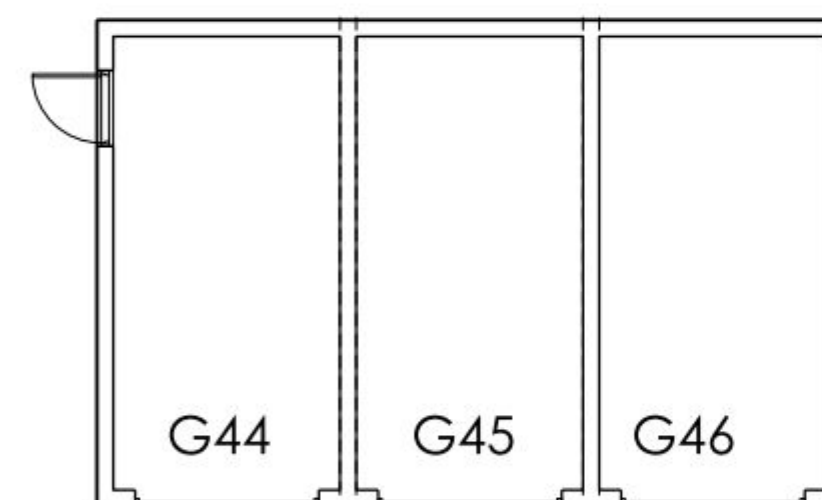

SIDE ELEVATION

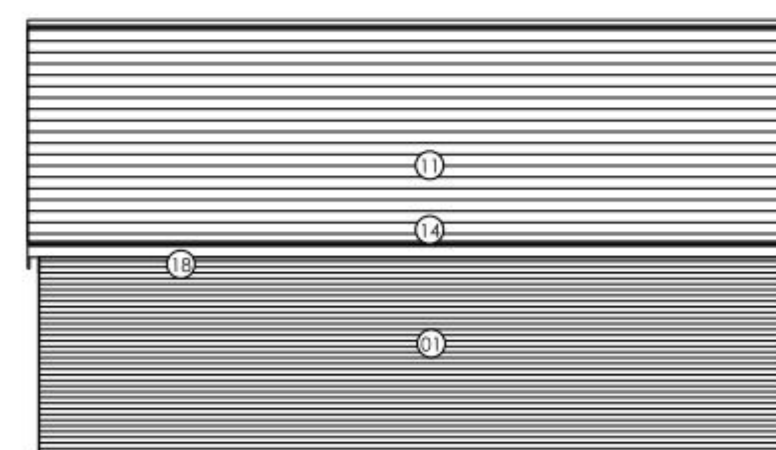



REAR ELEVATION

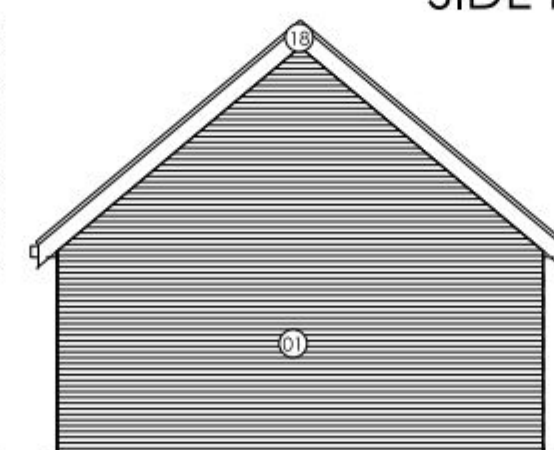


SIDE ELEVATION

PLAN/ELEVATION OF GARAGE BLOCK - PLOTS 44,45,46

P2 - MG - JULY 2012 - WINDOW TO GABLE END OF PLOT 40
REMOVED. WINDOWS ADDED TO GABLE OF 44

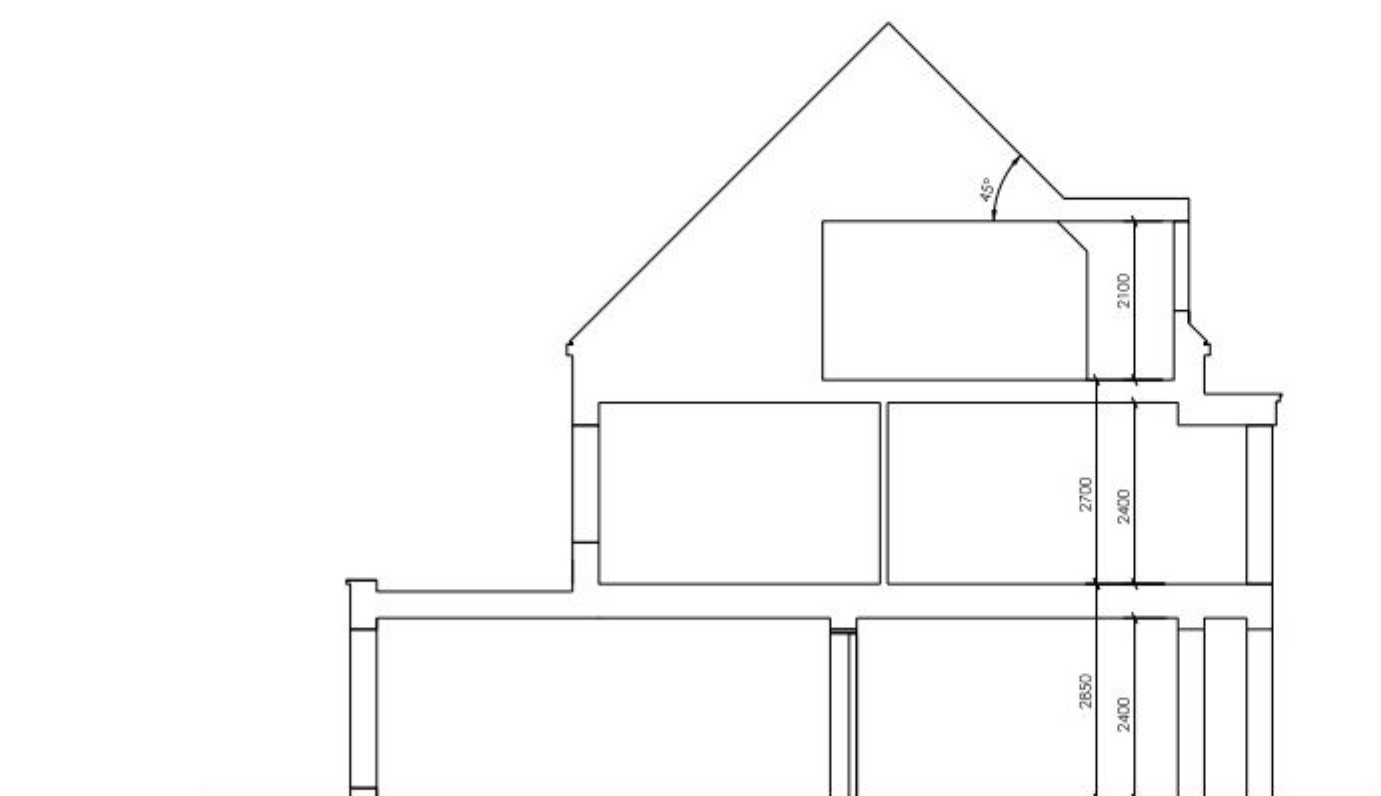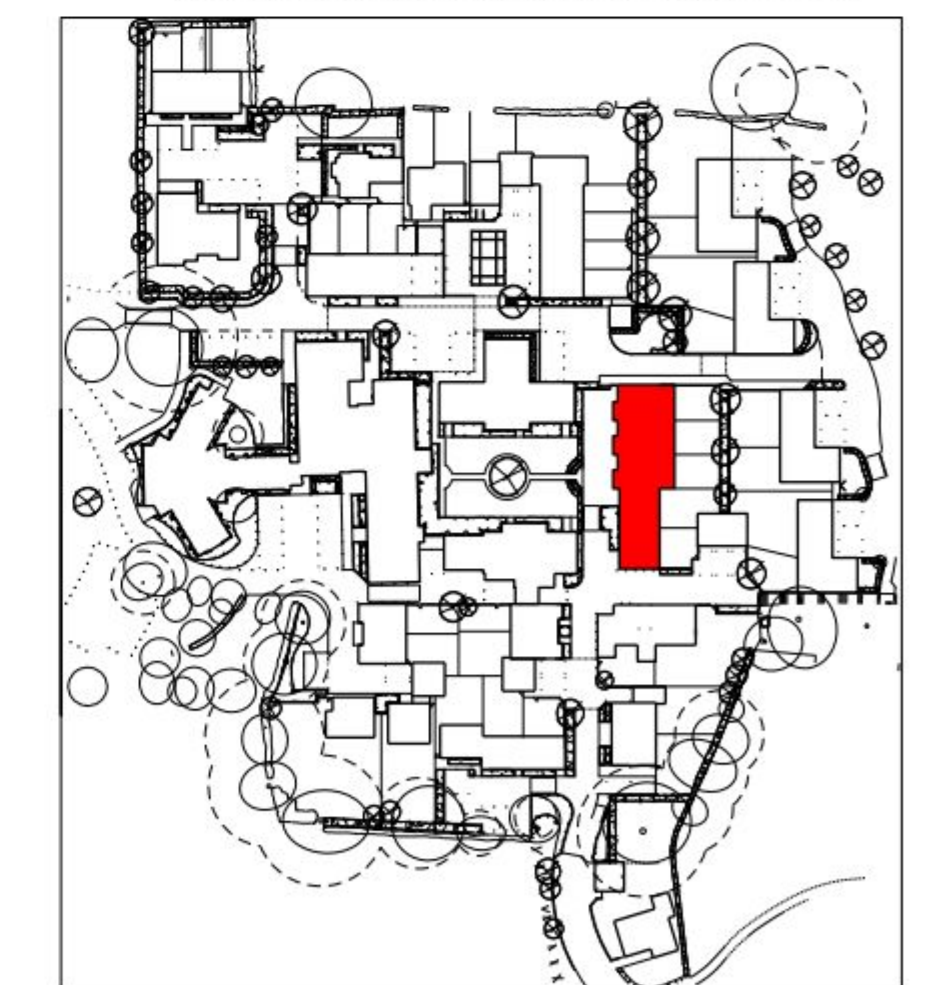


SECTION A-A

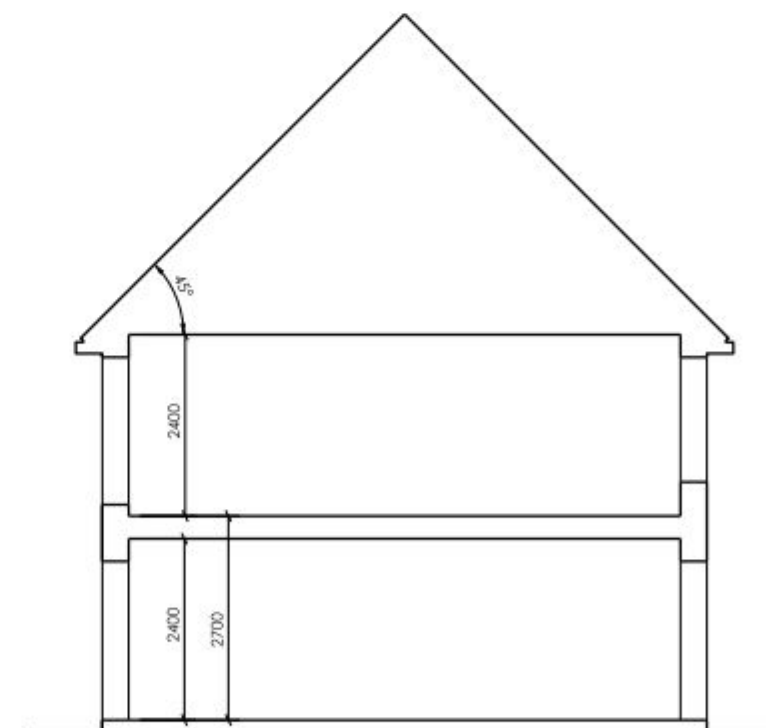

SECTION B-B

MATERIALS KEY	
WALLS	
01	Multi stock brickwork
02	Red face brickwork, brick detail, brick header detail
03	Vertical weatherboard cladding - natural colour
04	Horizontal weatherboard cladding - dark grey
05	White smooth faced render to key gable features
06	Pre-cast stone cill, header and stone gable detail
07	Red brick cill detail
ROOF/EAVES/VERGES/SOFFITS/RAINWATER GOODS	
10	Blue/black slate with matching ridge + hip slates
11	Red/brown plain clay tiles
12	Orange plain clay tiles
13	Grey pressed metal cappings/ trims to flat roof parapet walls etc
14	Black UPVC rainwater goods
15	Grey leadwork
16	Grey coloured domers
17	precast gable top features
18	white eaves, verge,soffit and bargeboards
19	metal chimney flue
38	grey UPVC rainwater goods
WINDOWS/DOOR AND GLAZING SYSTEMS	
20	White UPVC framed window,doors & glazing systems
21	Velux roof lights
22	Grey aluminium/limber composite window and doors
DOORS/PORCHES/GUARDINGS	
30	Profiled front doors, to style shown
31	White framed glazed main entrance doors to apartments
32	Painted profiled/flushed doors and screens to cycles and bin stores etc
33	Profiled steel garage doors to style shown
34	Pressed metal fascias to canopies/ porches
35	Metal rolling/guarding to balconies
36	Painted steel gates/railings
37	timber feature privacy fence

IMPORTANT NOTE FOR USE OF THIS DRAWING: THIS DRAWING HAS BEEN PRODUCED SPECIFICALLY FOR USE ON THE PROJECT. POPE PRIESTLEY ARCHITECTS CANNOT BE HELD RESPONSIBLE FOR RE-USE OF THE INFORMATION BY OTHERS FOR ANY PURPOSE OTHER THAN FOR WHICH IT IS SPECIFICALLY INTENDED. THIS DRAWING REFLECTS STANDARDS AGREED FOR THIS PROJECT AND CURRENT AT THE TIME OF PRODUCTION AND WILL NOT BE UPDATED IN ACCORDANCE WITH CHANGING LEGISLATION AND/ OR OTHER REQUIREMENTS.

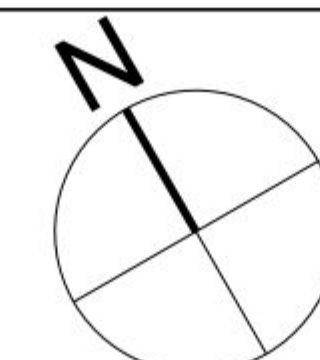

SCALE BAR - 10mm INTERVALS AT TRUE SCALE

POPE PRIESTLEY ARCHITECTS
ARCHITECTURE | TOWN PLANNING | URBAN DESIGN
FERRY HOUSE, CANUTE ROAD, SOUTHAMPTON, HAMPSHIRE, SO14 3FJ. T: +44 (0)23 80332288 F: +44 (0)23 80632886 E: info@popespriestley.co.uk

PLANNING ISSUE

ST MICHAELS CONVENT
LONDON ROAD
WATERLOOVILLE
HAMPSHIRE

BLOCK J
PRIVATE
SECTION & ELEVATIONS
PLOTS 40 TO 44

SCALE 8/AT
1:100

DATE
MAY 2012

AUTHOR
-

CHECK
-

DRAWING NO
PP1144/ 129-10

REVISION
P2