




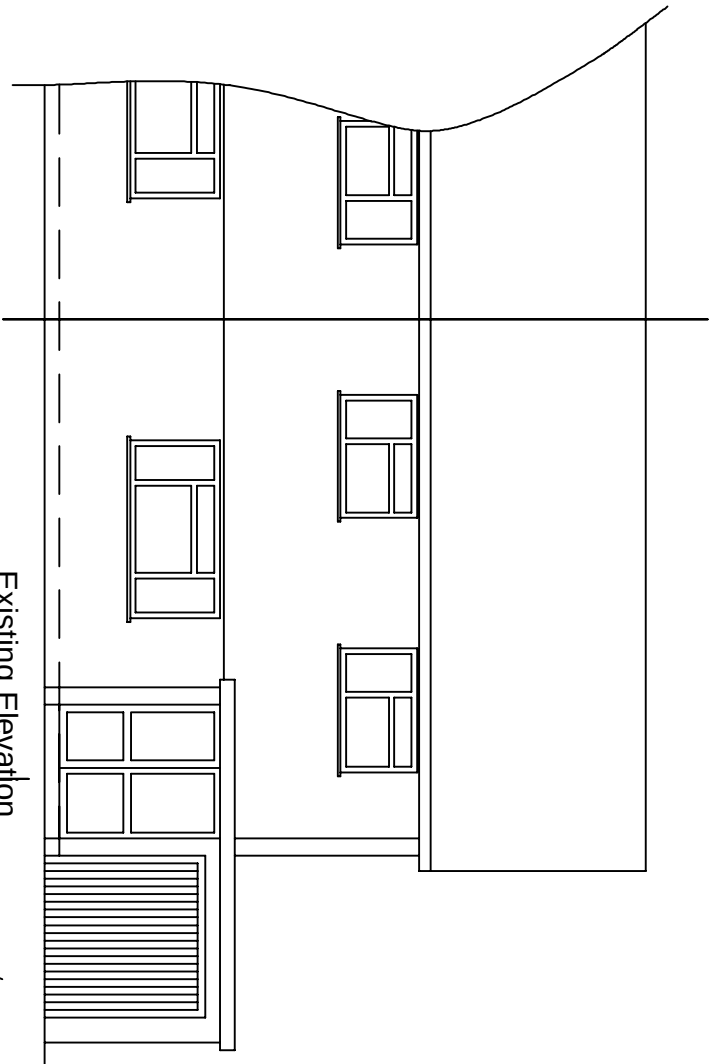


Existing Elevation

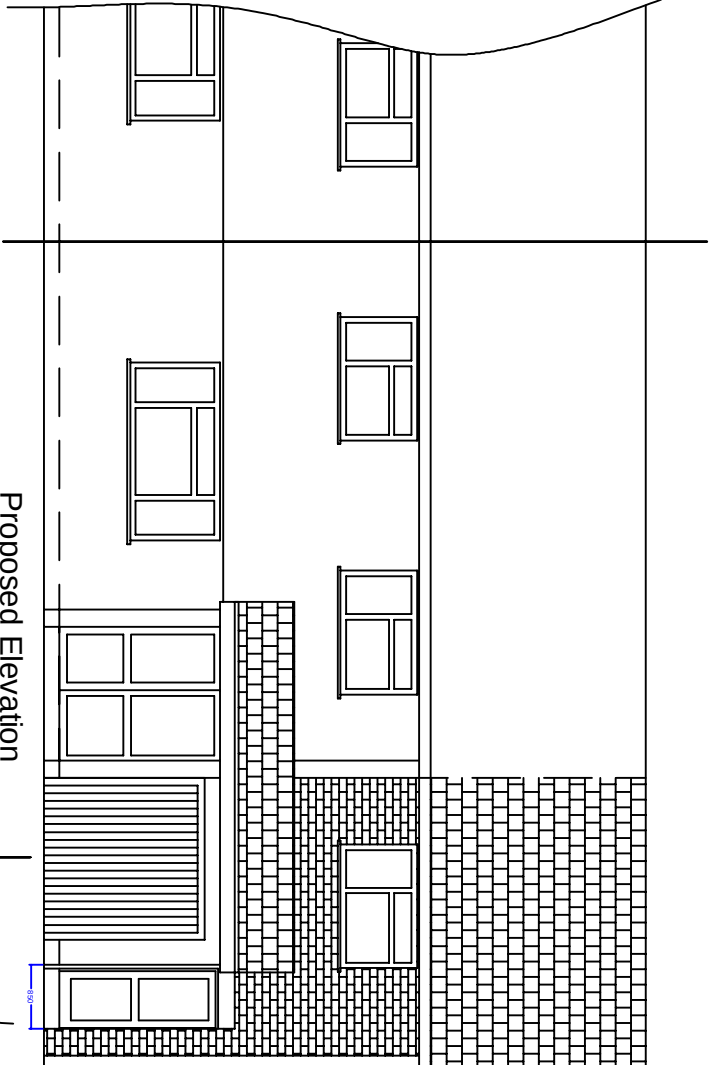

Proposed Elevation

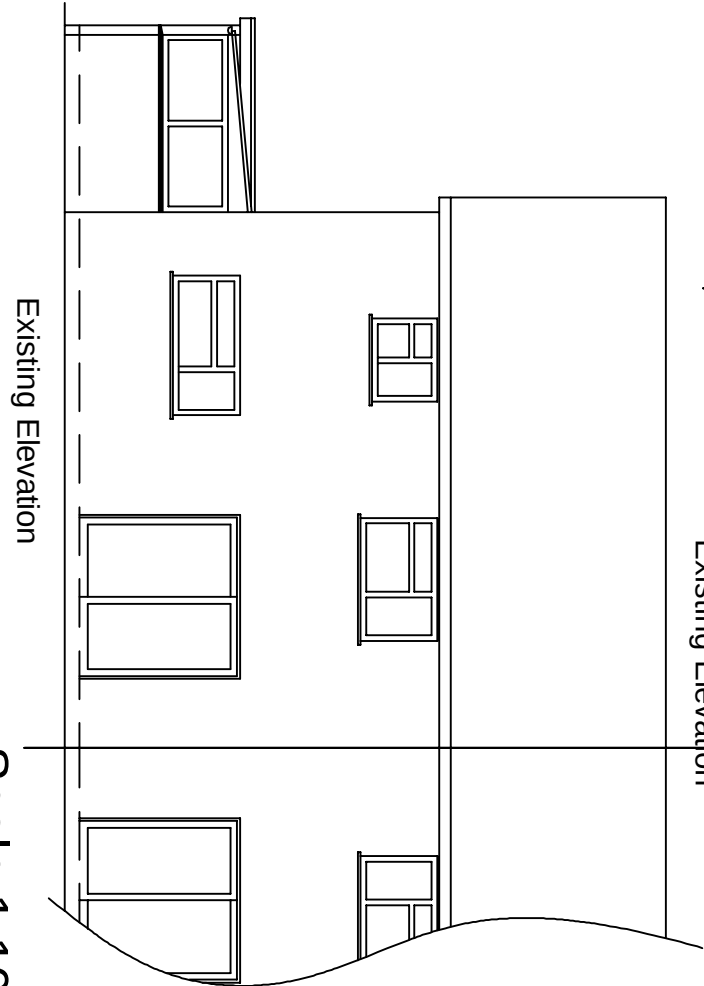


Existing Elevation

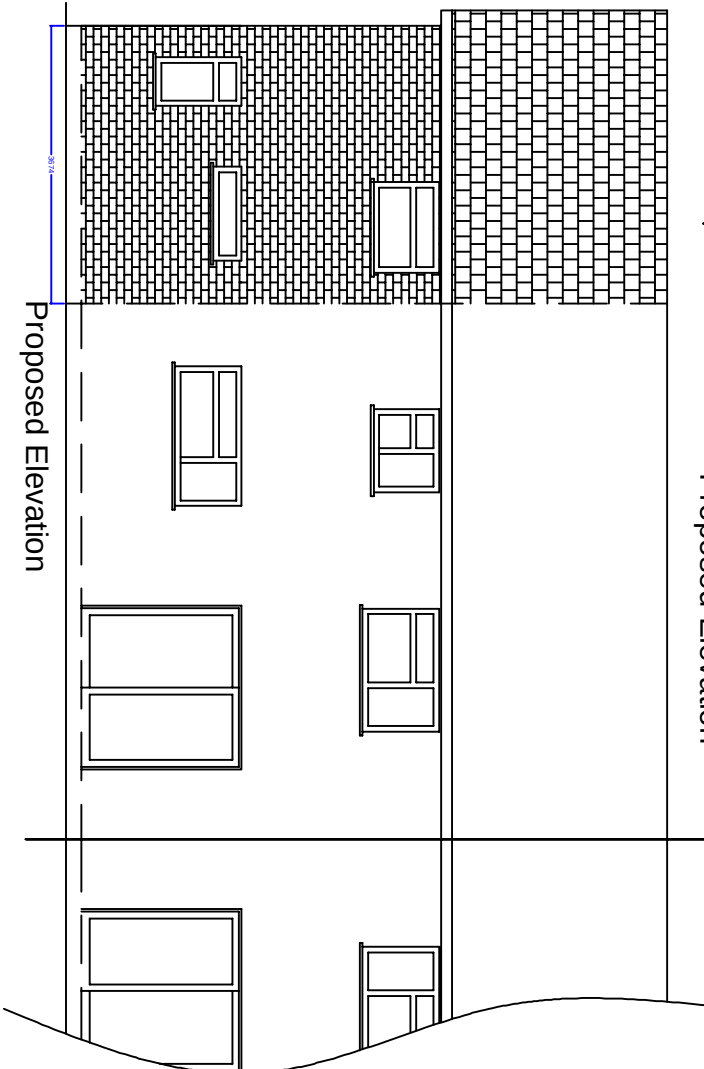


Proposed Elevation

Scale 1:100

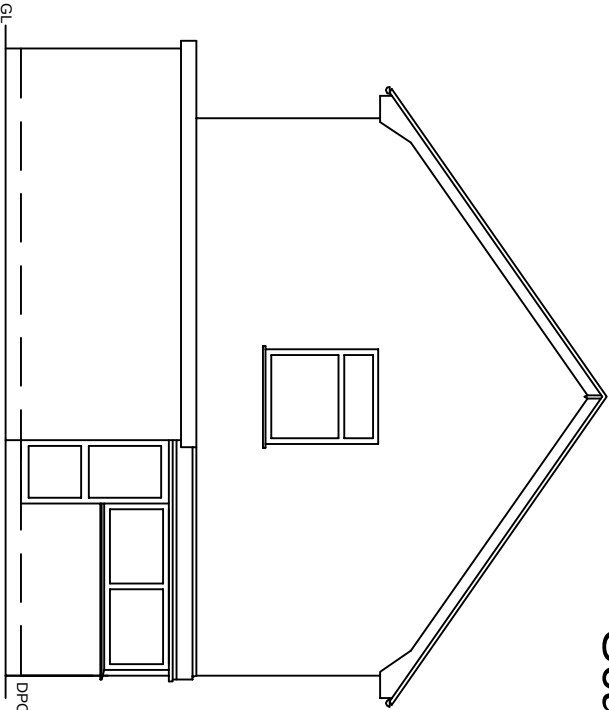

Existing Elevation

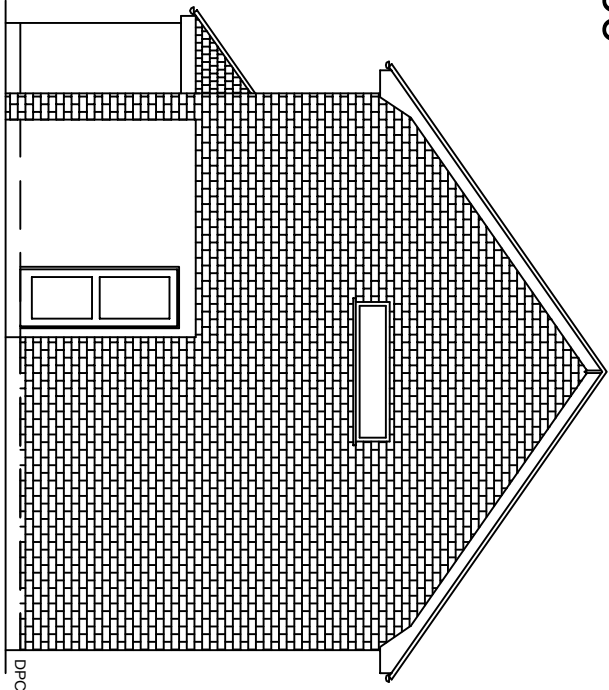

Proposed Elevation

General Notes:

The new works comprise of a brick construction to the front, side and rear of the property with new UPVC windows and doors to match existing

The roof will be a continuation of the existing with tiling to match

The first floor construction will bridge the existing garage, retaining its existing structure and use

High level window has been allowed for to the first floor side elevation to avoid any compromise of privacy to the neighbouring property

Construction of a pitched roof over the existing flat roof to the garage to enhance the front elevation appearance

PLANNING BY DESIGN

www.planningbydesign.co.uk
E-mail: dave-cms@live.co.uk
Mobile: 07970 046996

PROJECT:

Extension to existing dwelling

Mr & Mrs Gillman
7 Woodstock Road
Bedhampton
Havant
PO9 3HX

SCALE: A3 @ 1:100

DATE: 14th May 2012

DRAWING NO'S: CMS/301

Title:

Existing & Proposed Elevation