
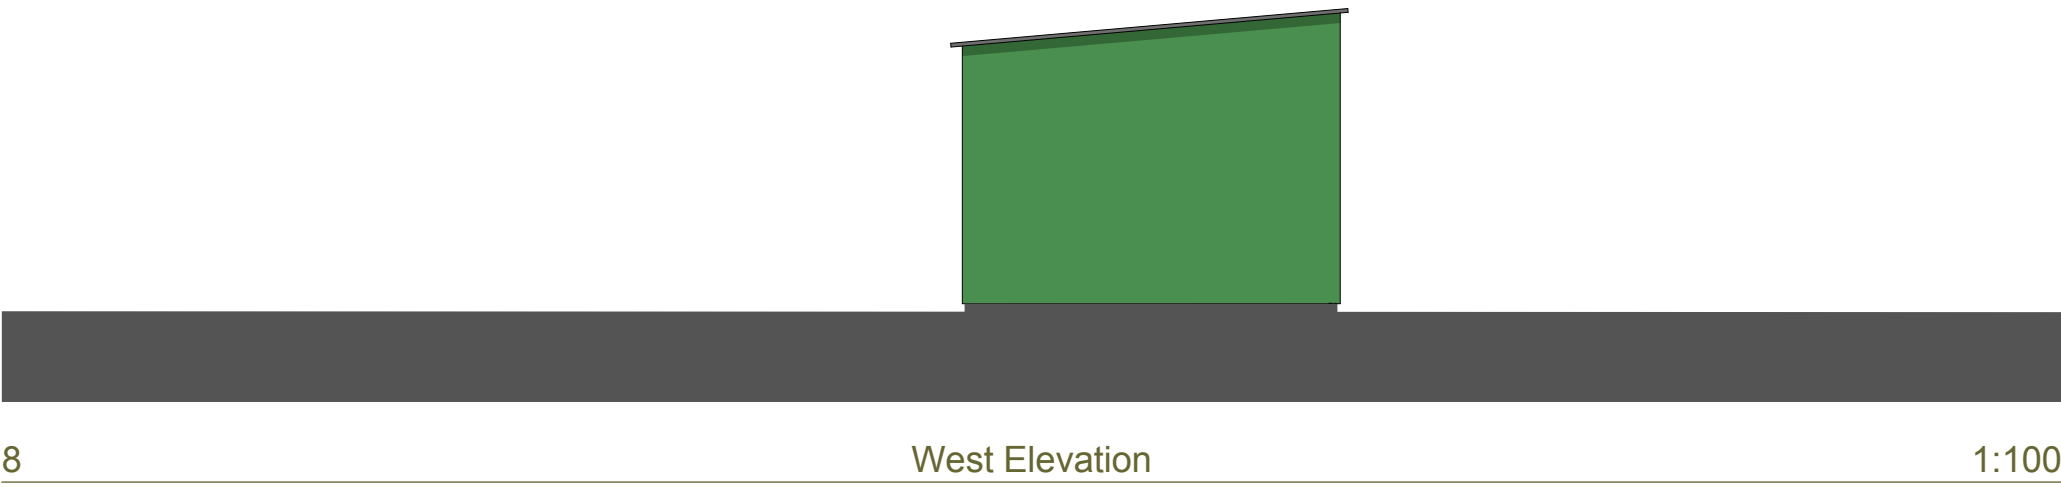
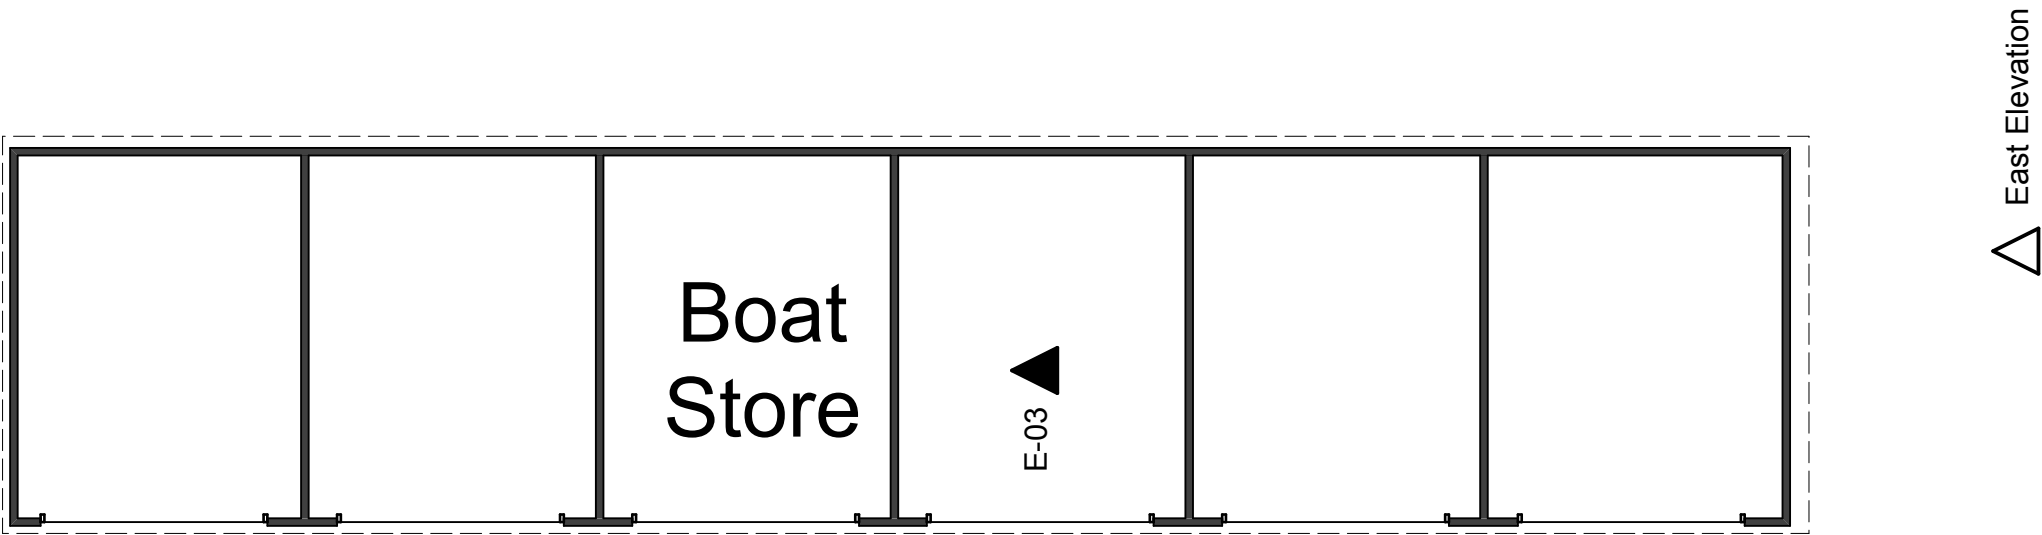


PLAN/SECTION/ELEVATION BOATSHED




North Elevation ▽

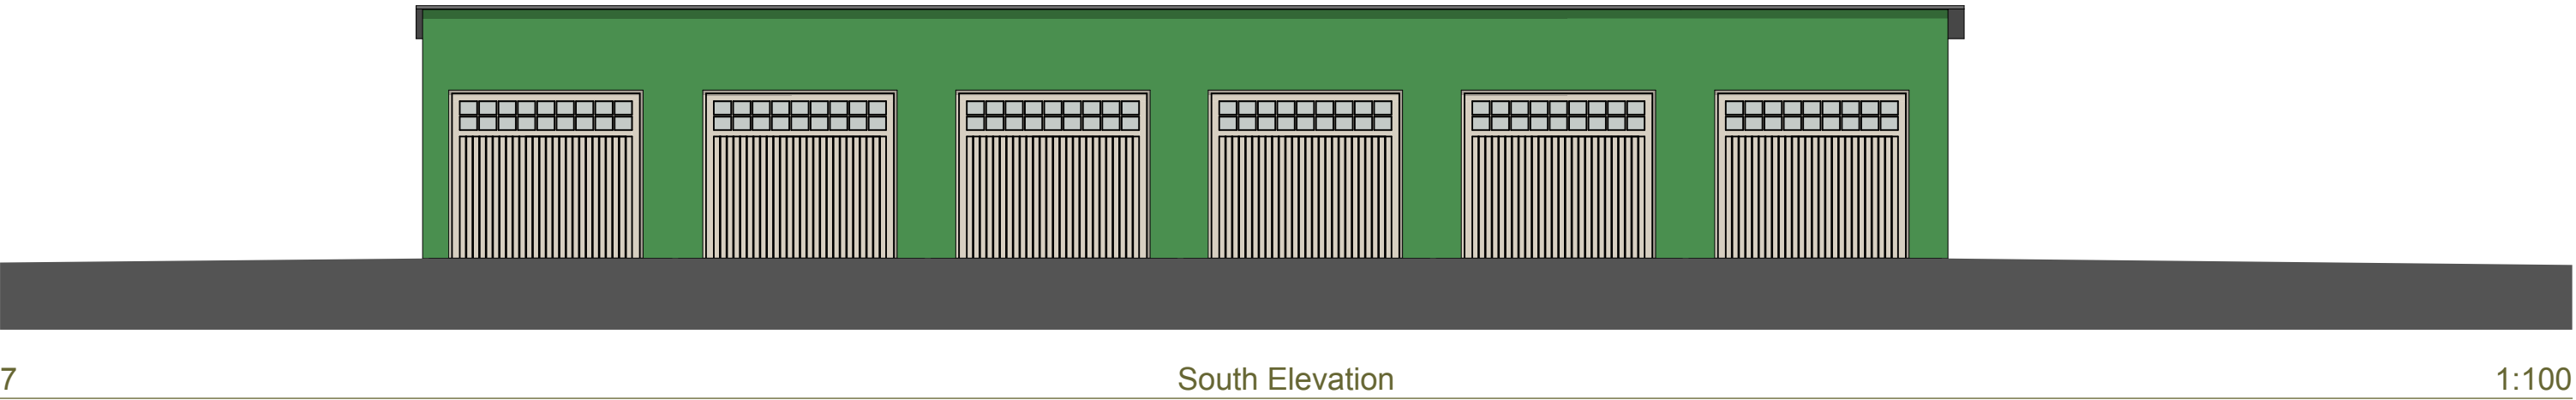


South Elevation △

1. Story 1:100

+11.500	+11.500
4 Story	4 Story
+10.500	+10.500
3 Attic	3 Attic

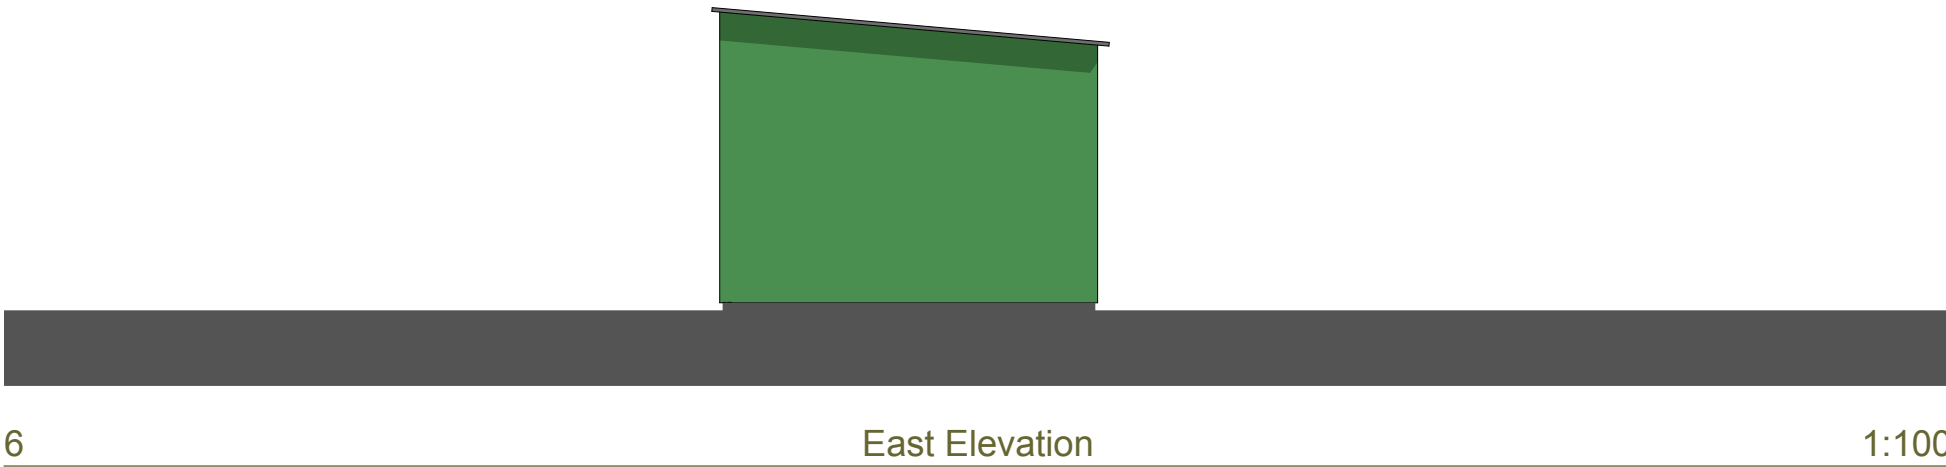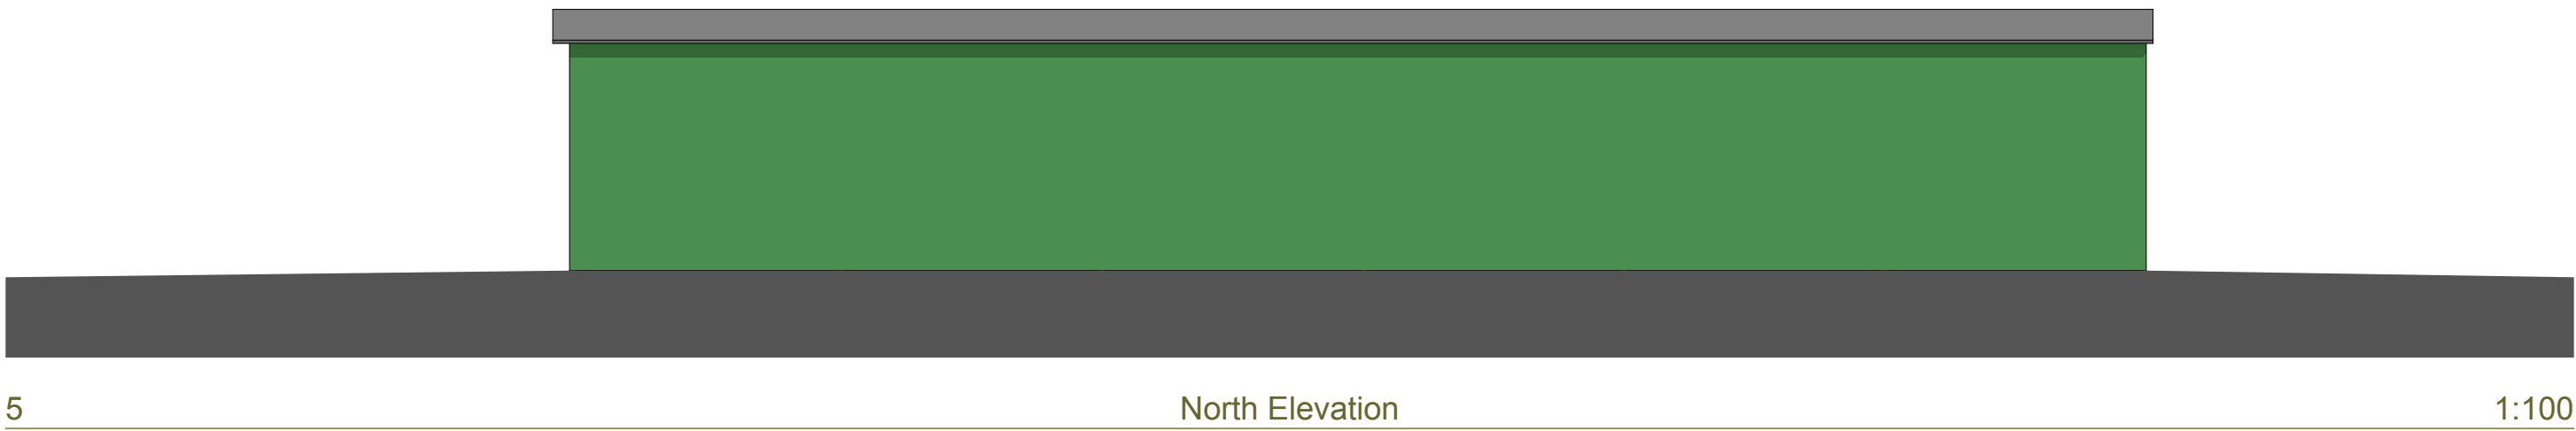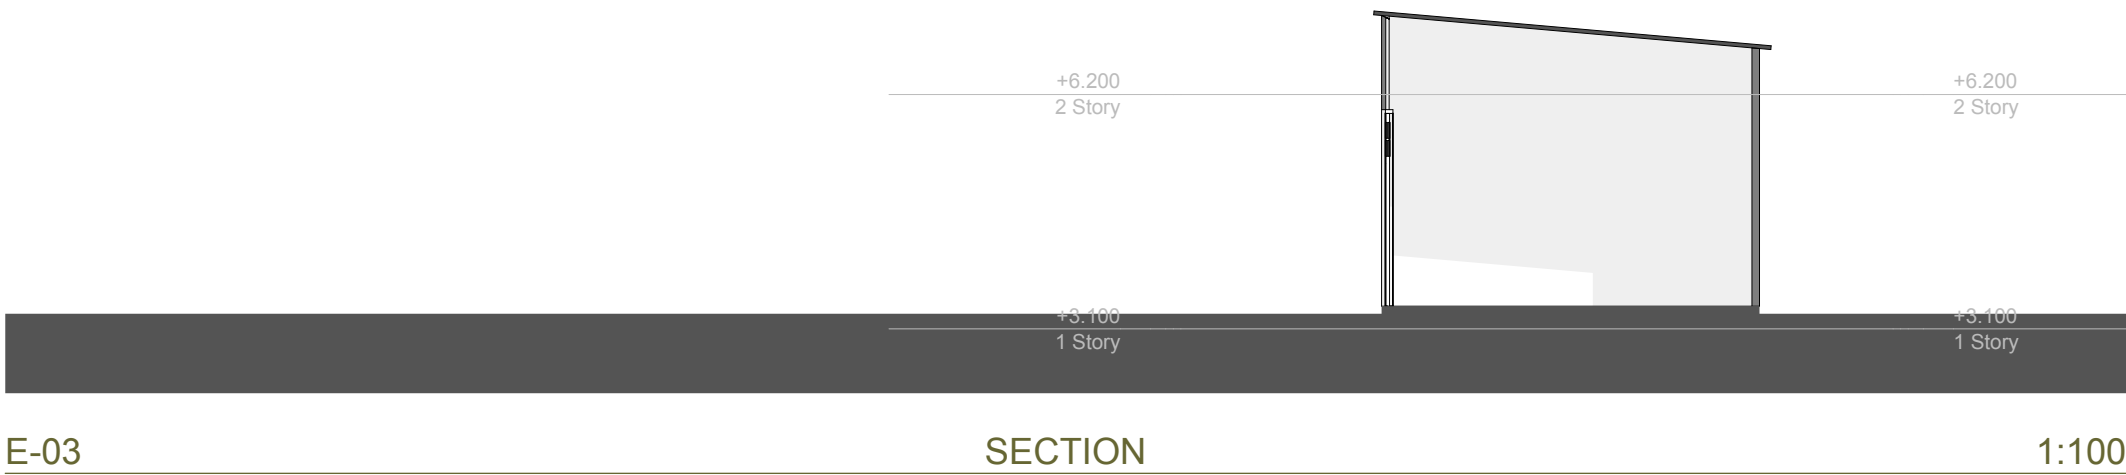

revisions & notes: A 06.04.11 Planning Issue SWR
B:- 18.07.12 Revised drawing submitted to planning. SAB

 

Note: All dimensions to be checked on site by the contractor before fabrication and erection. Figured dimensions to be taken in preference to scaled dimensions. This drawing is the copyright of the architects and must not be reproduced or used without their express consent, except for the purposes of a planning application. Electronic issue of this drawing to be confirmed by paper hard copy only.

project: RESIDENTIAL DEVELOPMENT
YACHTHAVEN
HAYLING ISLAND

drawing name: PLAN/SECTION/ELEVATION DETAILS

status: PRELIMINARY

date: March 2011

scale: 1:100 @ A1

drawn: HB/SWR

pwparchitects

61 South Street, Havant, Hampshire PO9 1BZ

t: 023 9248 2494 f: 023 9248 1152

e: design@pwp-architects.com w: www.pwp-architects.com

Project No. **4784** drawing No. **1204** rev **B**