




NILE STREET

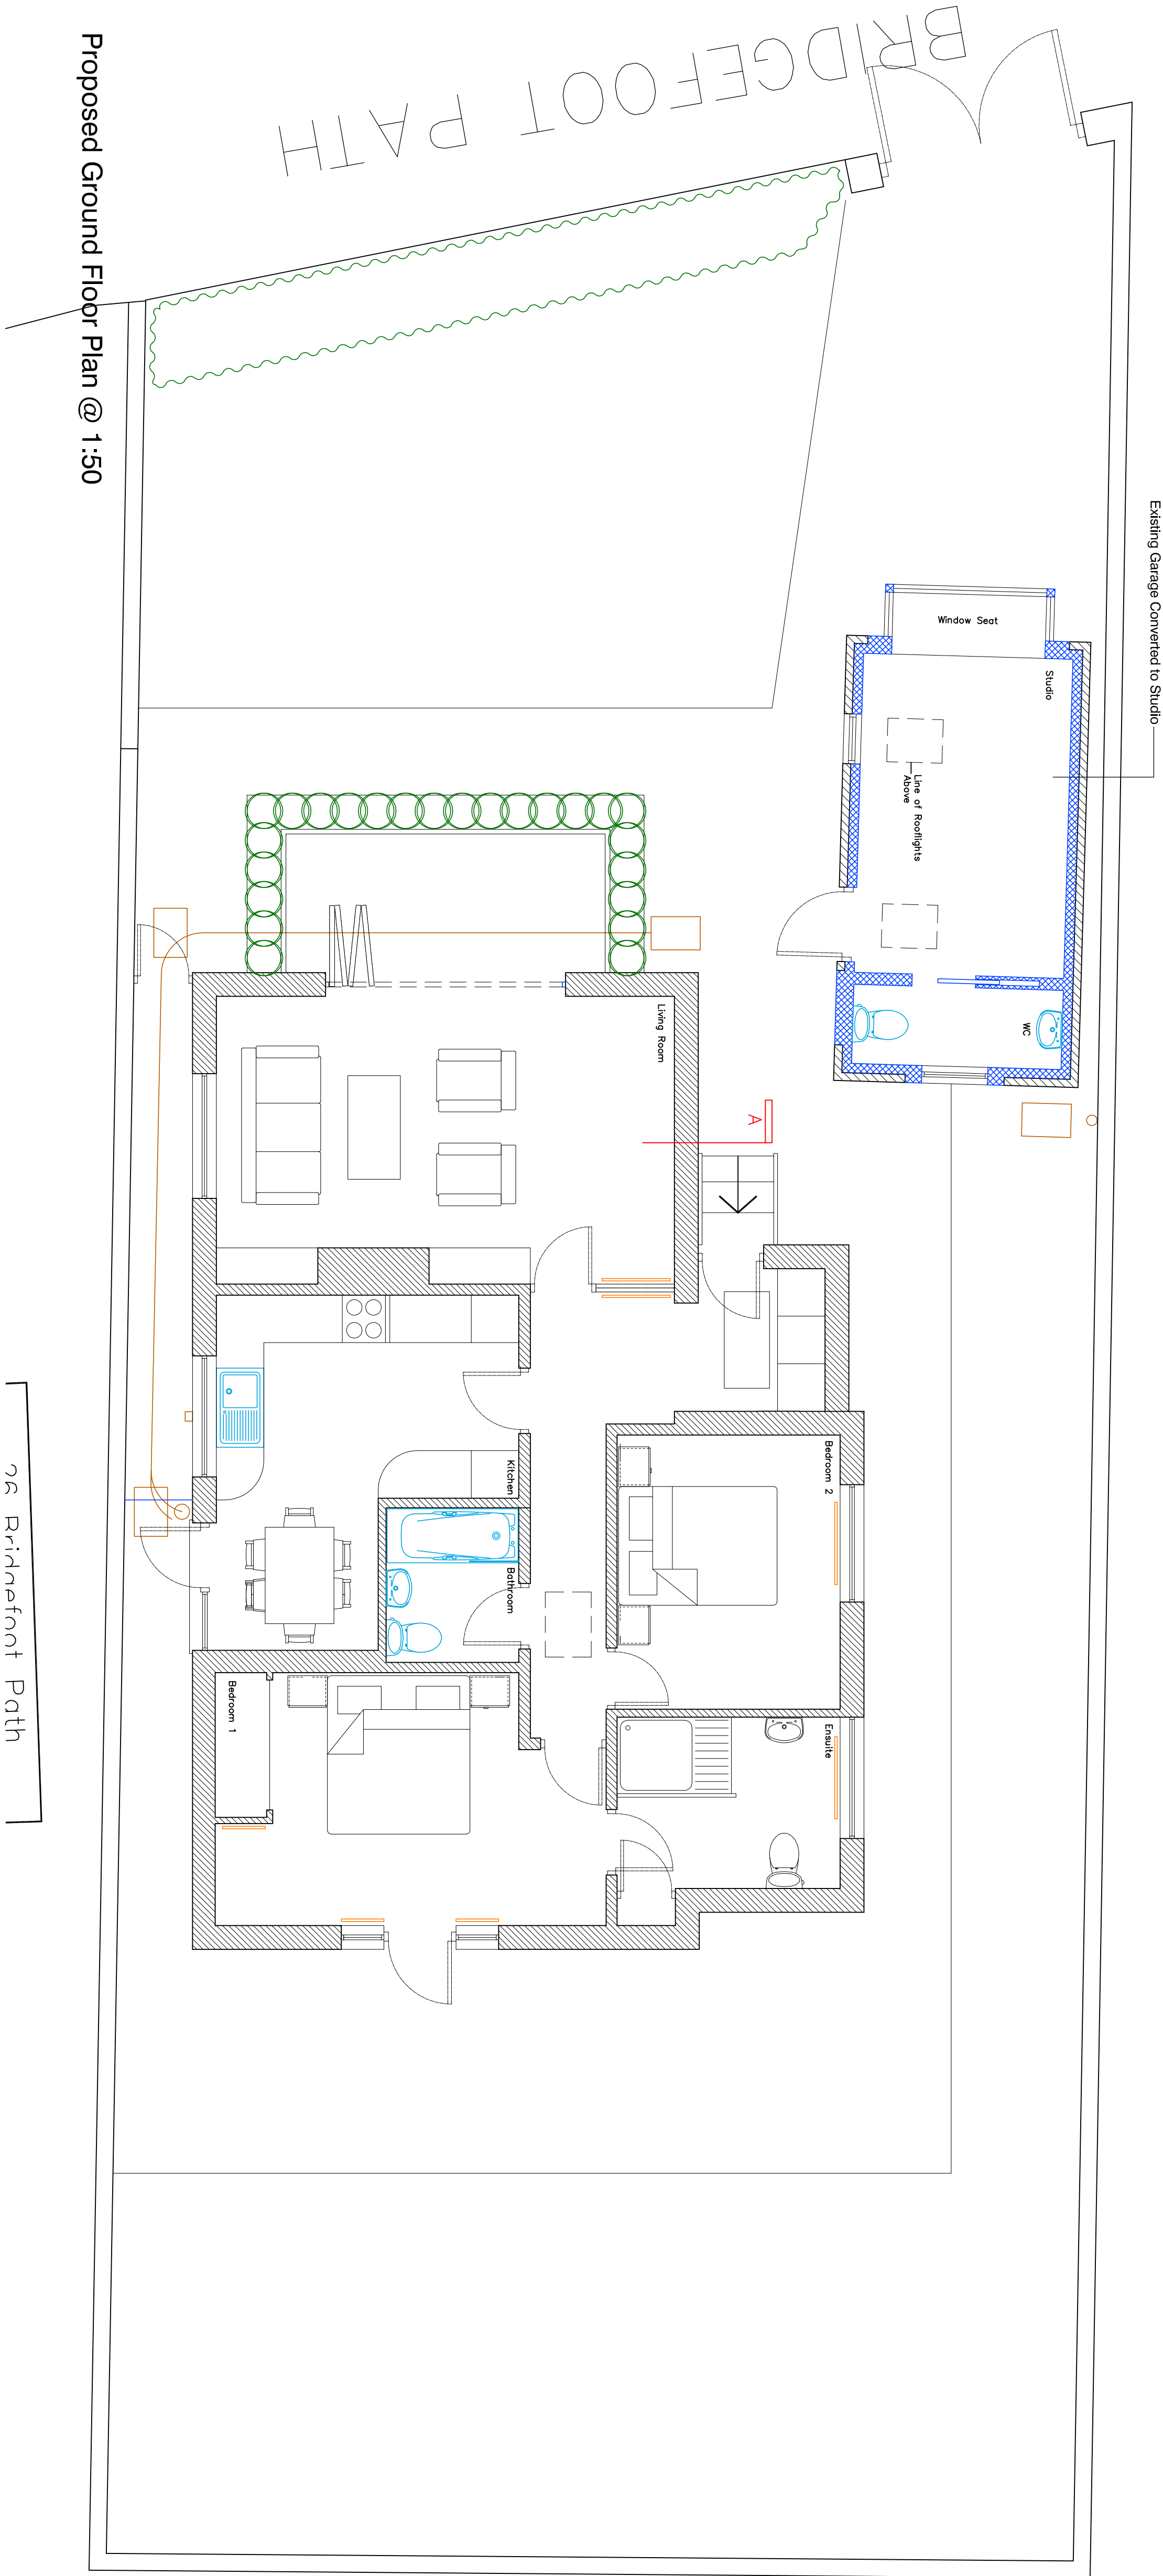


Proposed Ground Floor Plan @ 1:50

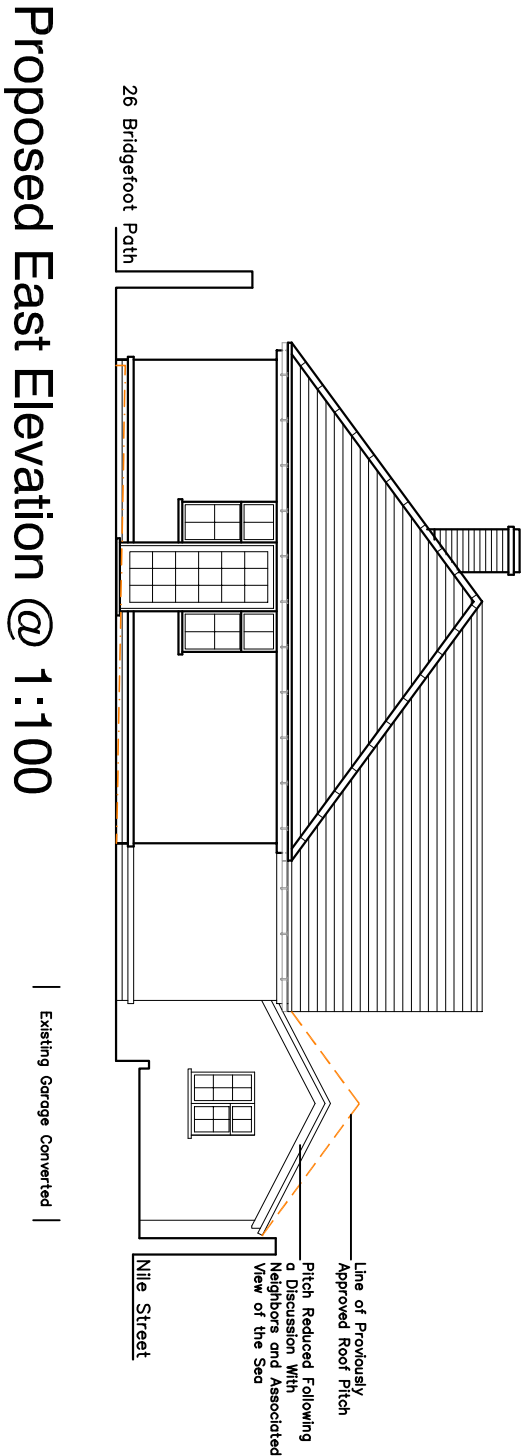


Proposed East Elevation @ 1:100

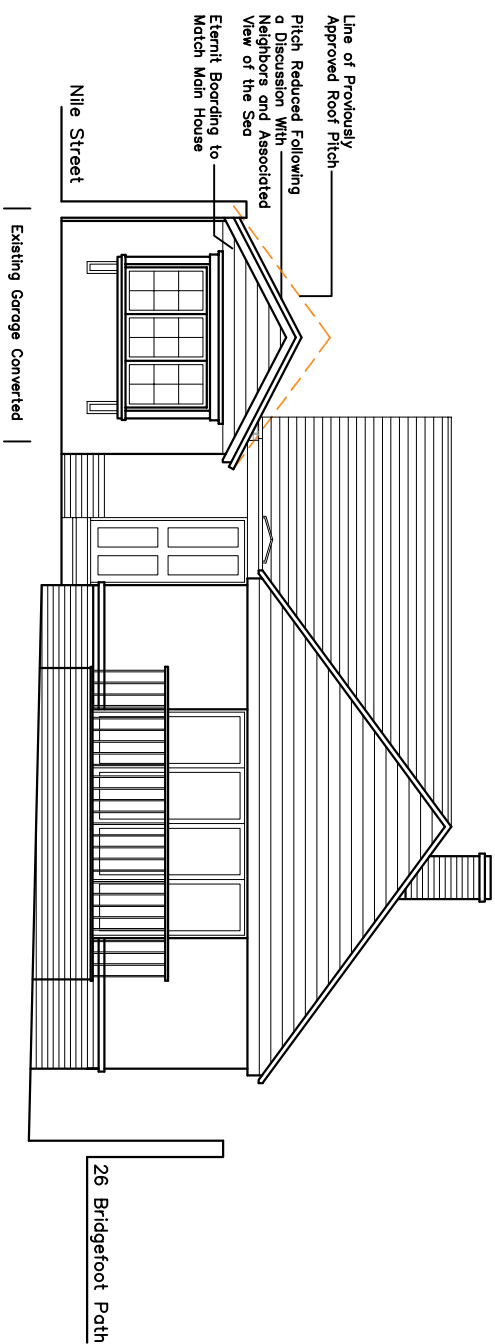

Proposed Section AA @ 1:100

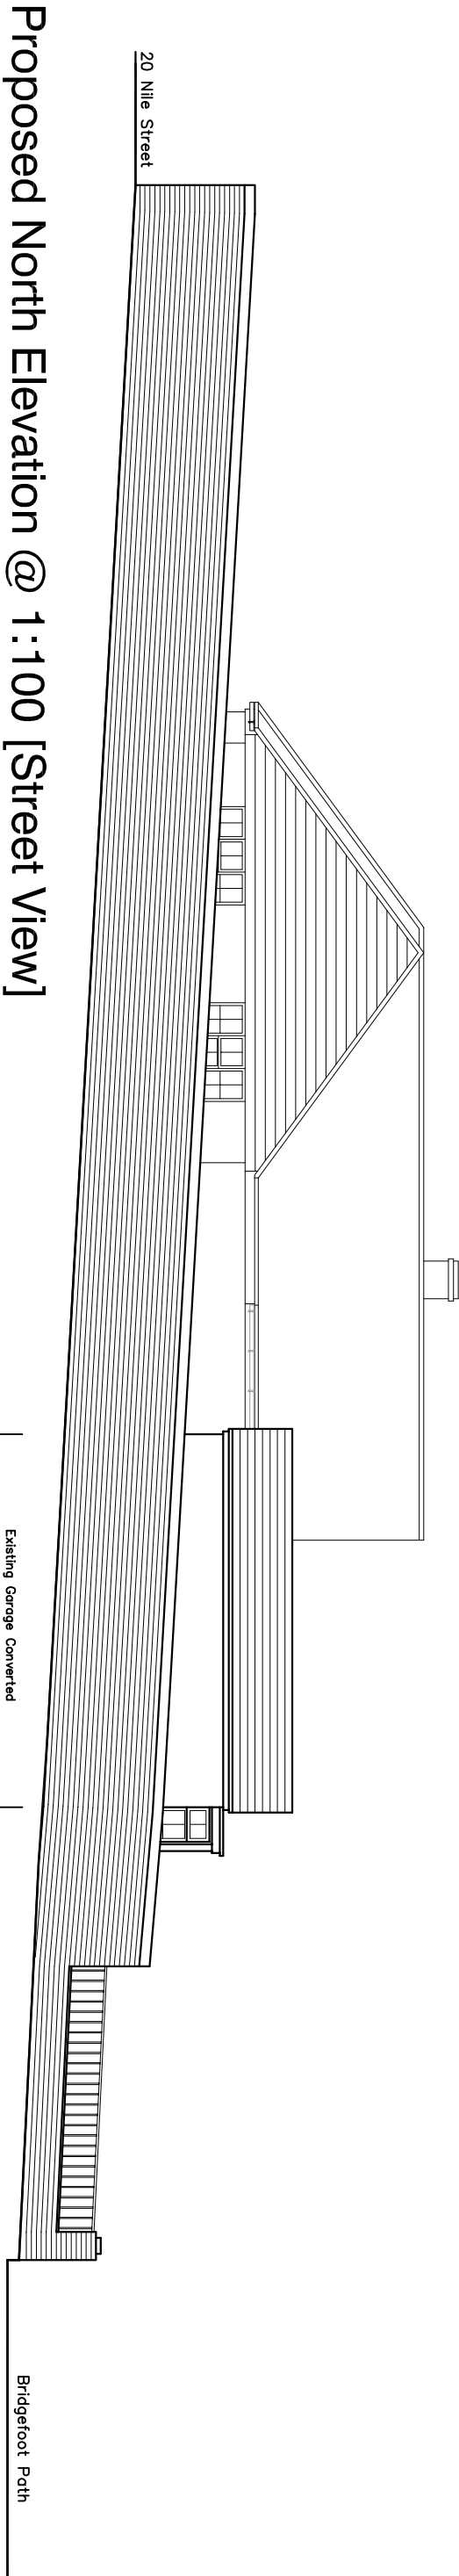

Proposed North Elevation @ 1:100 [Street View]

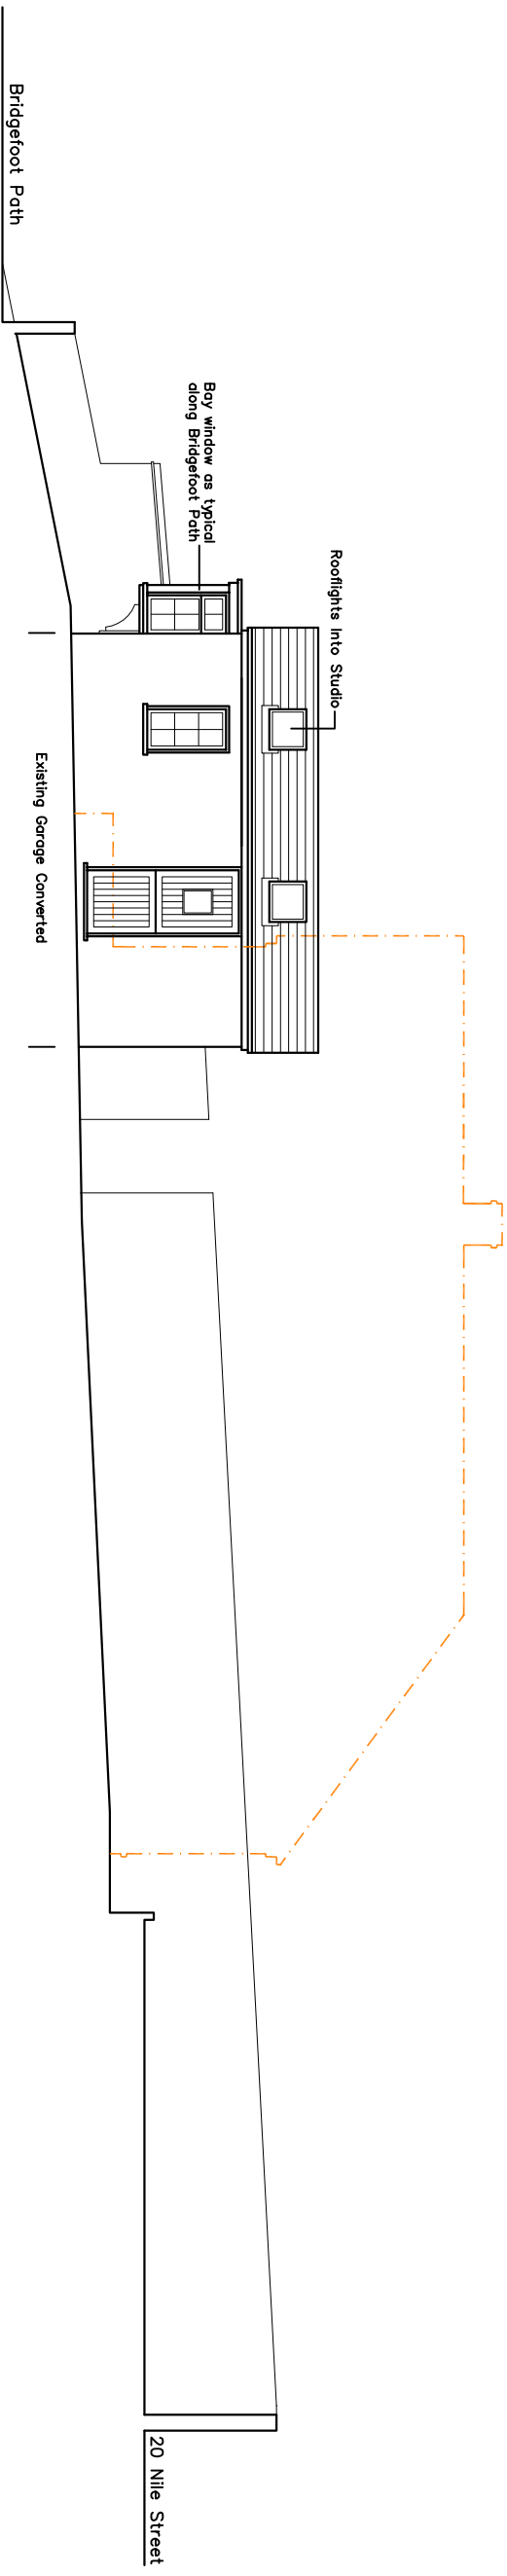

Proposed West Elevation @ 1:100

NOTES:

Dimensions to be checked on site before commencing work. Any discrepancies shall be reported to the architect immediately.

Do not scale from these drawings except for planning purposes.

Use figured dimensions only.

Where applicable this drawing is to be read in conjunction with other consultants' drawings.

All drawings to be read in conjunction with specification and all other drawings including structural engineer and mechanical and electrical drawings / specification

Proposed Site Location Plan @ 1:1250

© Crown Copyright 2010. All rights reserved. Licence number 100020449

Download Date: 8th June 2012



Proposed Site Location Plan @ 1:1250

© Crown Copyright 2010. All rights reserved. Licence number 100020449

Download Date: 8th June 2012

REV.	DATE	AMENDMENT	DRAWN

CLIENT	Helver Davies Architects Ltd
PROJECT	23 Bridgefoot Path, Ennsworth, PO16 7ST
SCALE	Varies
DRAWING	Proposed Plans and Elevations
DATE	Jan 2013
DRAWING NUMBER	1208/03
REVISION	

www.hdarchitects.co.uk	mail@hdarchitects.co.uk
------------------------	-------------------------