




0 1 2 3 4 5 scale 1:50. m.
0 2 4 6 8 10 scale 1:100. m.

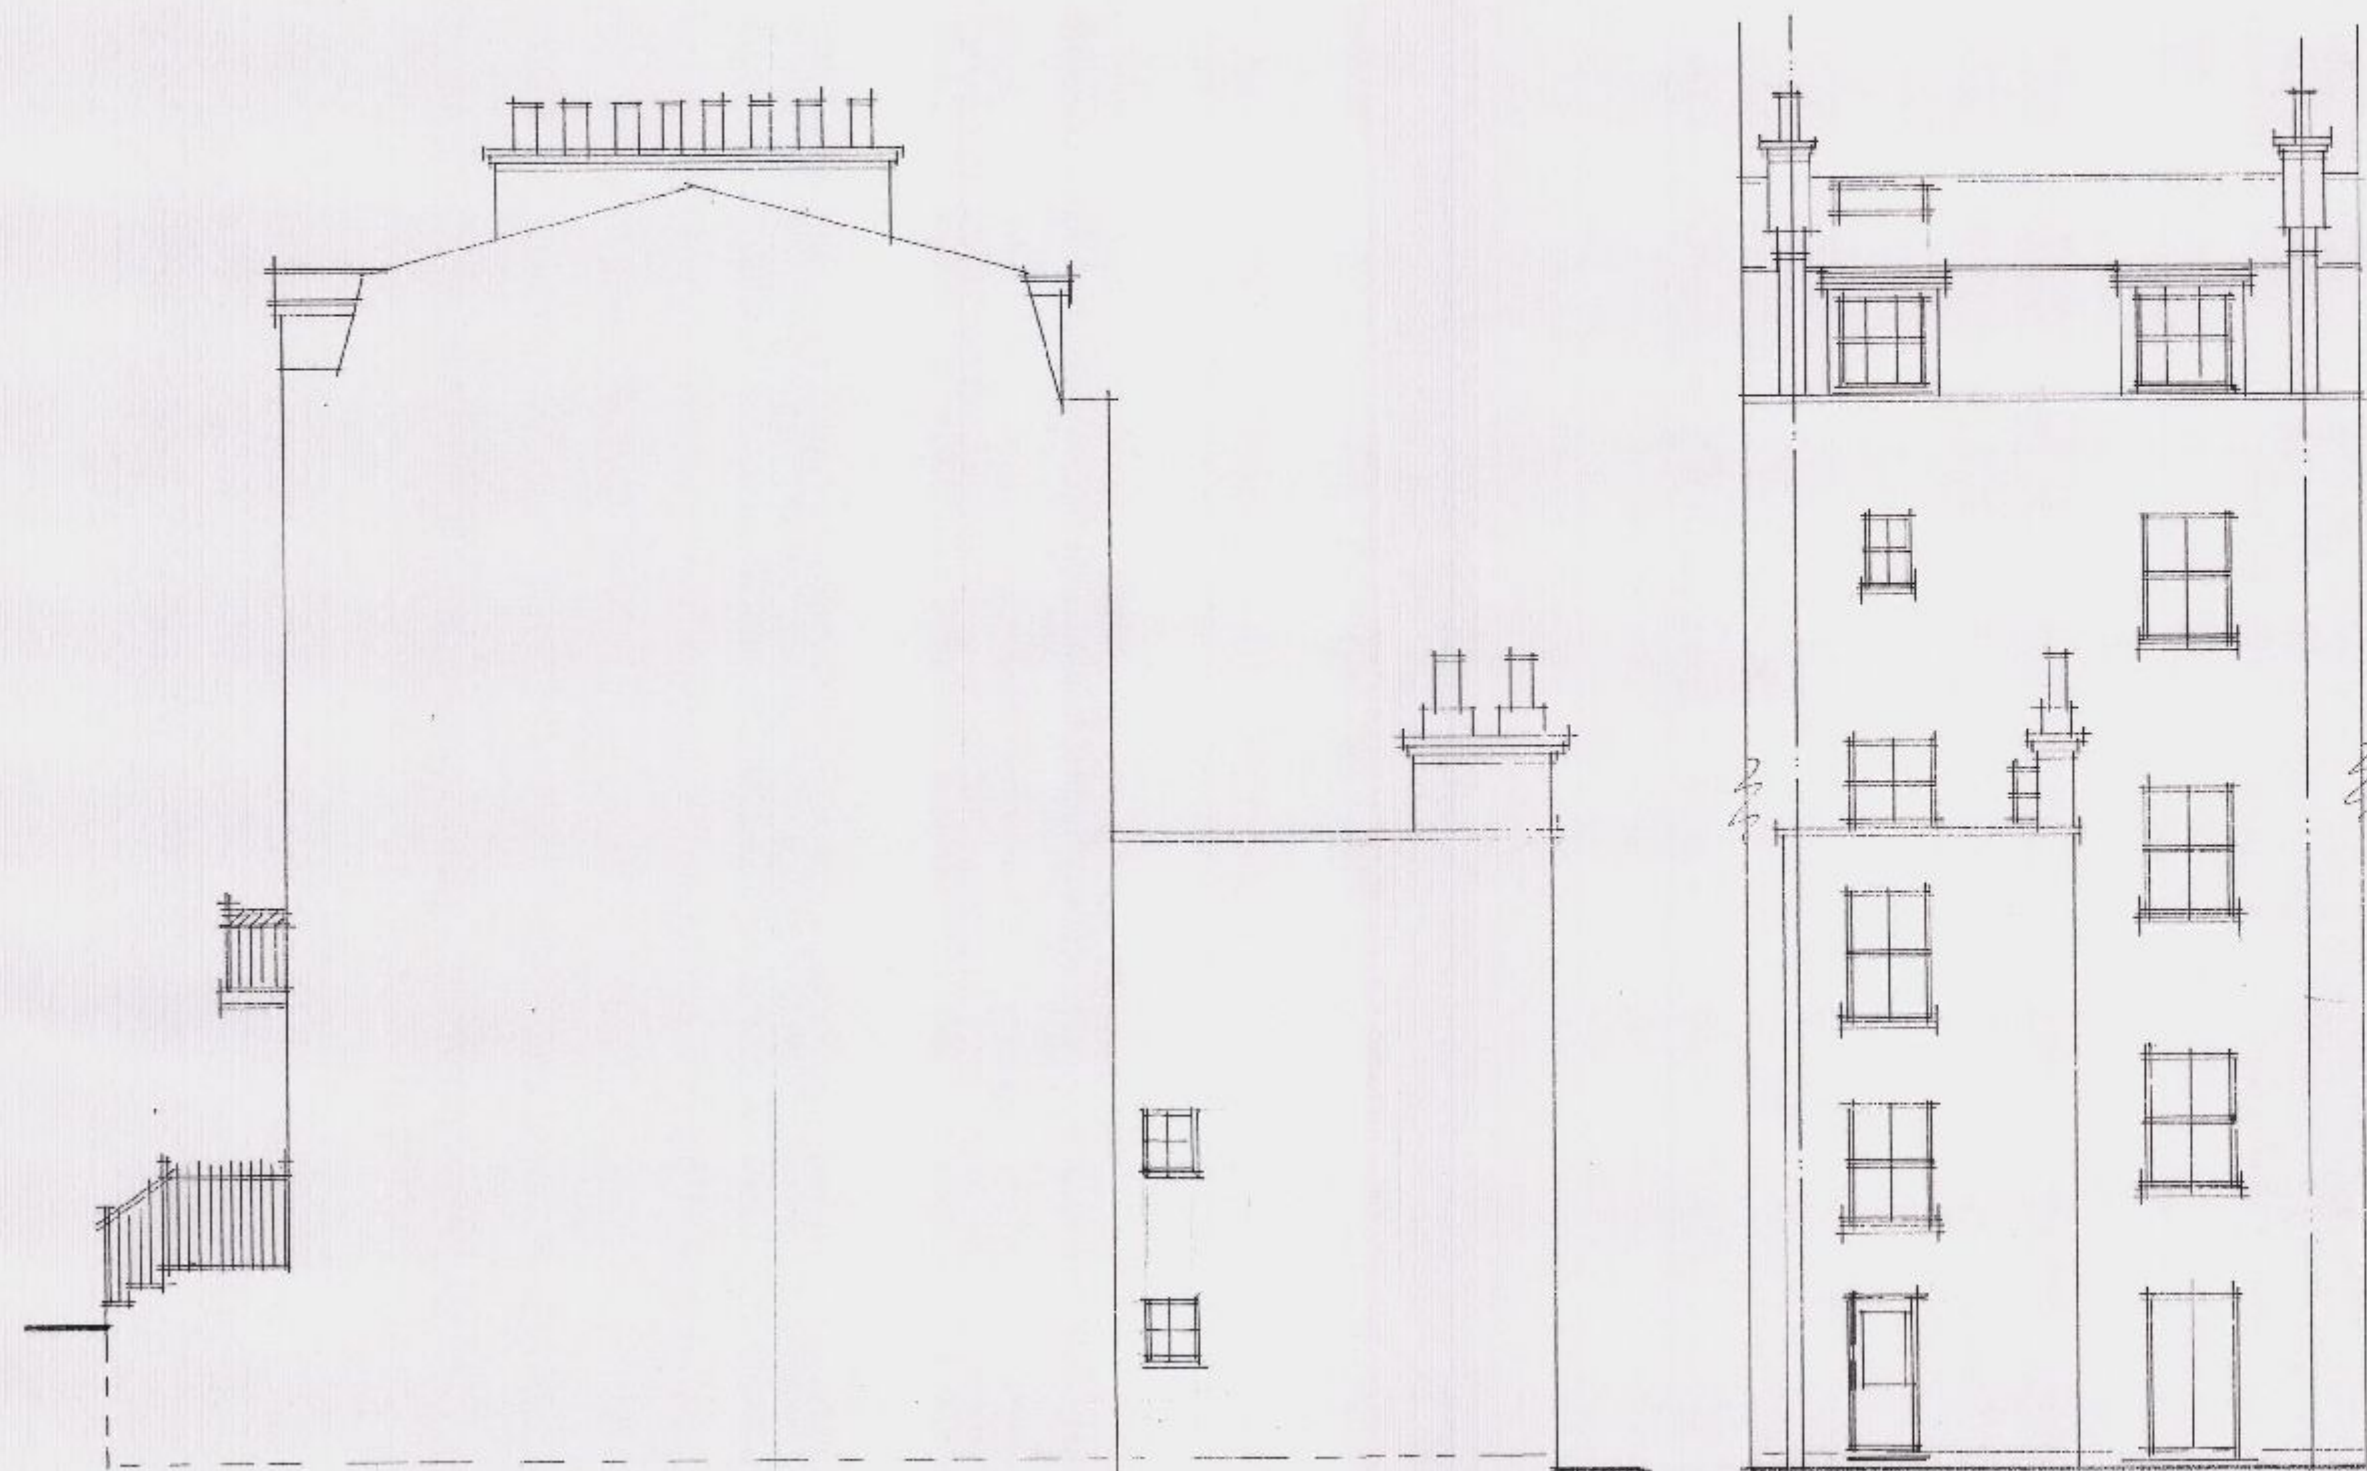


proposed side elevation

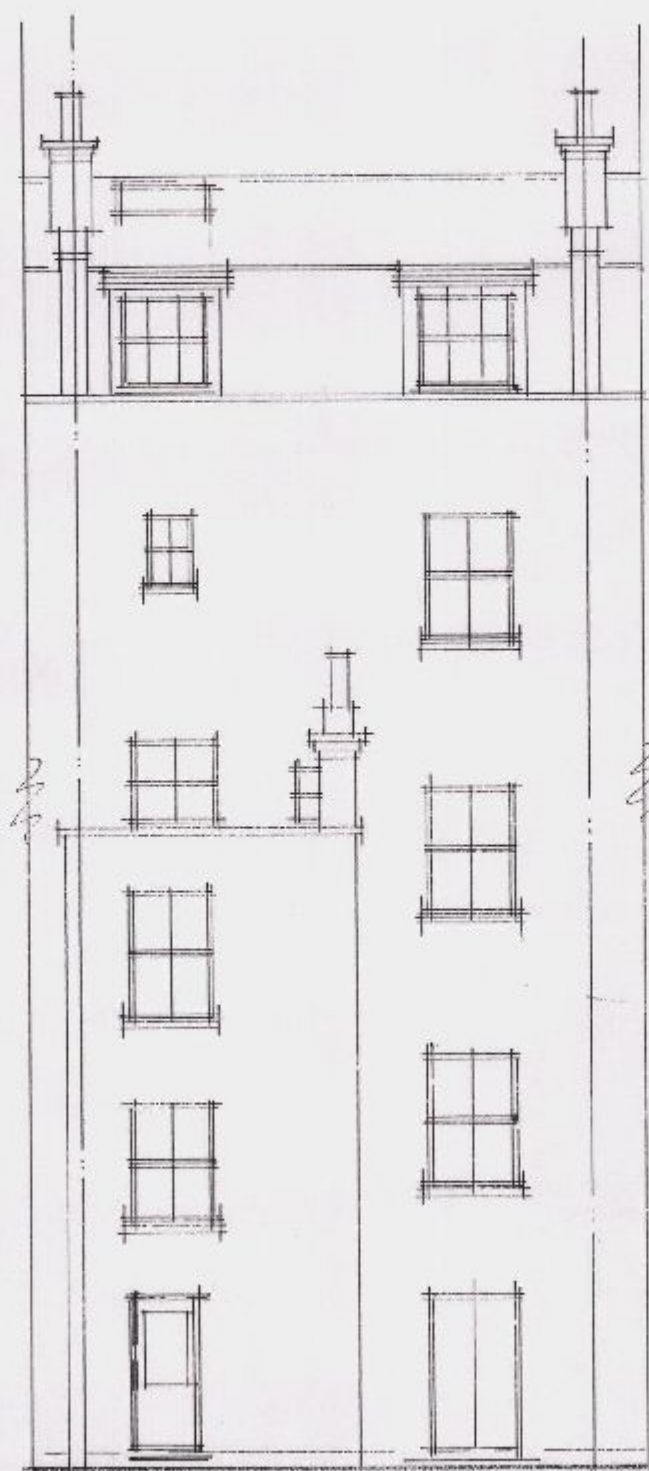

proposed rear elevation


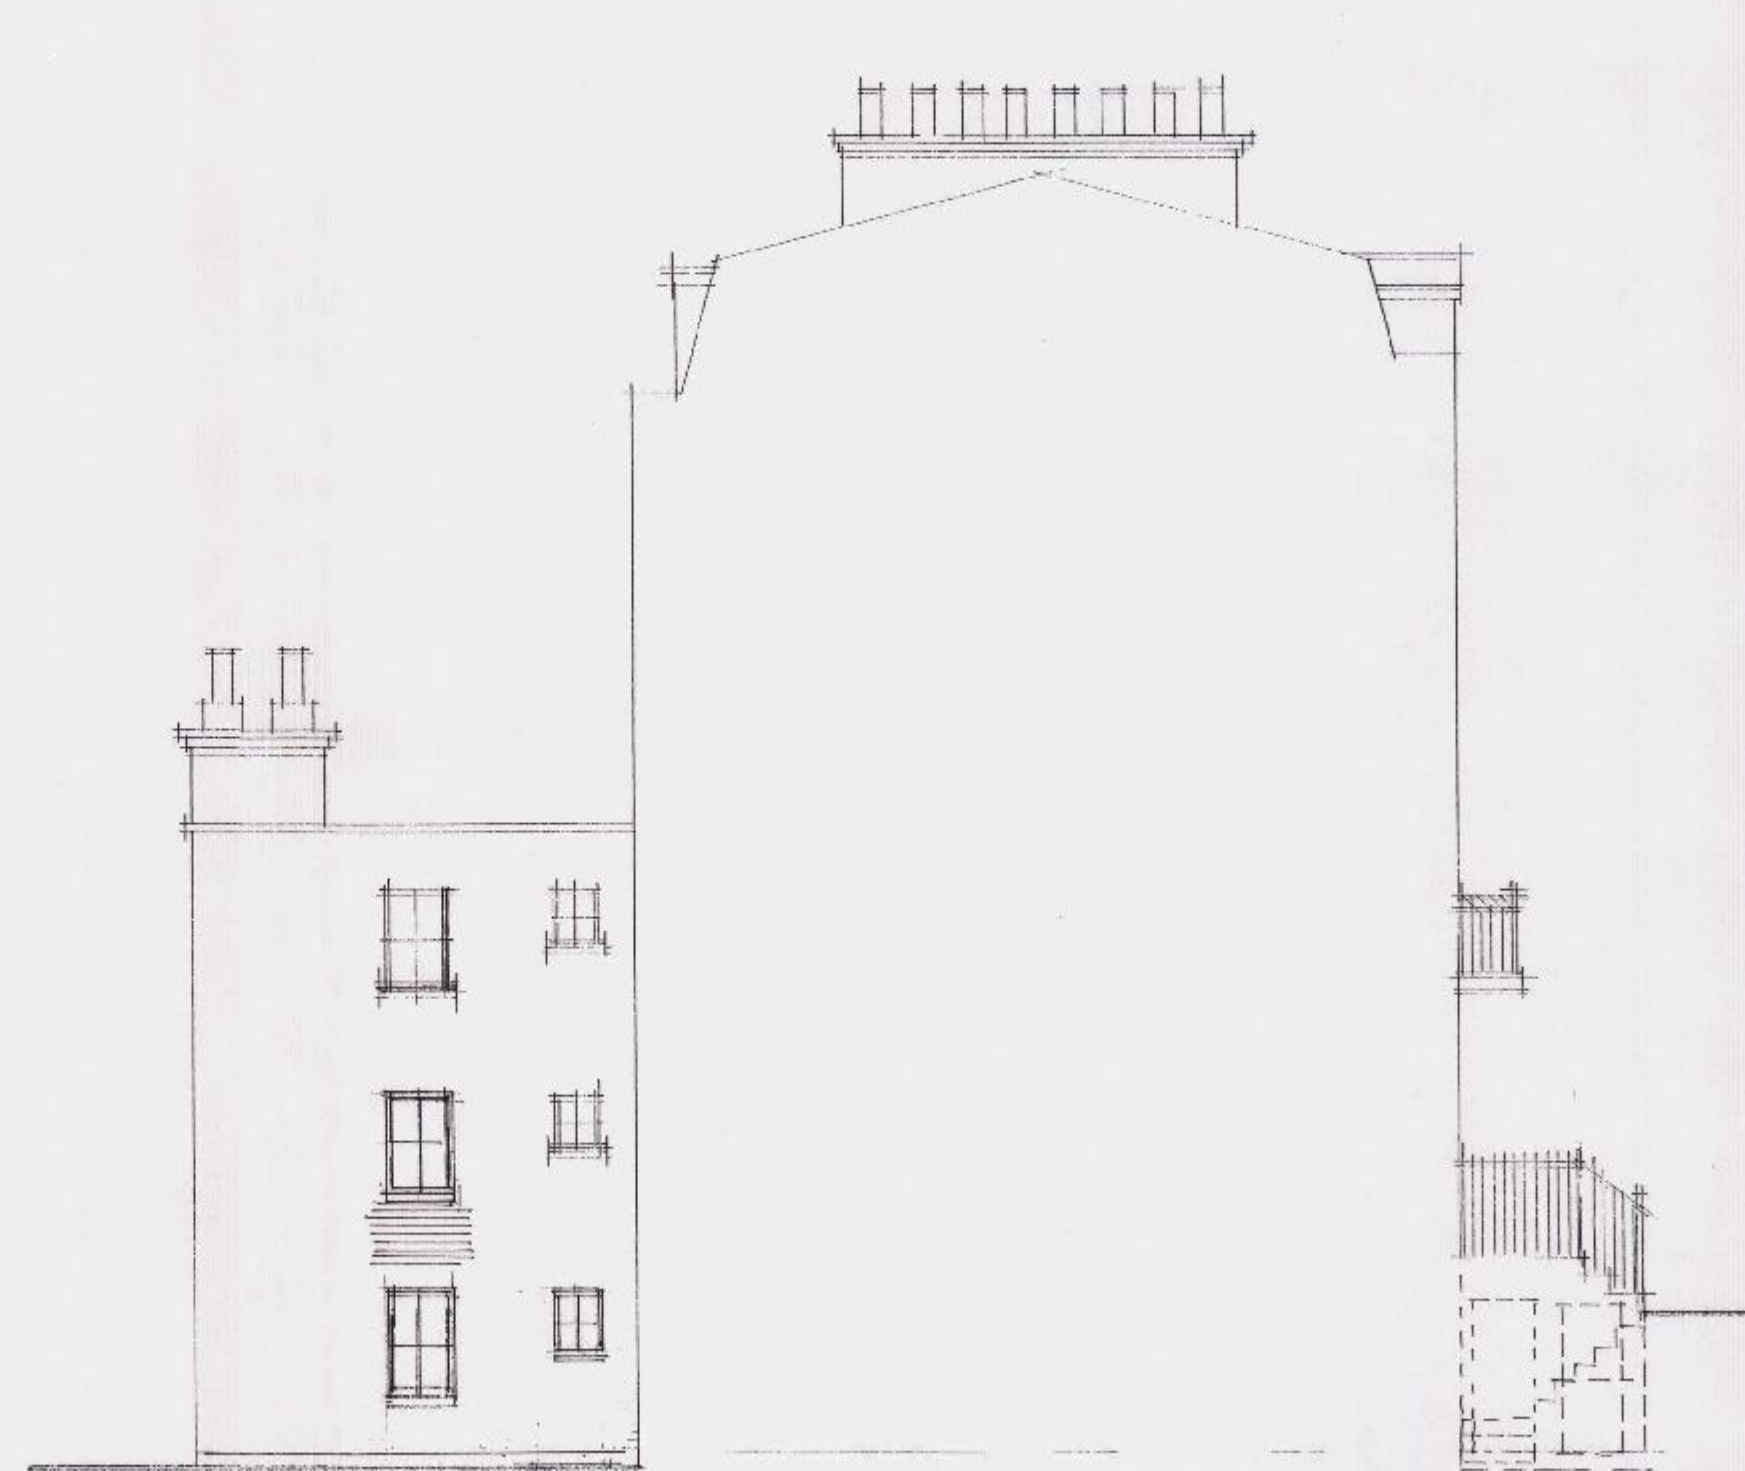


proposed side elevation

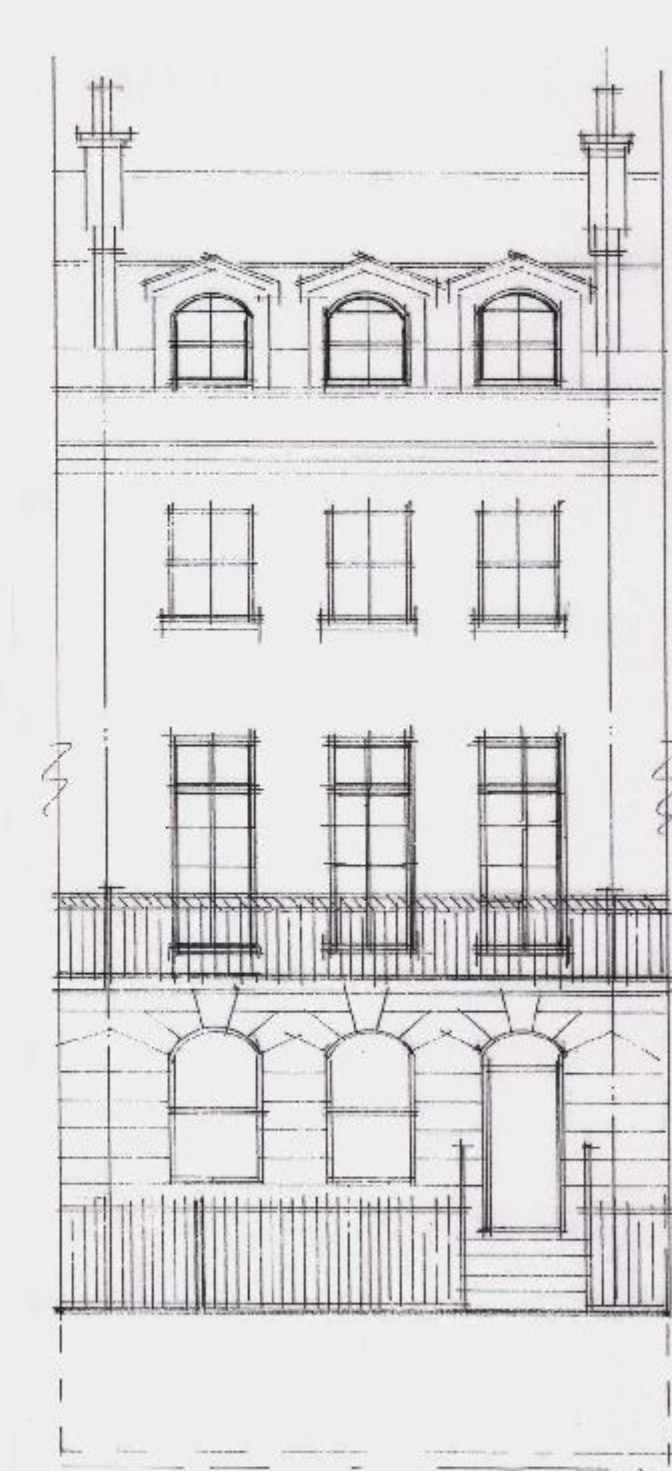


proposed front elevation


part proposed and
existing basement
elevation.

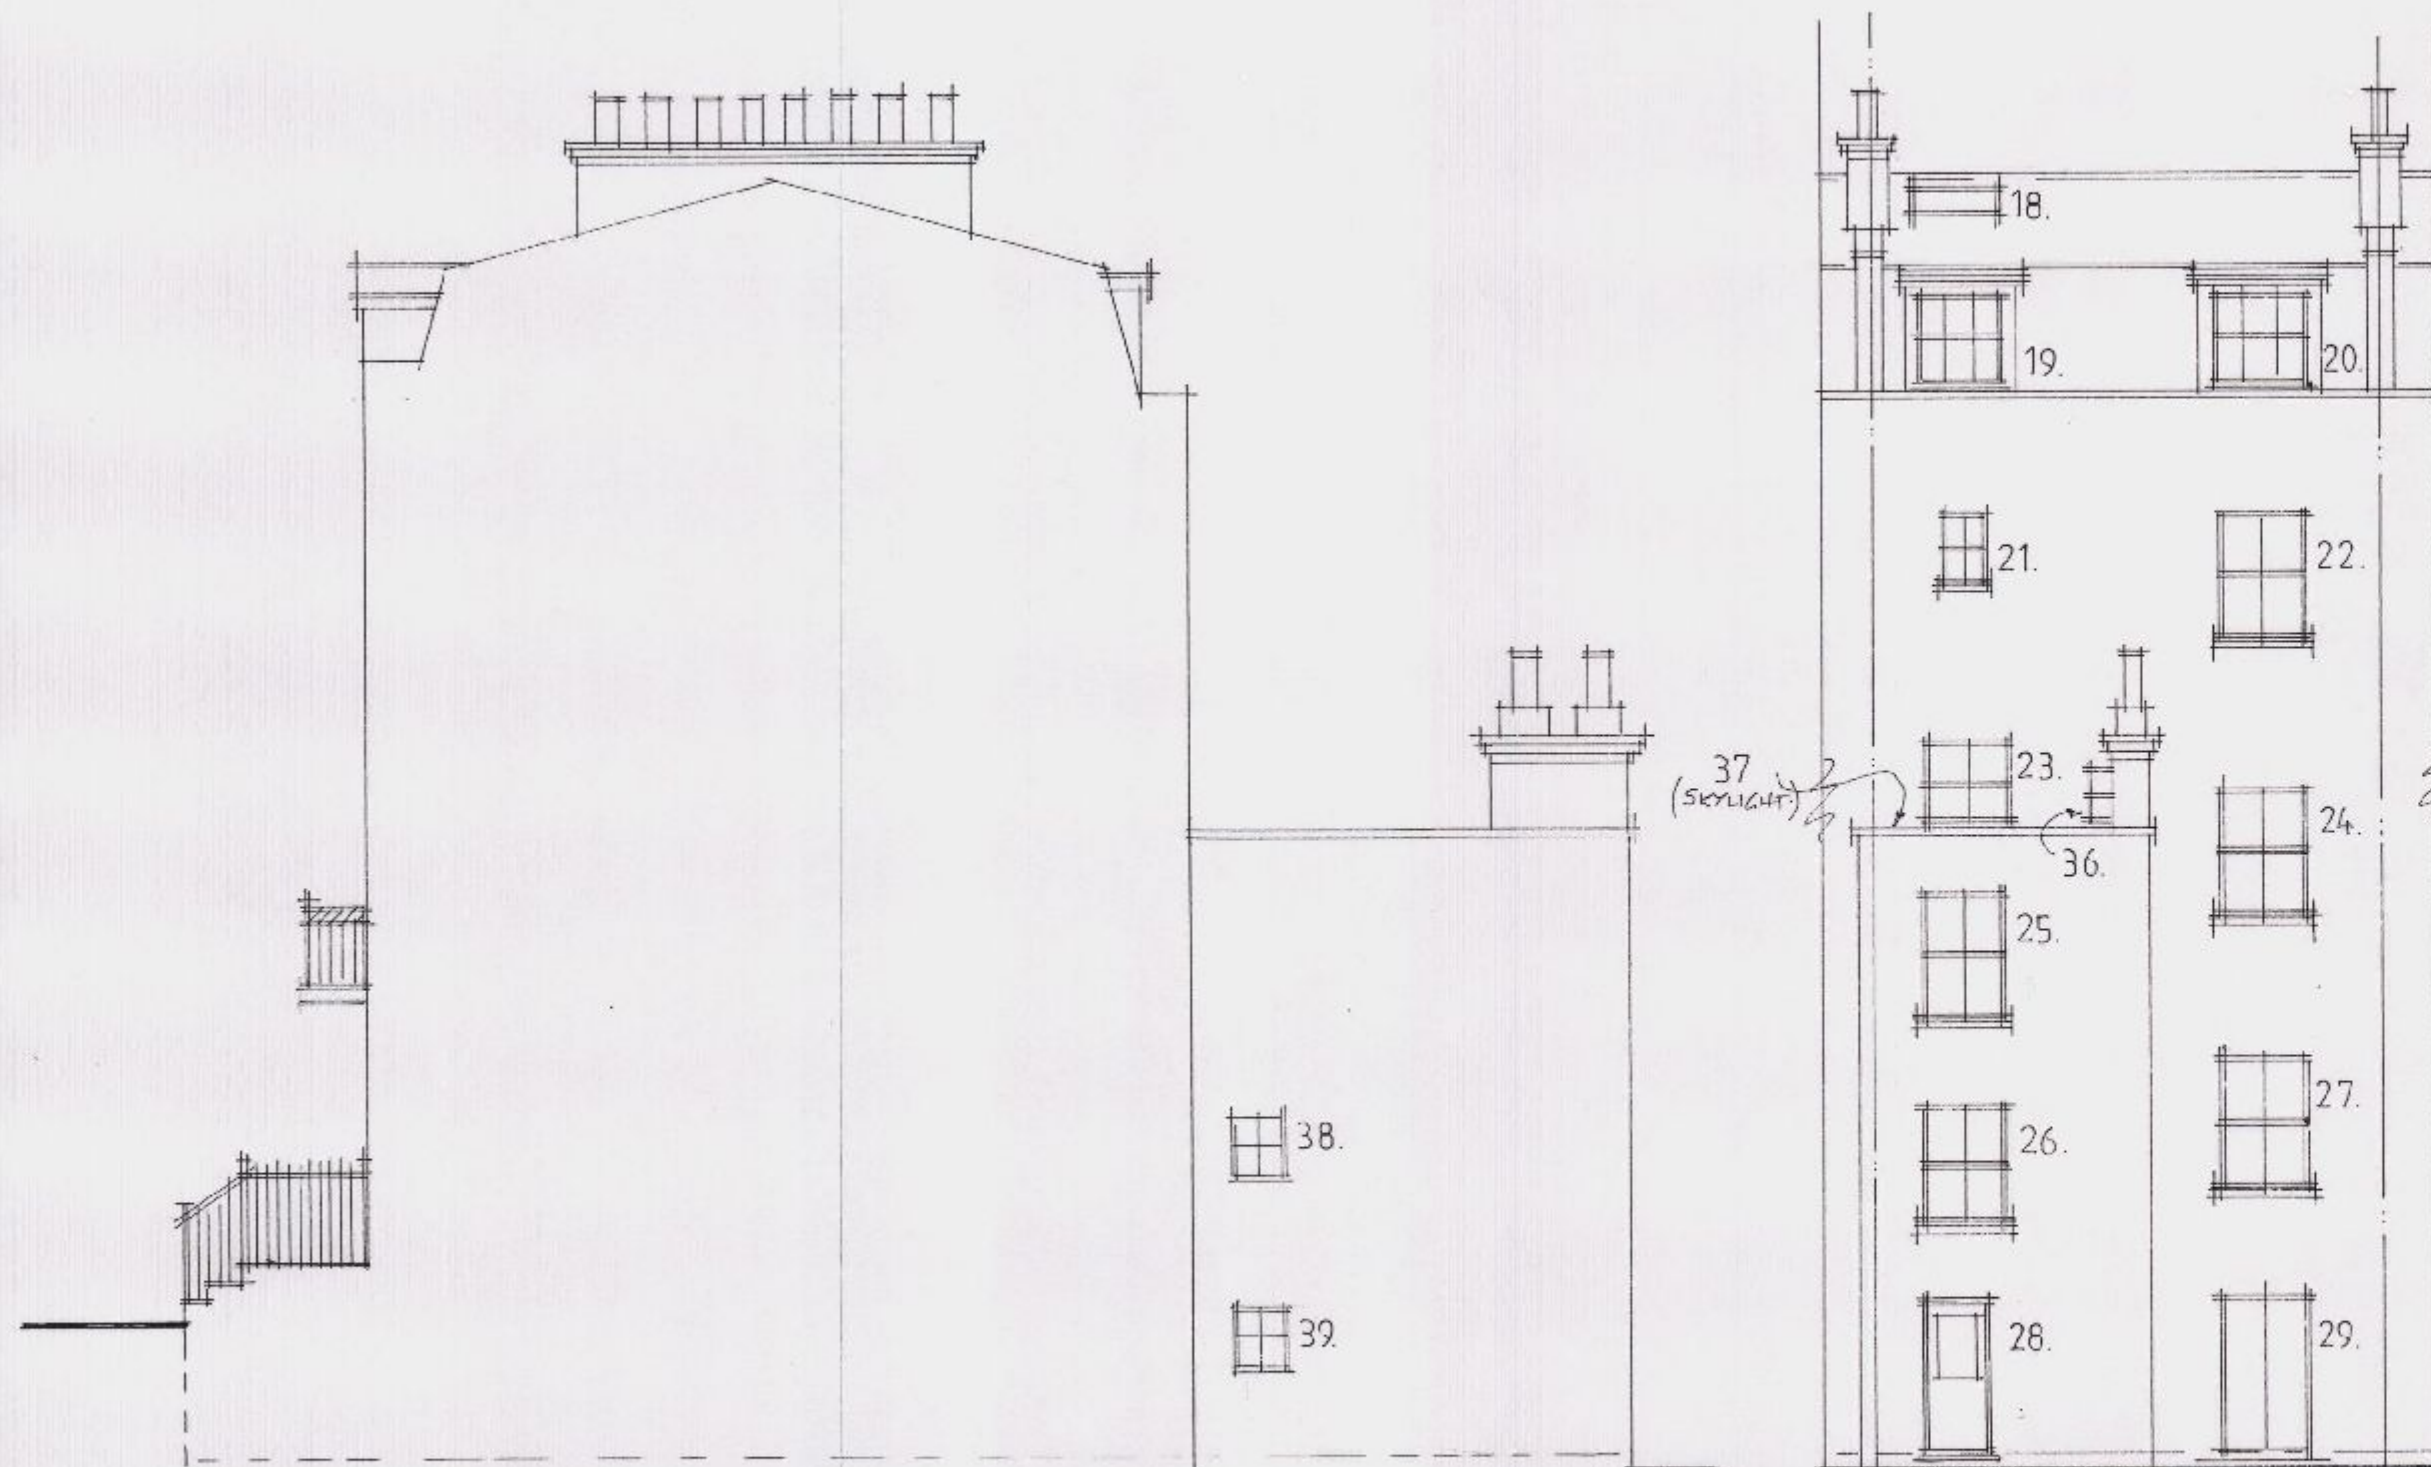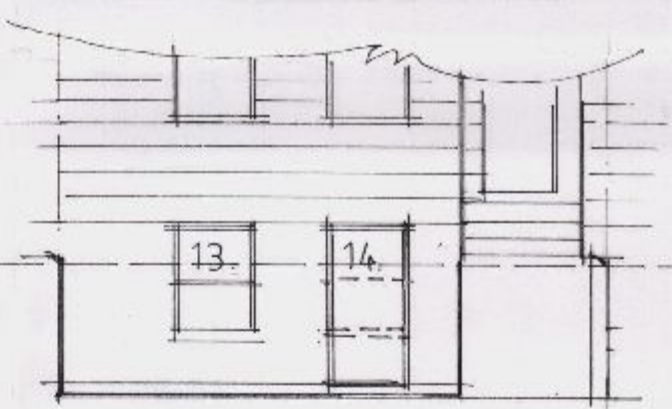


existing side elevation

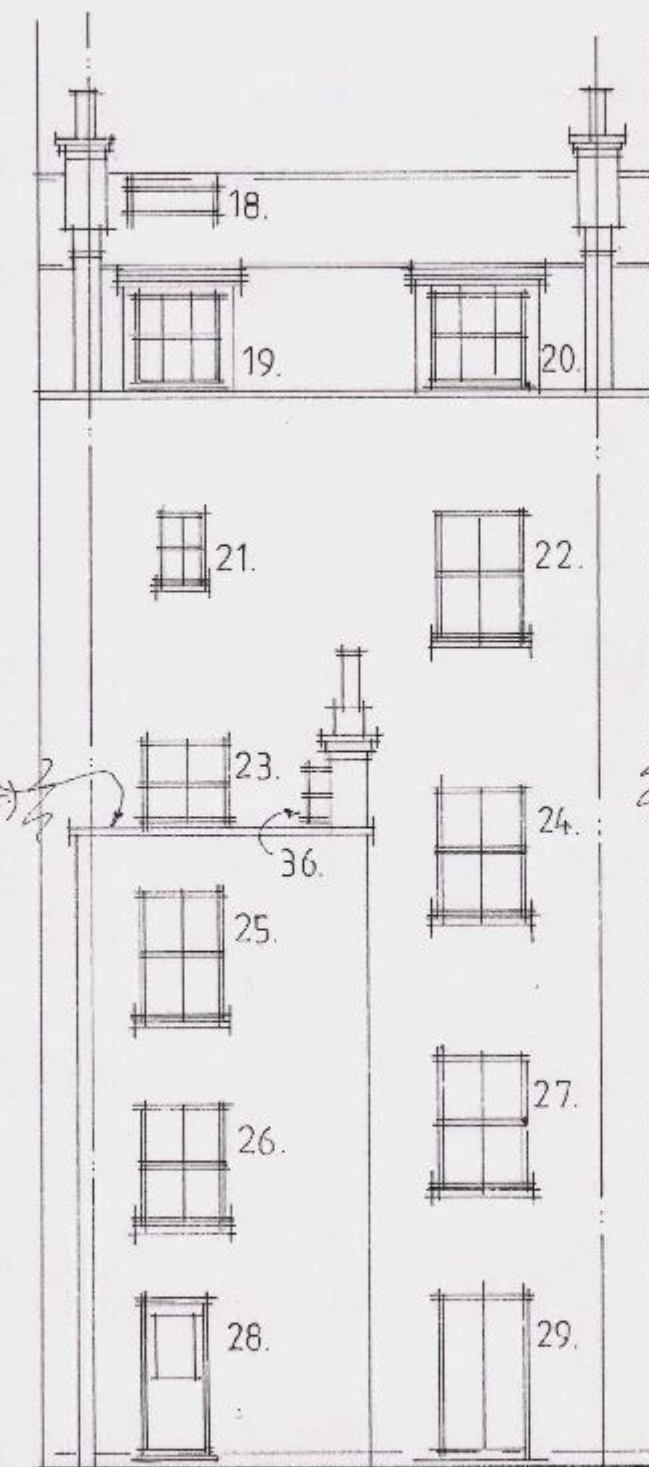

existing rear elevation

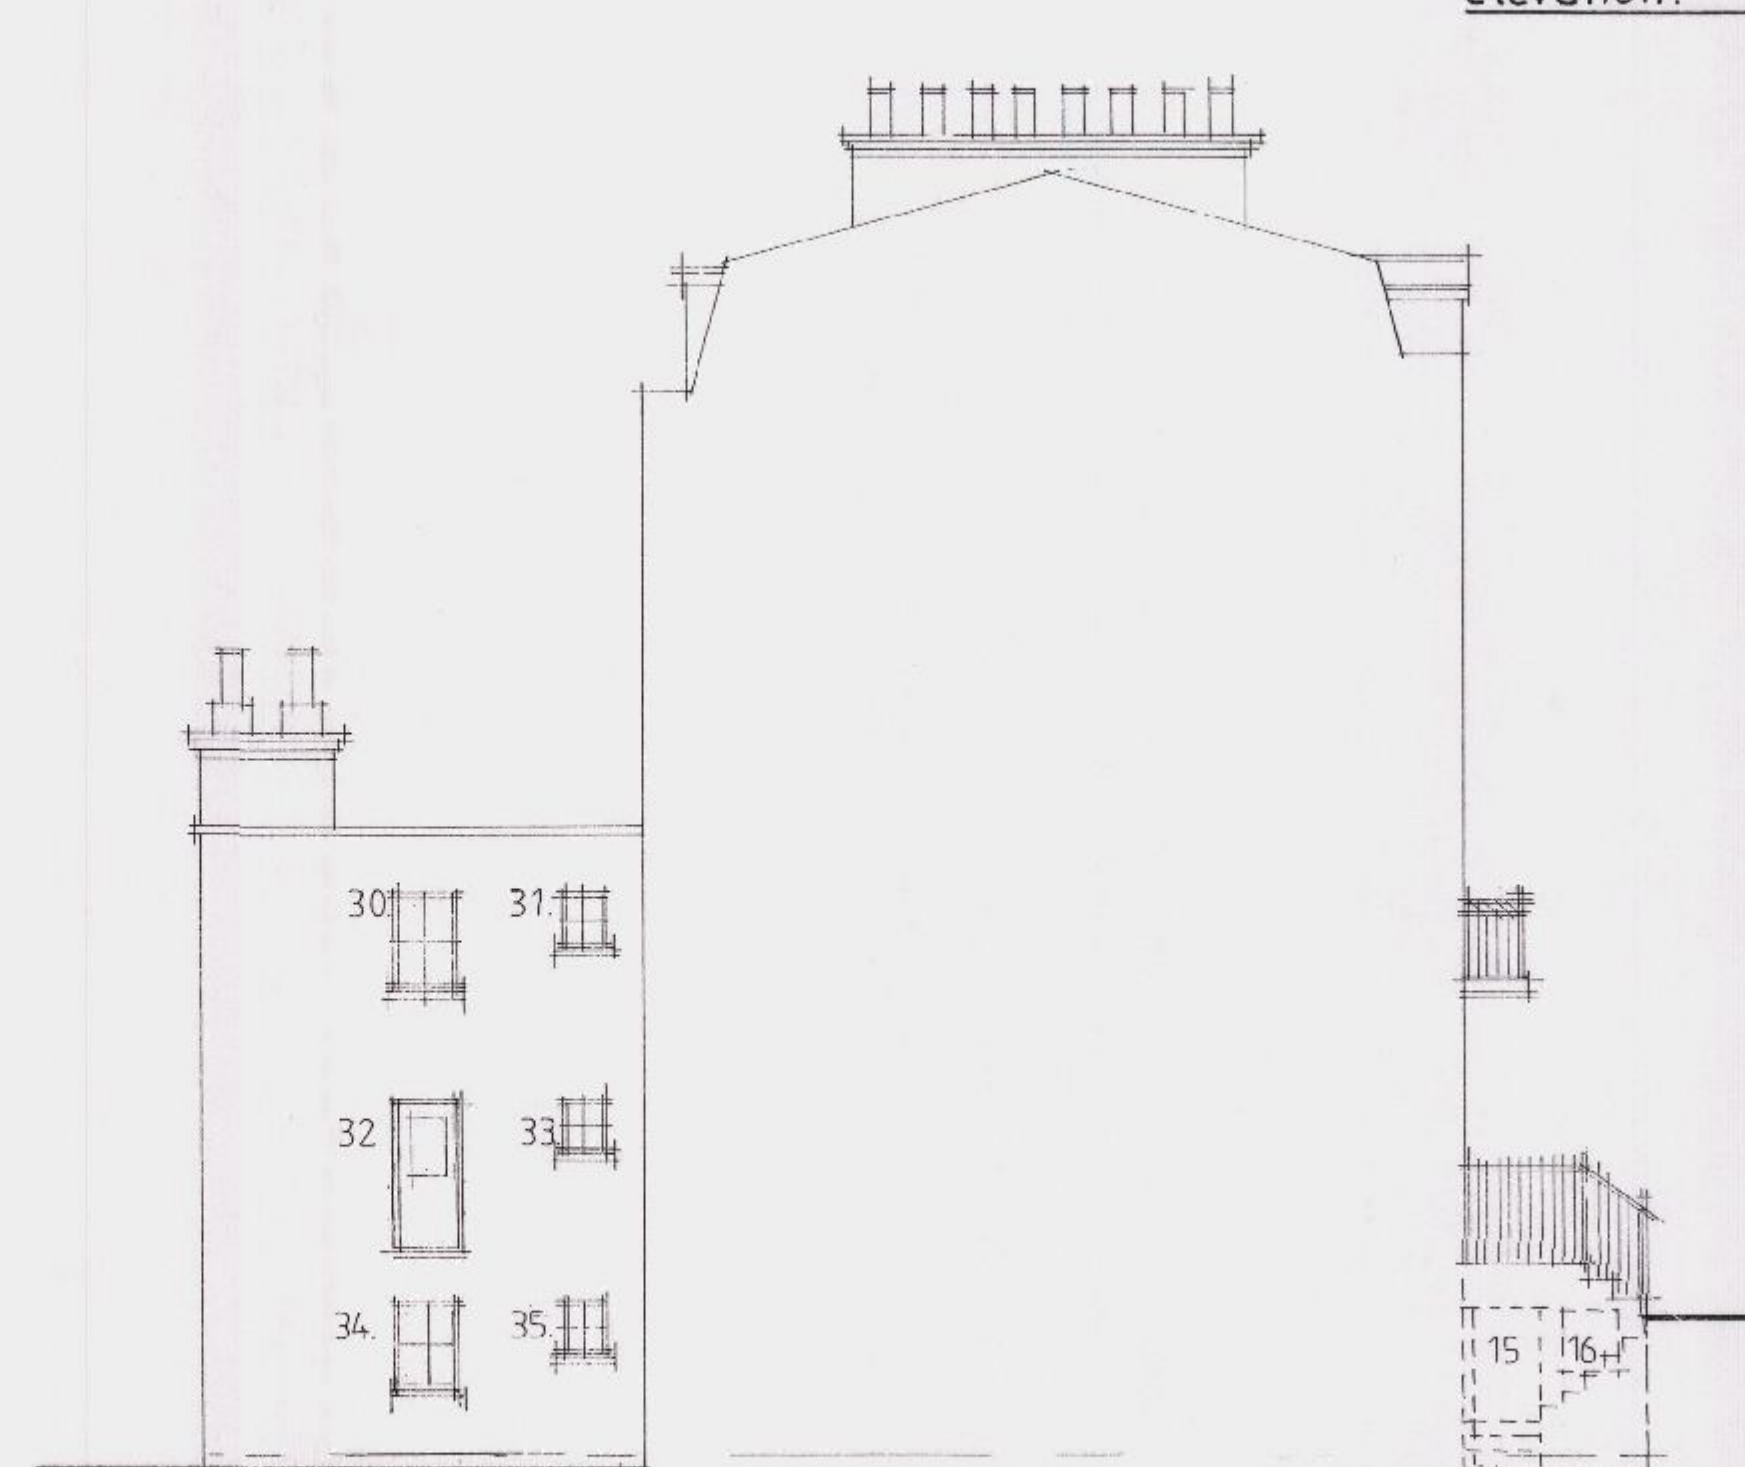

existing side elevation

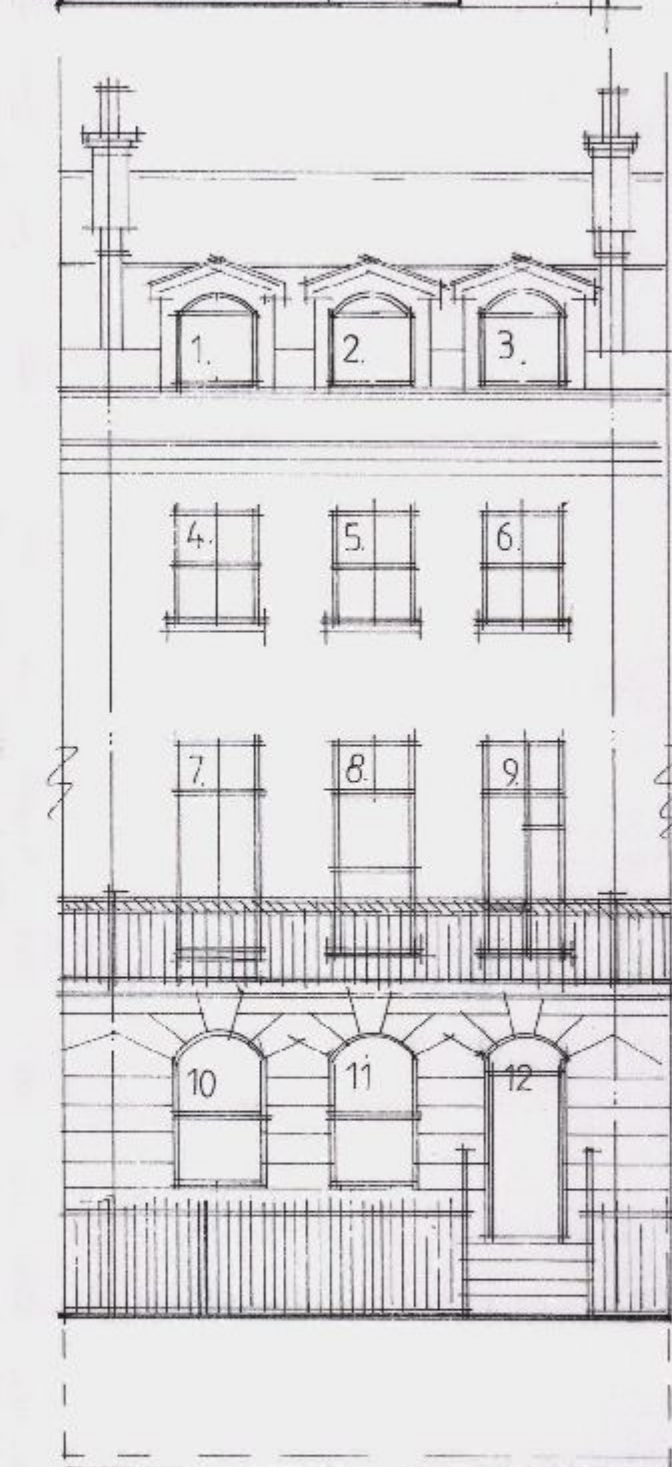

existing front elevation

DATE	MAY 12	DOUGLAS DUNN
REVISION	A	BASIS AMENDS + ADDITIONS
DATE		REVISION

© copyright

THORNS-YOUNG
ARCHITECTURAL

THORNS-YOUNG LTD.
212 London Road, North End, Portsmouth, PO2 9PD
Tel: (023) 9267 2863 Fax: (023) 9266 3457

Client
mr b laly

Job Title
39 sea front
hayling island



Scale	1:100	at A1
Date	sept 2011	Drawn by sa

Drg. No.	4127-11-6	Rev.	B.
----------	-----------	------	----