



SUPERSEDED



KEYPLAN

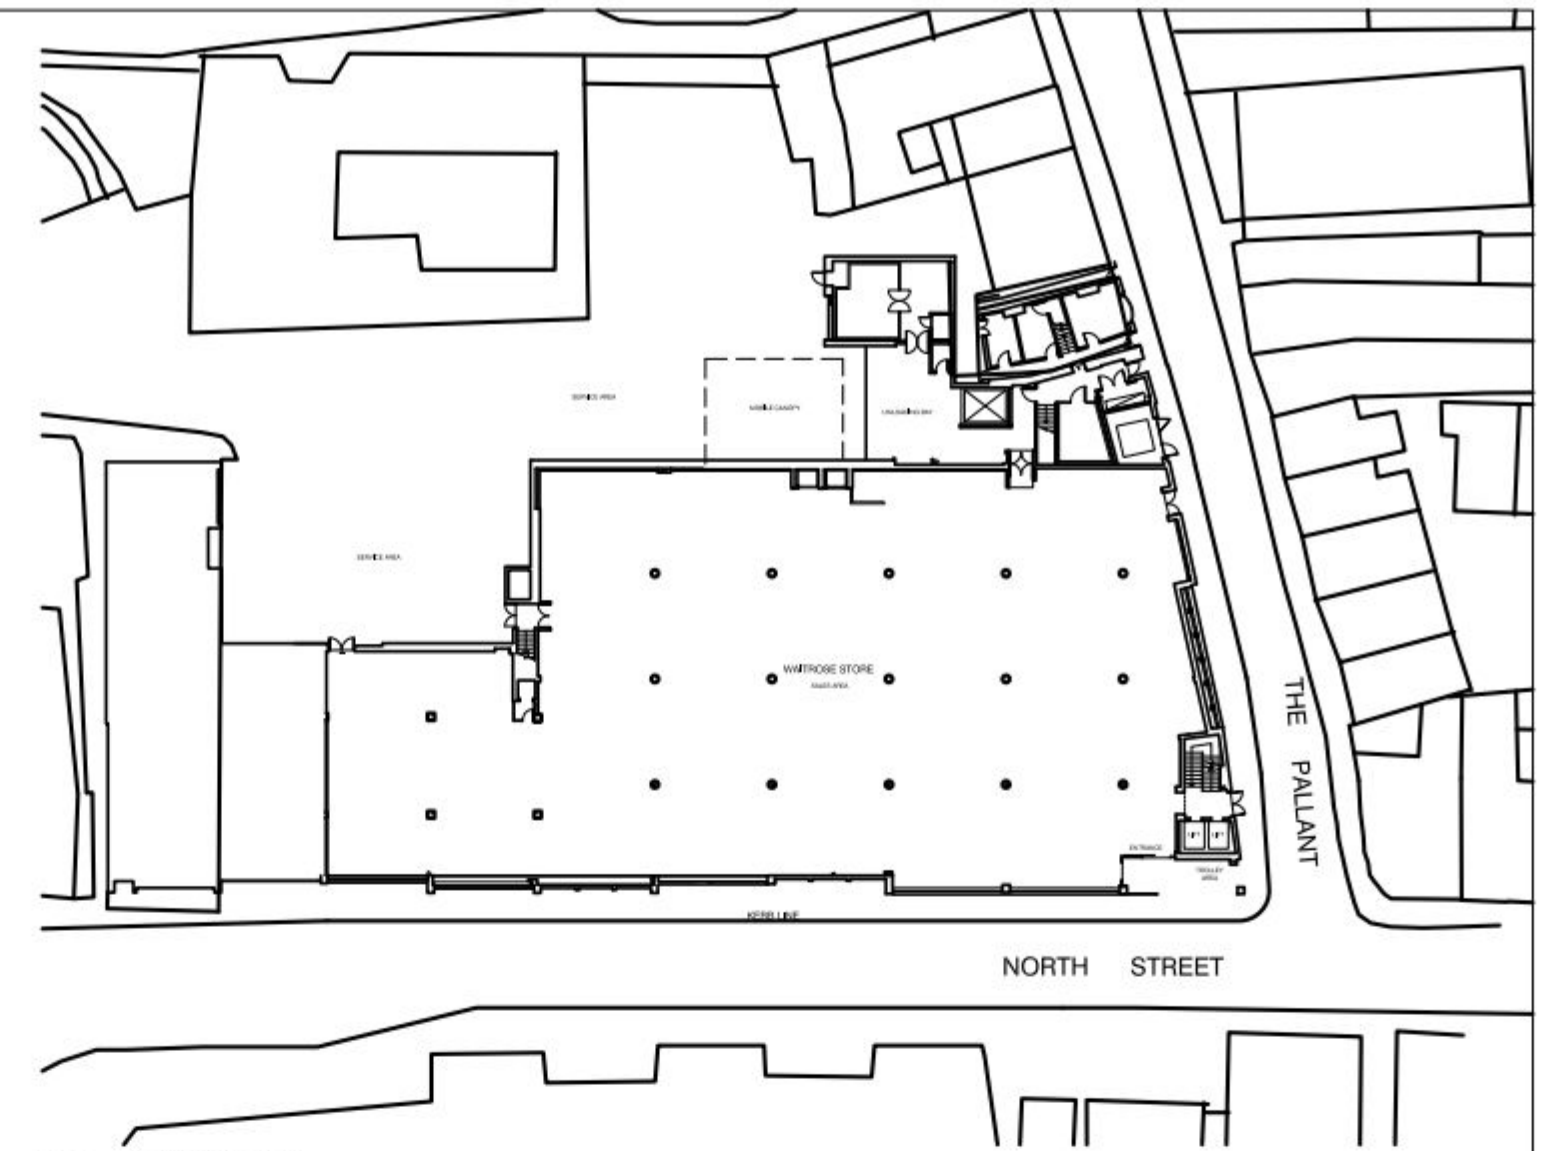

NOTES

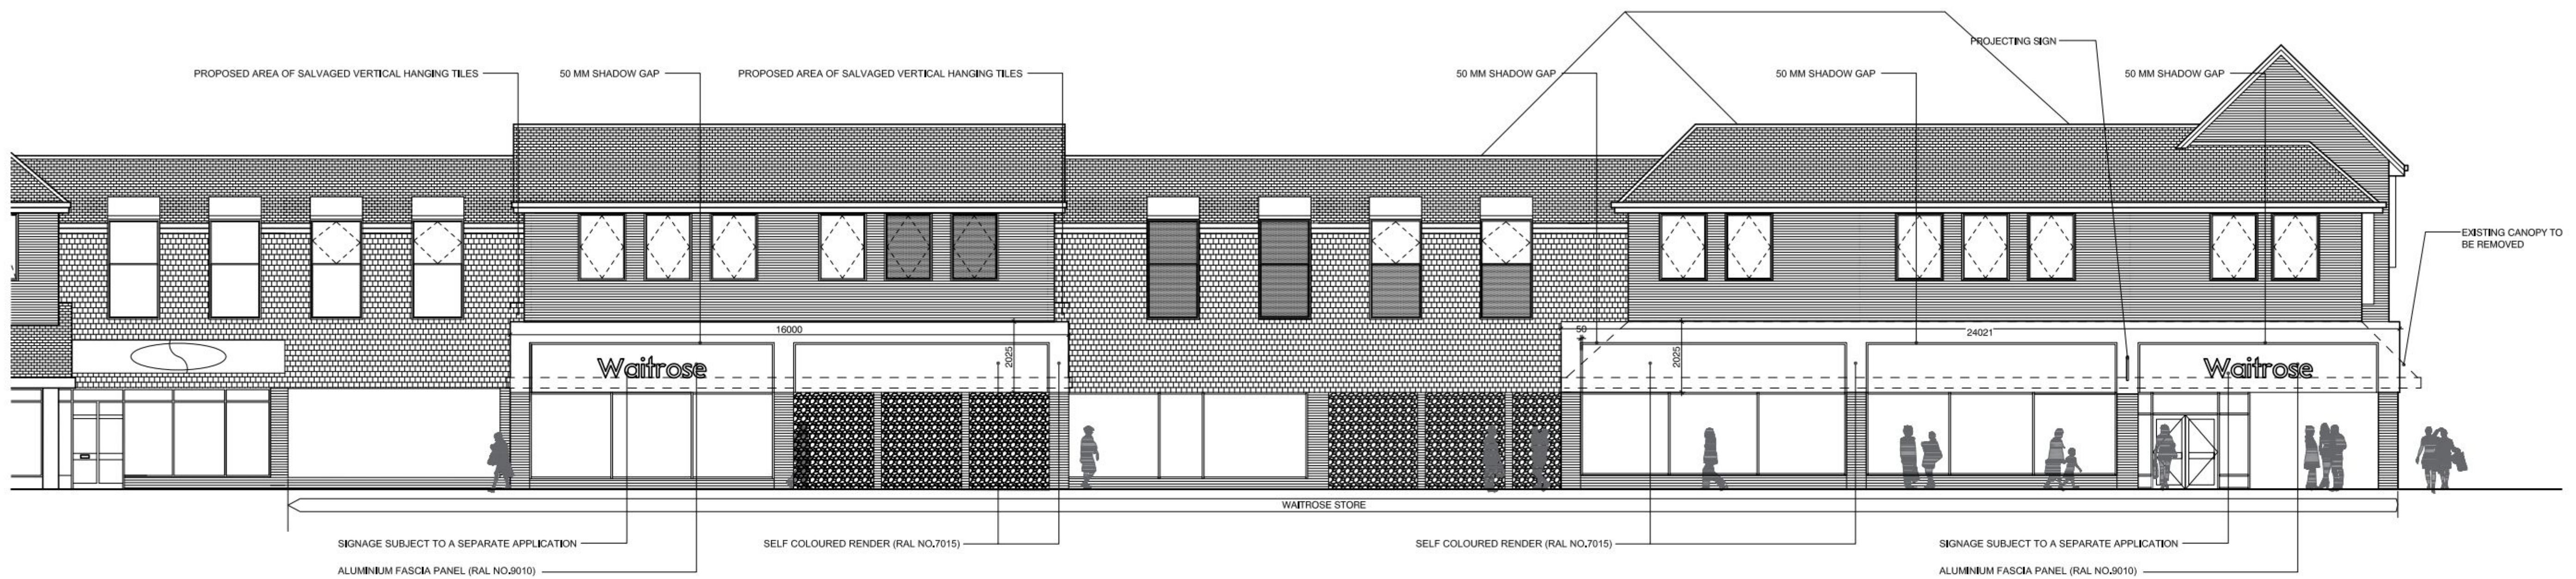

1 PROPOSED NORTH STREET ELEVATION
SCALE 1:100



2 PROPOSED ELEVATION TO THE PALLANT
SCALE 1:100

REV: E	SL	CHG: HG	DATE: 29.04.13
DRAWING UPDATED FOLLOWING COMMENTS FROM PLANNERS			
REV: D	SL	CHG: HG	DATE: 19.04.13
DRAWING UPDATED FOLLOWING COMMENTS FROM PLANNERS			
REV: C	SL	CHG: HG	DATE: 18.04.13
DRAWING UPDATED FOLLOWING COMMENTS FROM PLANNERS			
REV: B	SL	CHG: HG	DATE: 07.03.13
DRAWING UPDATED FOLLOWING COMMENTS FROM MATT SINFIELD			
REV: A	SL	CHG: HG	DATE: 22.02.13
DRAWING UPDATED FOLLOWING COMMENTS FROM MATT SINFIELD			

PROJECT
WAITROSE HAVANT
CANOPY REMOVAL
TITLE:
SOUTH & EAST ELEVATIONS
PROPOSED

DRAWING NO:	REV:	SCALE @ A1
12-092-01-AE(PJ)-G01	E	1:100
BY:	CHG:	DATE:
SL	HG	14.02.13

CREFS USED IN THIS DRAWING:

INFORMATION

B+R ARCHITECTS
Suncourt House 19-25 Essex Road London N1 8LN
T 020 3227 0800 E design@bandi-arch.com
www.band-arch.com