


Notes:
Sloping roof – reddish concrete wavy tiles.
Flat roof – felt.
Walls below roof line – red brick construction.
Walls above roof line – reddish flat concrete tile clad.
Windows – white upvc double glazed.
Conservatory doors – white upvc glazed.

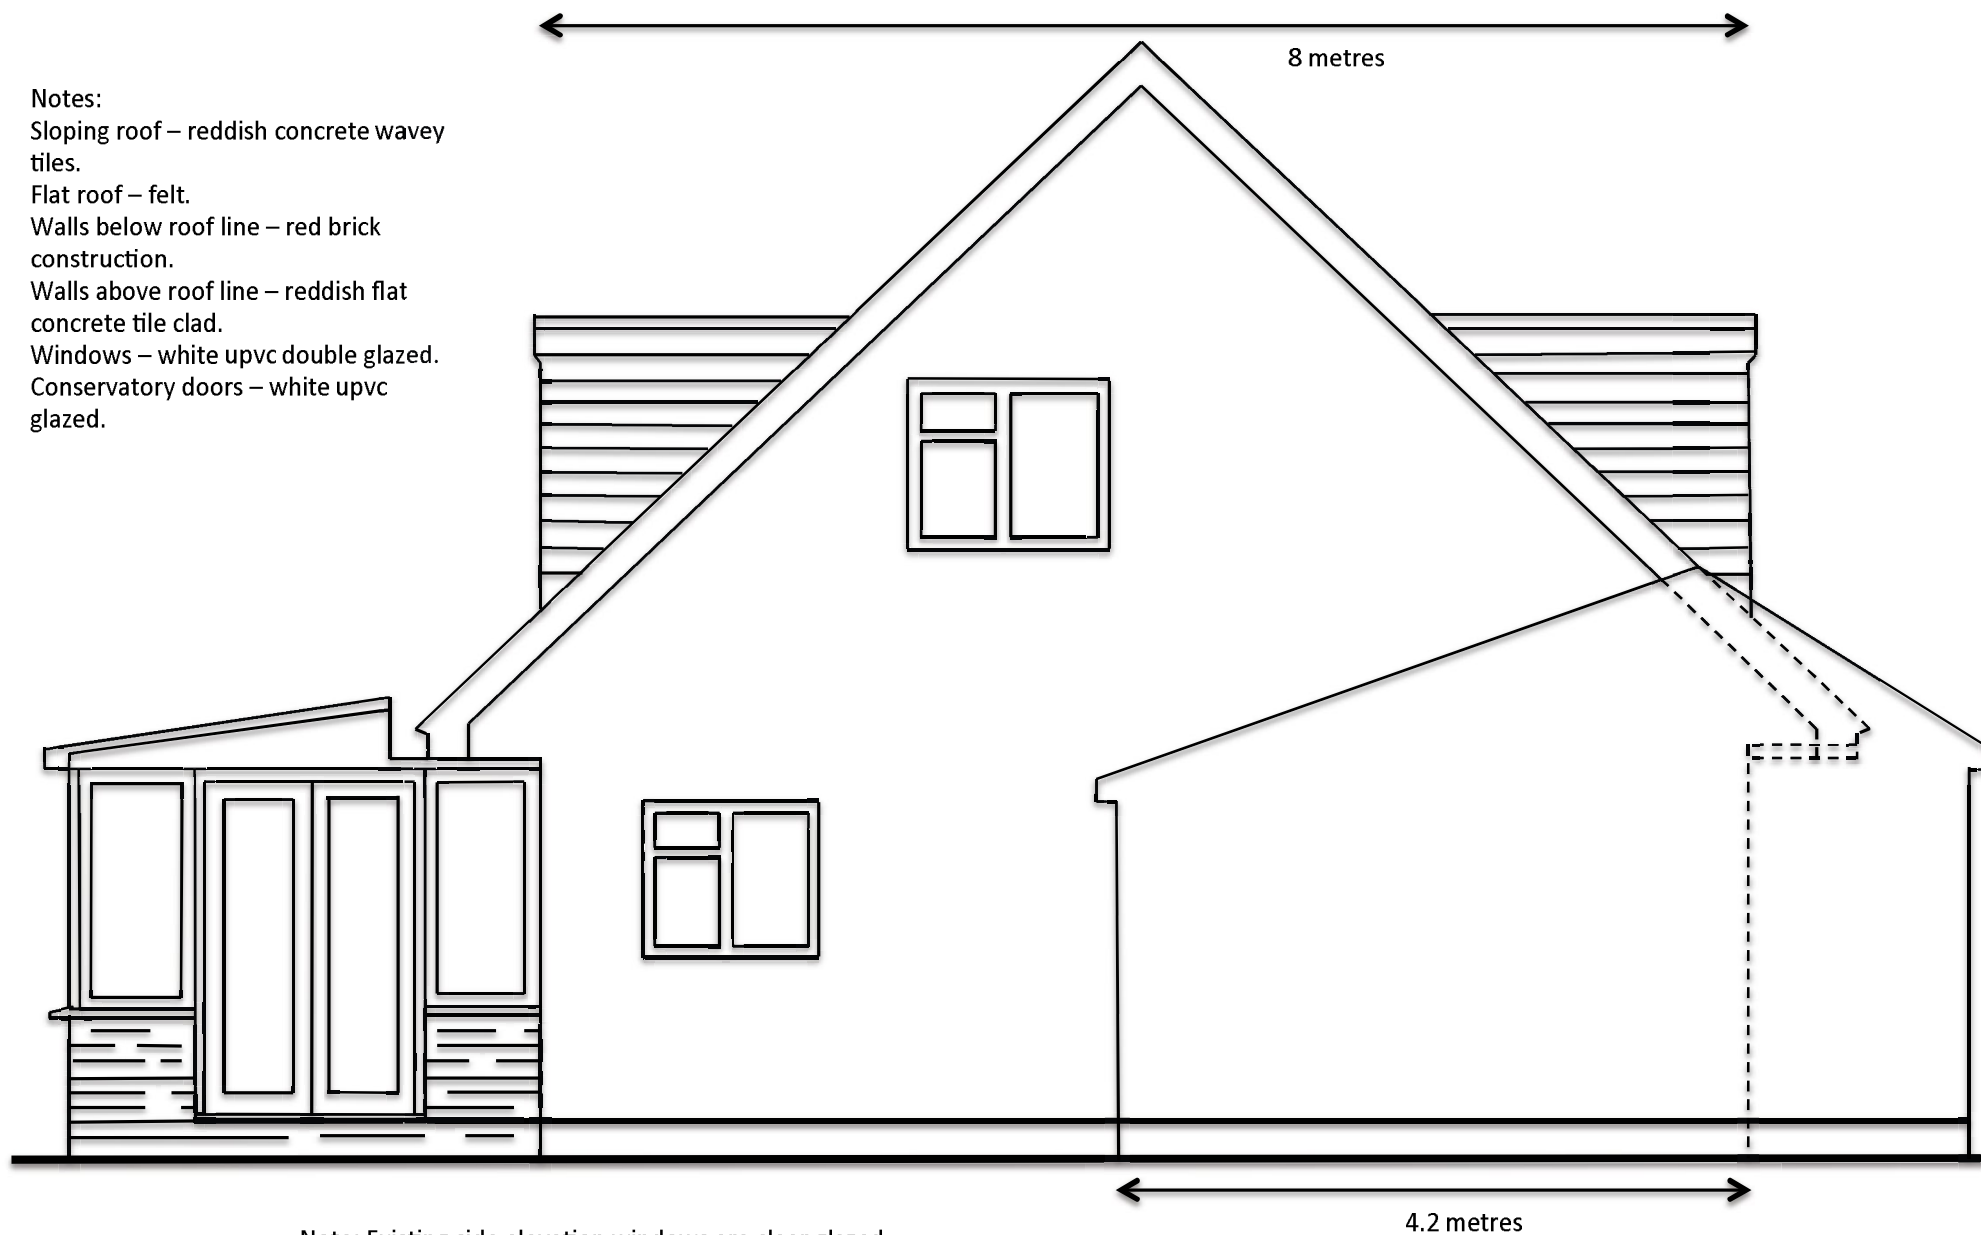

Note: Existing side elevation windows are clear glazed.

Existing N.East Elevation		Drawing No. EX\NE\02
Scale 1:50	Page size: A4	