


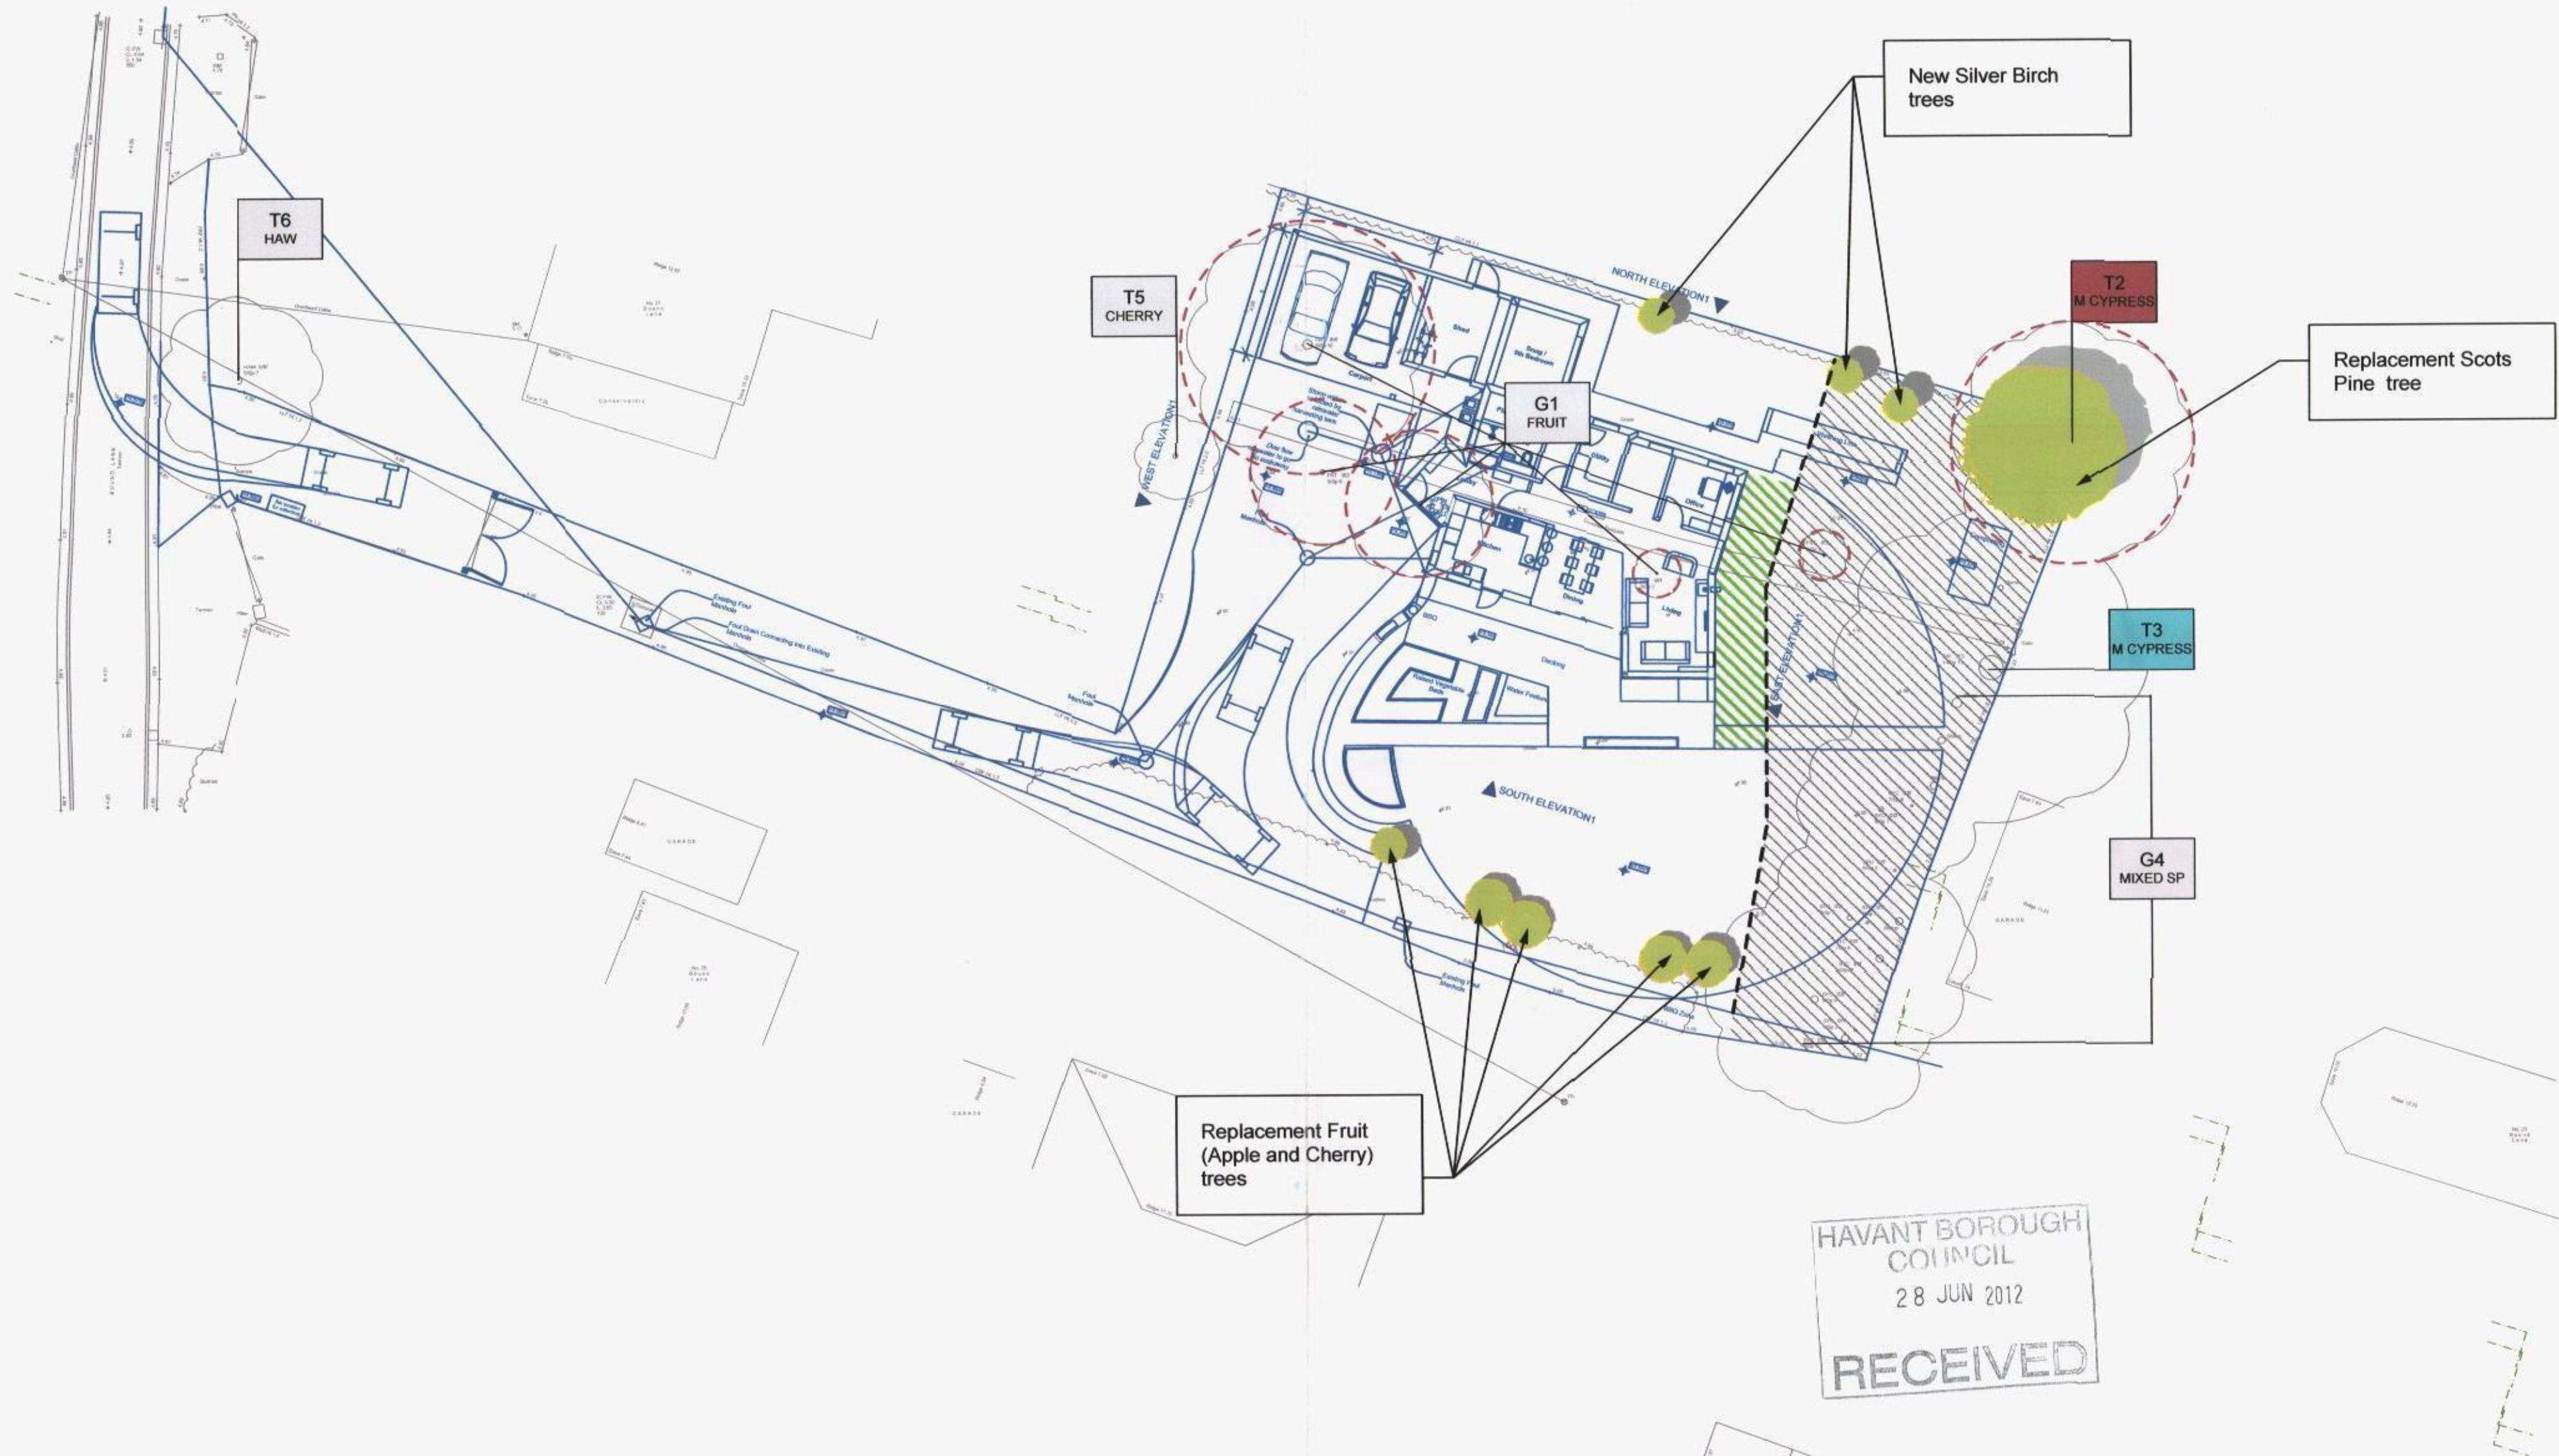

eco urban
Limited

ECO 2 - TREE - PROTECTION FOR LAND TO THE REAR OF 21 BOUND LANE, HAYLING ISLAND

SCALE: 1:200 @ A2

COMPOSITE PLAN: LAND SURVEY OUTLINED IN GREY,
PROPOSED DEVELOPMENT SHOWN IN BLUE

T1
Tree sp
BS Category B: Trees
of moderate quality

T1
Tree sp
BS Category C: Trees
of low quality

T1
Tree sp
BS Category U: Trees
unsuitable for retention

Tree protective barriers
with construction exclusion zone
Area outside barriers requiring
ground protection

Trees to be removed
New tree planting

This drawing was originally produced in colour, therefore any
subsequent monochrome photocopies may not show appropriate
levels of detail and should not be relied upon for the purposes of
dealing with site tree issues