


2, BROOK COTTAGES, WEST ASHLING,
CHICHESTER, WEST SUSSEX, PO18 8DY
TEL: 01243 575480 MOBILE: 07790 362882
E-MAIL: jbmottershead@aol.com

Drg. No: GD/13/01

Drawn By: JBM

Date: July 2013

Project: Proposed pair of semi detached cottages, Victoria Road, Emsworth
Section Through Site with OS Datum Levels

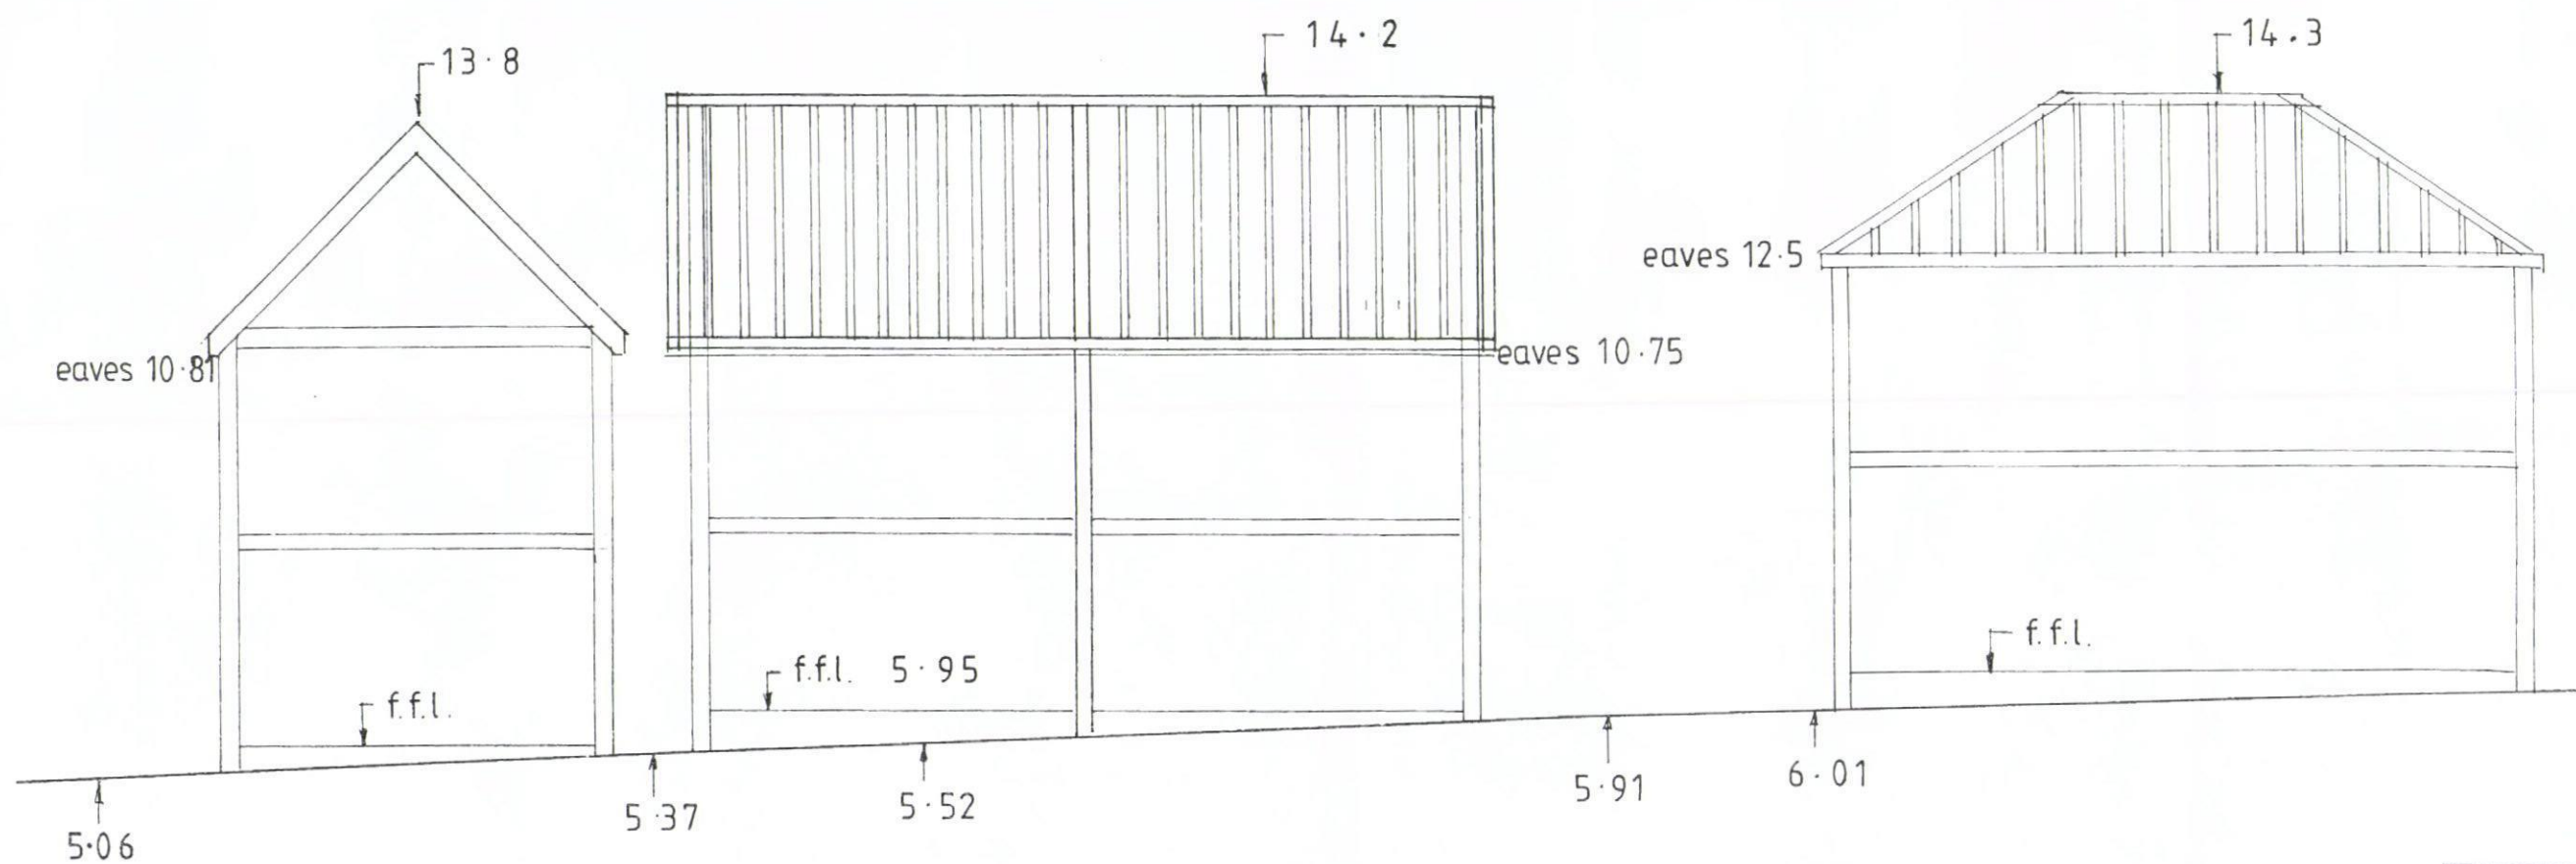

SOUTH ELEVATION

SECTION THROUGH AT FRONT
BOUNDARY OF SITE 1:100