

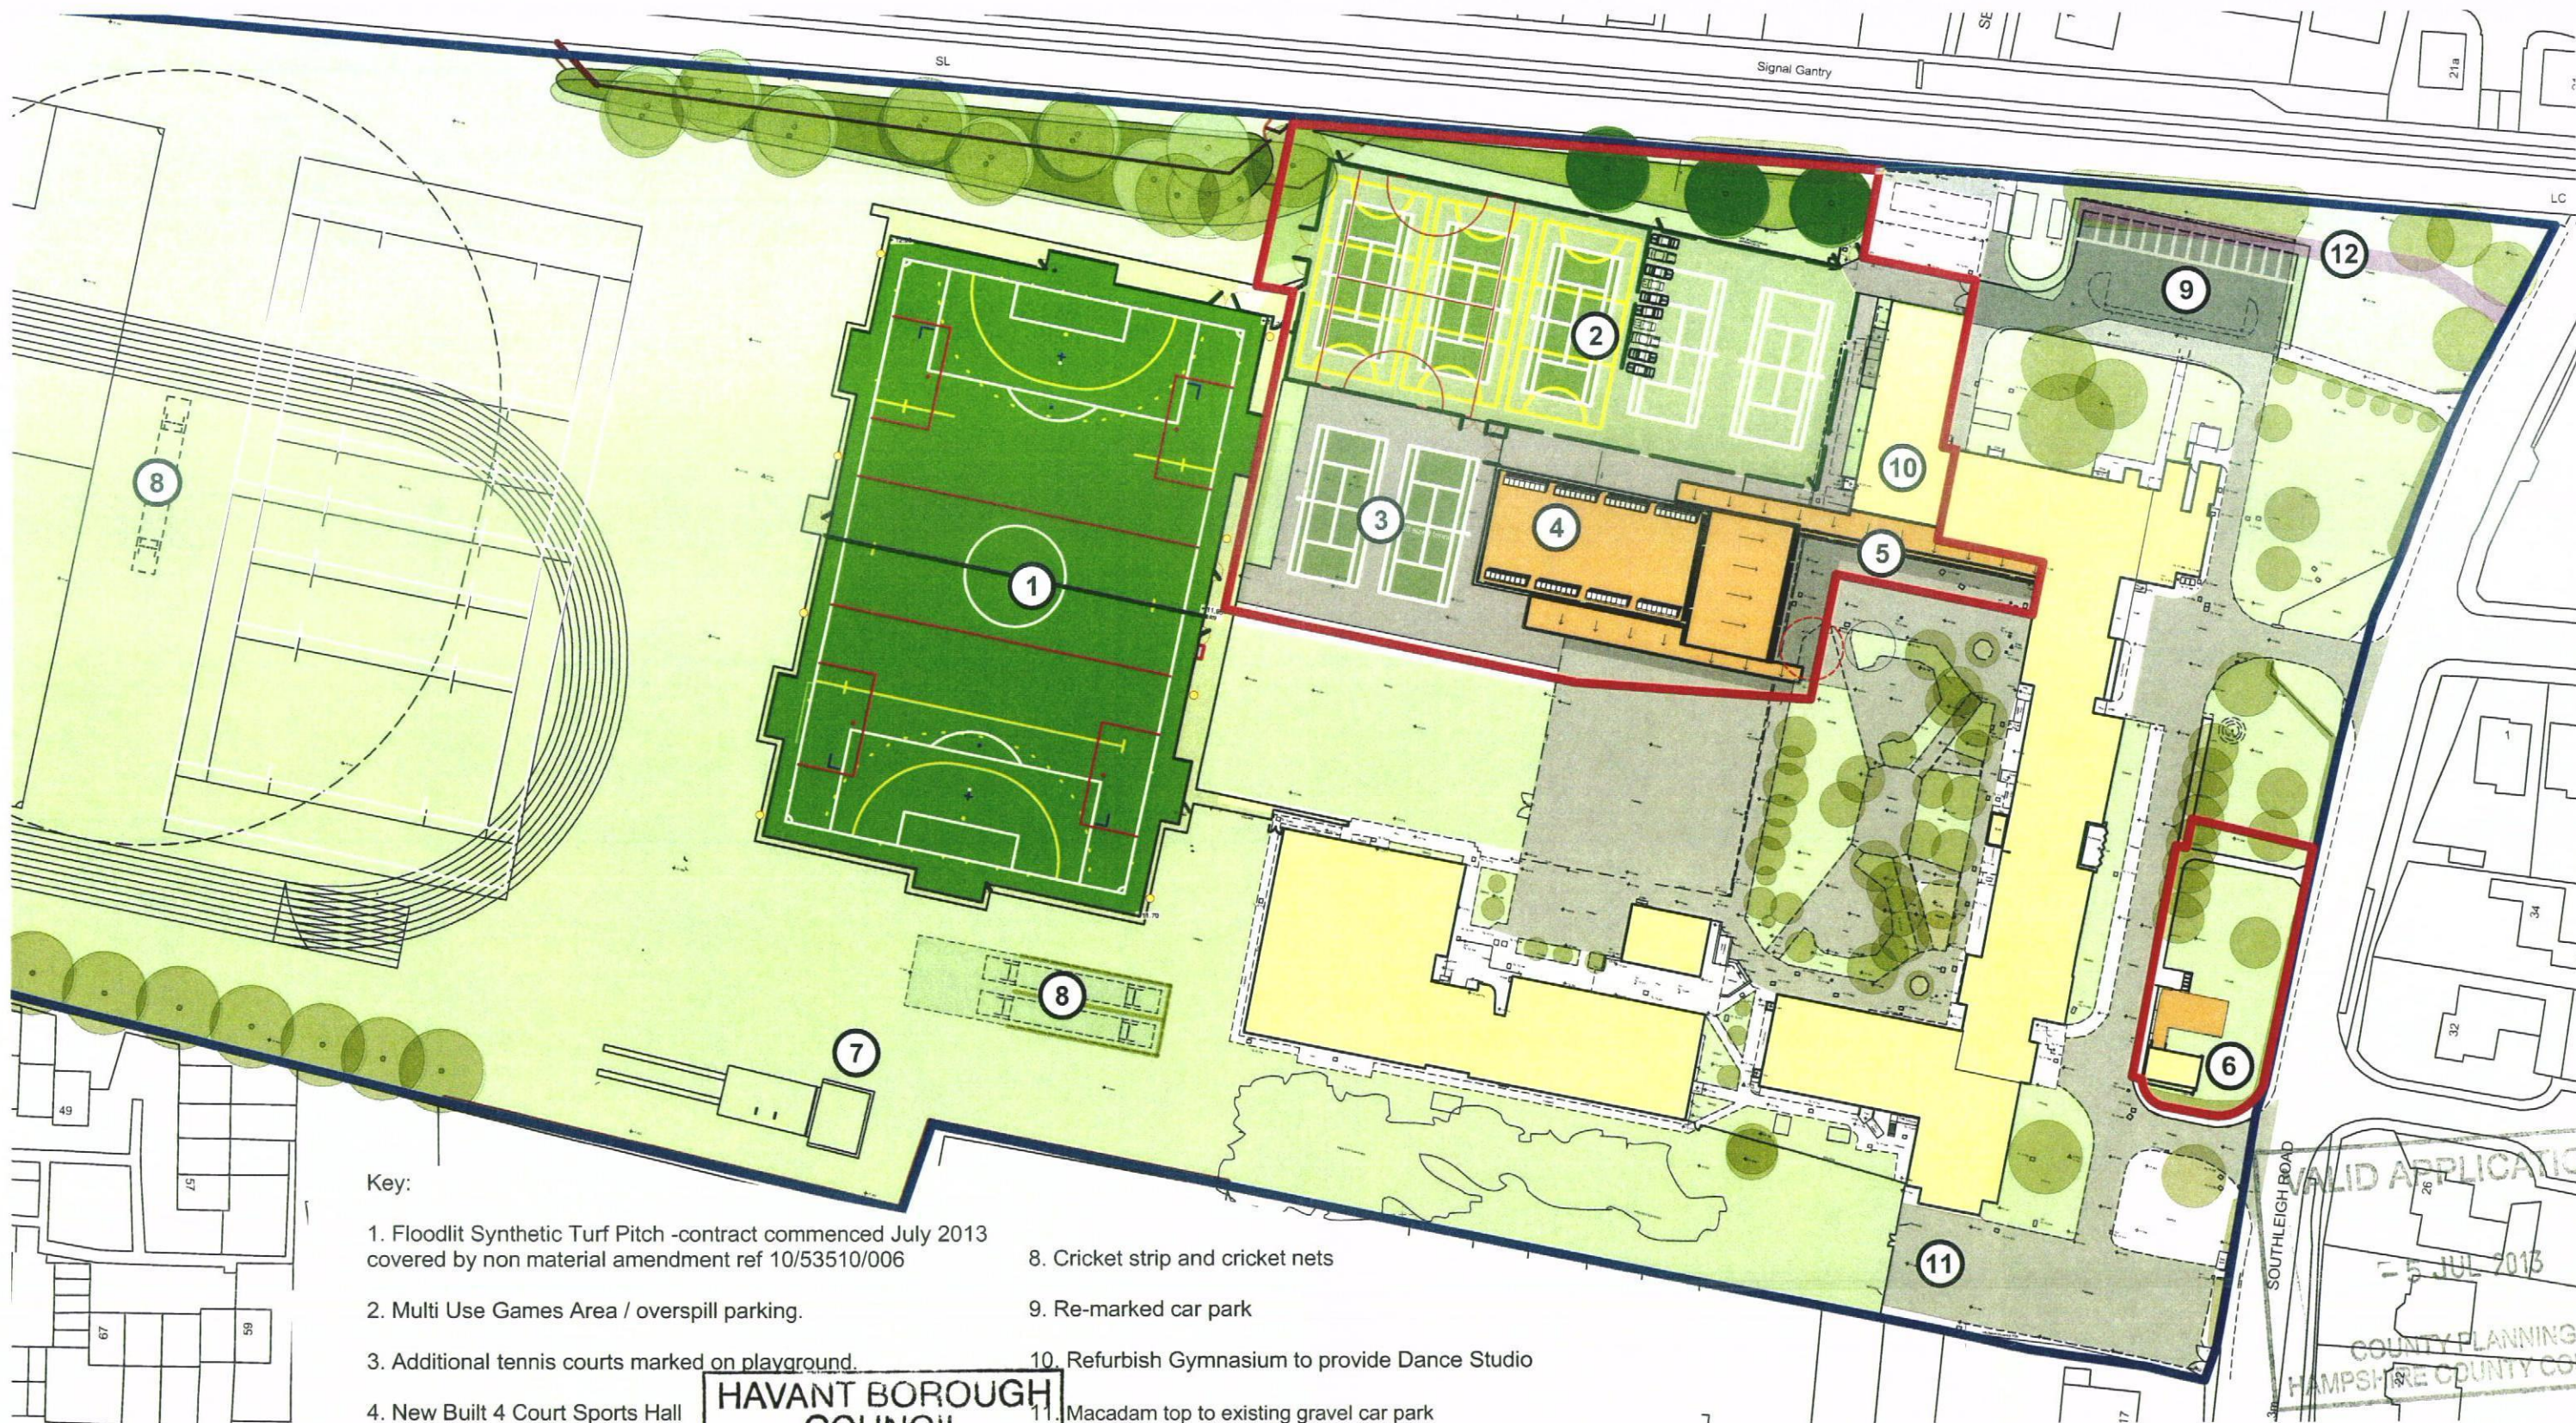


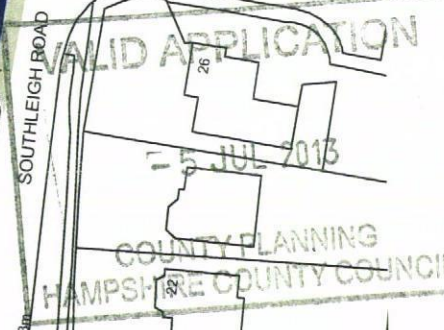

Key:

1. Floodlit Synthetic Turf Pitch -contract commenced July 2013 covered by non material amendment ref 10/53510/006
2. Multi Use Games Area / overspill parking.
3. Additional tennis courts marked on playground.
4. New Built 4 Court Sports Hall
5. Corridor link.
6. Re-located Pre School.
7. Relocated long jump.
8. Cricket strip and cricket nets
9. Re-marked car park
10. Refurbish Gymnasium to provide Dance Studio
11. Macadam top to existing gravel car park
12. Separate contract works to form first section of Sustrans cycle path by Havant District Council, application ref APP/11/00134

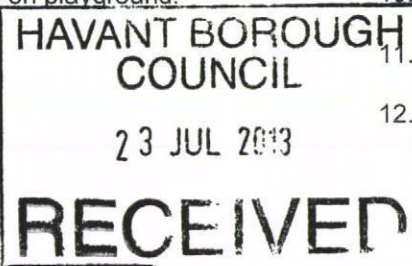

Planning



HCC Property Services,
Three Minsters House,
76 High Street, Winchester SO23 8UL.
tel: (01962) 847801

Notes	
1 This drawing is © copyright Hampshire County Council 2012. No unauthorised reproduction permitted. All rights reserved.	3 This map is reproduced from Ordnance Survey material with the permission of Ordnance Survey on behalf of the controller of Her Majesty's Stationary Office © Crown Copyright. Unauthorised reproduction infringes Crown Copyright and may lead to prosecution or civil proceedings. (100019180), (2012)
2 No dimensions are to be scaled from this drawing	

rev	description	date	by

PROJECT Warblington School Sports Development			
SCALE 1000 @ A3	DATE 18.3.13	DRAWN. MJC	CHKD. ---

SHEET CONTENTS Proposed Site Plan	
DRAWING No. P09949 - PL 101	REVISION
FILE REF. File name	



Property Services