



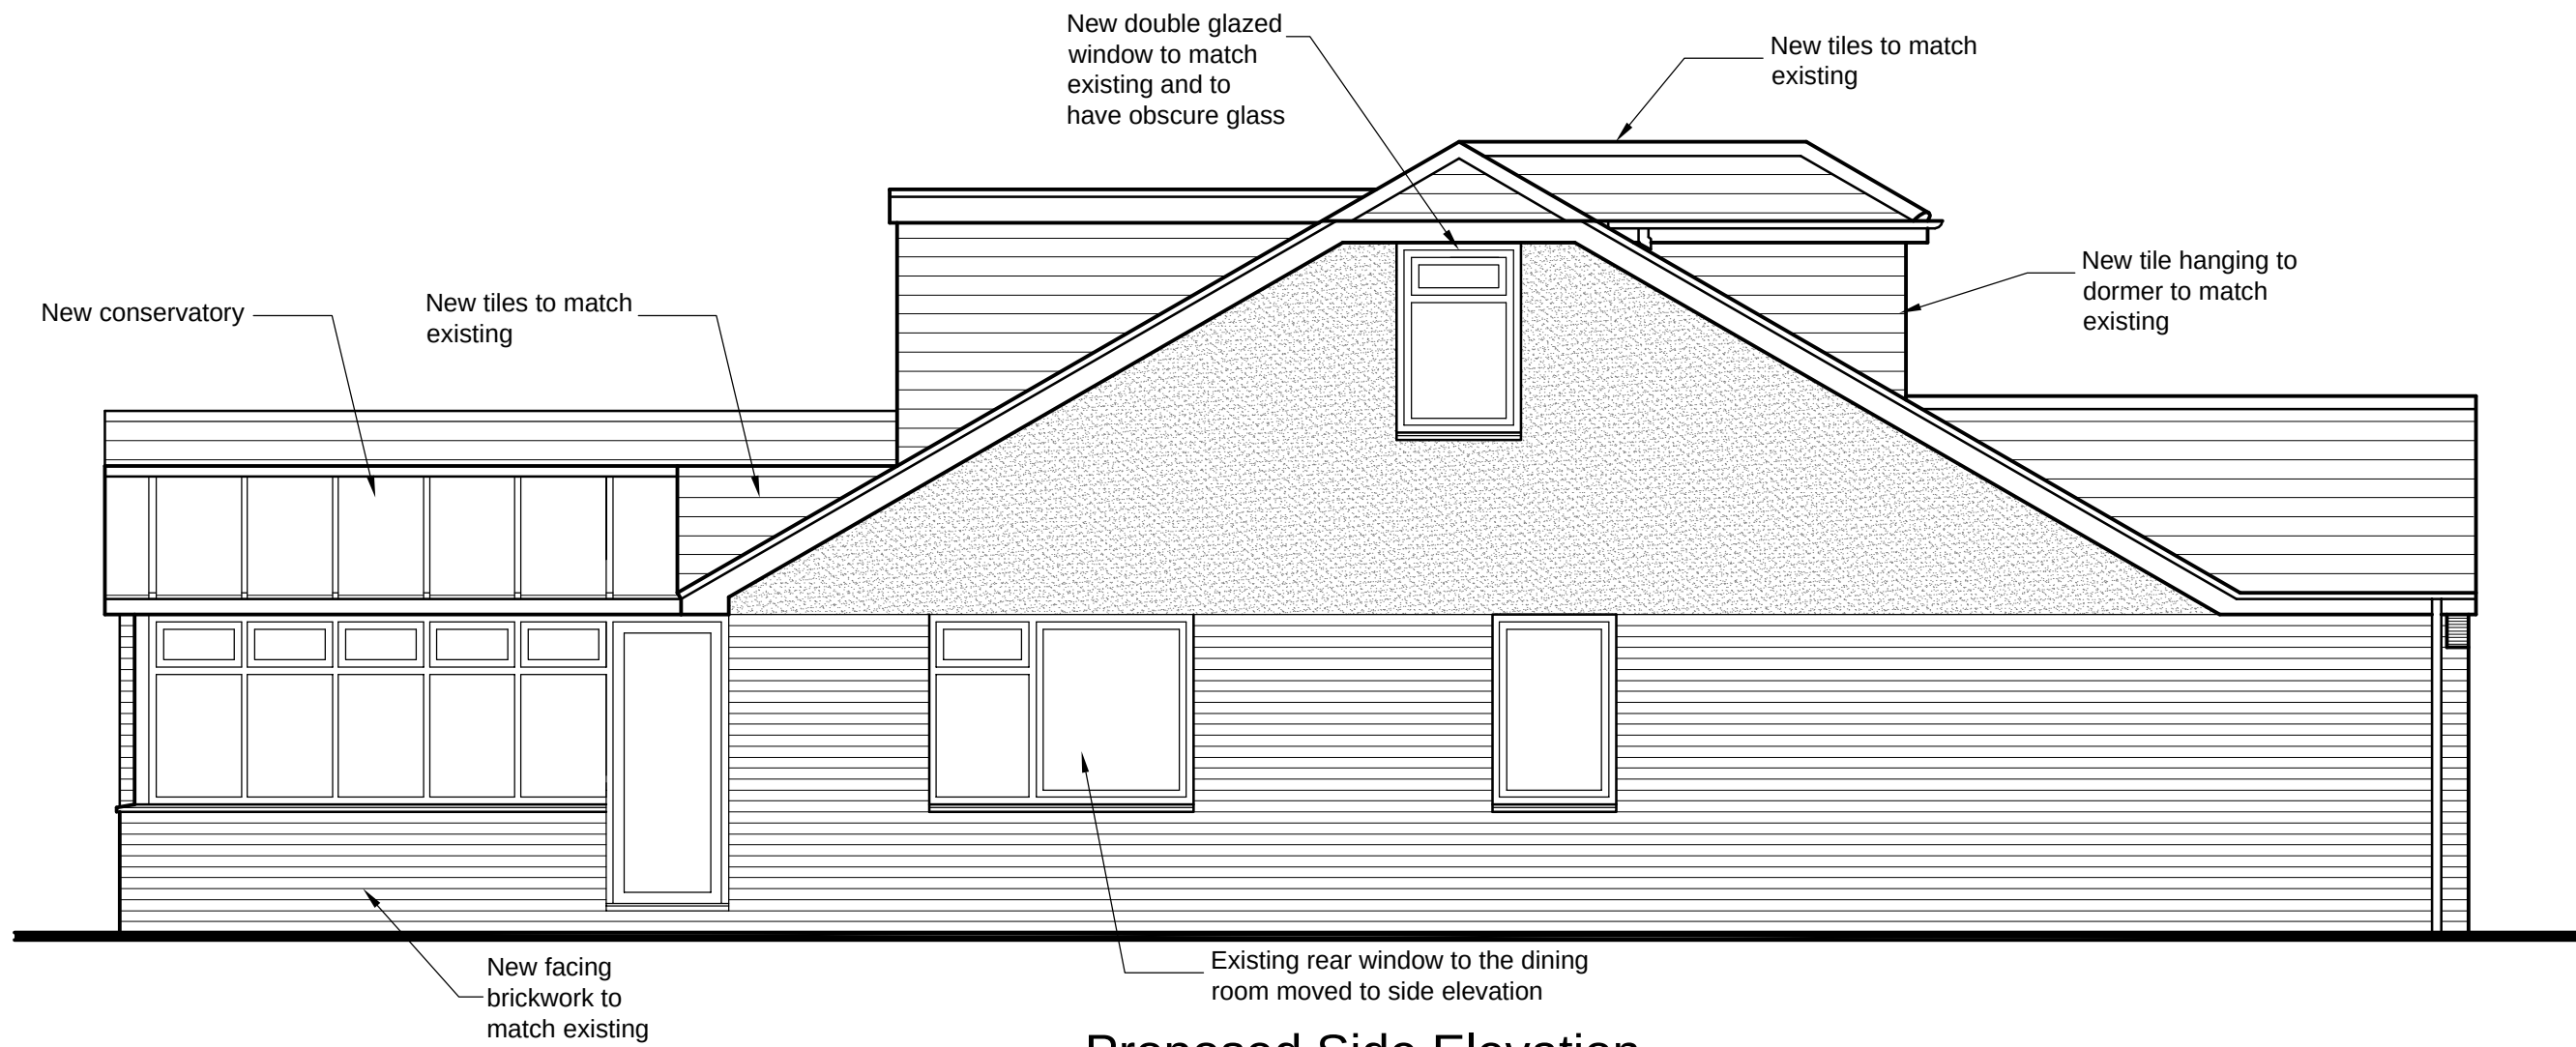


Proposed Side Elevation

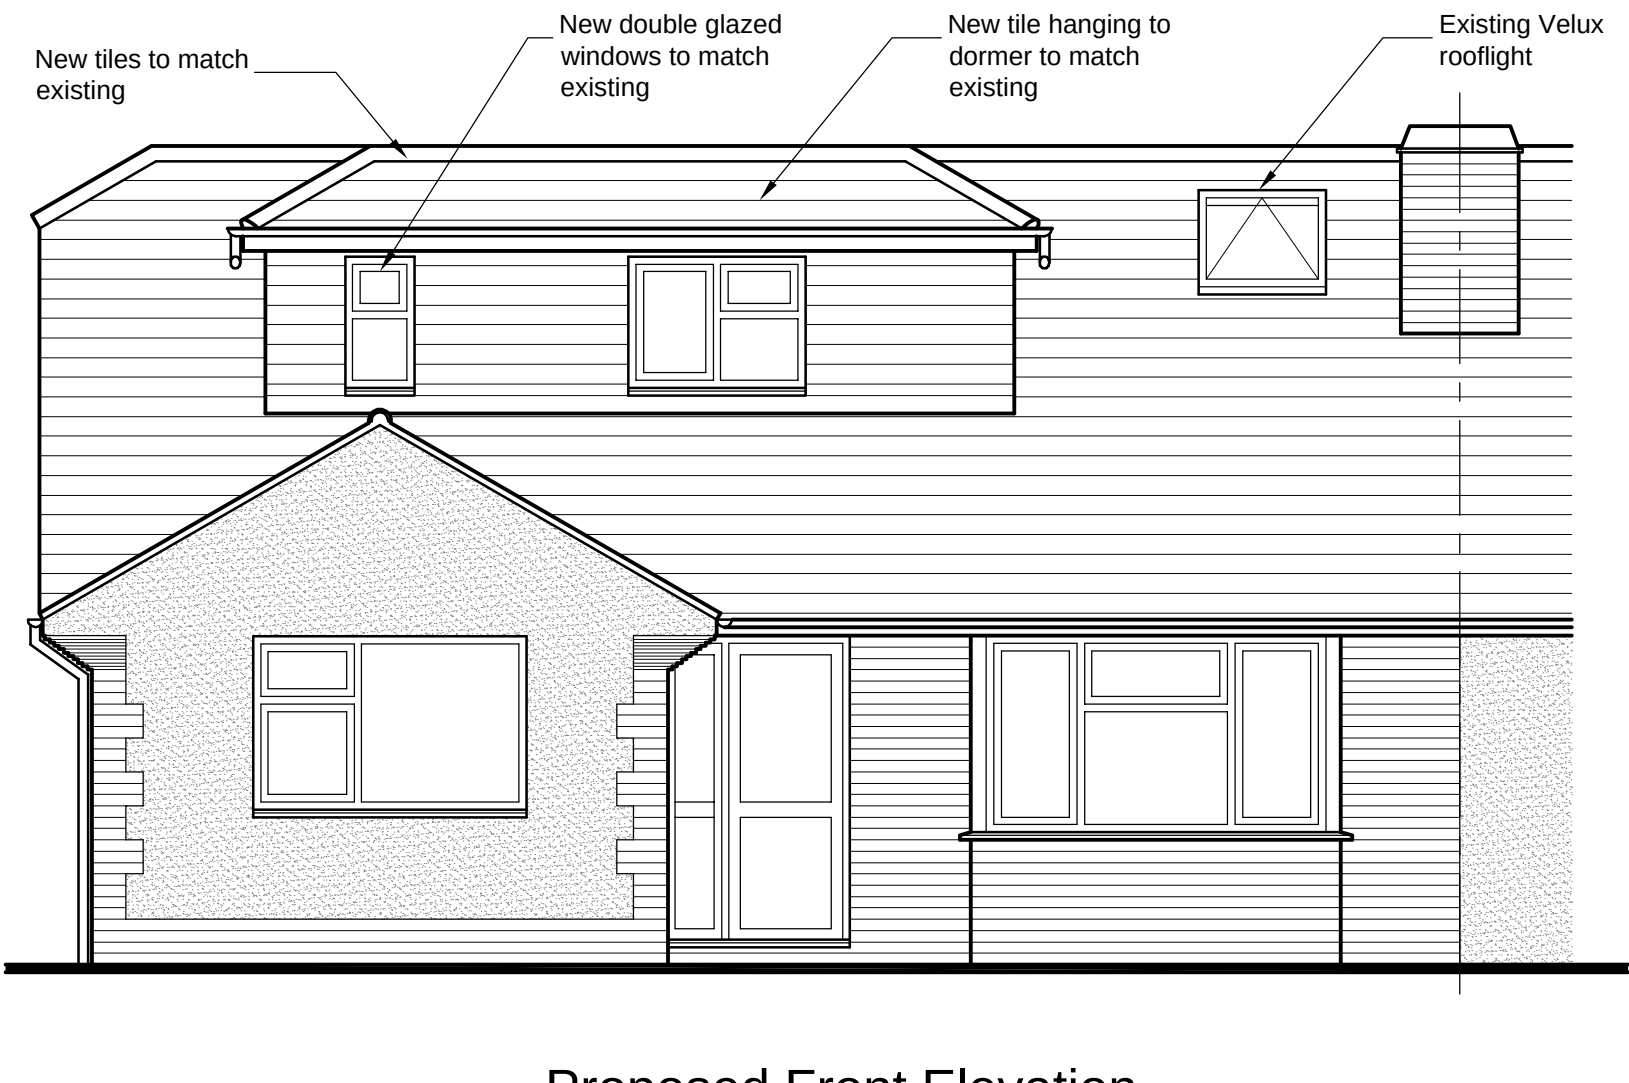


Proposed Front Elevation




Proposed Rear Elevation

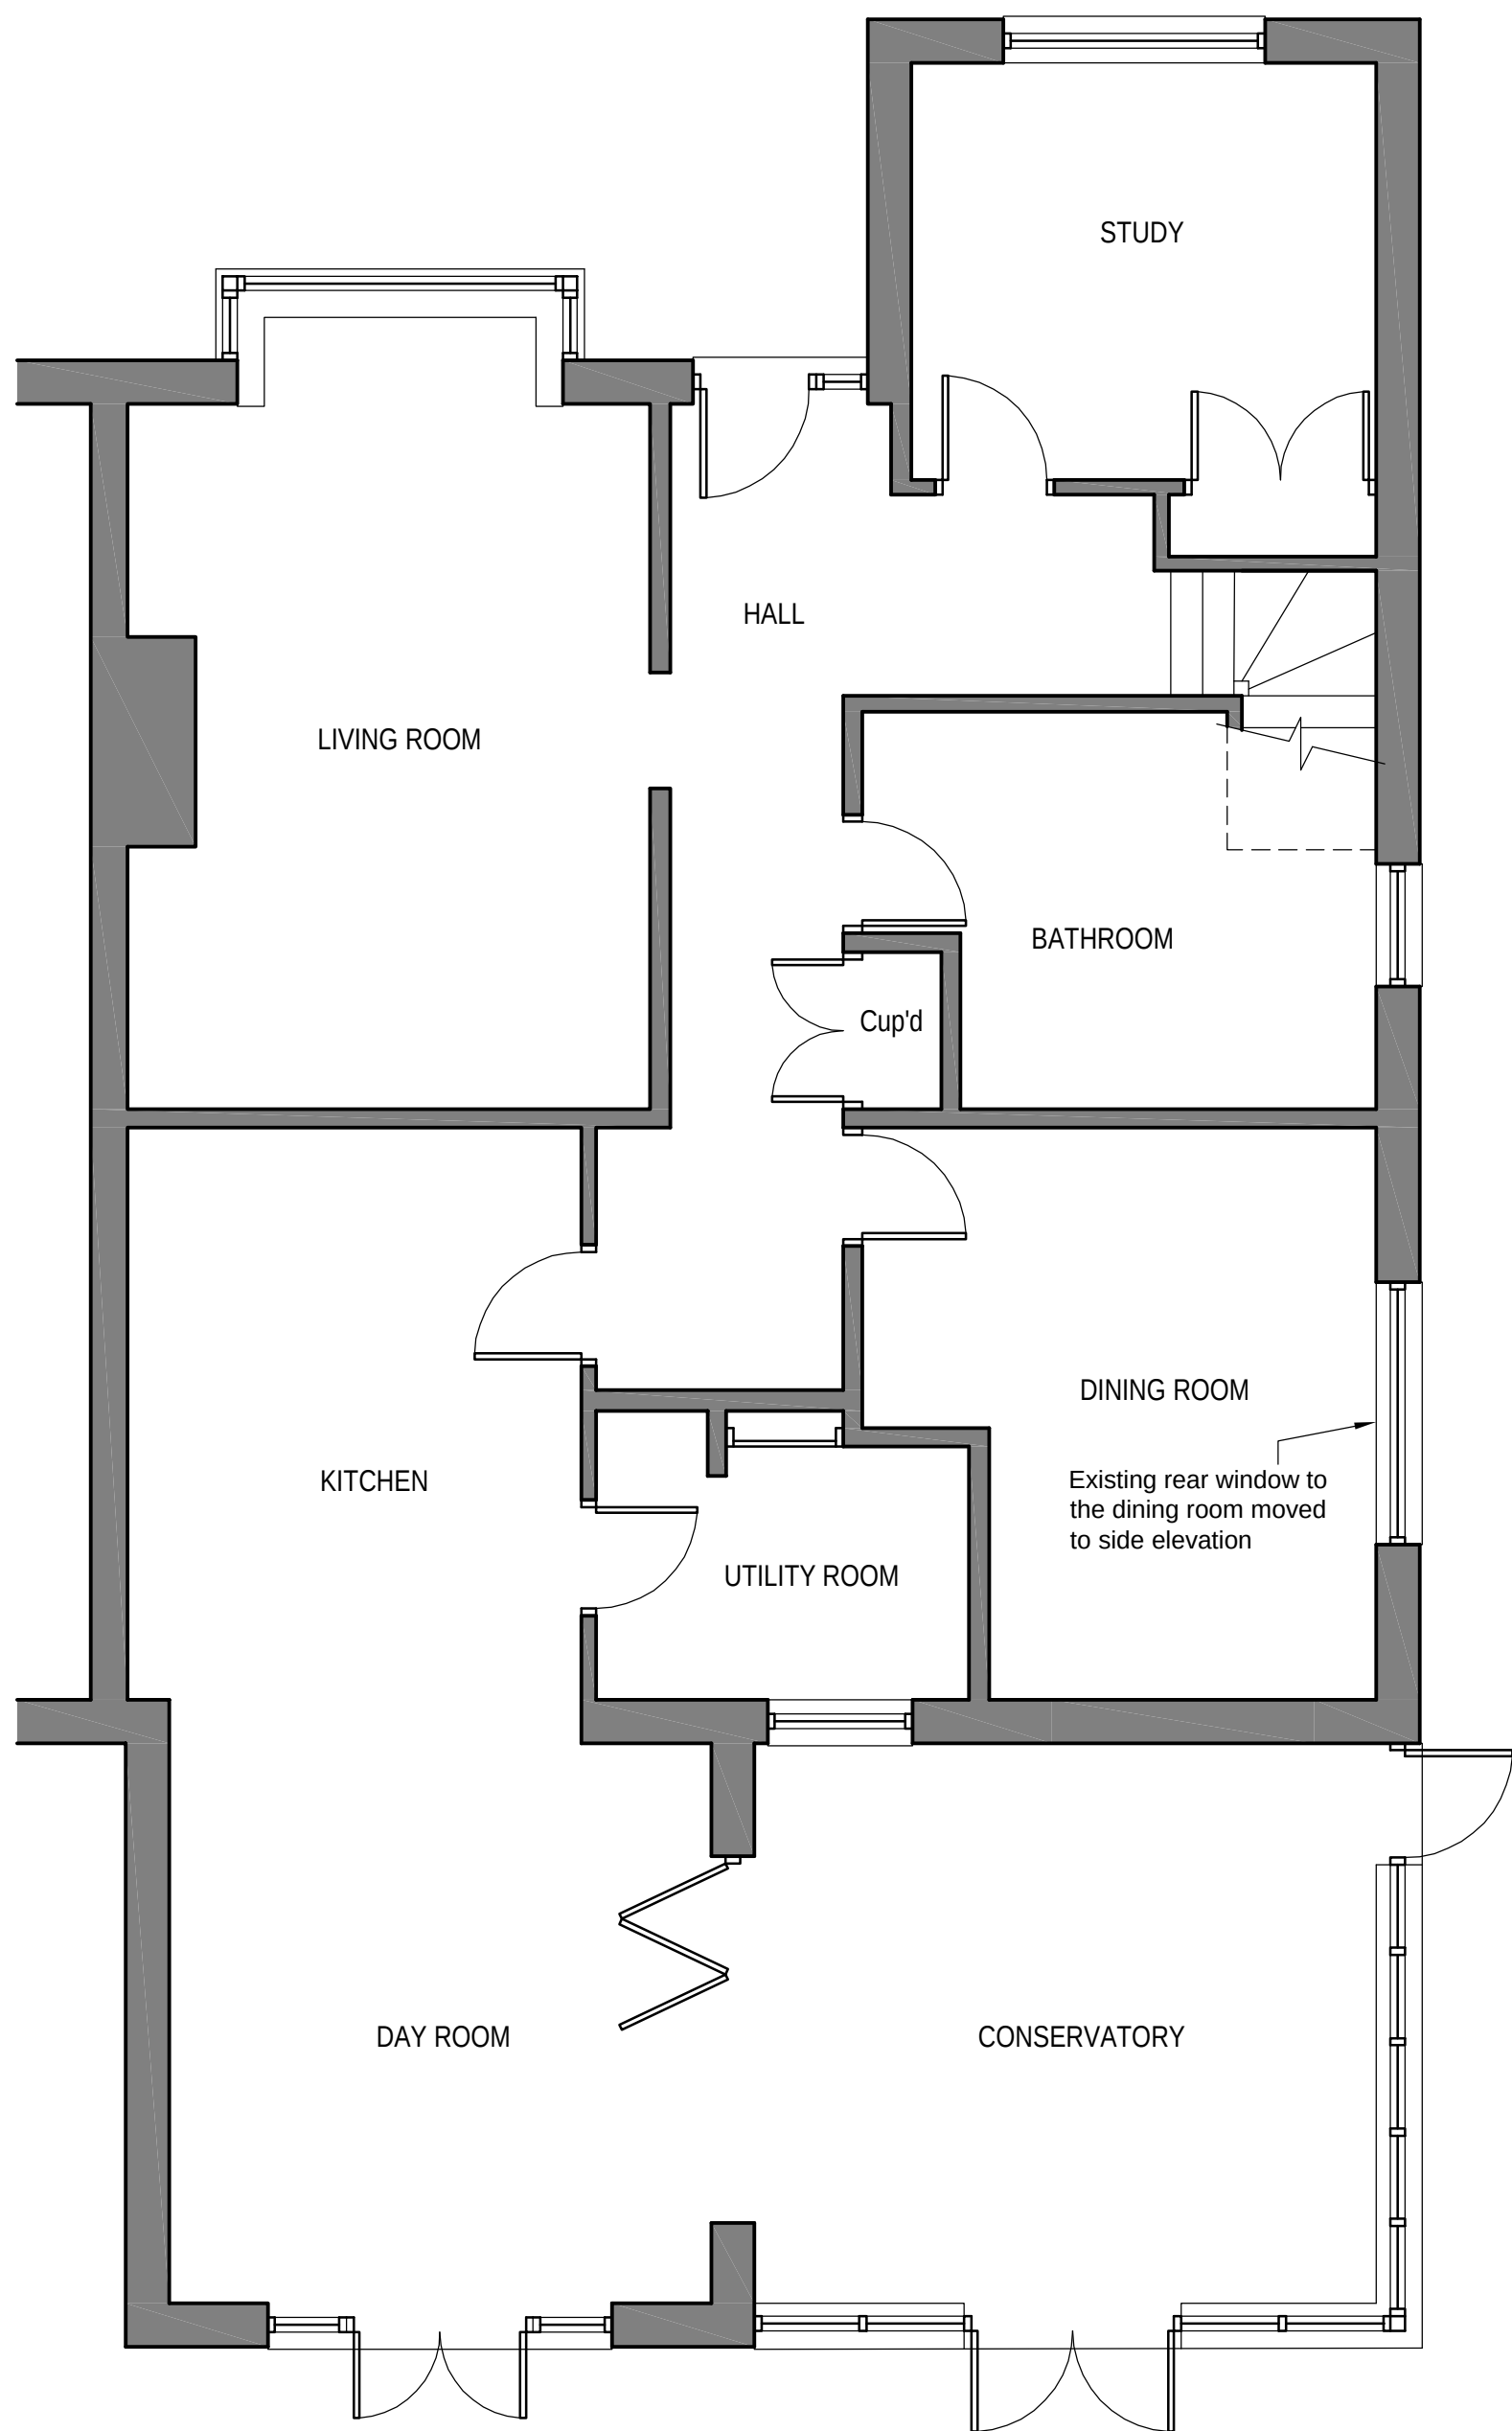

Proposed Ground Floor Plan

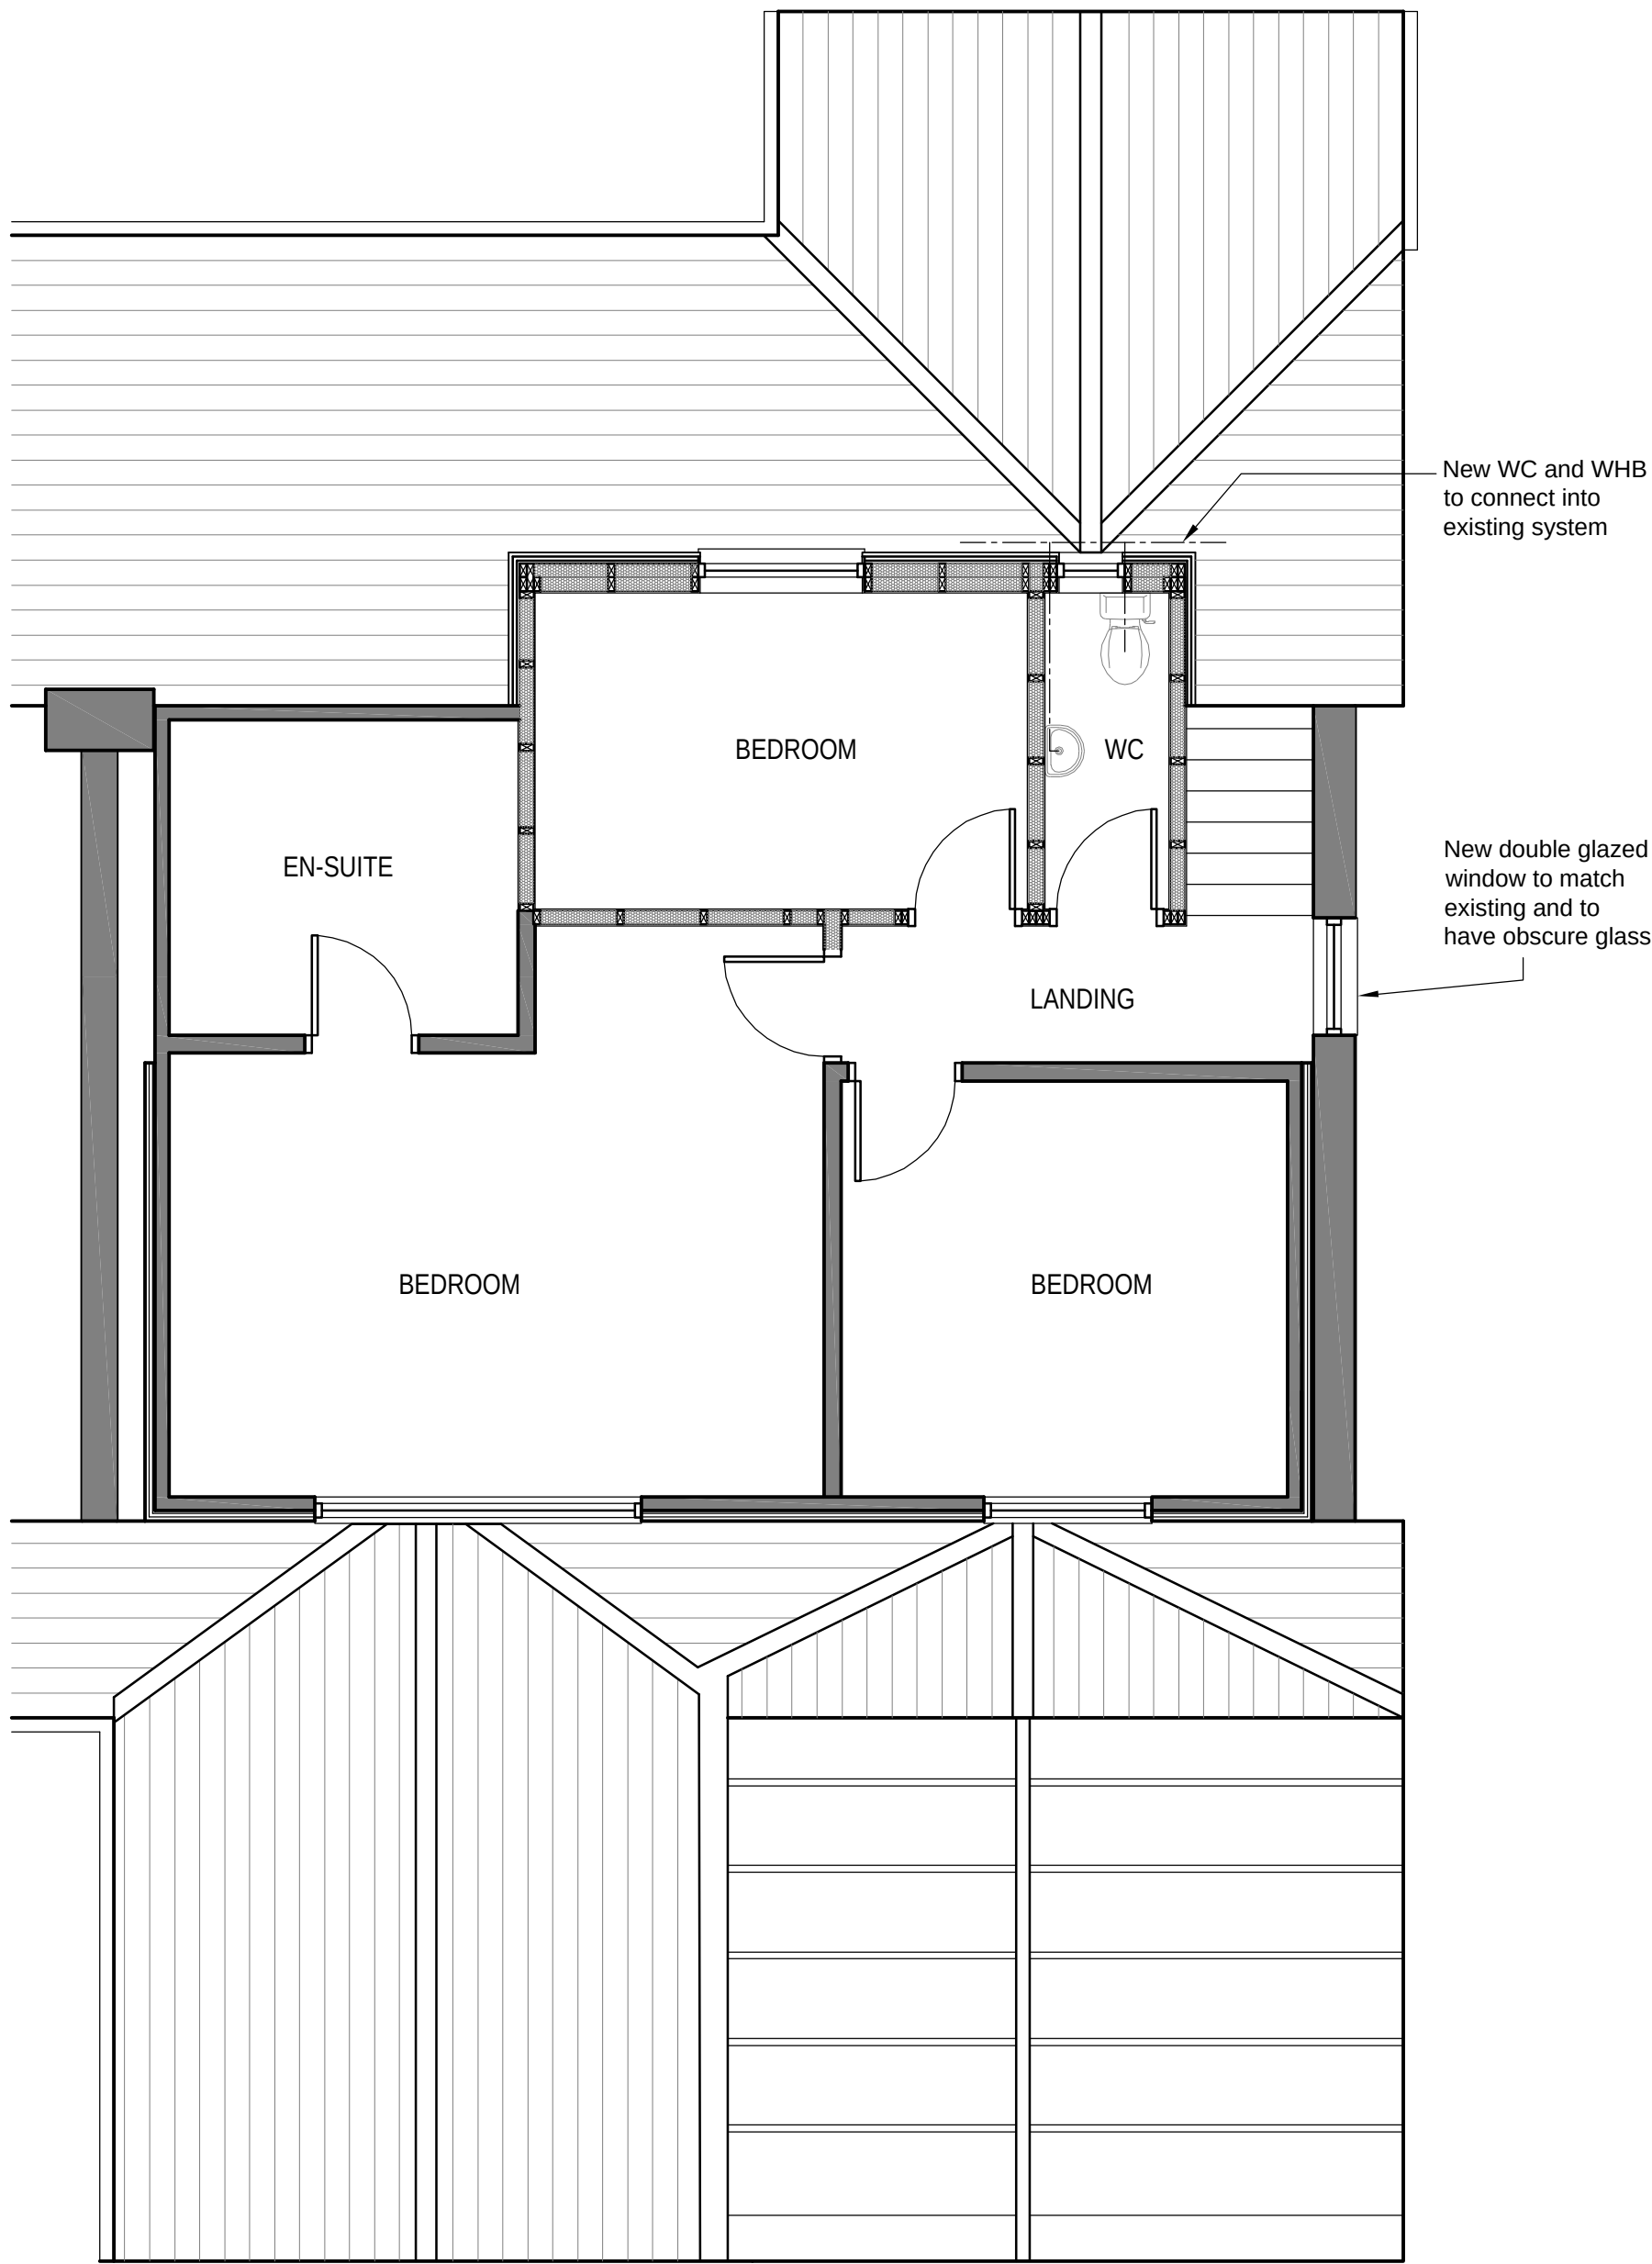

Proposed First Floor Plan

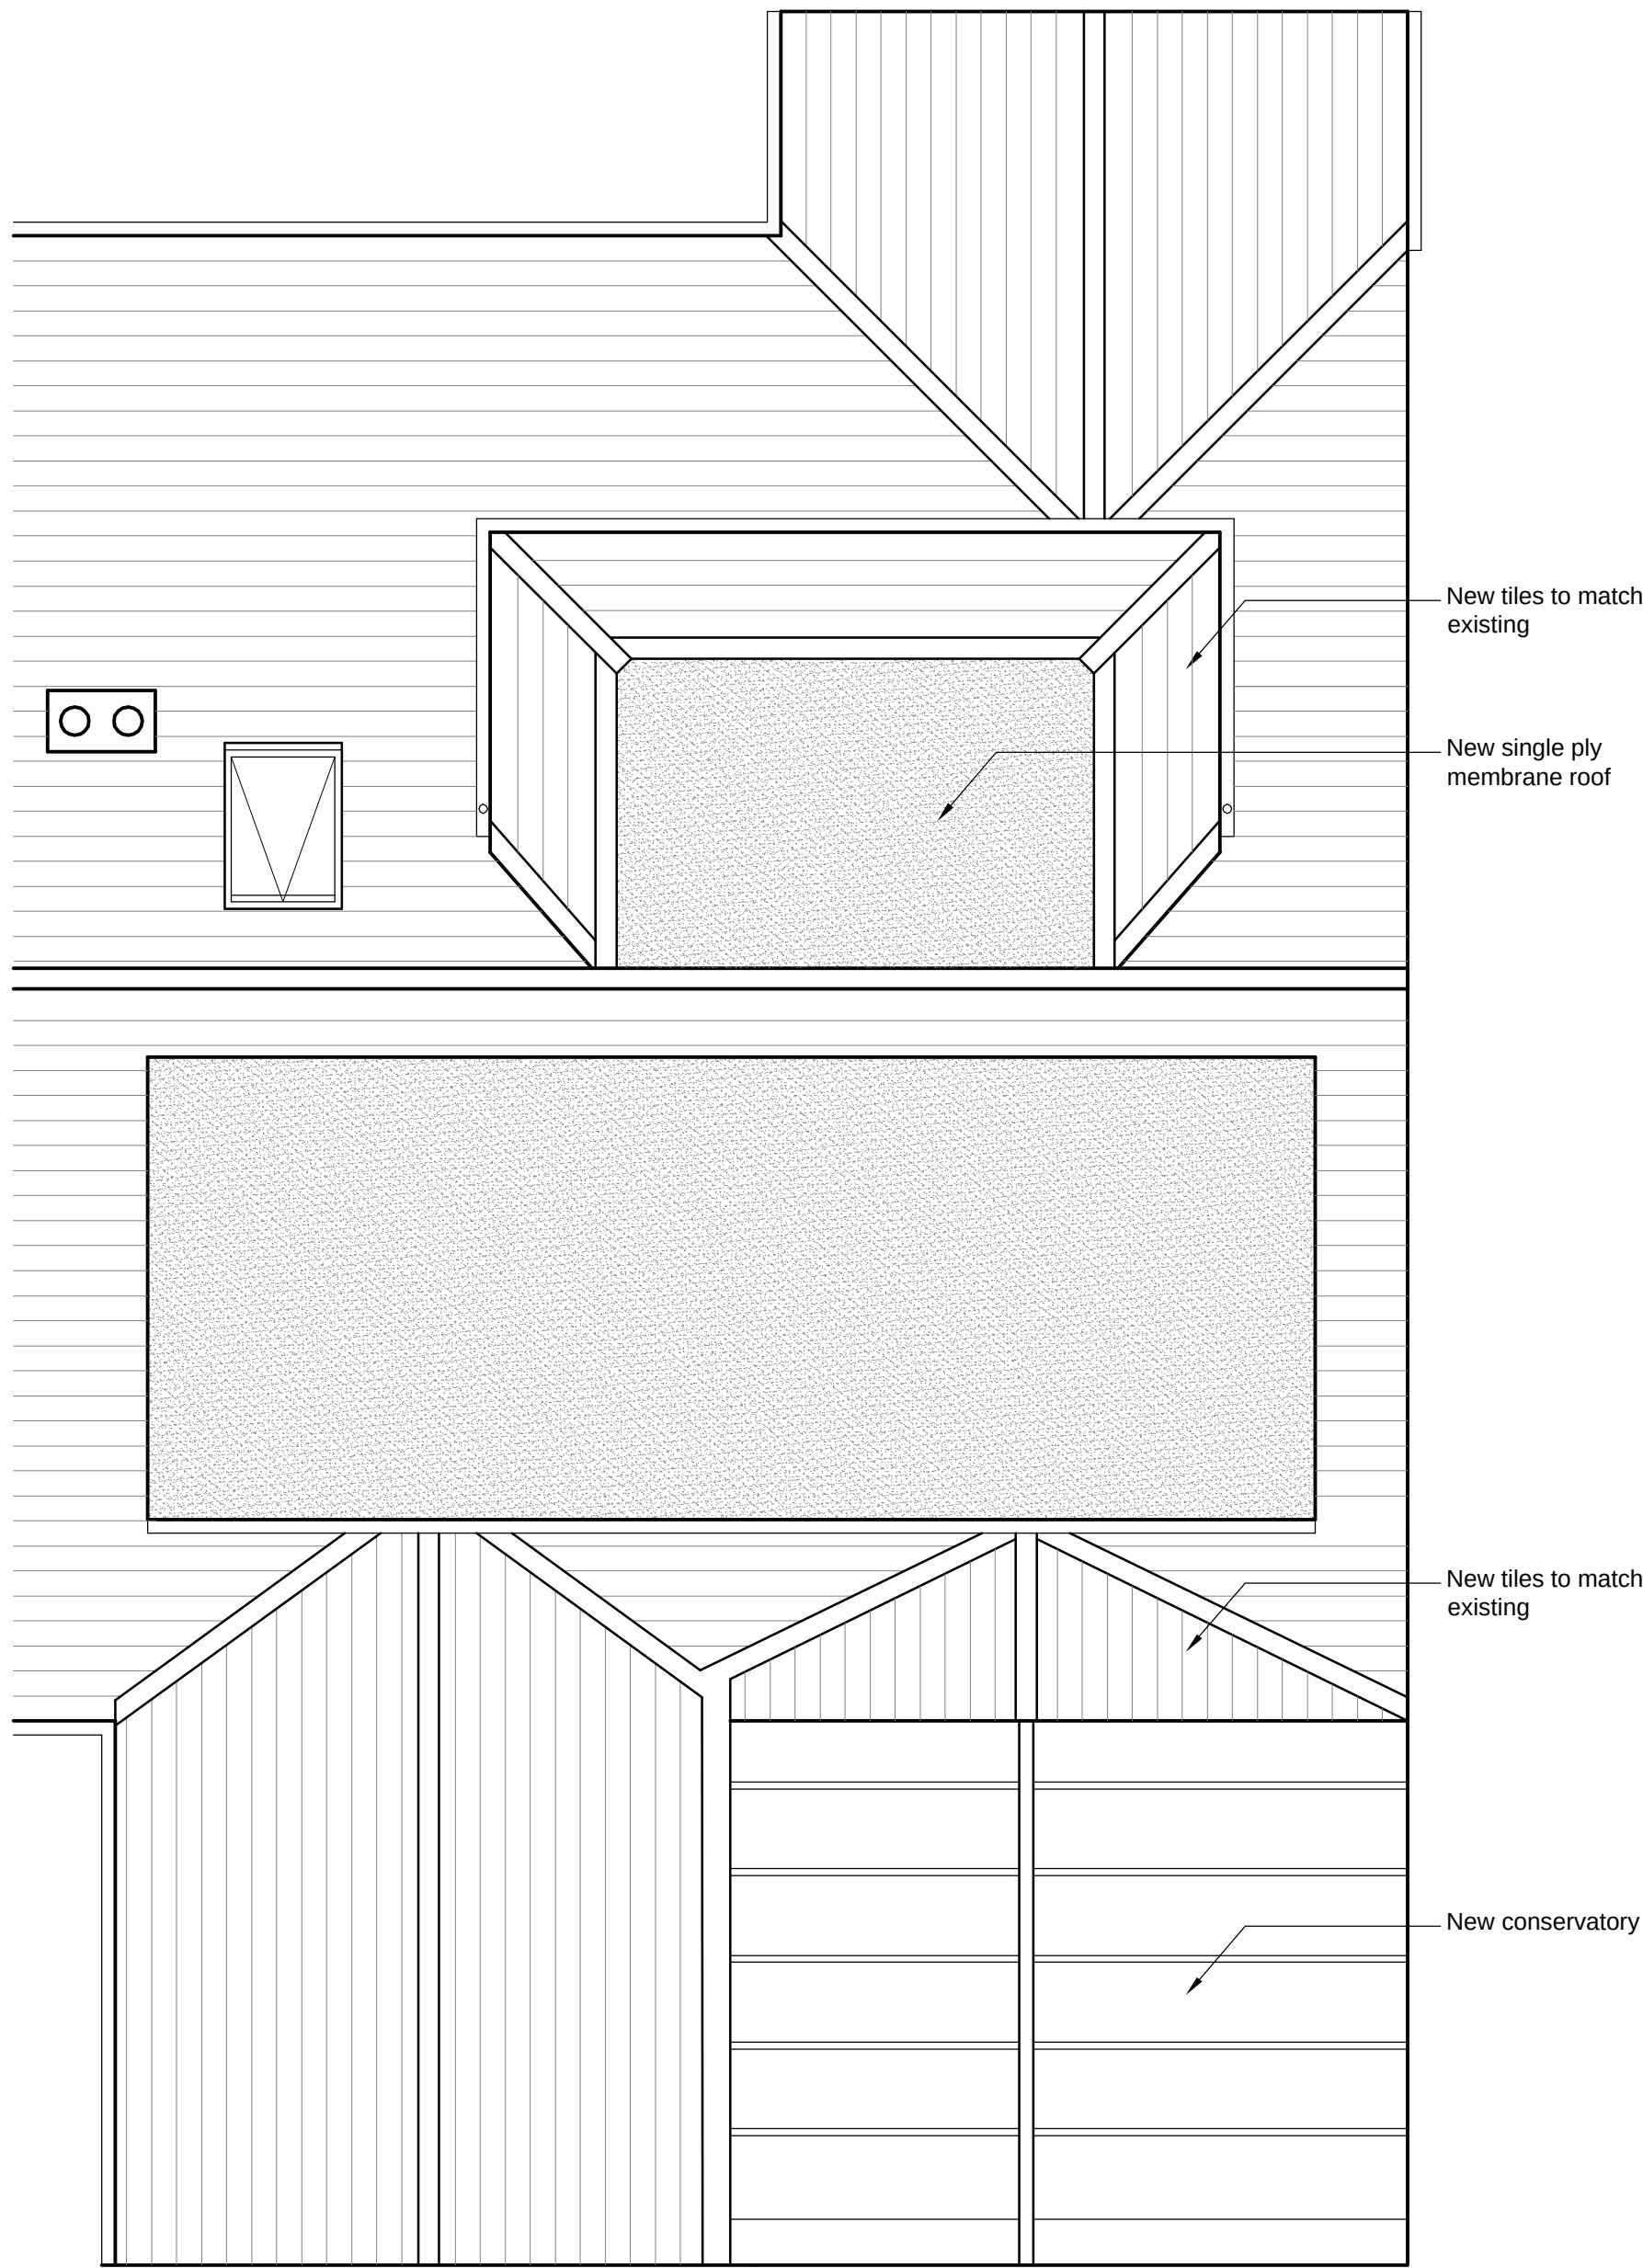

Proposed Roof Plan

A

G

Anderson Gould Design Ltd.
Southmoor Workspace, Southmoor Lane, Havant, Hampshire, PO9 1LW, Tel 0797456826
Email: info@agdesignltd.co.uk Web: www.agdesignltd.co.uk

Architectural Design & Drafting Service

Client:
Mr & Mrs R Aked

Project title:
Proposed Additional Front Dormer
& New Conservatory
49 Hazleton Way
Waterlooville
Hampshire PO8 9BS

Drawing Title:
Proposed Ground Plans
& Elevations

Drawing Status
Planning

JOB No.
AG-13-06-002

Date
June 13

Checked
RG

SCALE
1:50

REV

Copyright
This drawing is the copyright of Anderson Gould Design LTD. and may not
be copied, altered or reproduced in any way or passed to a third party
without written authority. Do not scale ©