
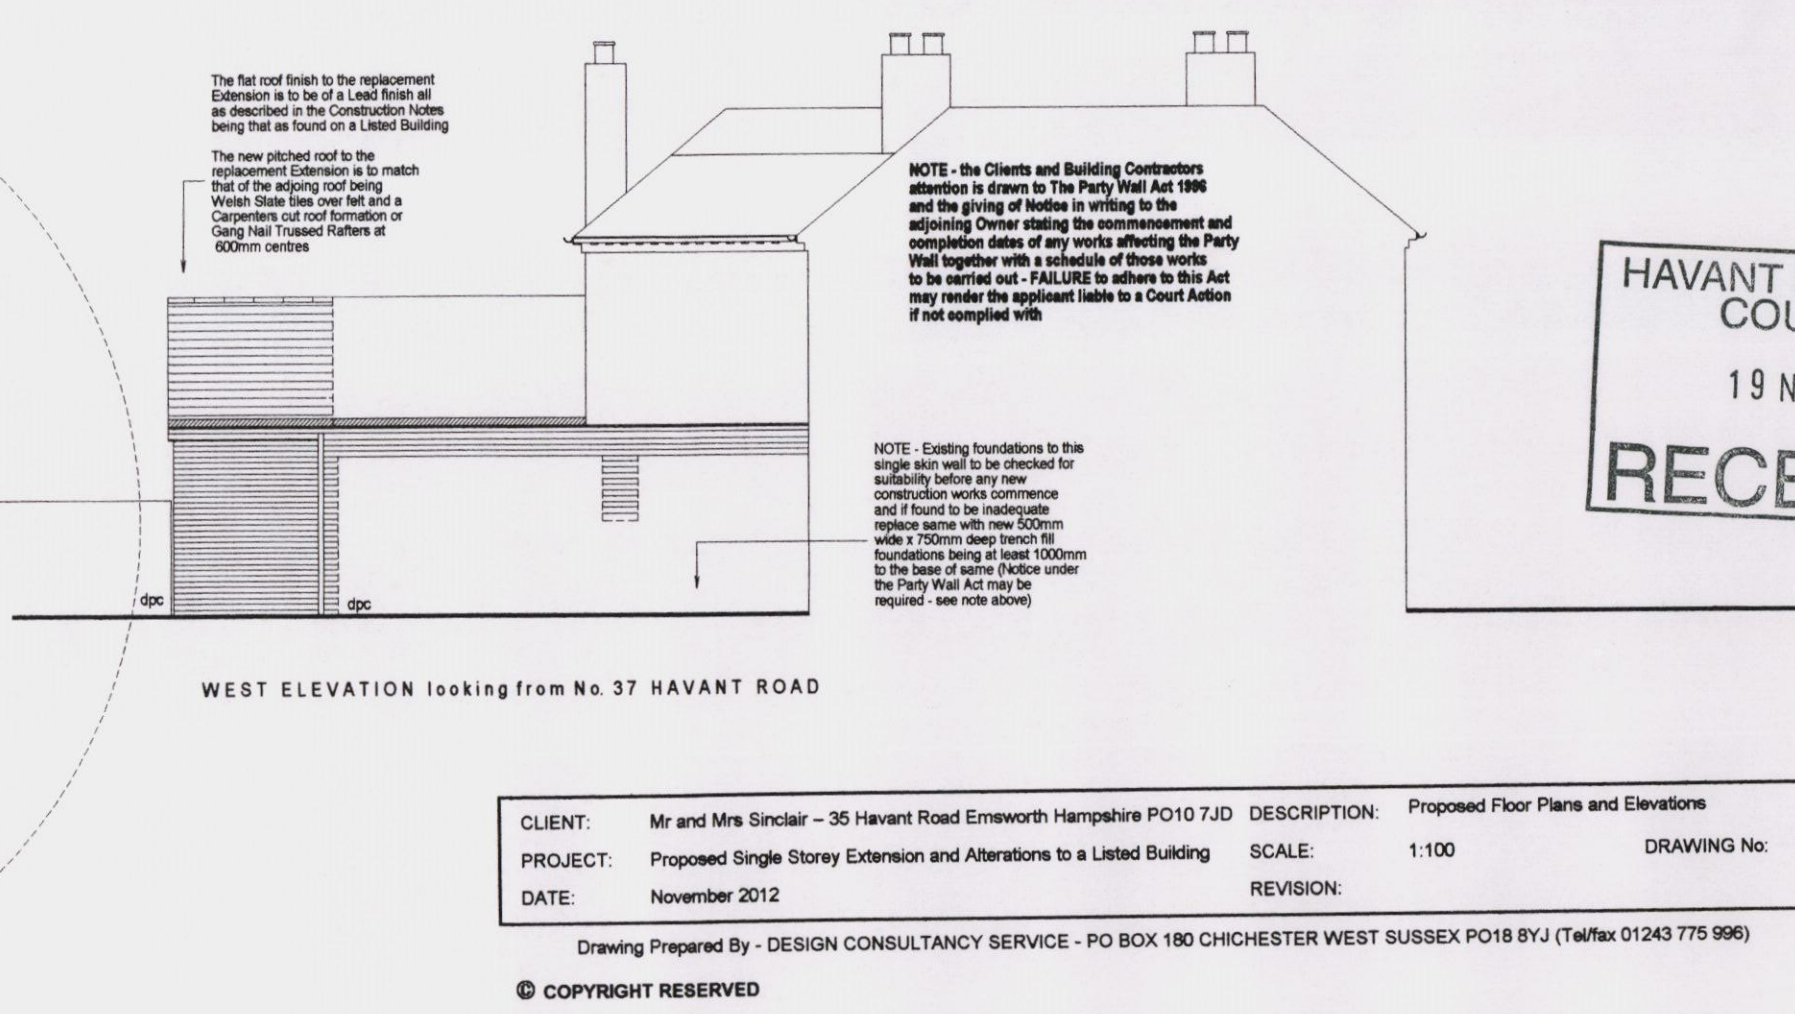
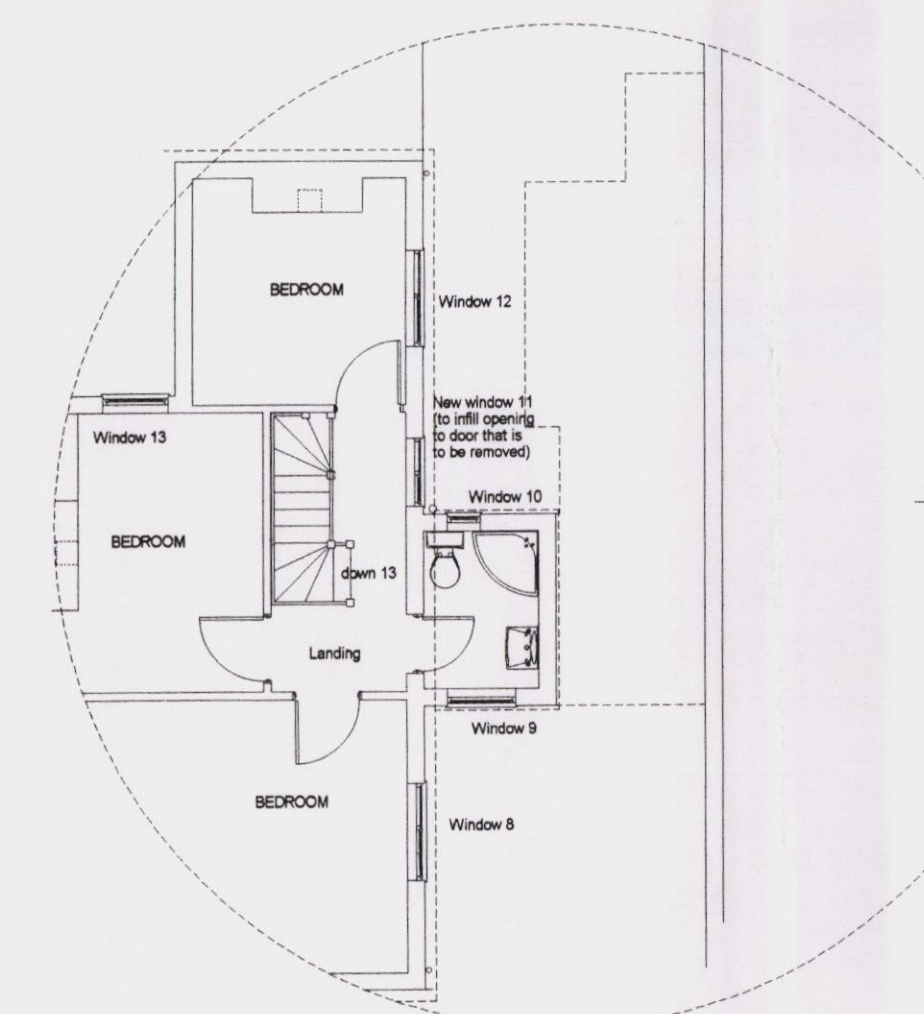
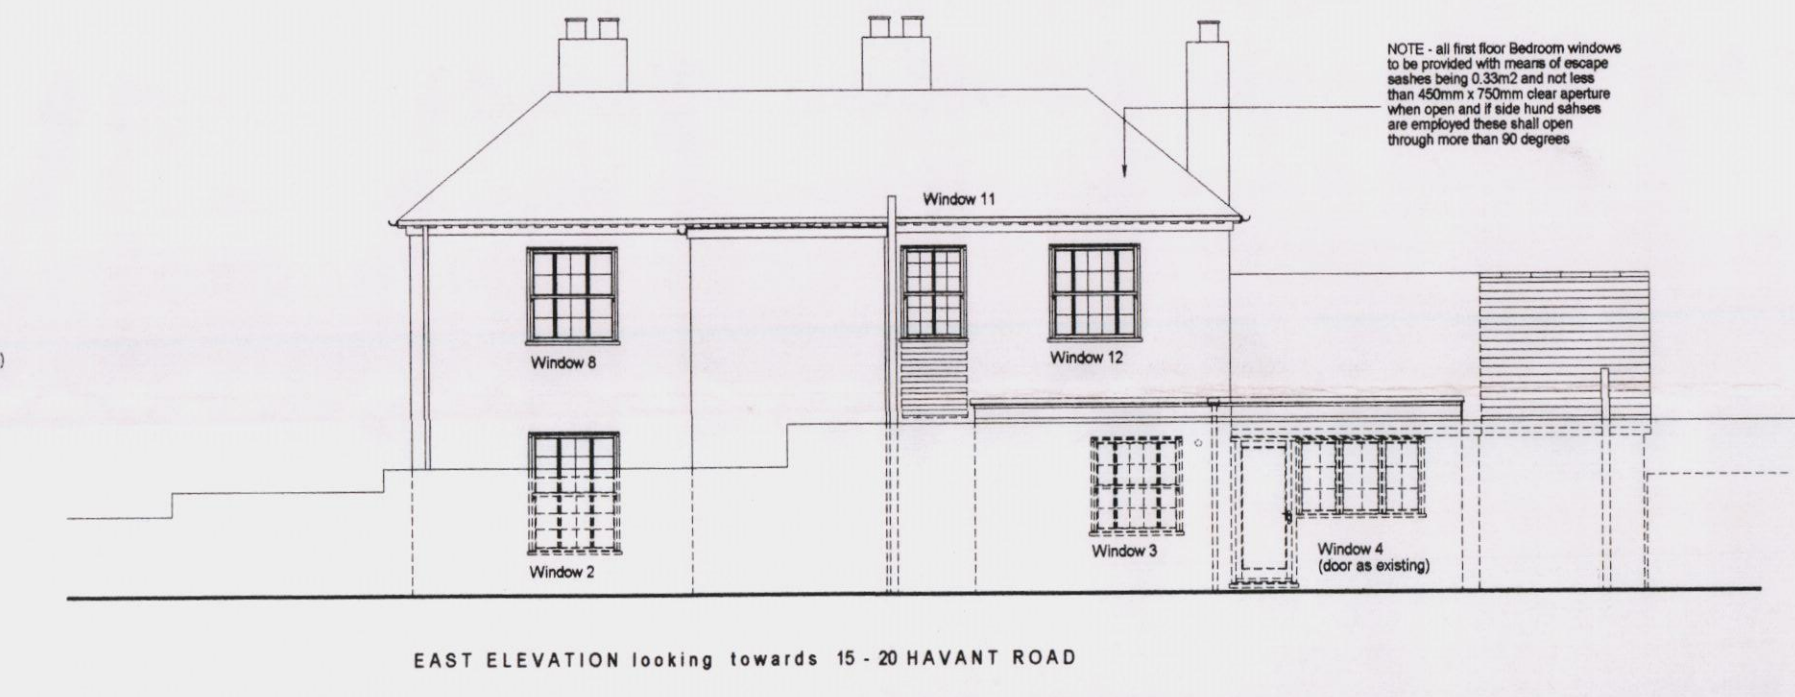
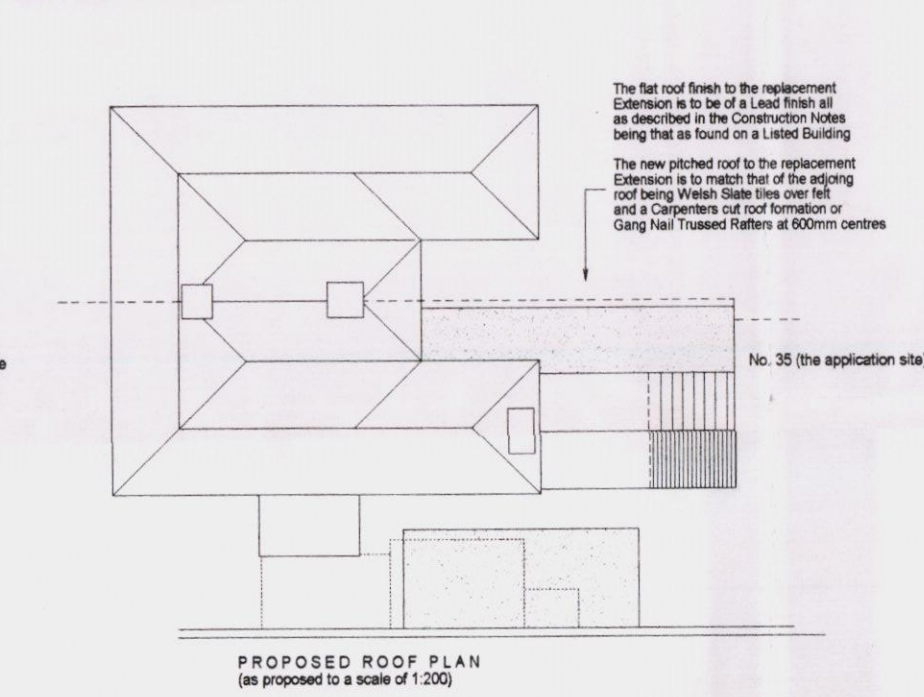
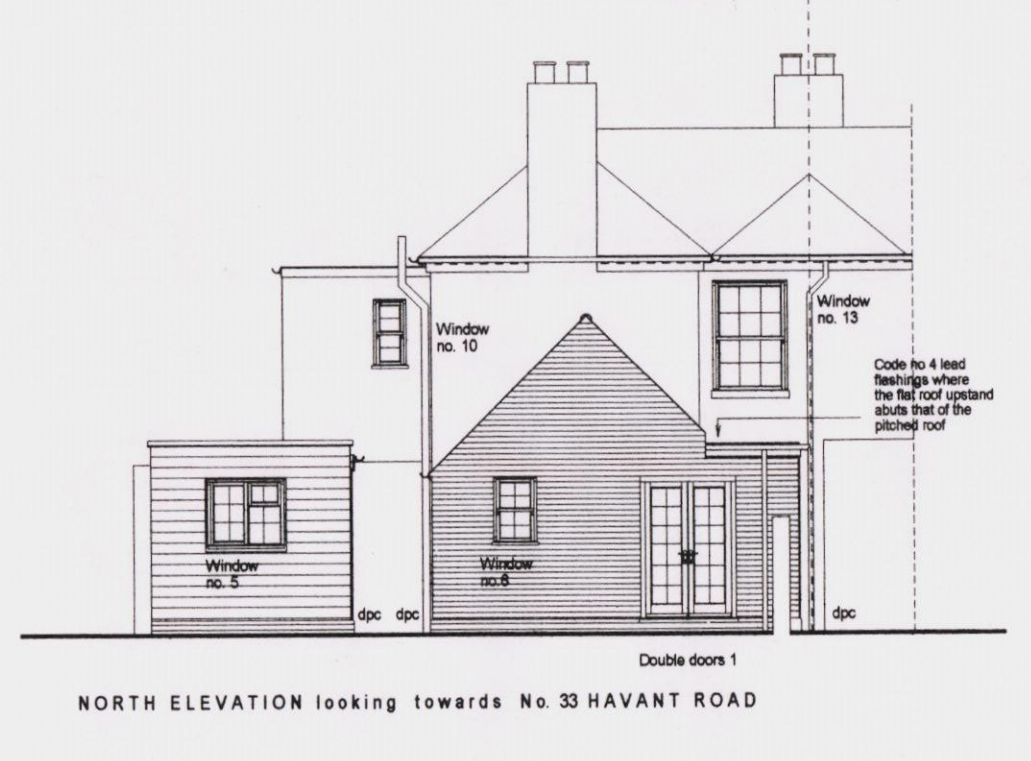
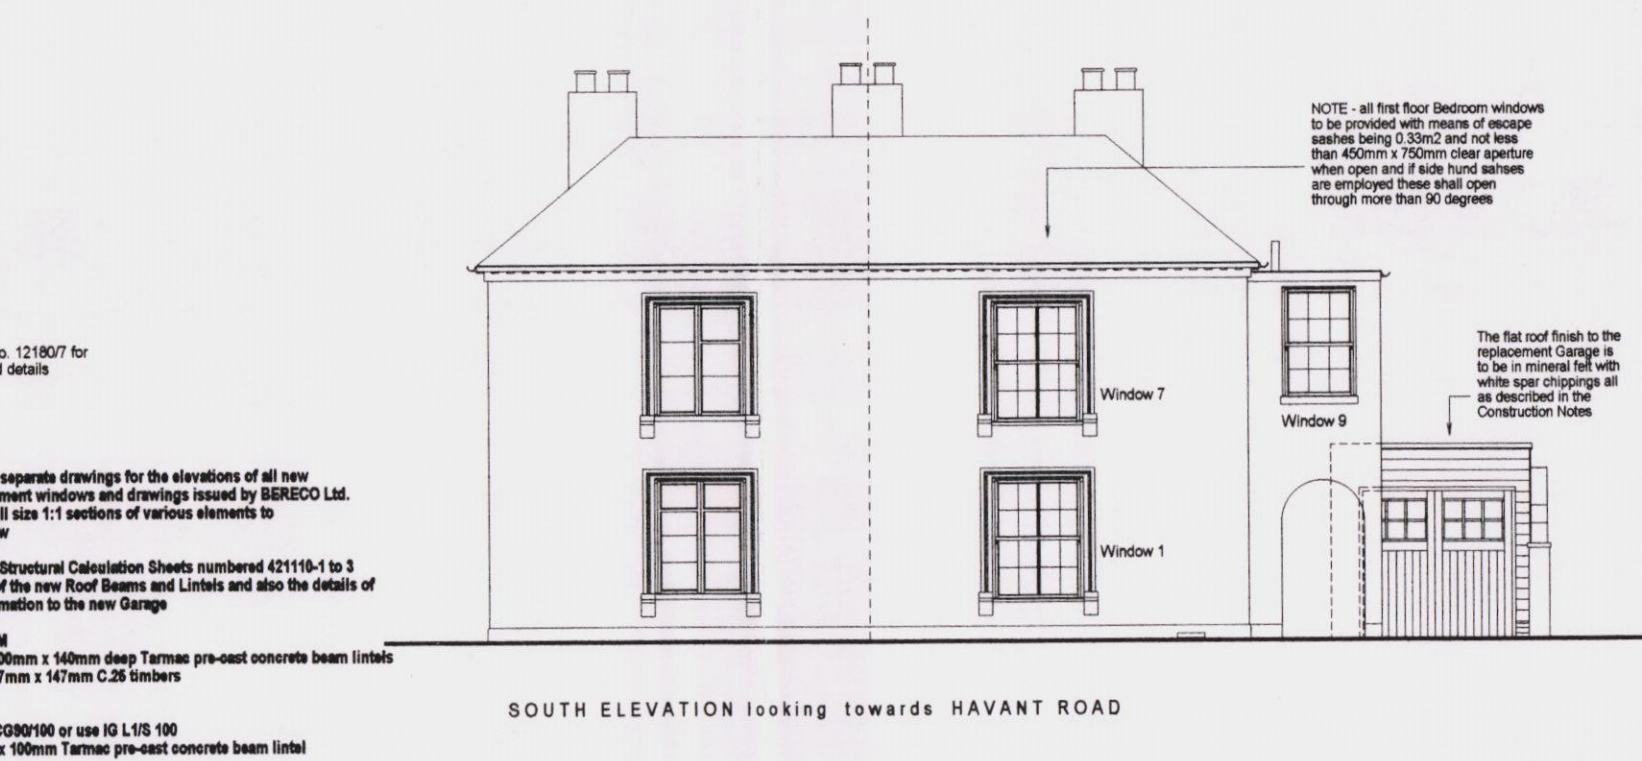


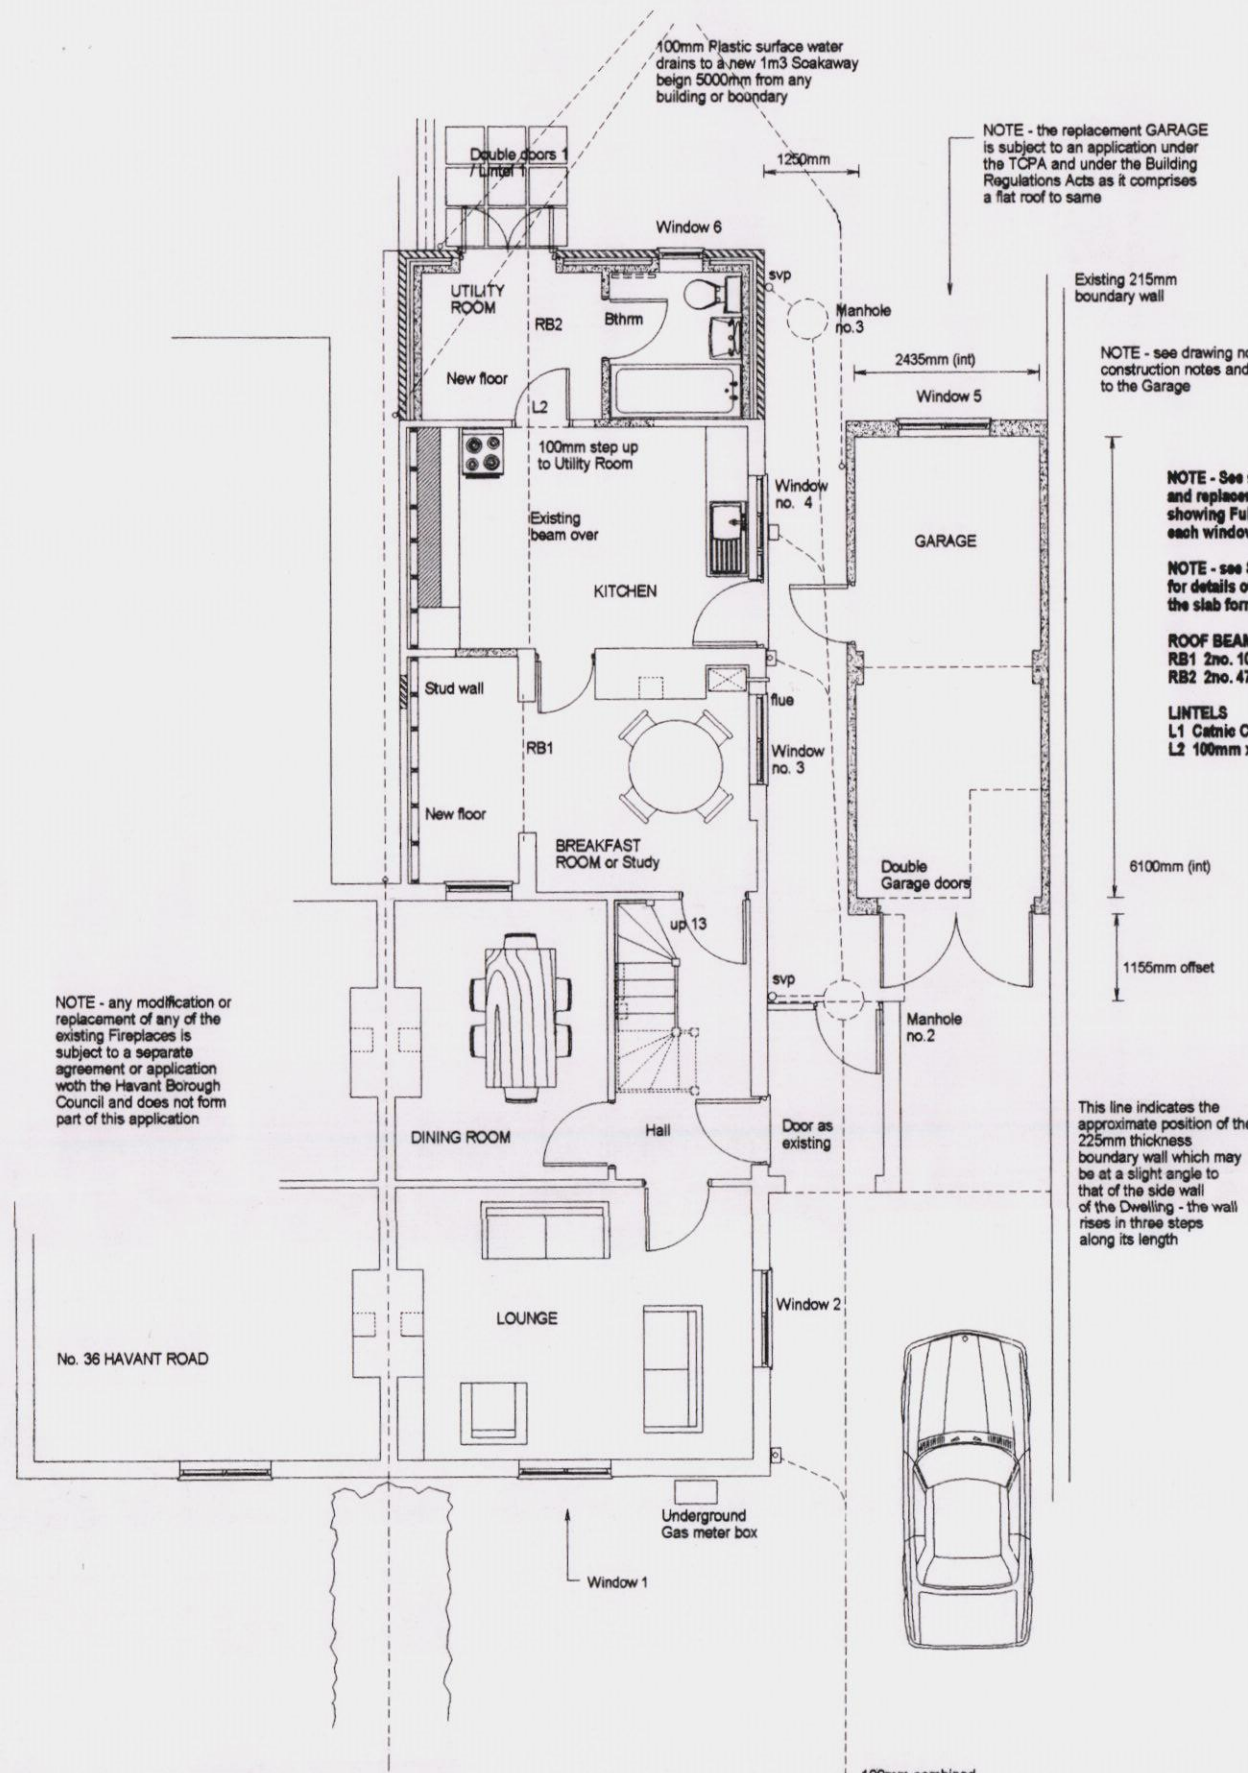

HAVANT BOROUGH COUNCIL
19 NOV 2012
RECEIVED

CLIENT:	Mr and Mrs Sinclair - 35 Havant Road Emworth Hampshire PO10 7JD	DESCRIPTION:	Proposed Floor Plans and Elevations
PROJECT:	Proposed Single Storey Extension and Alterations to a Listed Building	SCALE:	1:100
DATE:	November 2012	REVISION:	
		DRAWING No:	12180 5

Drawing Prepared By - DESIGN CONSULTANCY SERVICE - PO BOX 180 CHICHESTER WEST SUSSEX PO18 8YJ (Tel/fax 01243 775 996)

© COPYRIGHT RESERVED

DESIGN SERVICE