




**South elevation**  
Scale 1:50




**East elevation**  
Scale 1:50




**North elevation**  
Scale 1:50

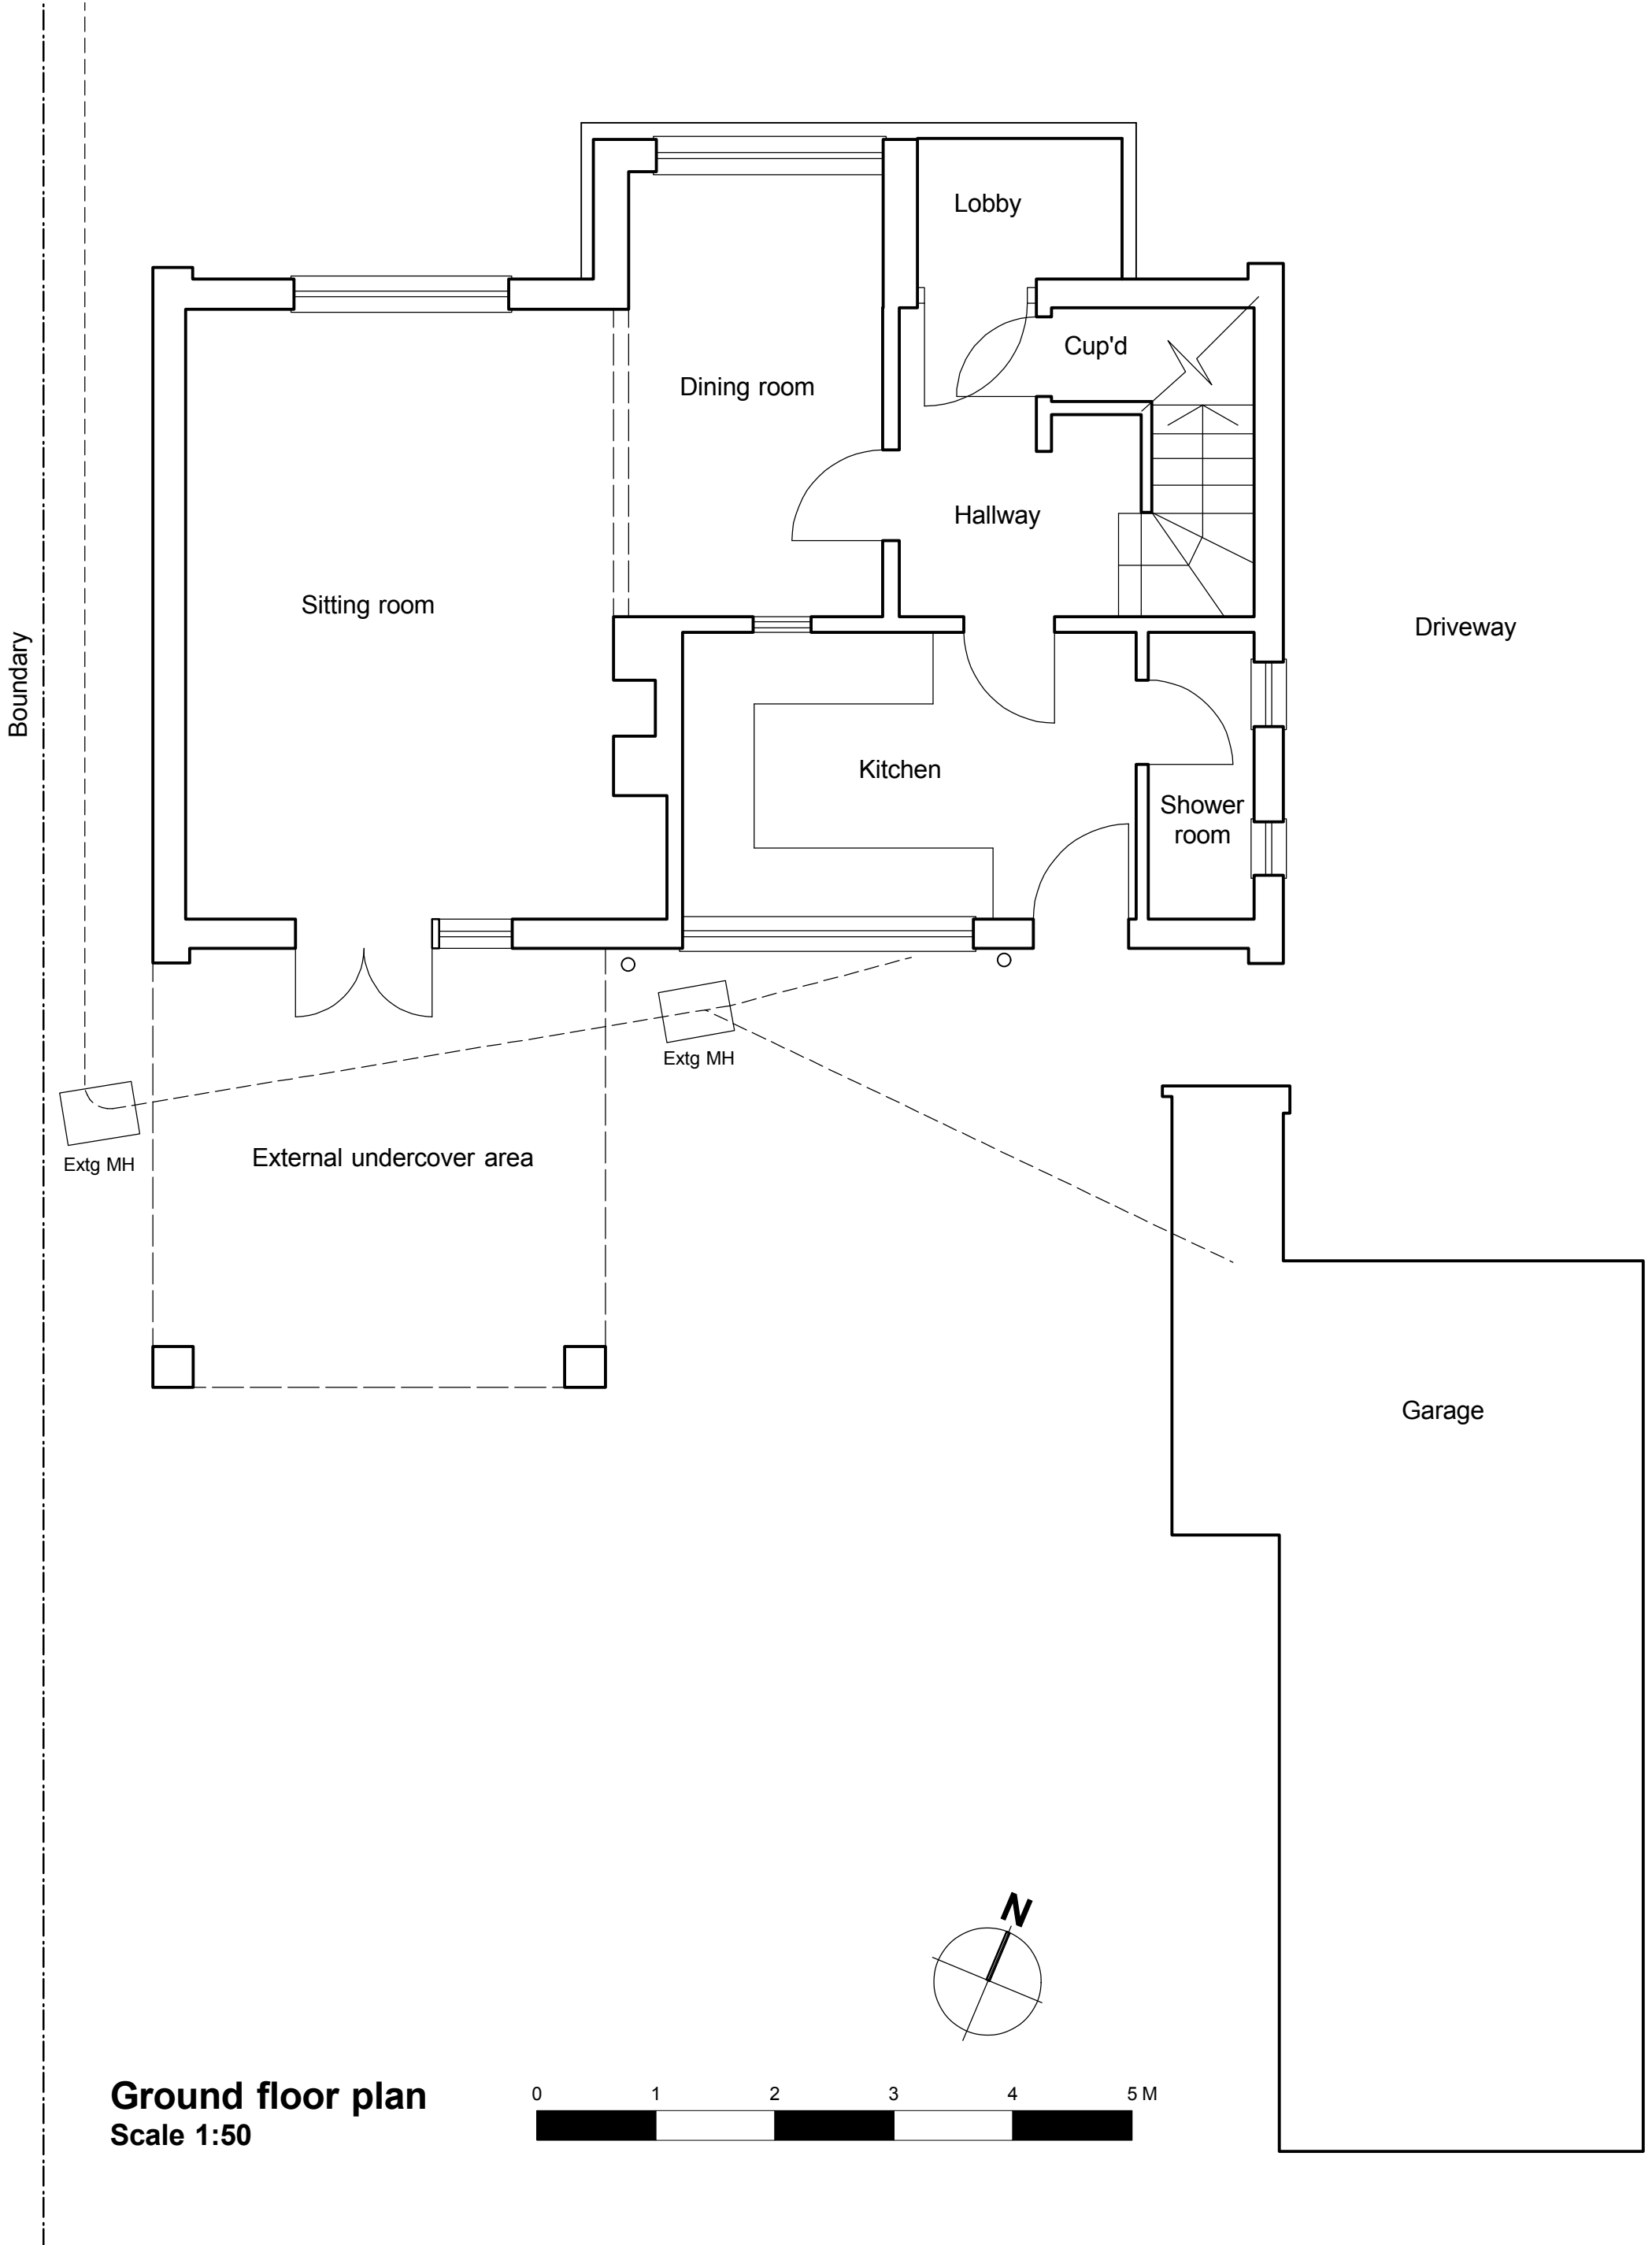

**Ground floor plan**  
Scale 1:50

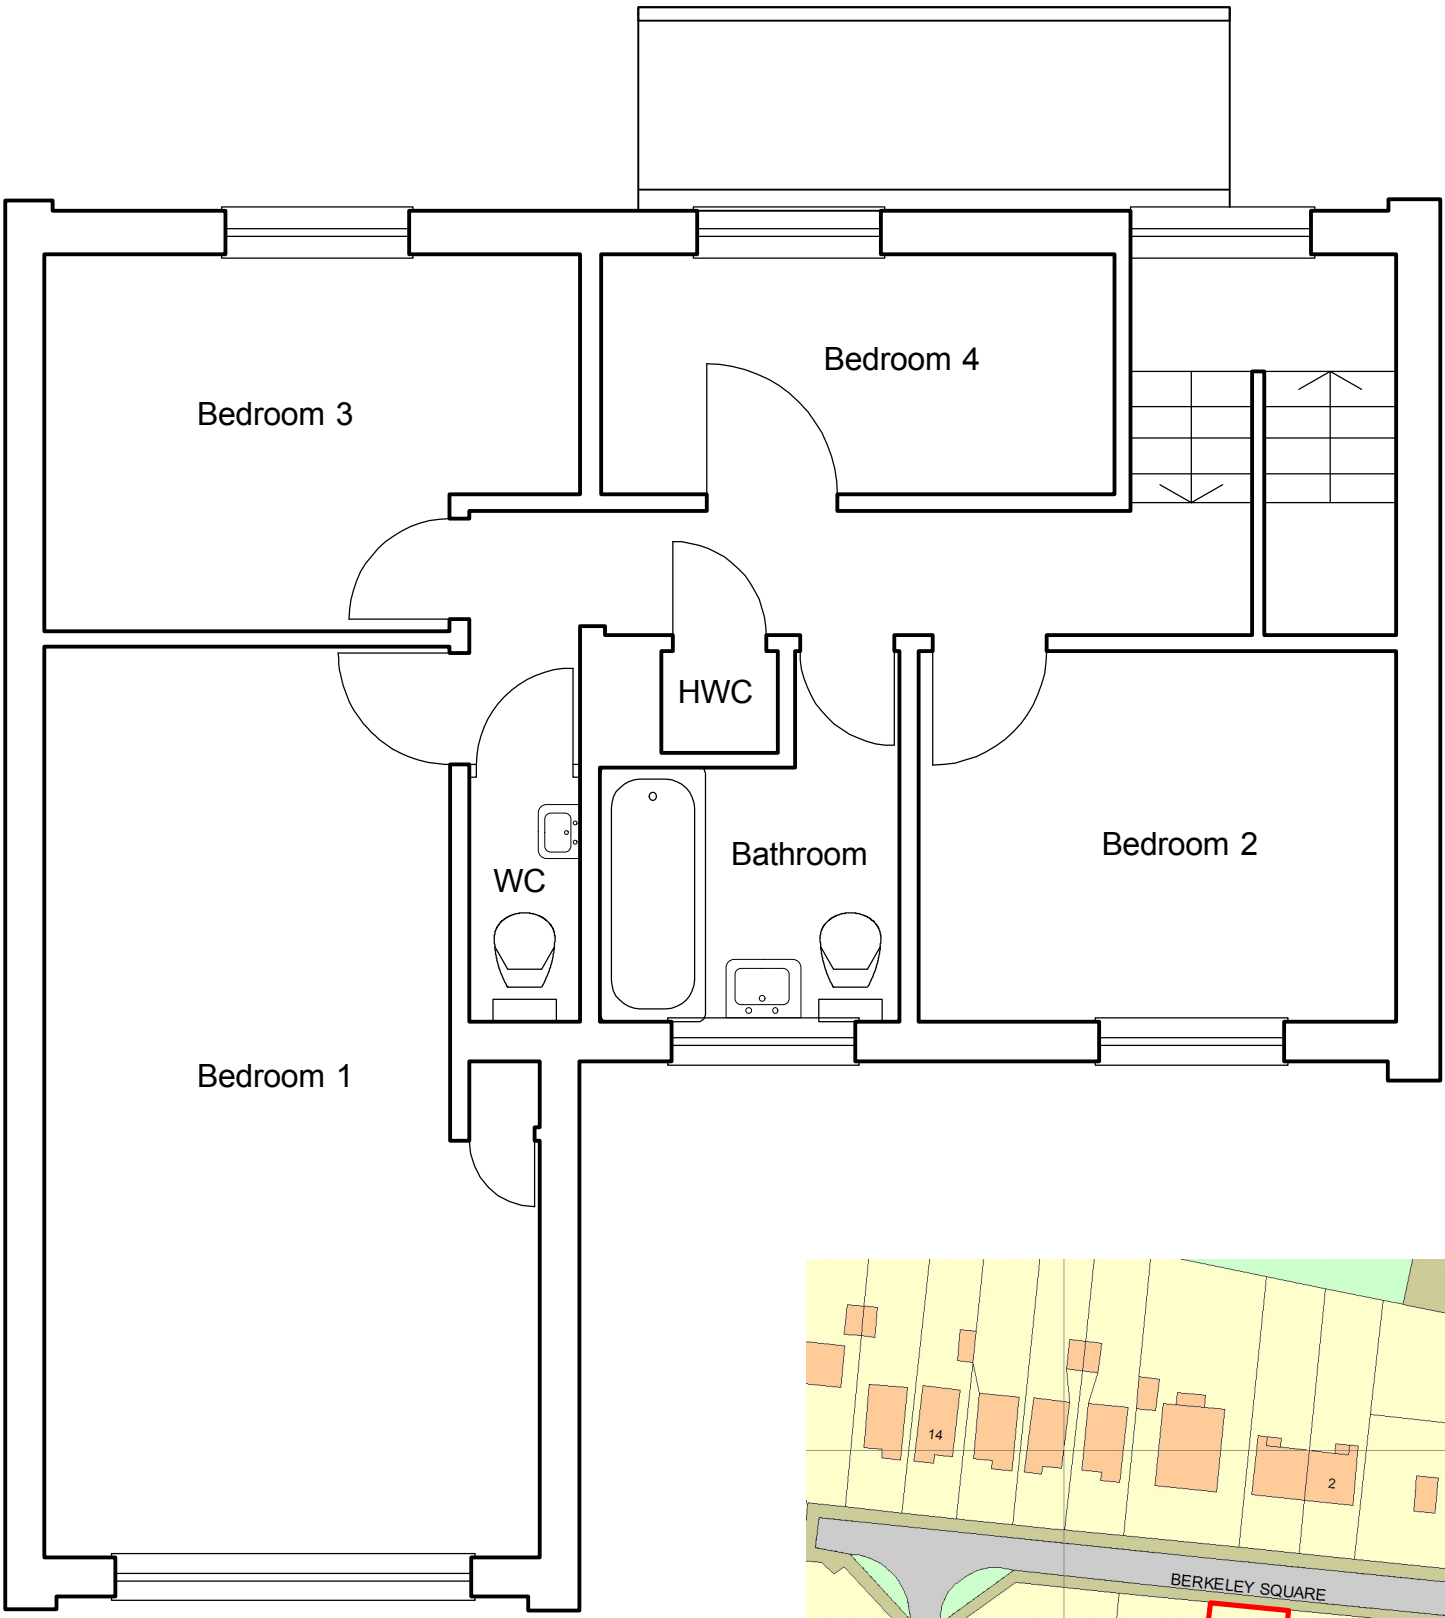

**First floor plan**  
Scale 1:50

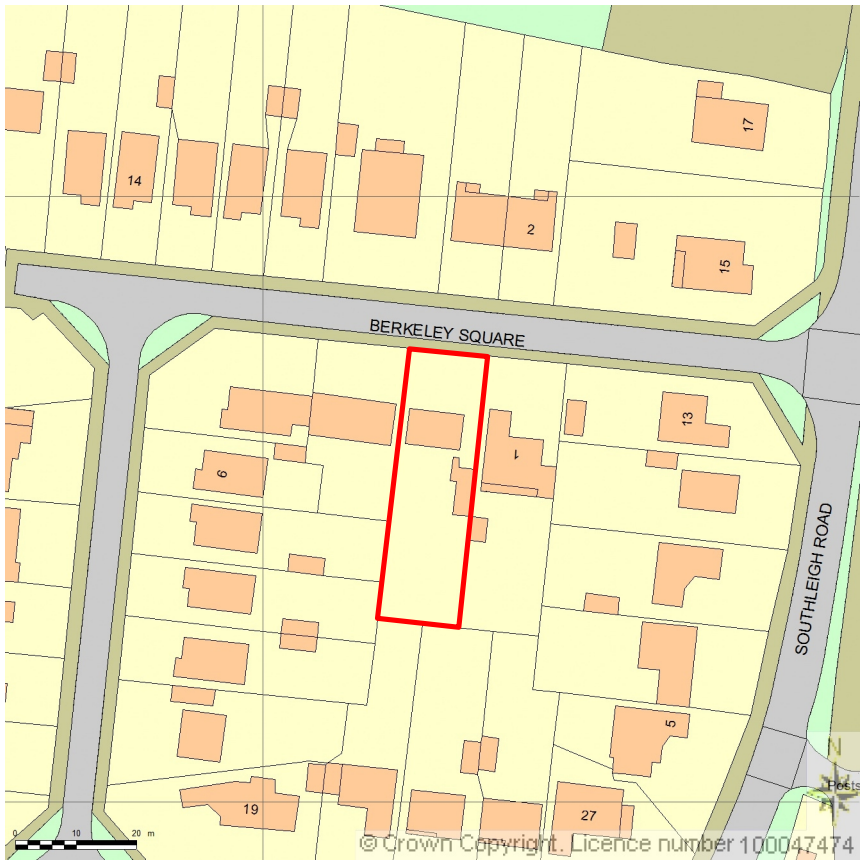


Supplied by Streetwise Maps Ltd  
www.streetwise.net  
Licence No: 100047474

**Location plan**  
Scale 1:1250



**West elevation**  
Scale 1:50

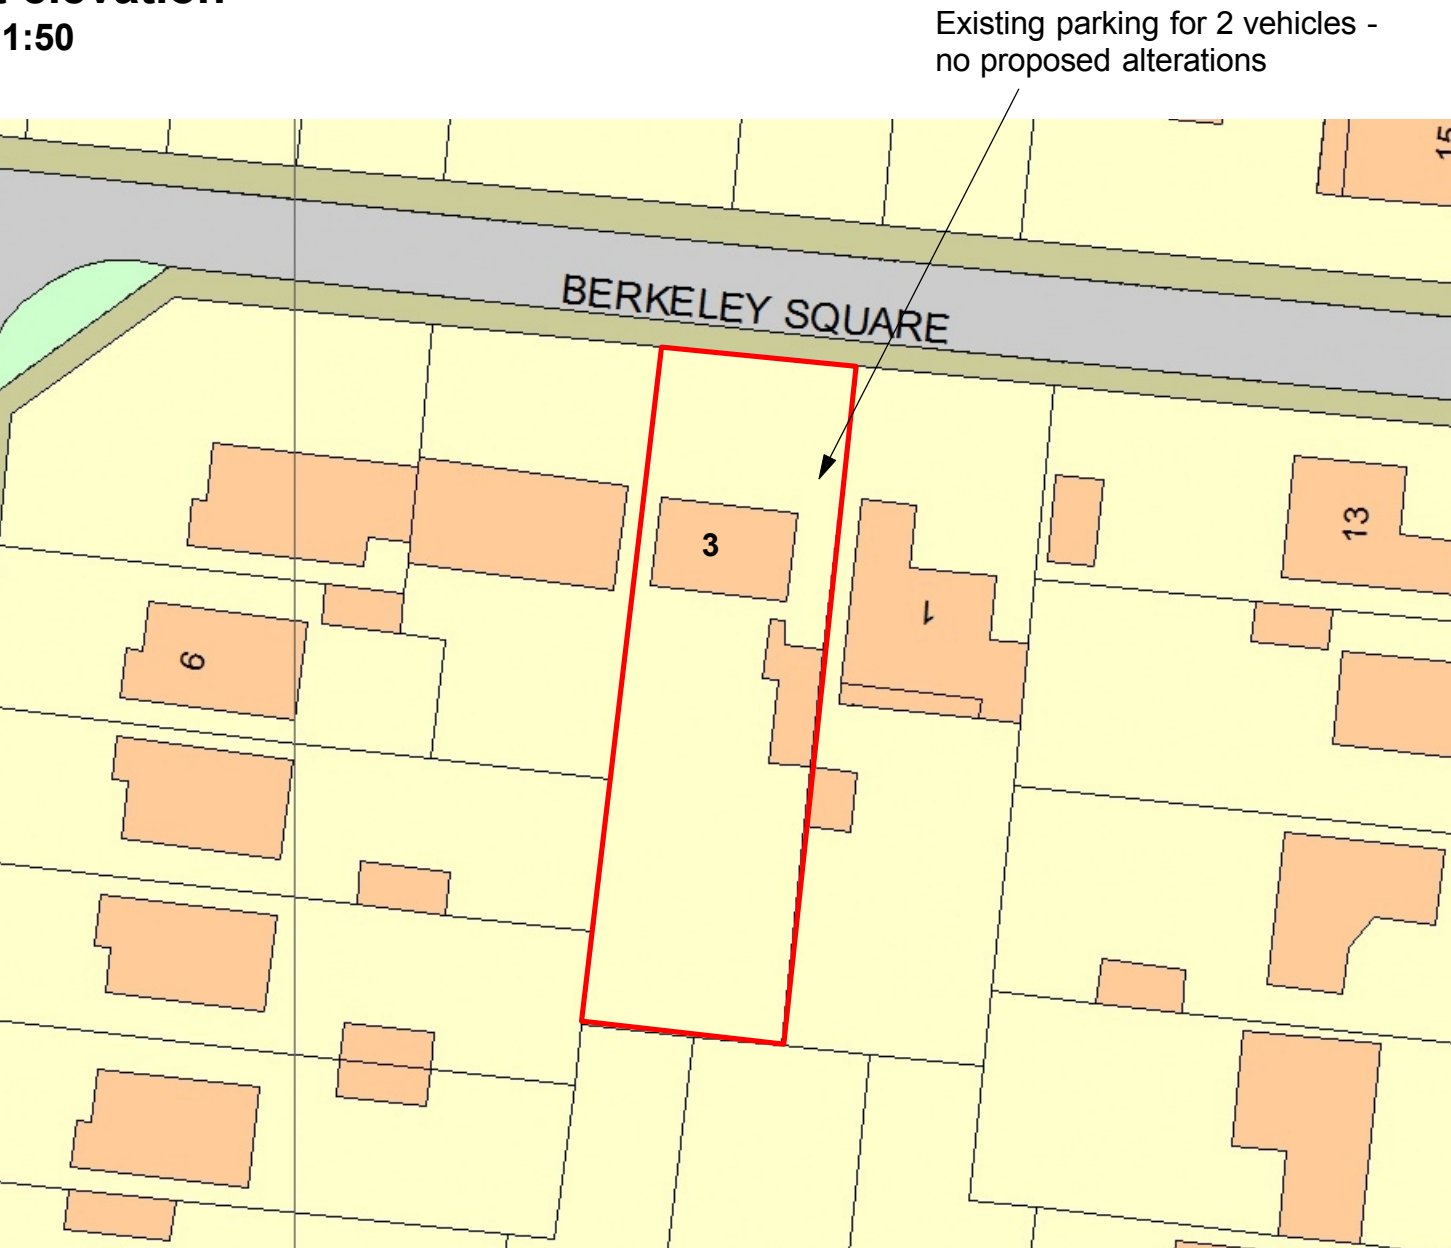

**Block plan**  
Scale 1:500

**PLANNING APPLICATION DRAWING**

3 Berkeley Square, Havant  
Existing plans and elevations  
Drawing number: A1007/200 rev A | Scale: 1:50 | Date: Aug 12