




Willow End Park • Danemoor • Malvern • Worcs WR13 6NN
Mobile: 0779 6547350

Drawing No: 2013/05
Scale: 1:50

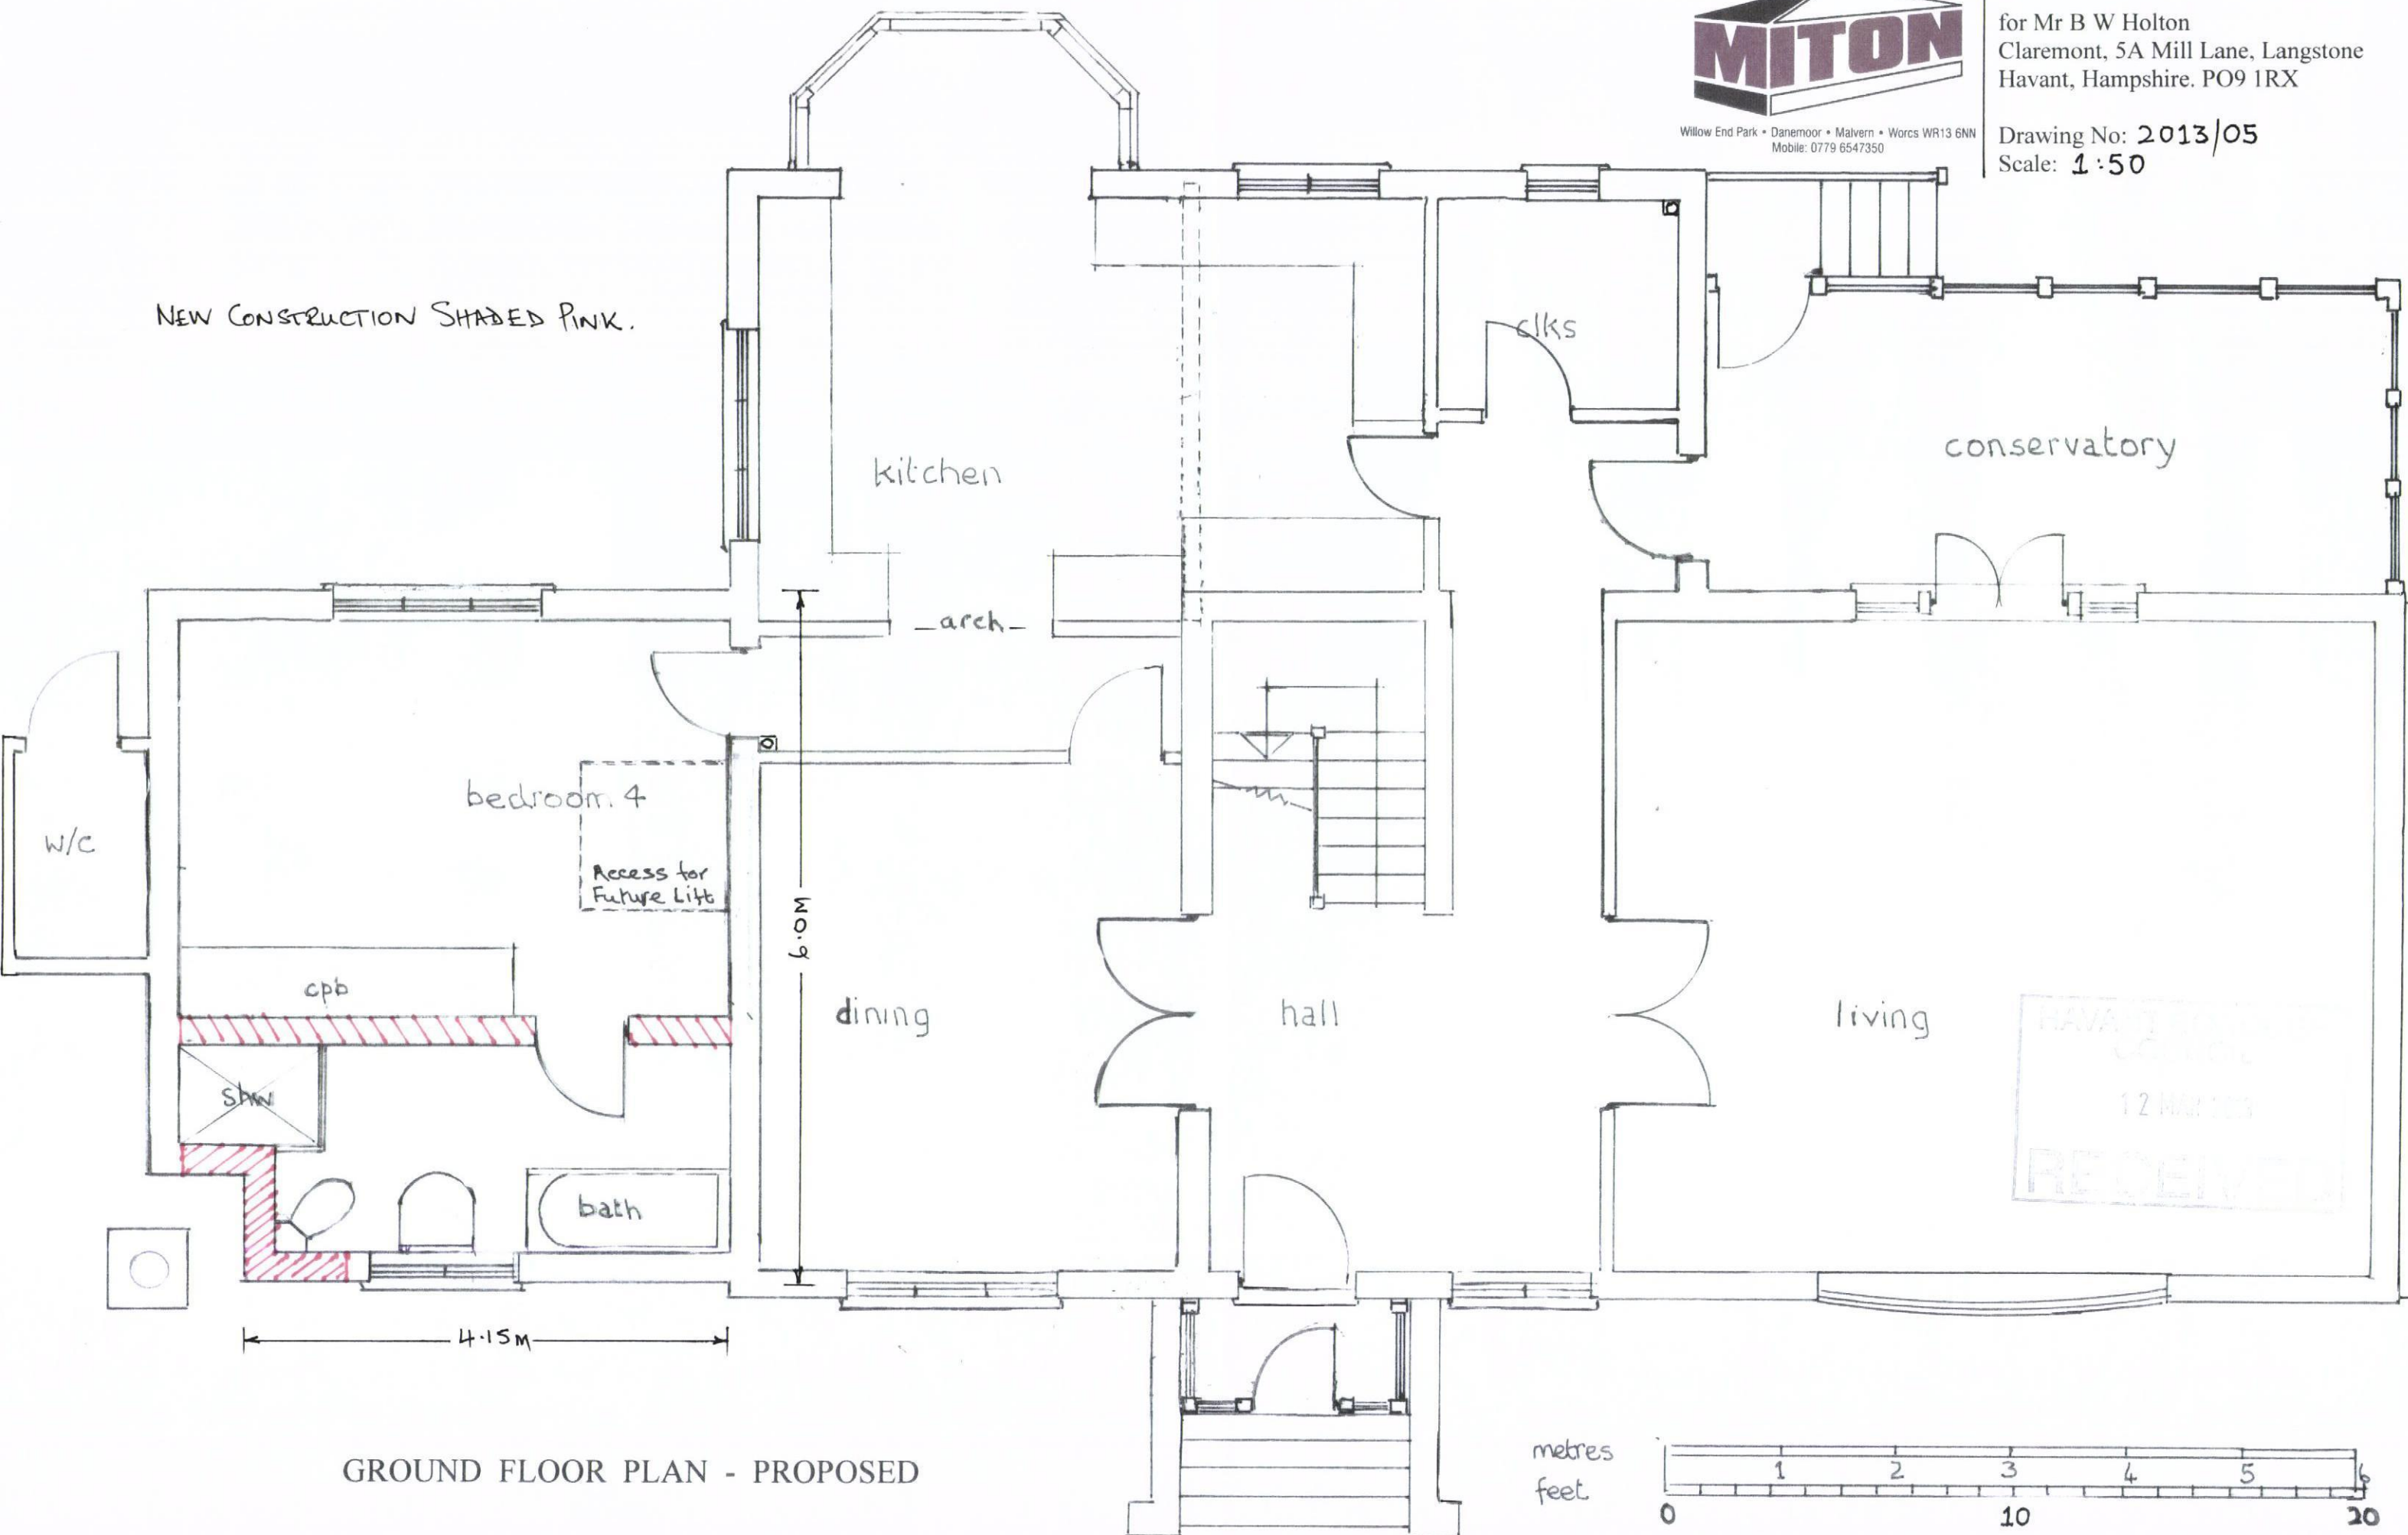

GROUND FLOOR PLAN - PROPOSED

SIZE OF ORIGINAL DRAWING A3