


NOTES:

Dimensions to be checked on site before commencing work. Any discrepancies shall be reported to the architect immediately. Do not scale from these drawings except for planning purposes.


Use figured dimensions only.

These drawings are for planning purposes only and are not to be used in conjunction with other consultants' drawings.


All drawings to be used in conjunction with specification and all other drawings including structural engineer and mechanical and electrical drawings / specification

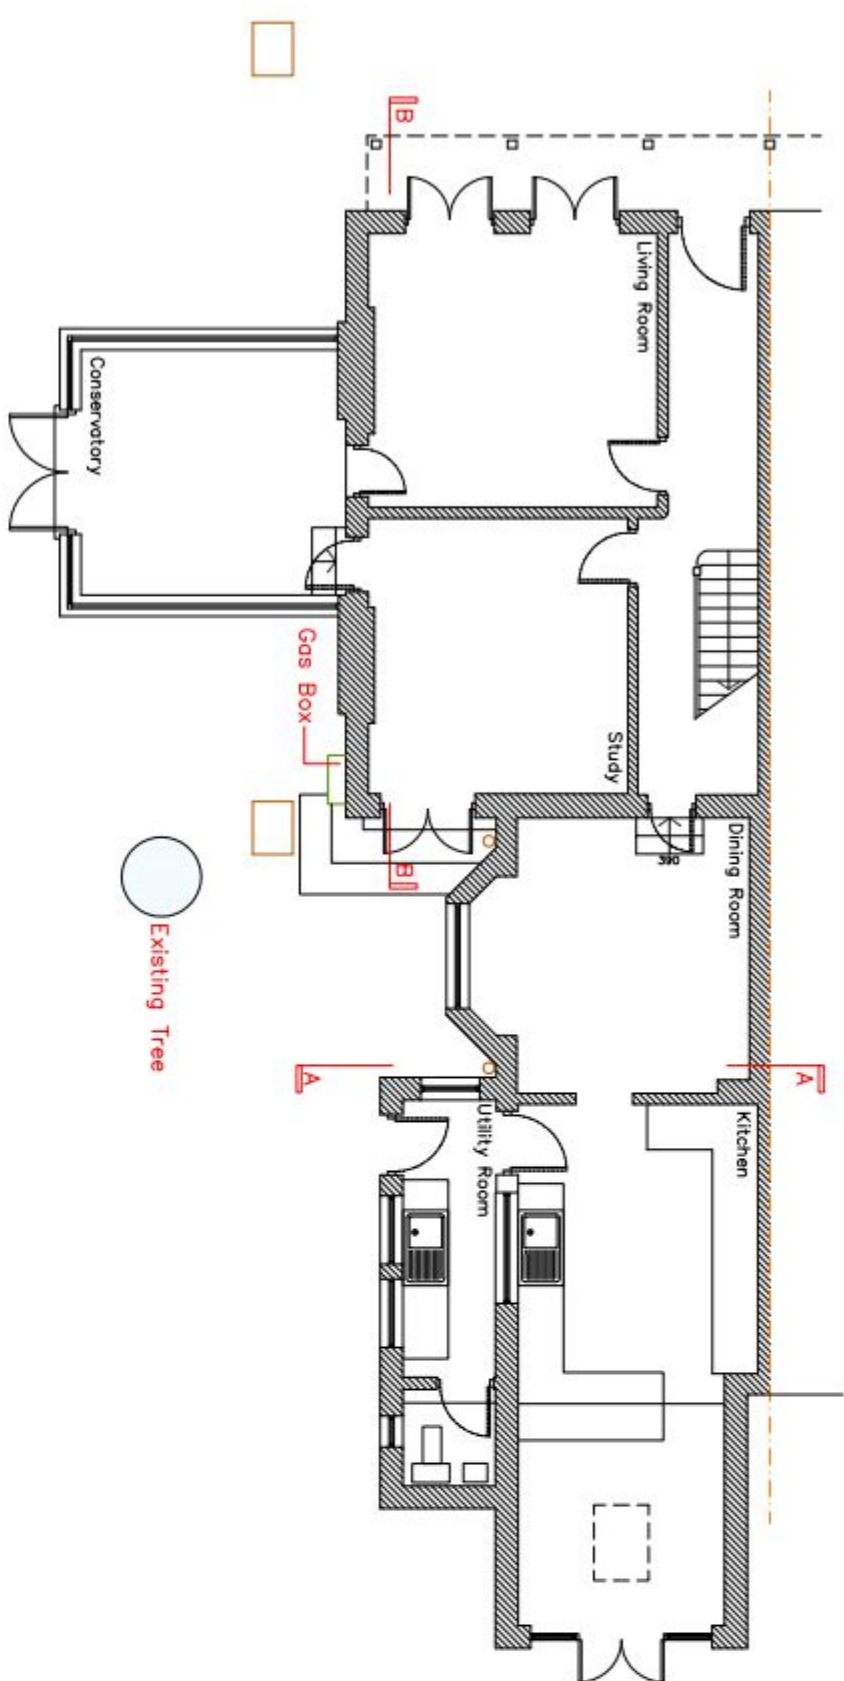



Existing East Elevation
[Section AA] @ 1:100

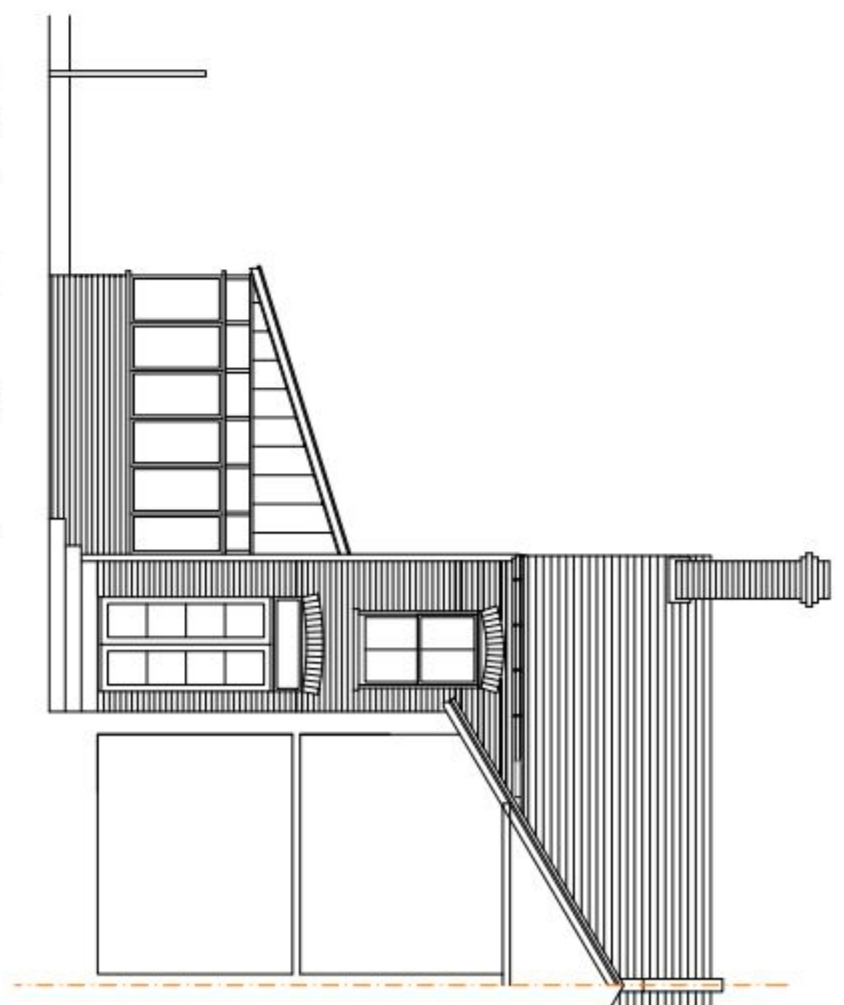


Existing East Elevation @ 1:100

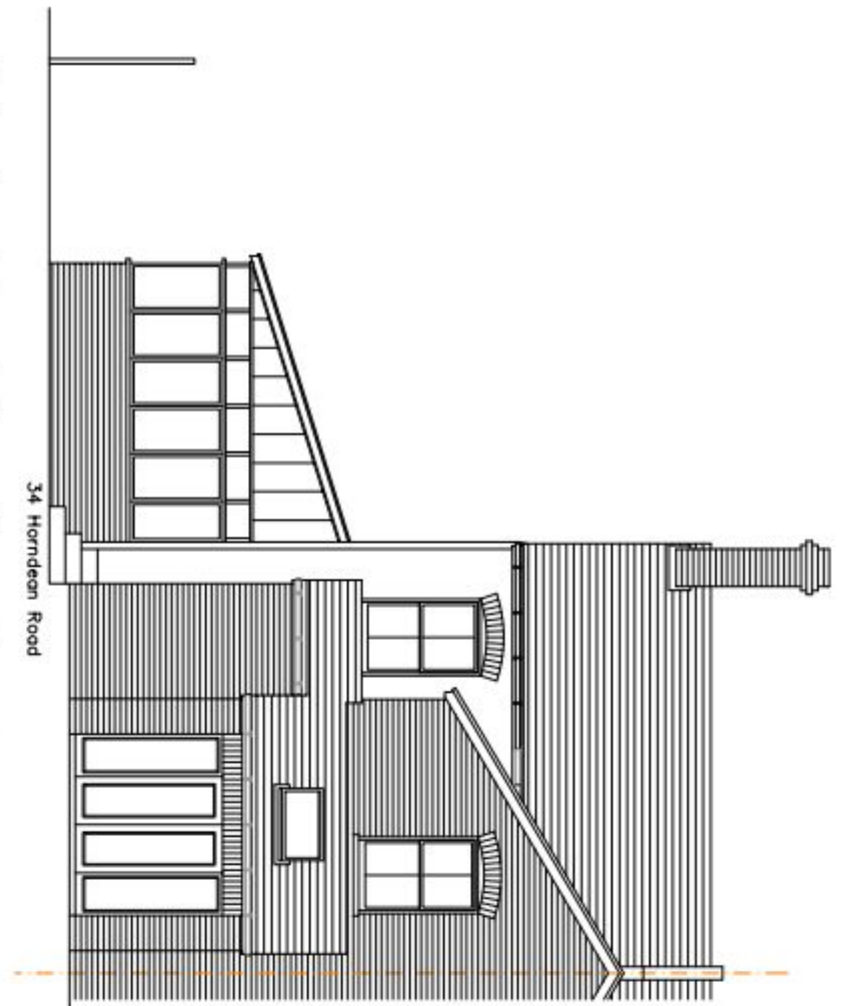


Existing West Elevation @ 1:100

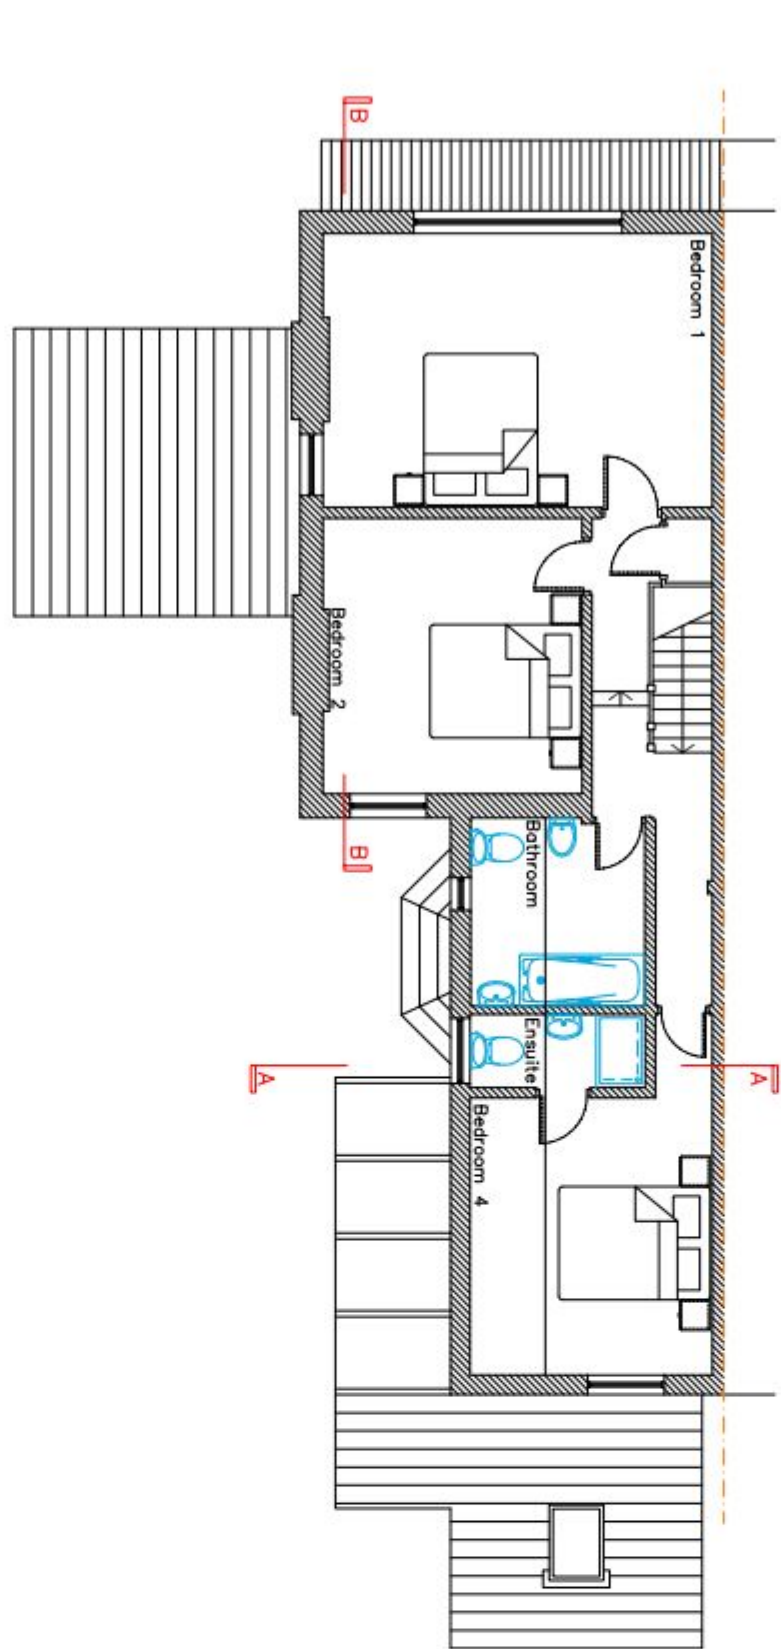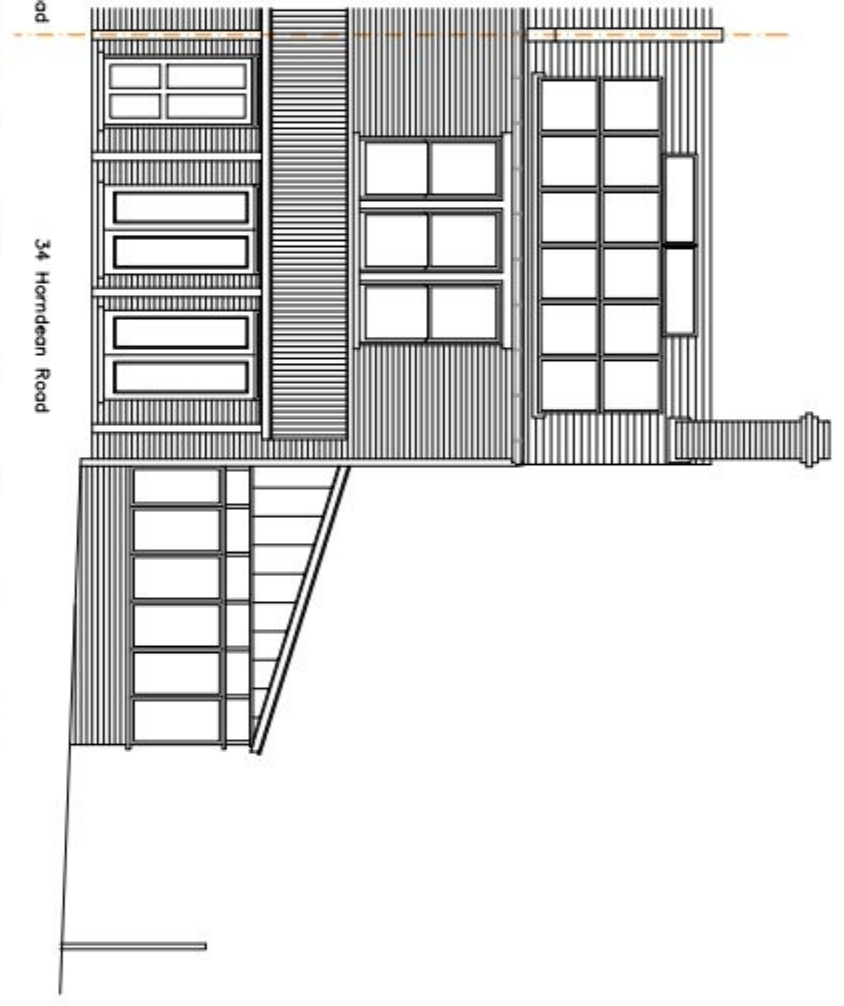

Existing First Floor Plan @ 1:100

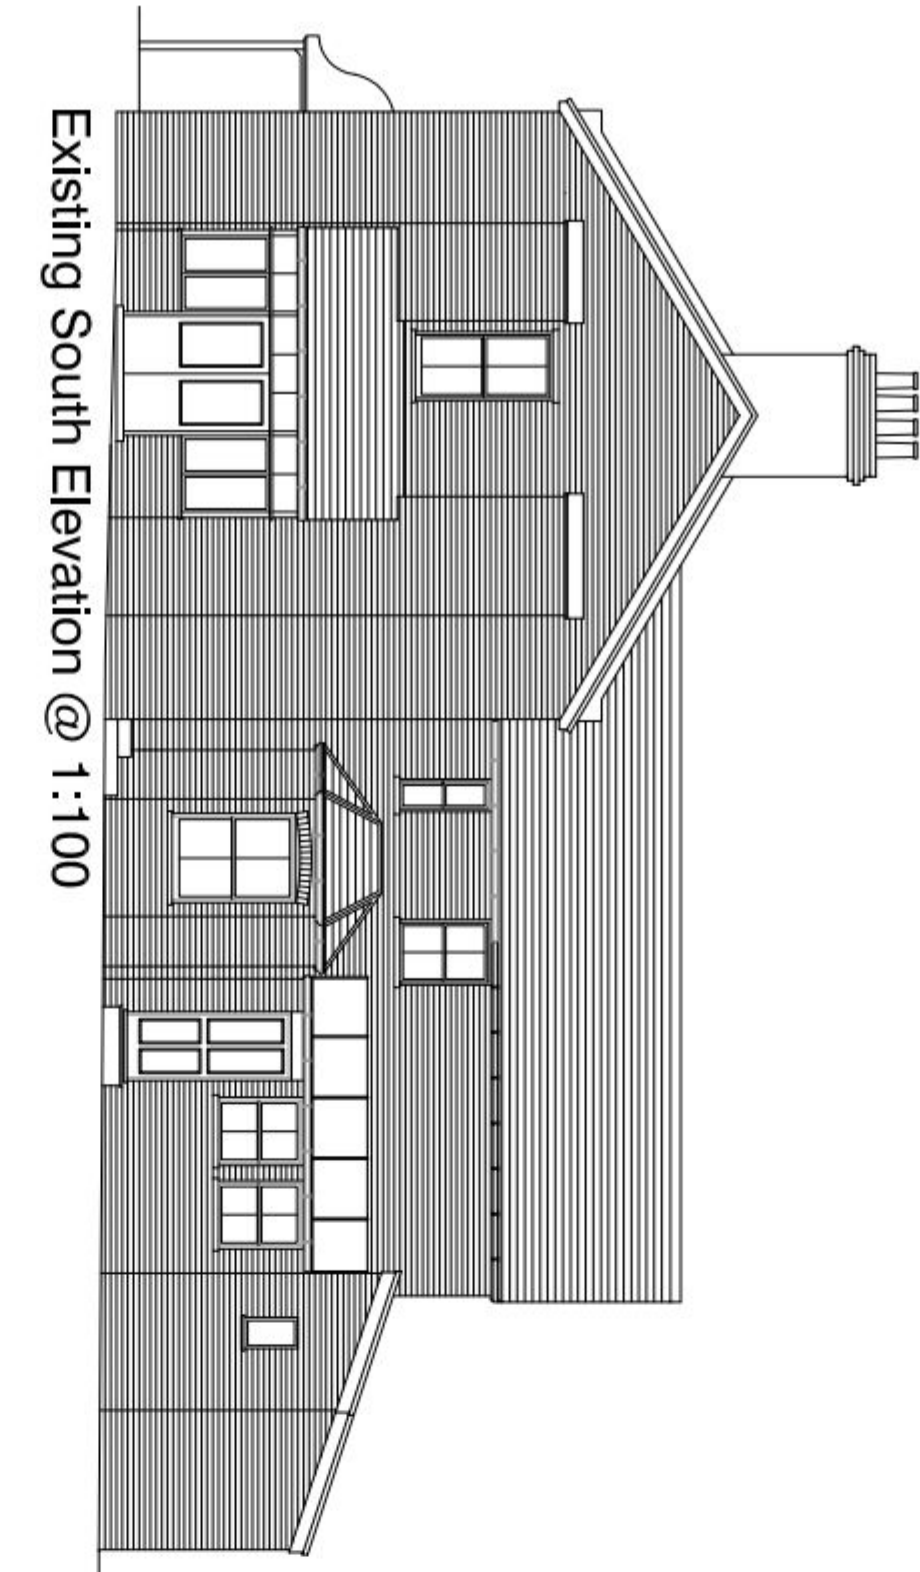


Existing South Elevation @ 1:100

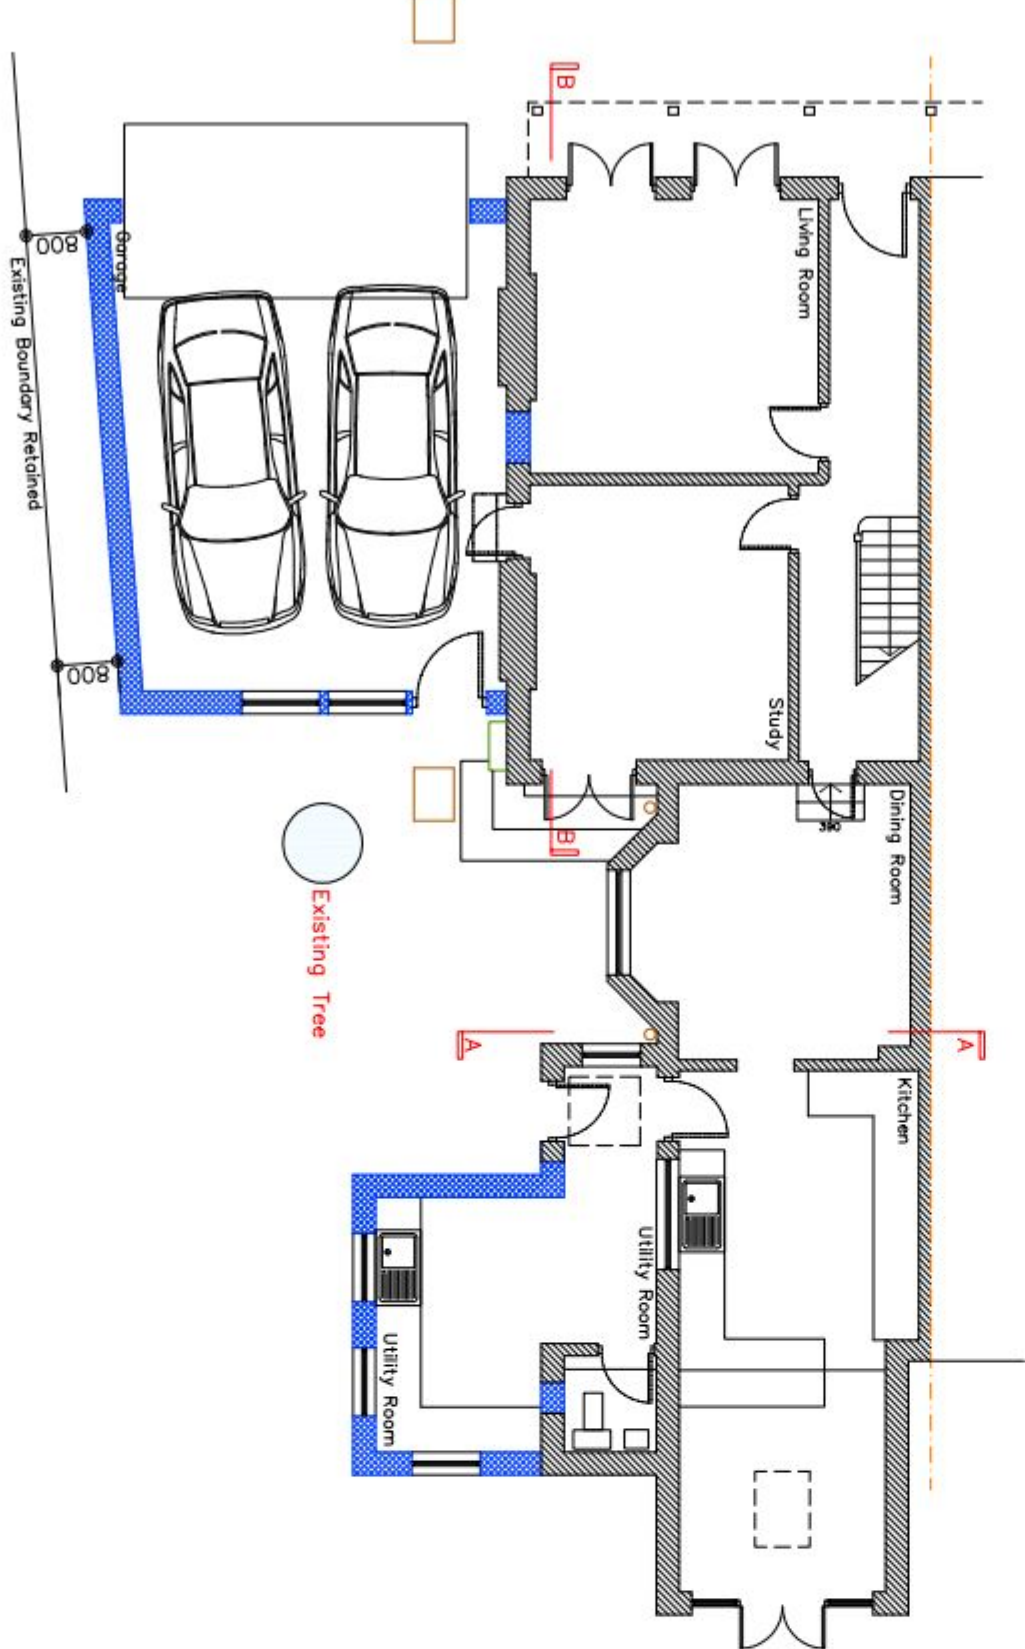


Proposed Ground Floor Plan @ 1:100


Proposed East Elevation
[Section AA] @ 1:100

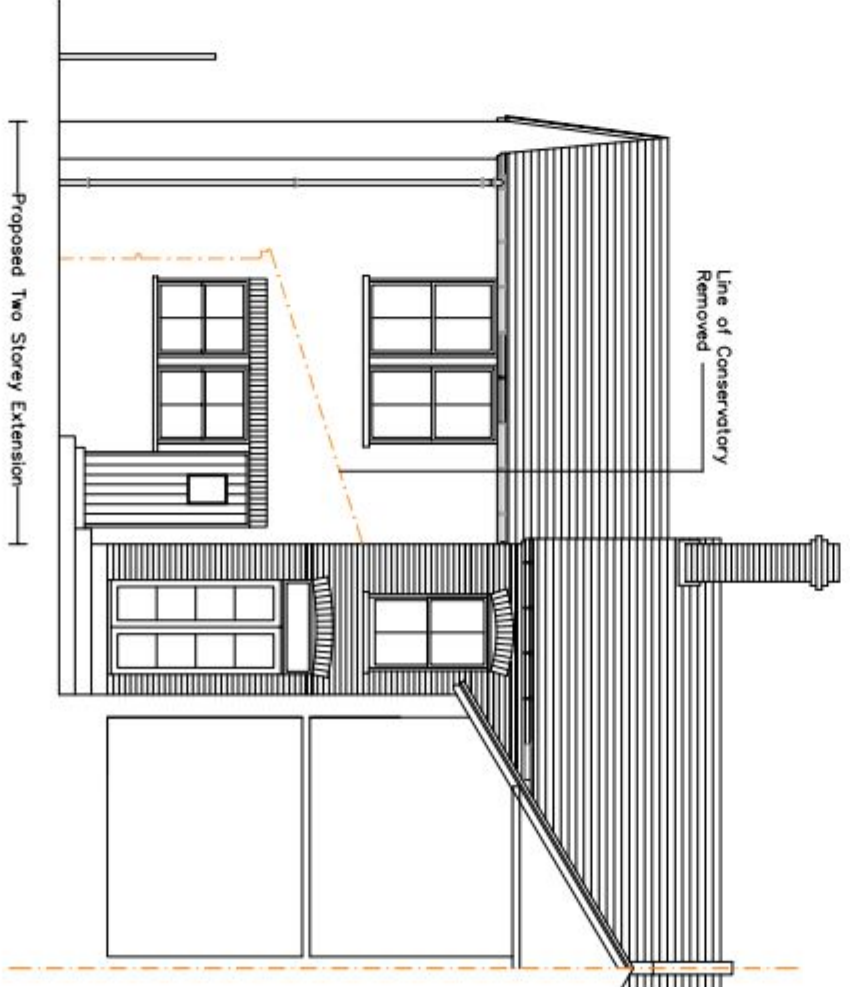

Proposed East Elevation @ 1:100

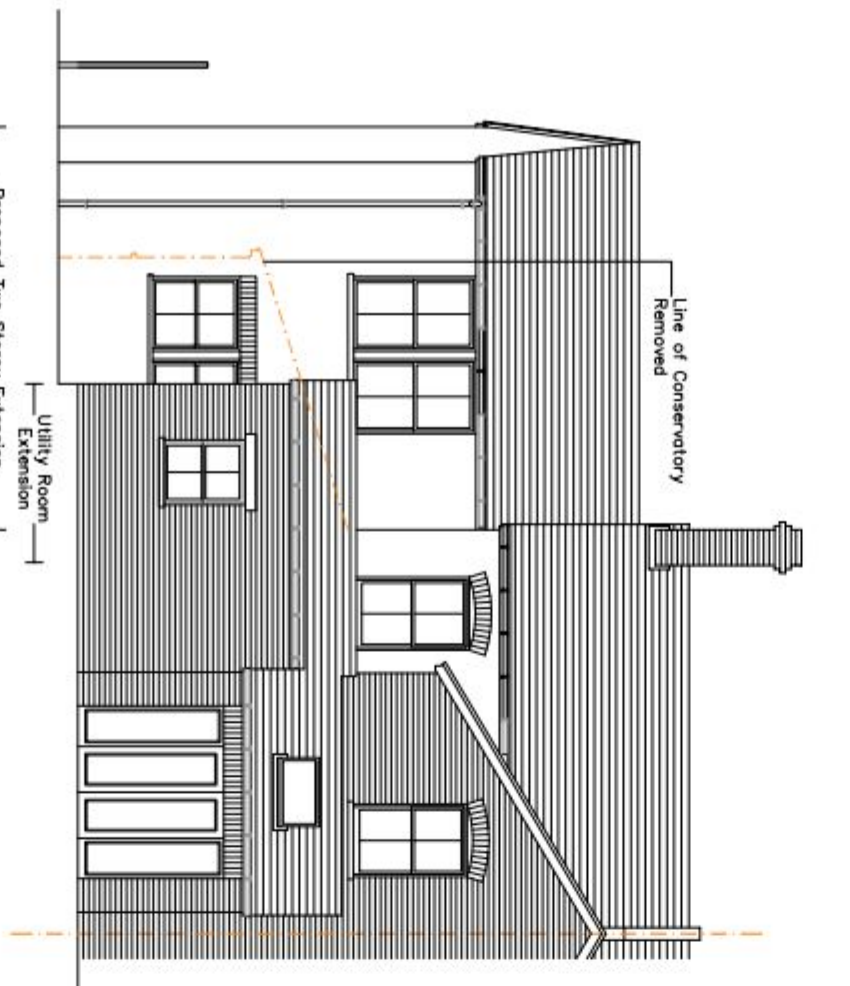

Proposed West Elevation @ 1:100

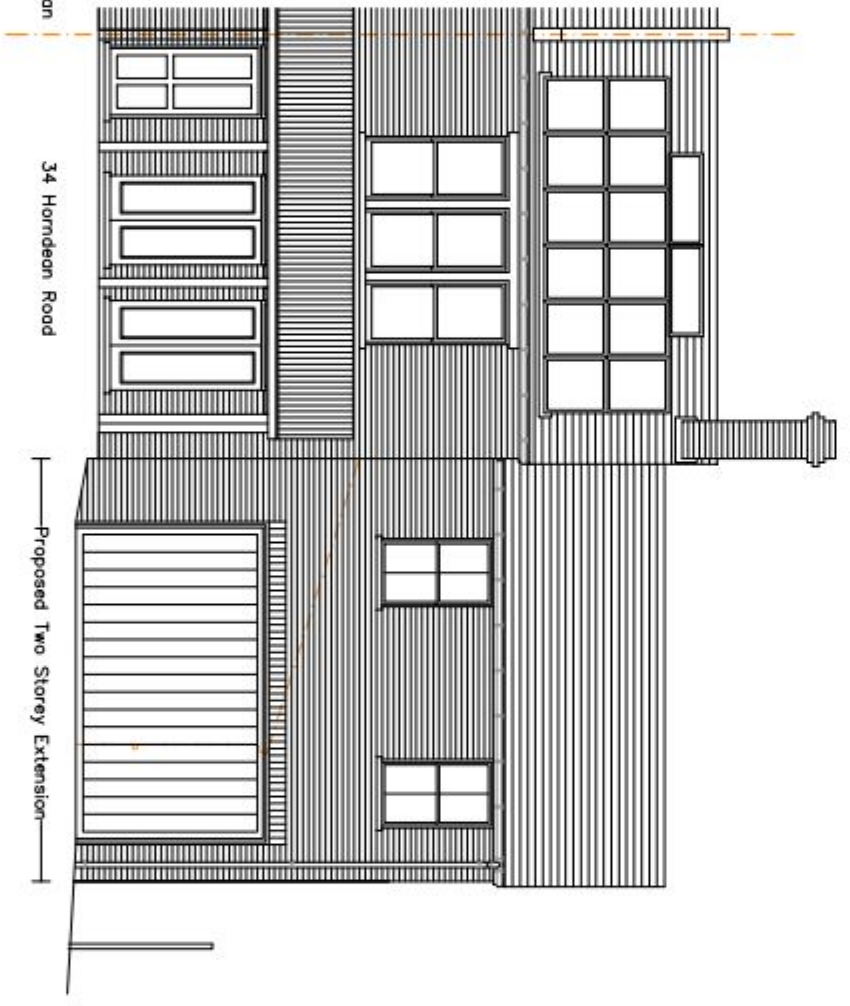


Proposed Site Location Plan @ 1:500
© Crown Copyright 2010. All rights reserved. Licence number 100020448
Download Date: 8th June 2012




Proposed Site Location Plan @ 1:1250

© Crown Copyright 2010. All rights reserved. Licence number 100020448
Download Date: 8th June 2012

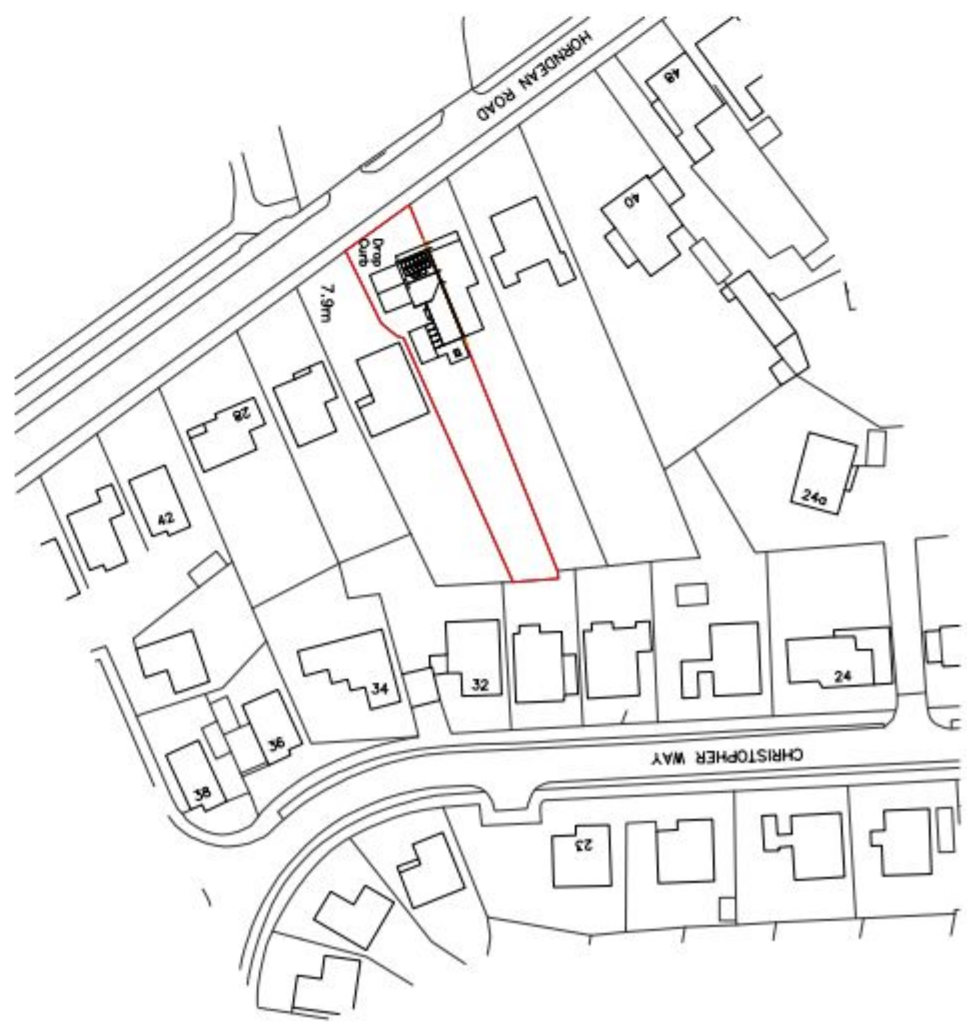


SUPERSEDED


Proposed First Floor Plan @ 1:100

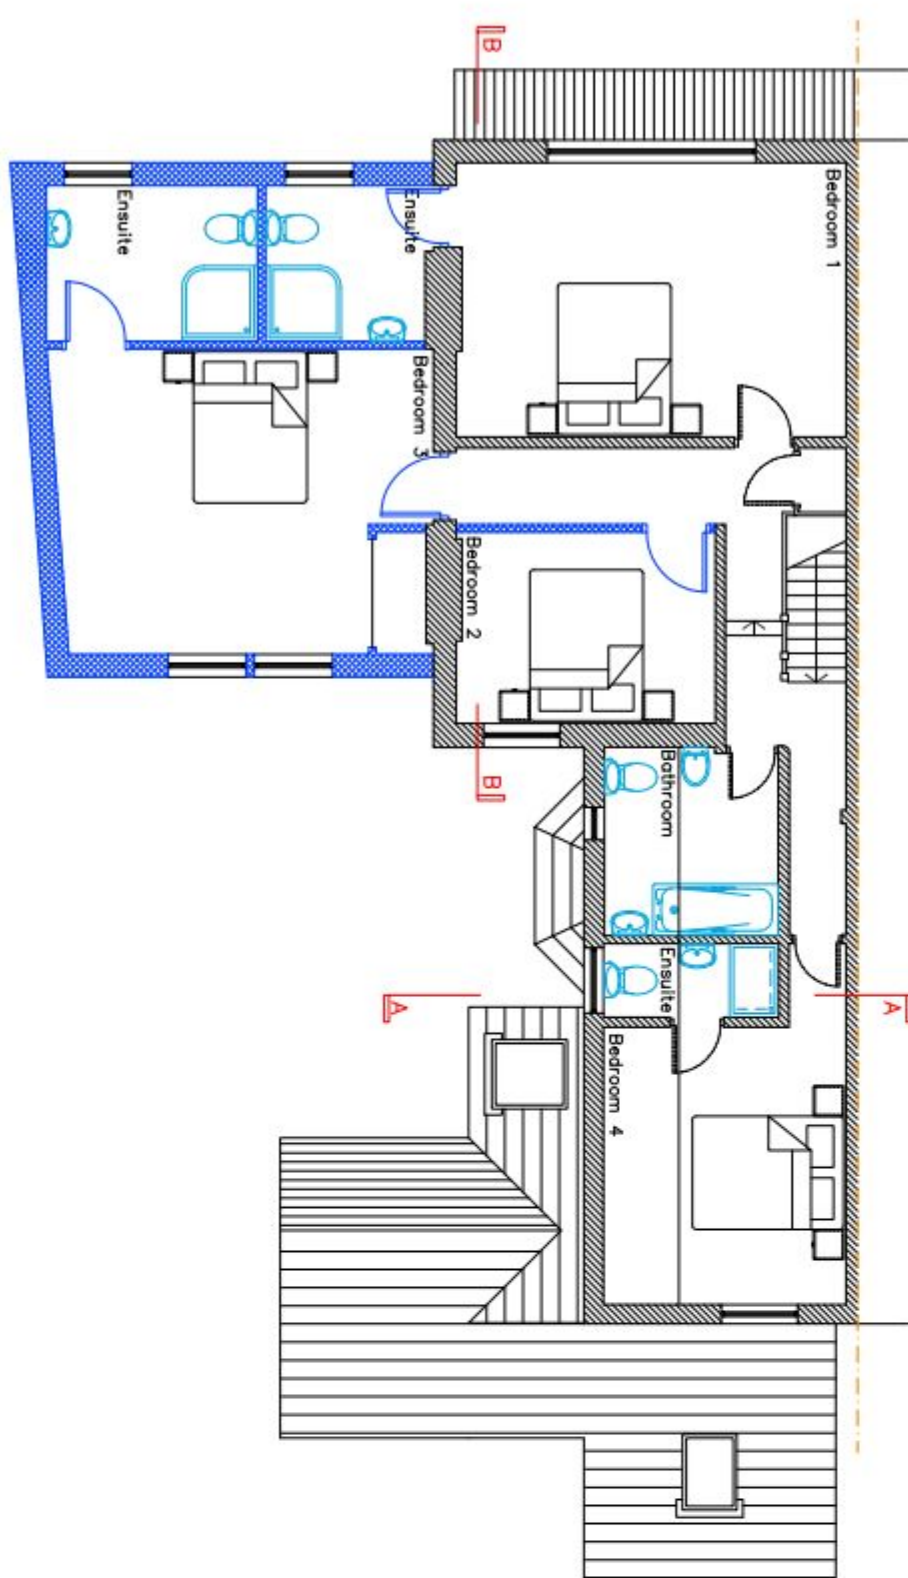

Proposed Section @ 1:100

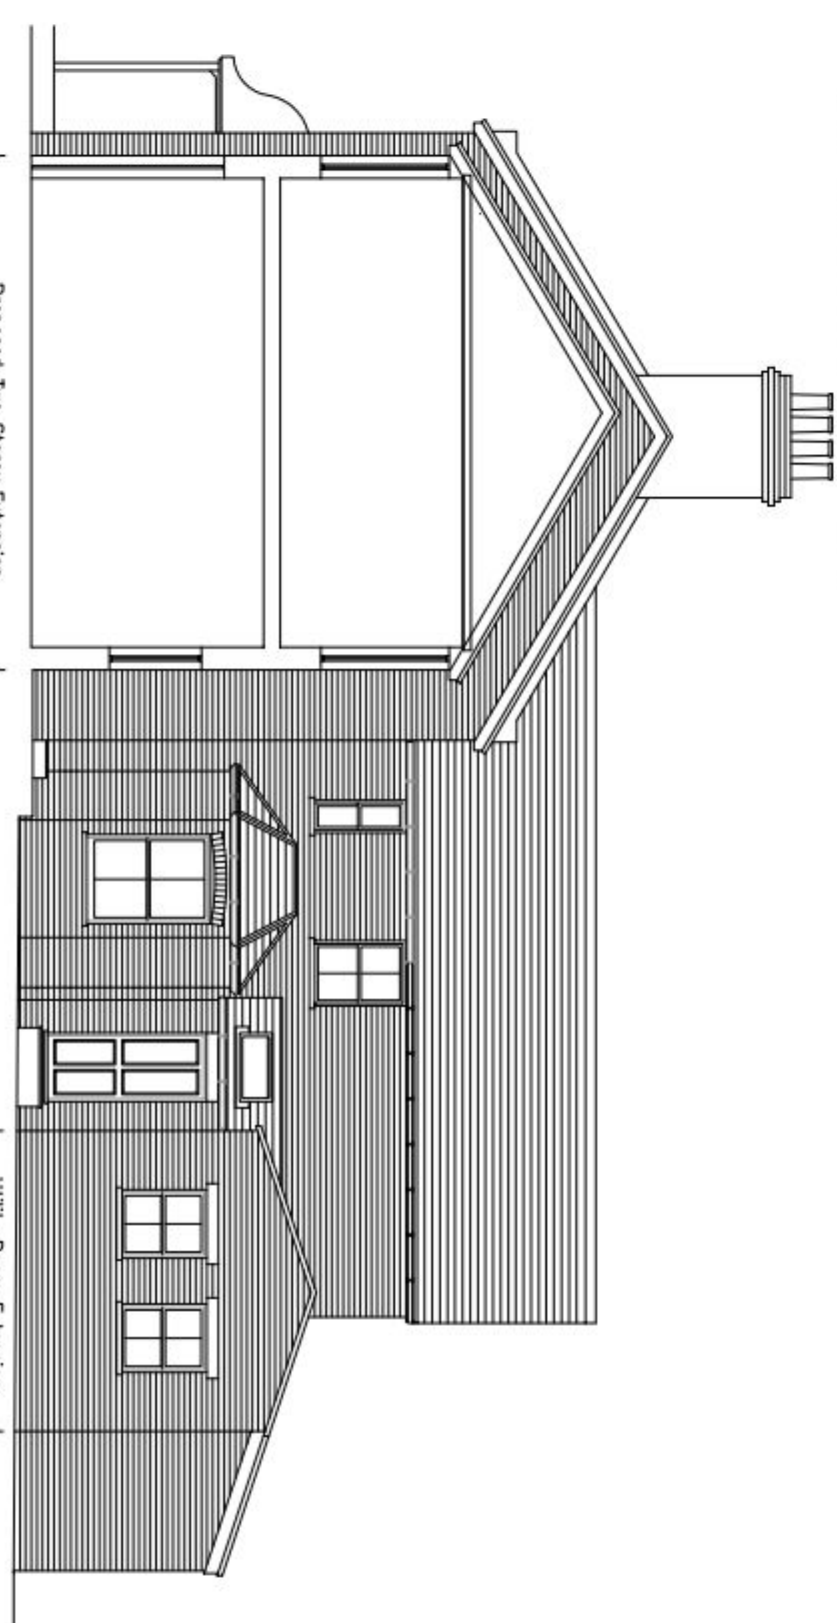

Proposed South Elevation @ 1:100

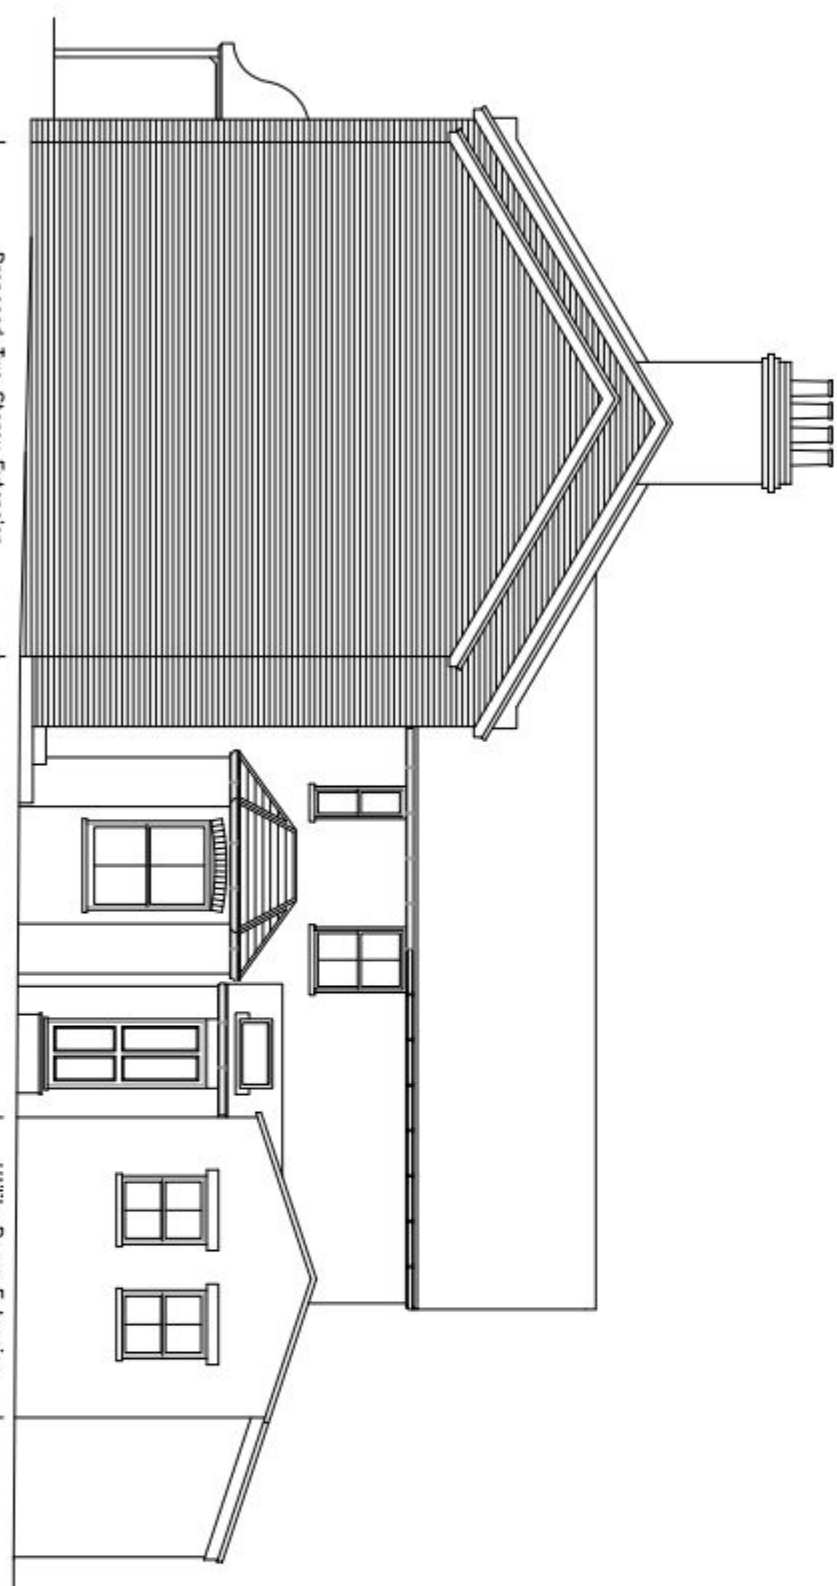

REV	DATE	AMENDMENT	DRAWN

hd architects
www.hdarchitects.co.uk
ma@hdarchitects.co.uk
Heley Davies Architects Ltd
1 The Old Flour Mill
Stow-on-the-Wold, Glos
GL12 7JF
01243 370 715

CLIENT
Jennifer Egall

PROJECT
Proposed Extension
34 Hornbeam Road
Evesham

DRAWING
Plans, Section and Elevations

SCALE
Varies

DATE	DRAWN	TD
July 2012		
DRAWING NUMBER	REVISION	
12107/01	.	