


**PROPOSED CONSERVATORY TO FRONT ELEVATION.
88, RAILS LANE, HAYLING ISLAND, HANTS.
FOR MR & MRS F. MITCHELL.**

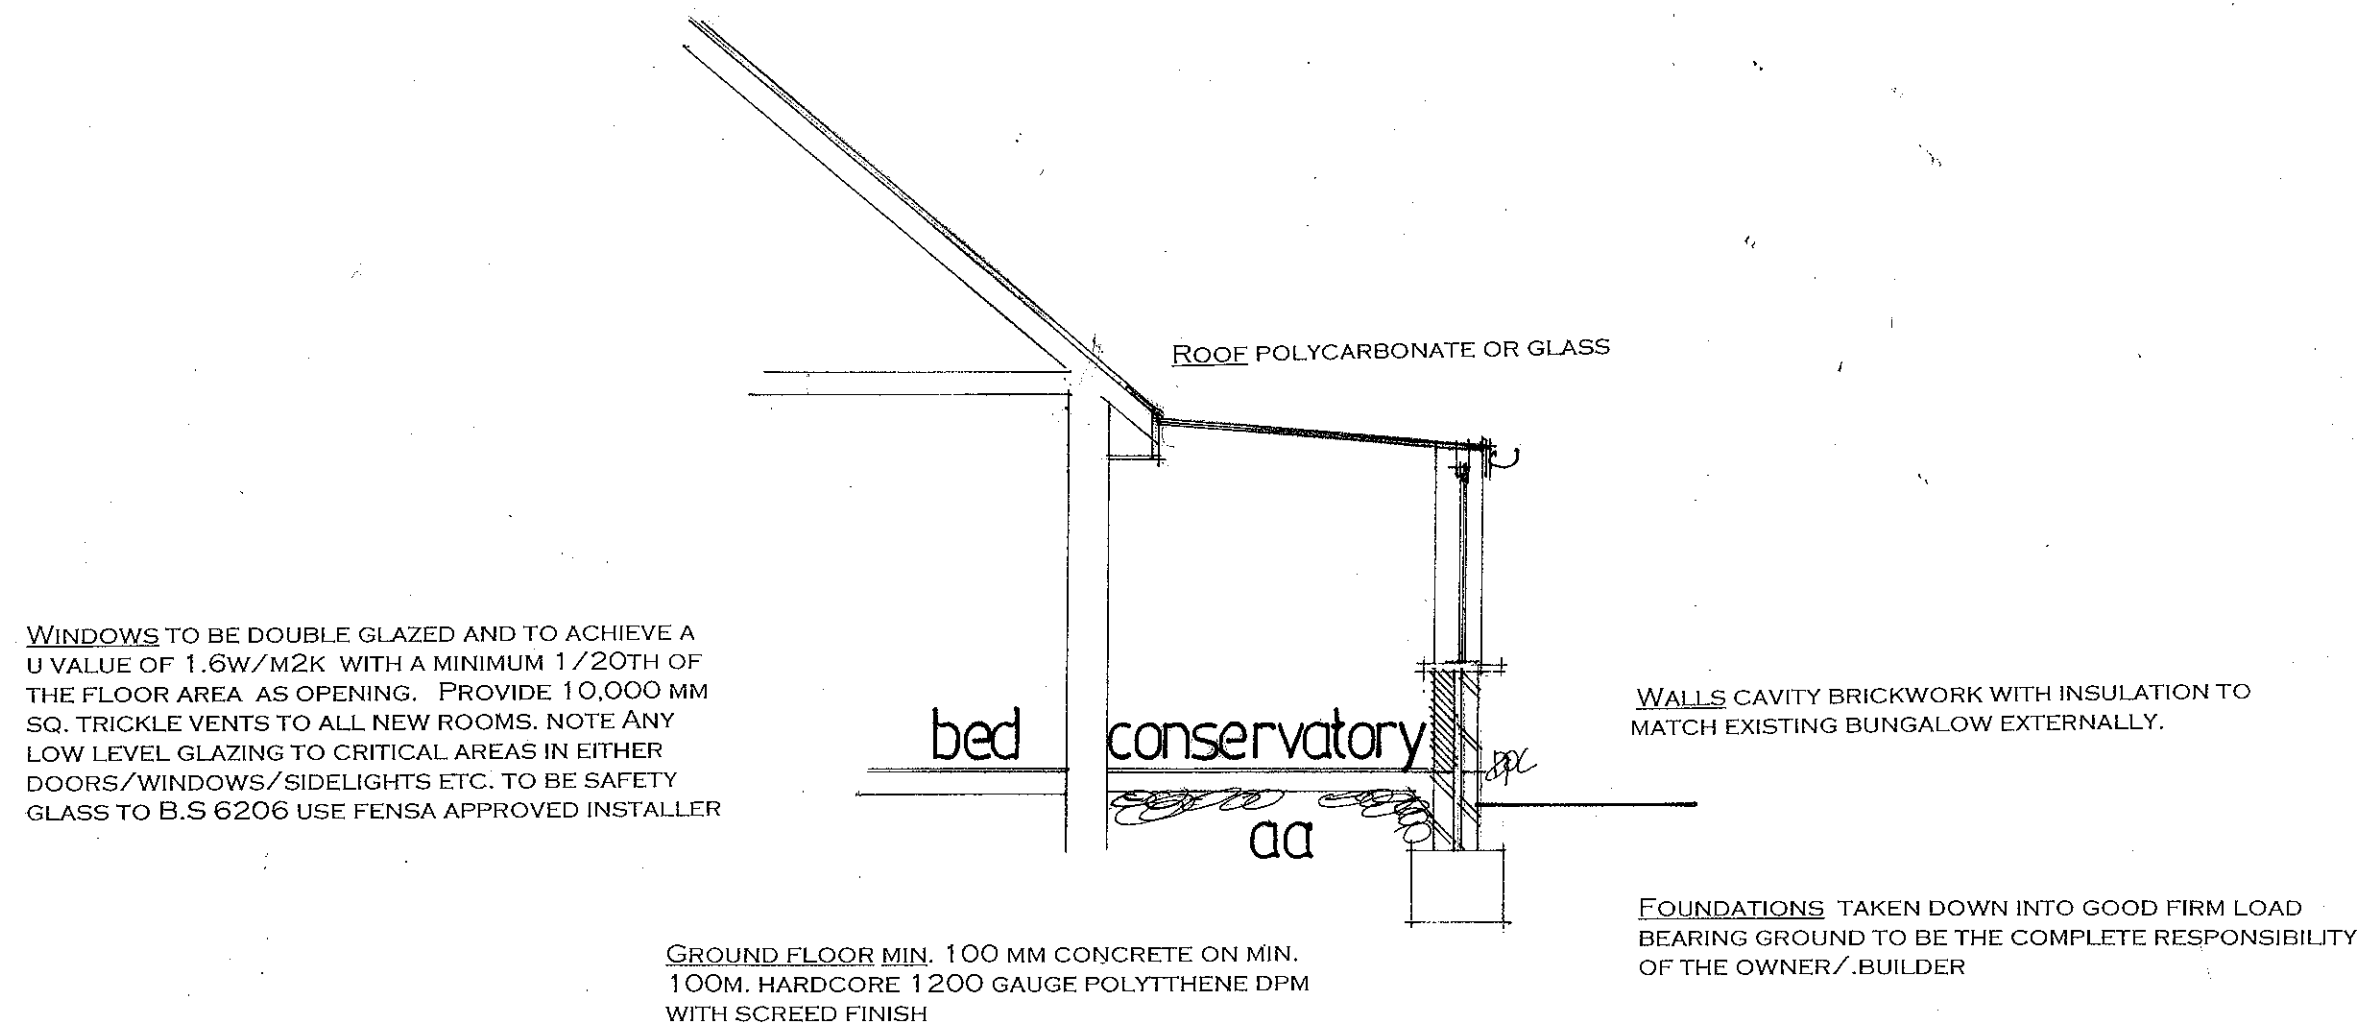

SECTION DRAWING

date feb 2013
scale 1:50

PETER J. WALKER MRICS
CHARTERED SURVEYOR
182 SEAFRONT, HAYLING ISLAND, HANTS
PO11 9 AN

TEL: 02392 467571