



NOTE : THIS DRAWING IS NOT A SPECIFICATION OF WORK AND IS ONLY FOR THE PURPOSE OF GAINING TOWN PLANNING AND BUILDING REGULATION APPROVALS. ALL DETAILS/DIMENSIONS MUST BE CHECKED ON SITE BEFORE COMMENCEMENT OF WORK BY CONTRACTOR

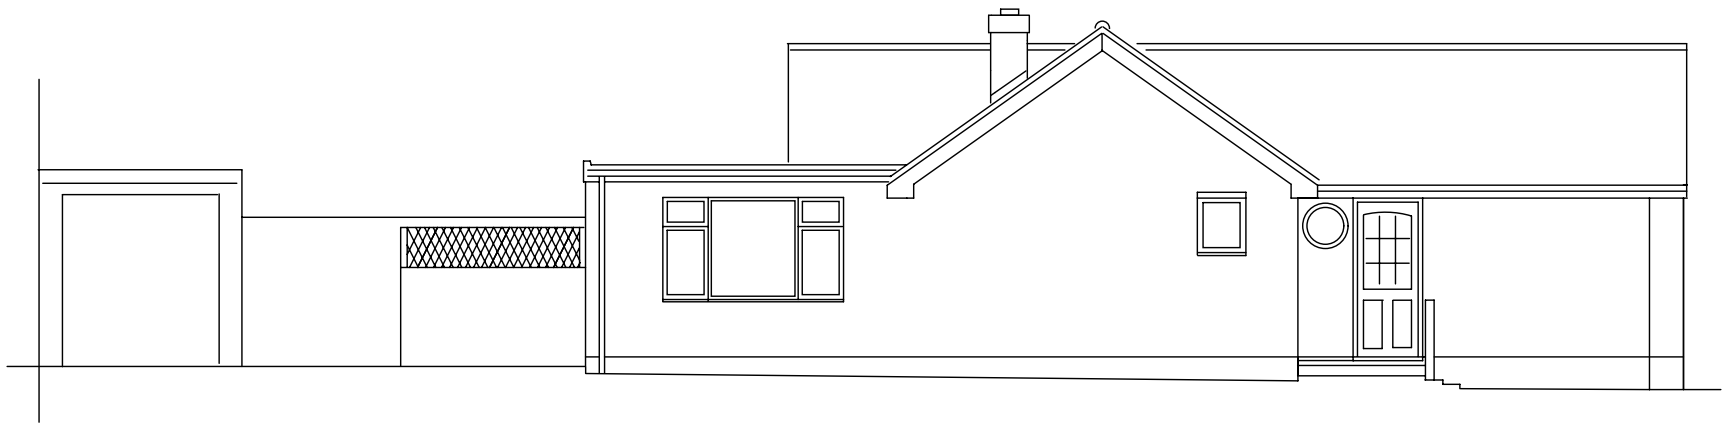


Existing West Elevation




Existing East Elevation

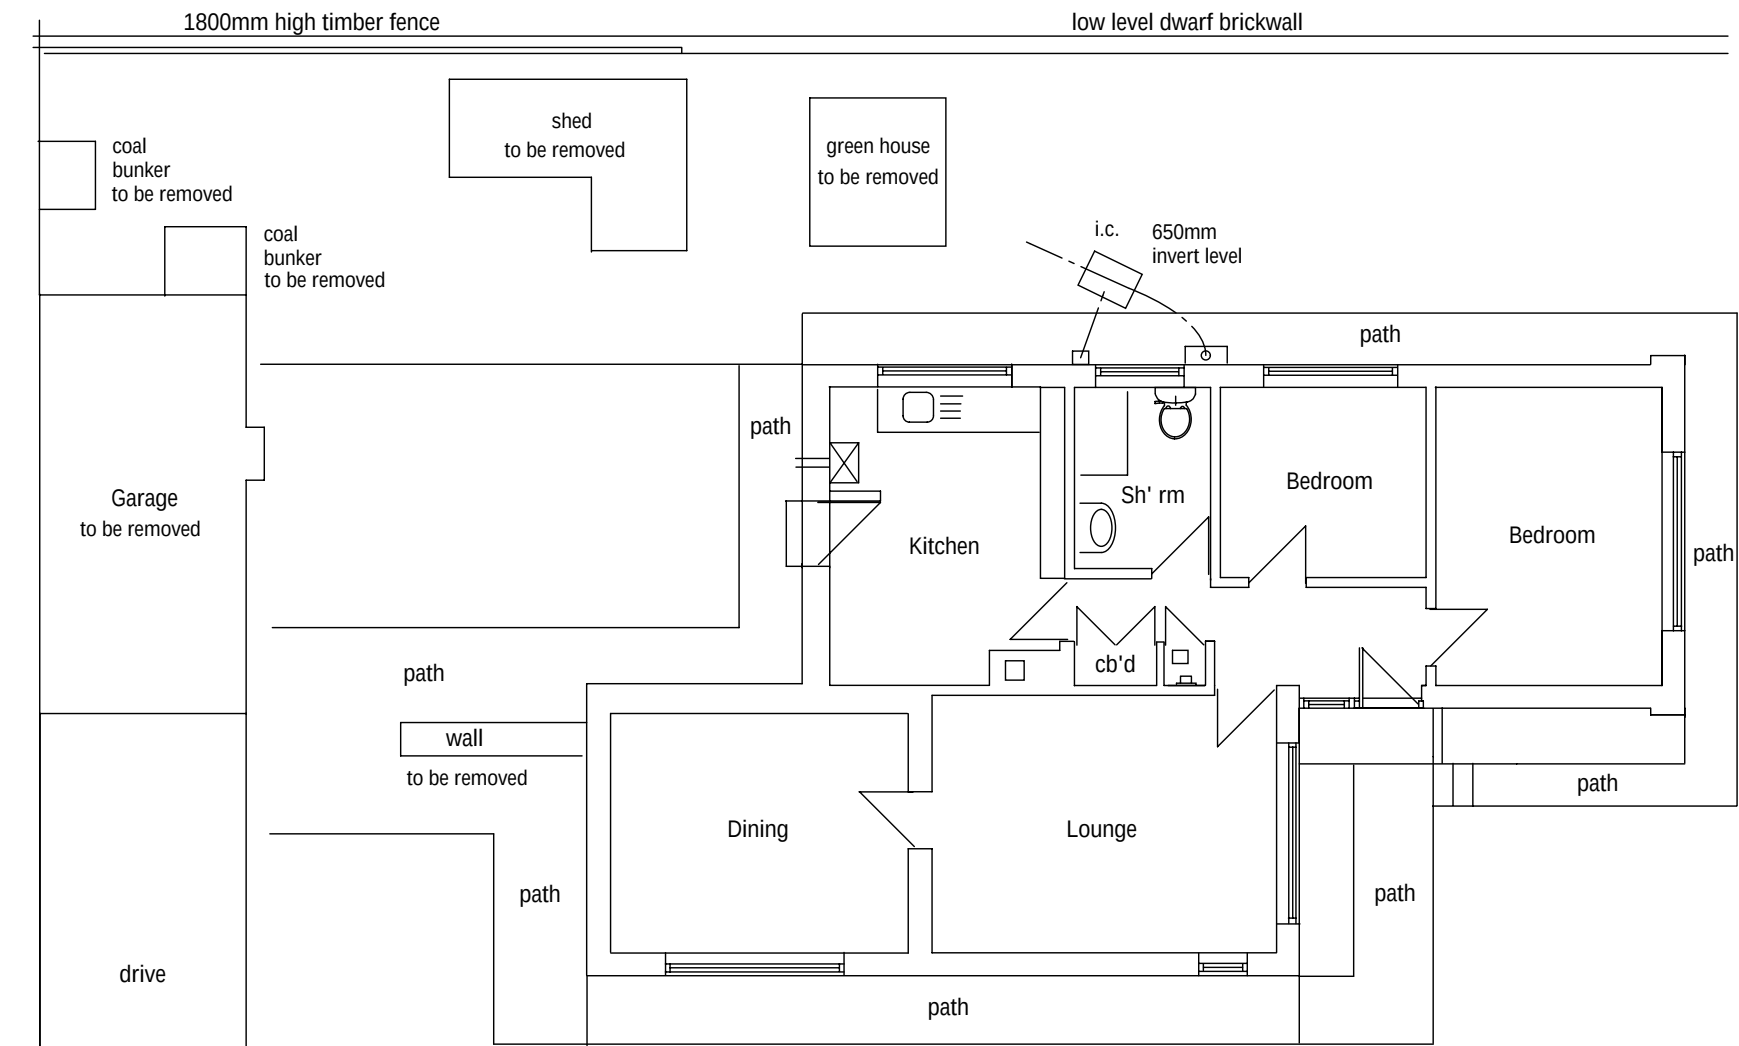



Existing Ground Floor Plan

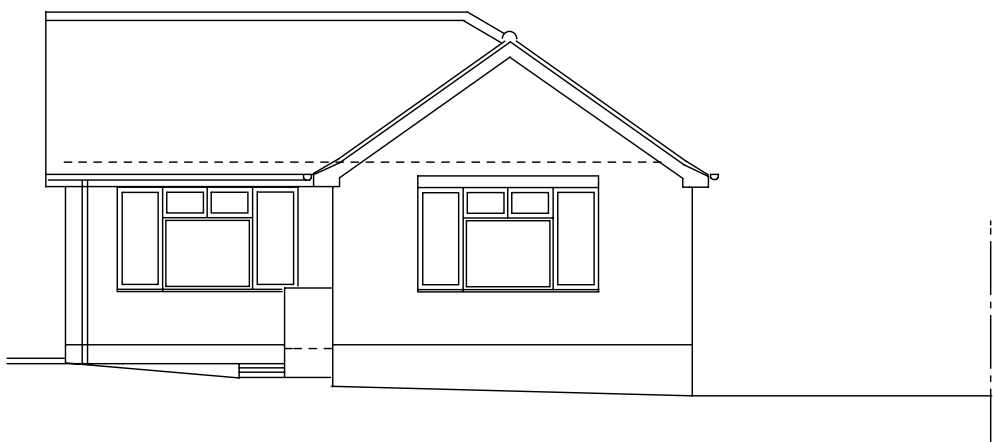

Existing South Elevation

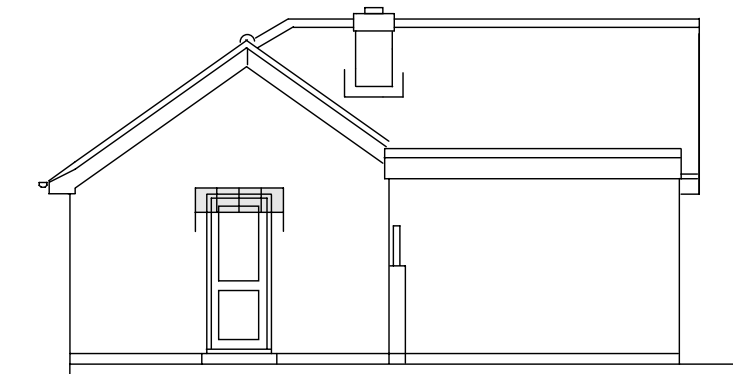

Existing North Elevation

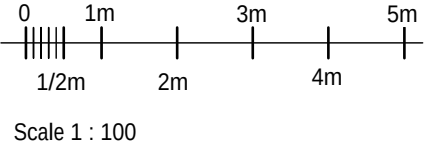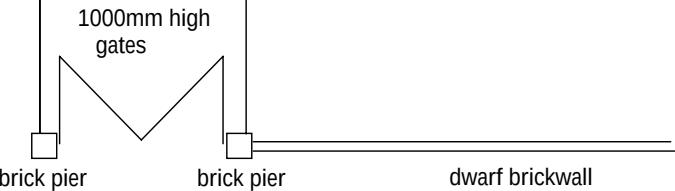

PROPOSED FRONT AND SIDE EXTENSION

For:- Mr & Mrs A Jones 6 Rosemary Way, Waterloo

Existing Ground Floor Plan and Elevations

Scale 1 : 100

A3 - Dwg. No. 011012p11