

# REFUSE

These Plans have been prepared for the purpose of obtaining Planning Permission and/or Building Regulation Approval for the work shown thereon only and should not be used for any other purpose.

© These Plans remain the copyright of the architect and must not be copied or reproduced in any way without written permission with the exception of Local Authorities for Planning Purposes



**Andrew R Dunks**

BSc(Hons) MRICS MBEng

Chartered Surveyor and Building Engineer

Unit 1, Brambles Enterprise Centre

Waterlooville, Hants. PO7 7TH

Tel: (023) 9225 3034

e-mail: plans@dunks.freemove.co.uk

Proposed Extensions To:

1a Milton Road



Waterlooville

For Mr I Miah


Scale - 1:50 at Size A3

Date - December 2011


Drawing No. 3571/1

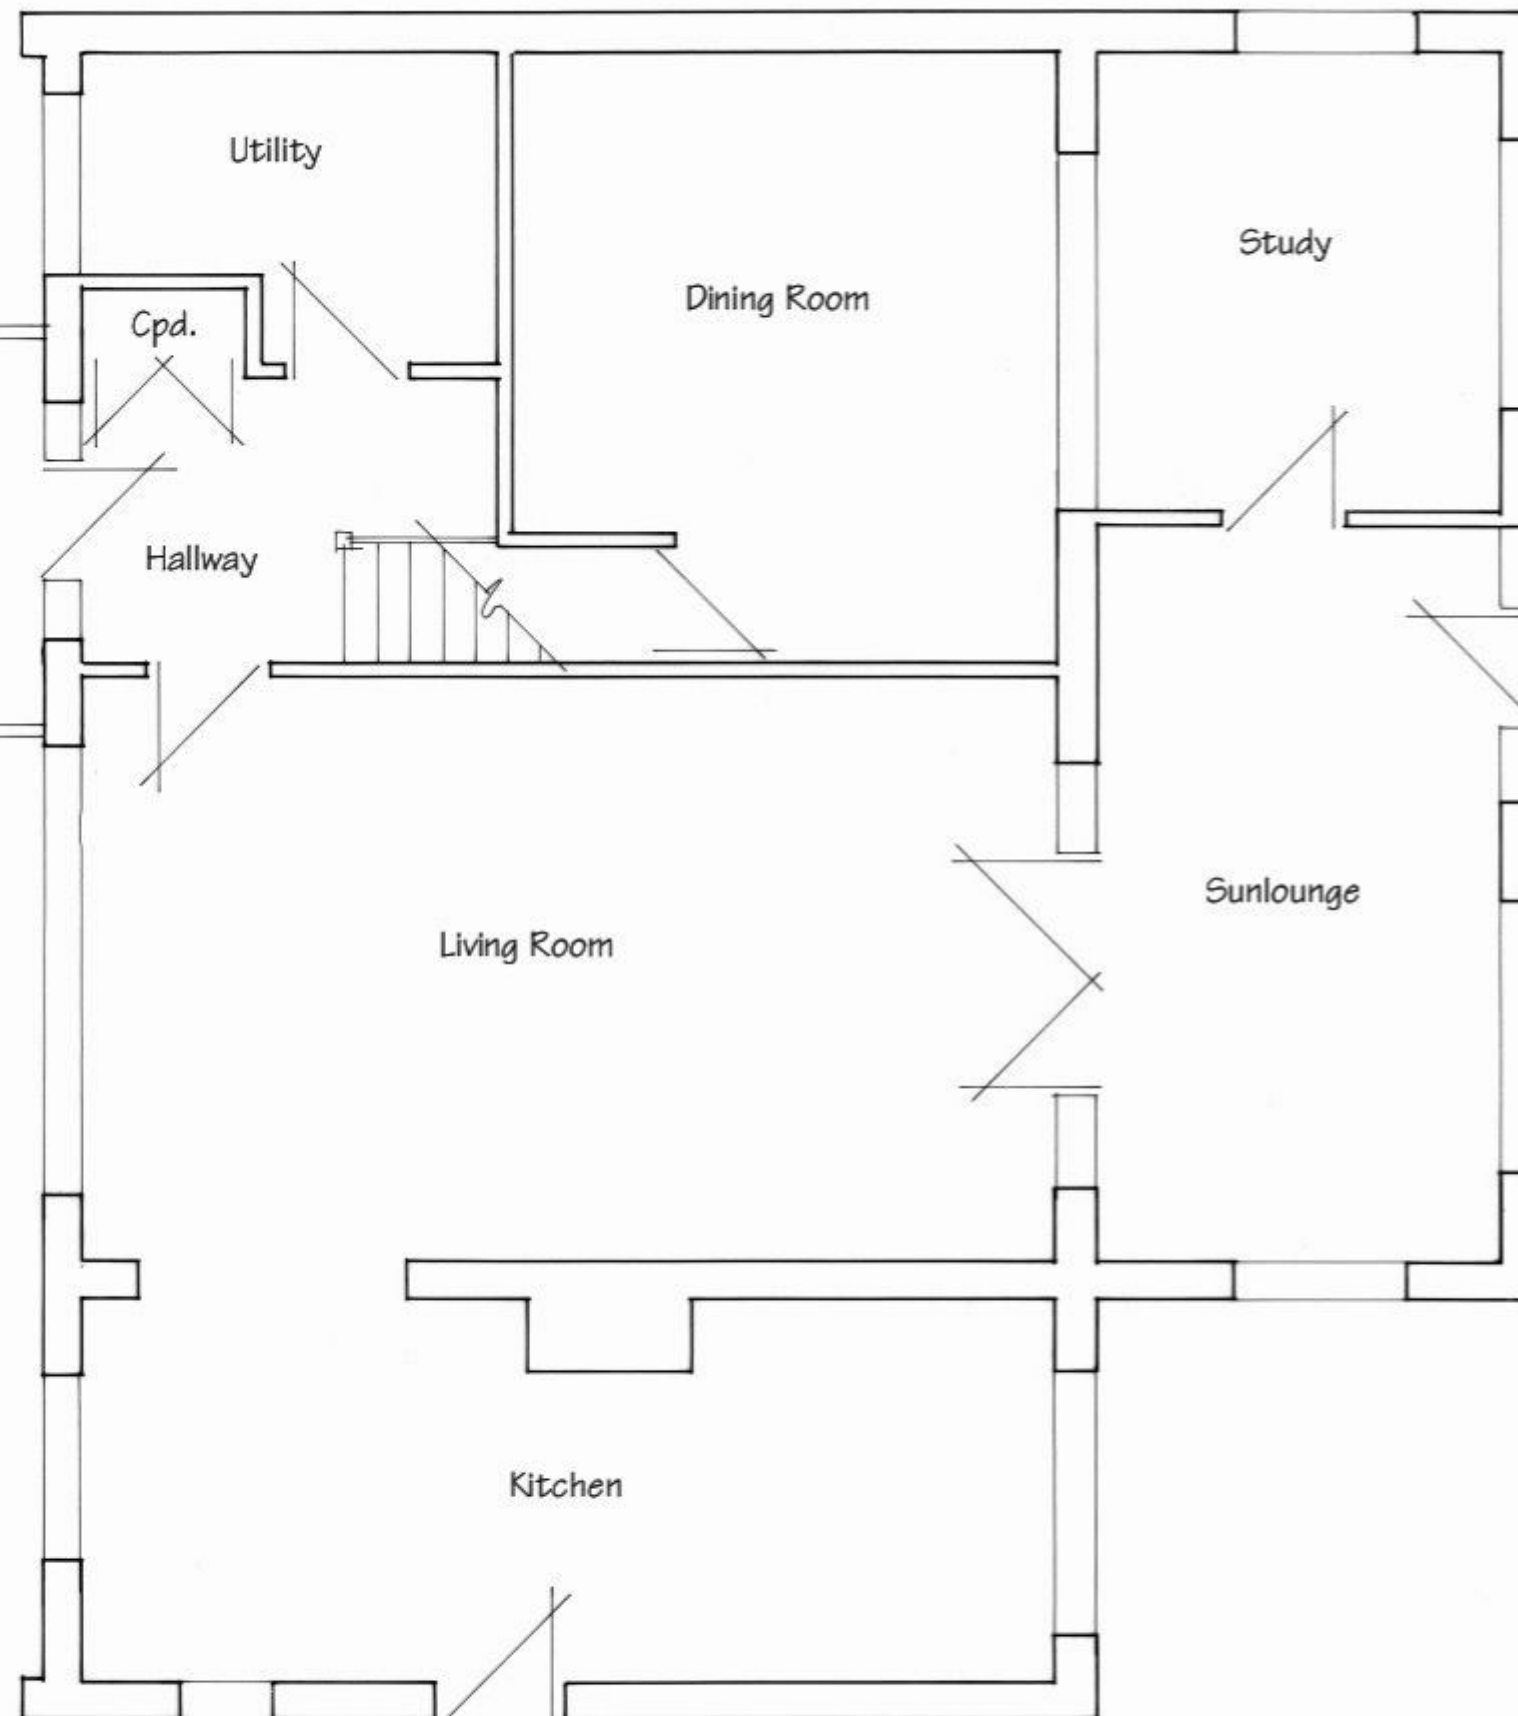 

Existing Ground Floor Plan

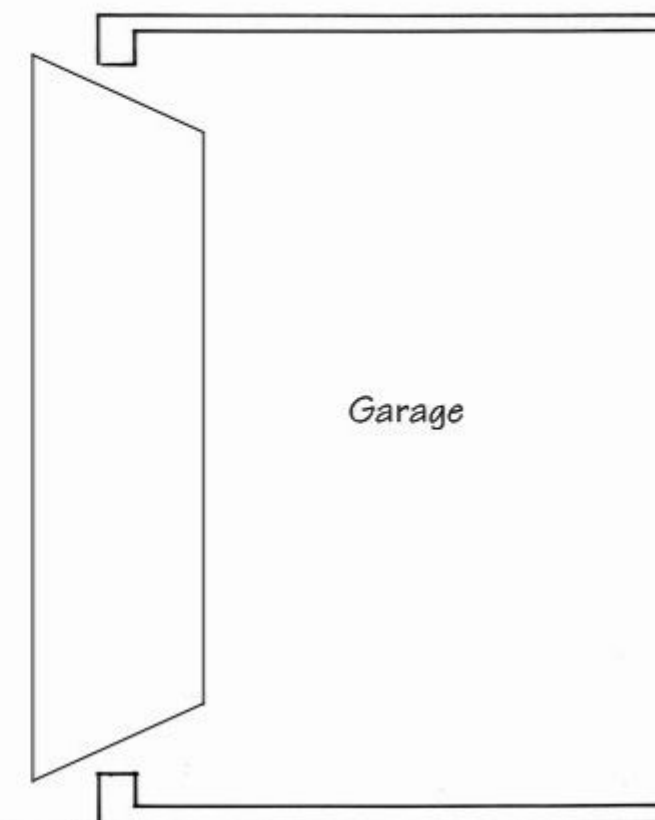

# REFUSE

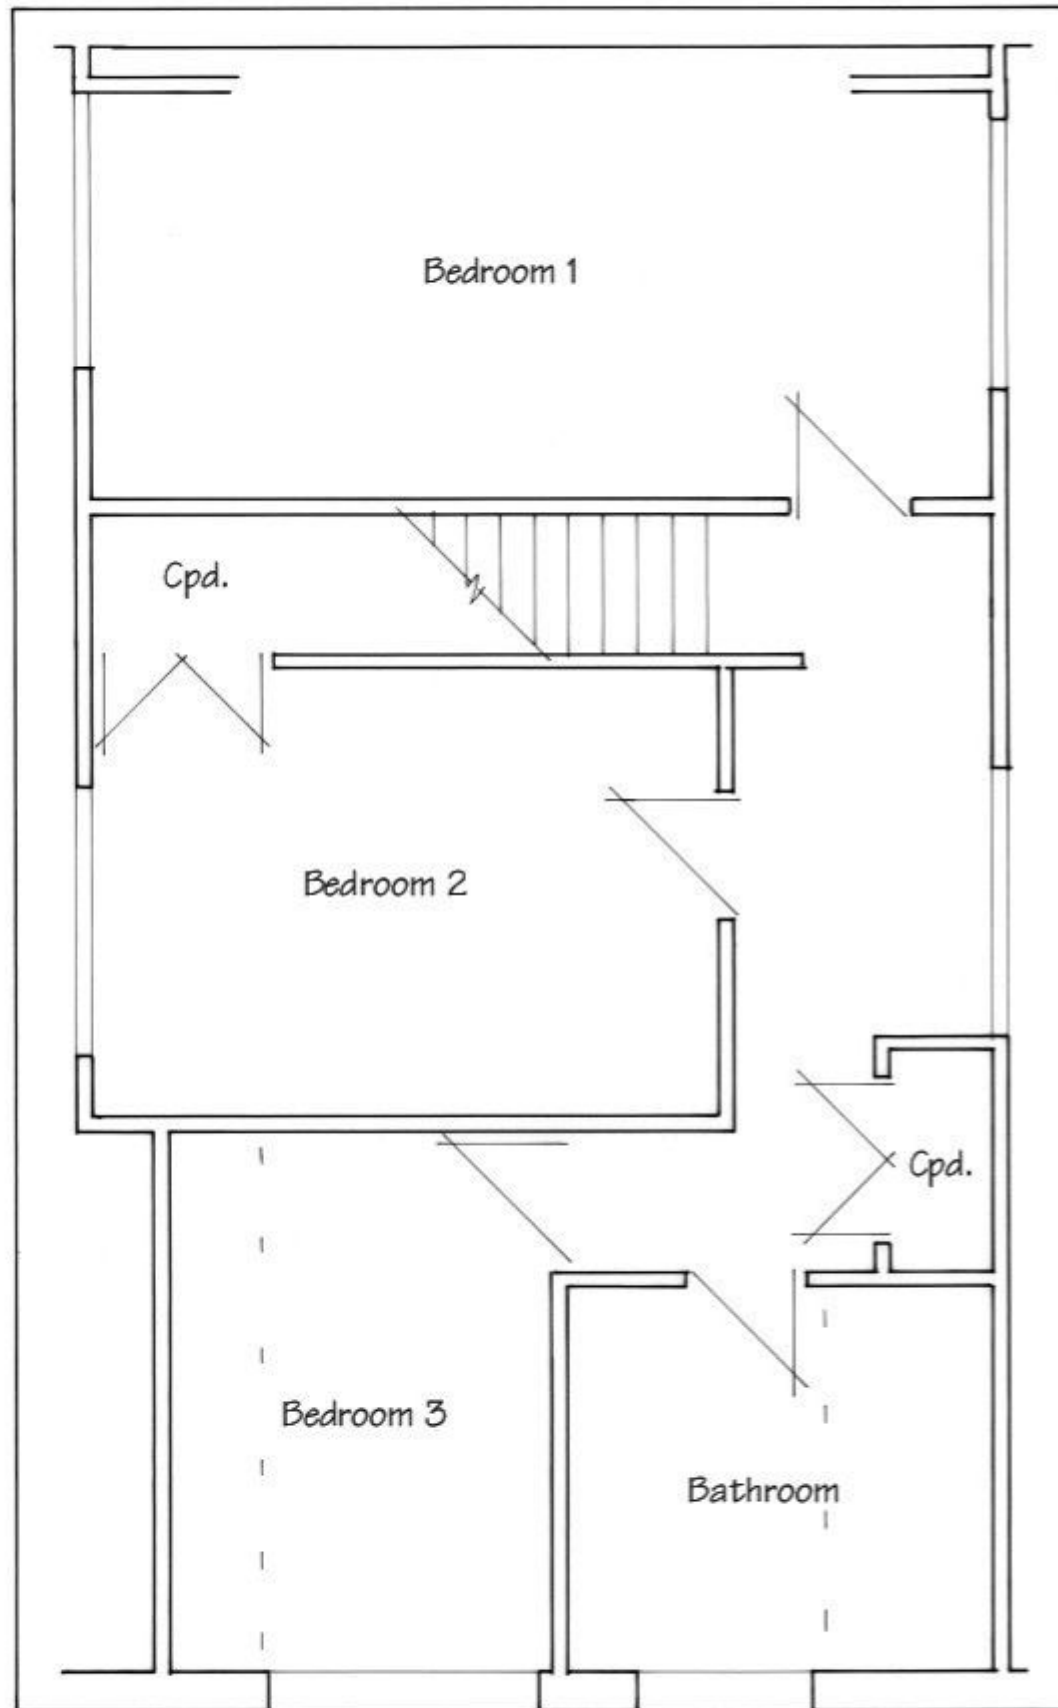

Existing First Floor Plan

These Plans have been prepared for the purpose of obtaining Planning Permission and/or Building Regulation Approval for the work shown thereon only and should not be used for any other purpose.

© These Plans remain the copyright of the architect and must not be copied or reproduced in any way without written permission with the exception of Local Authorities for Planning Purposes



**Andrew R Dunks**

BSc(Hons) MRICS MBEng

*Chartered Surveyor and Building Engineer*

Unit 1, Brambles Enterprise Centre


Waterlooville, Hants, PO7 7TH

Tel: (023) 9225 3034


e-mail: plans@dunks.freemove.co.uk

Proposed Extensions To:  
1a Milton Road  
Waterlooville  
For Mr I Miah  
Scale - 1:50 at Size A3  
Date - December 2011


*Drawing No. 3571/2*

 


# REFUSE

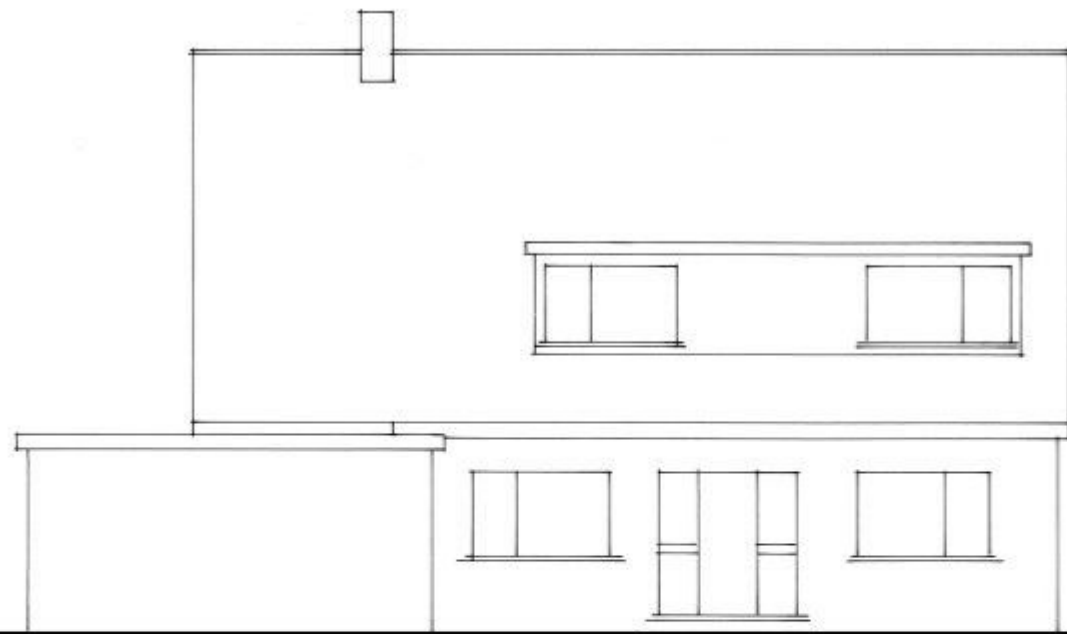


Existing NW/Rear Elevation

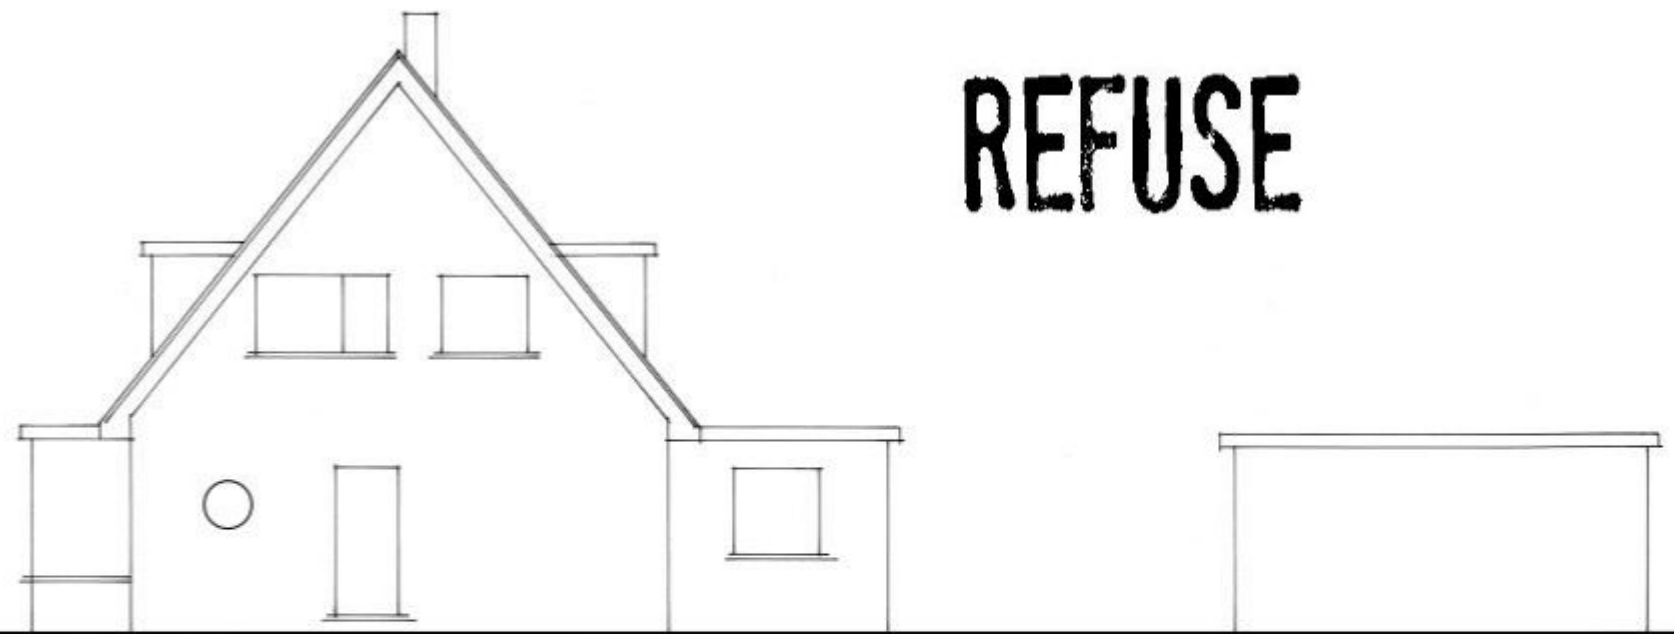

Existing NE/Side Elevation

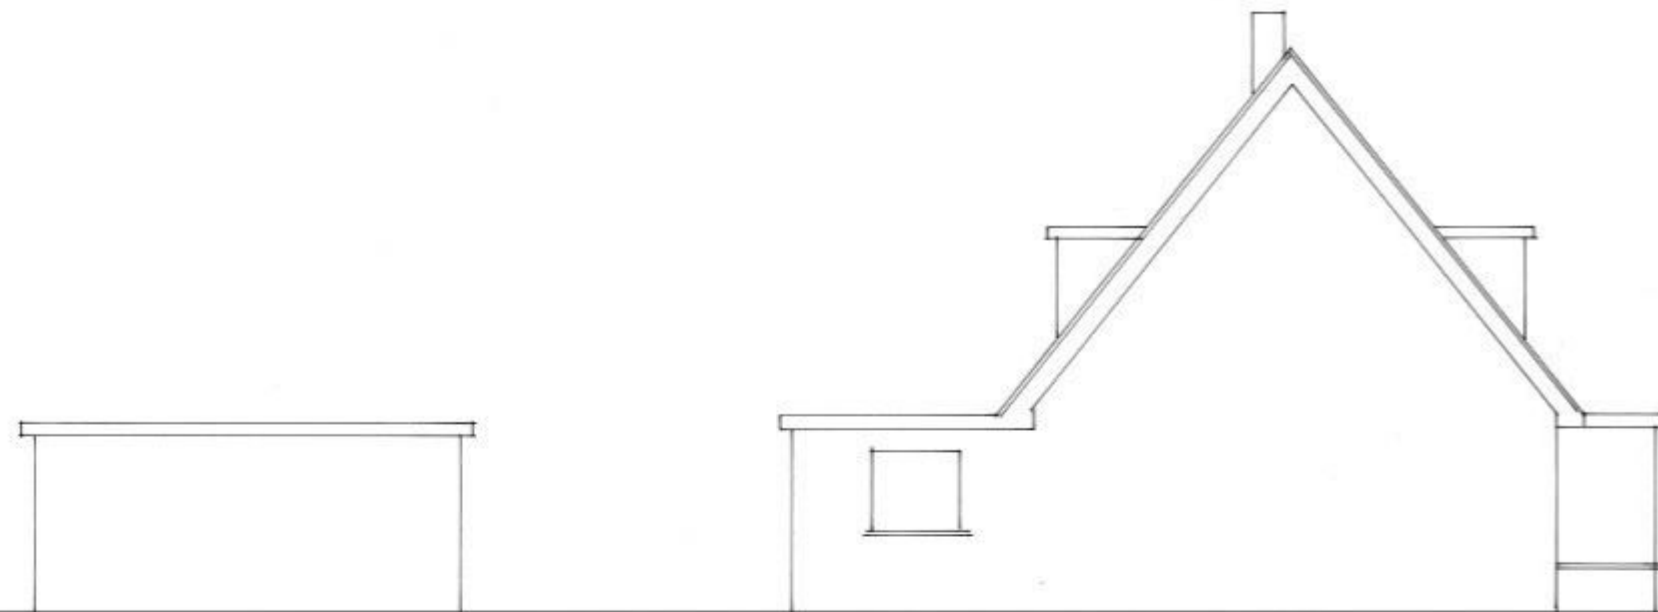

Existing SW/Side Elevation

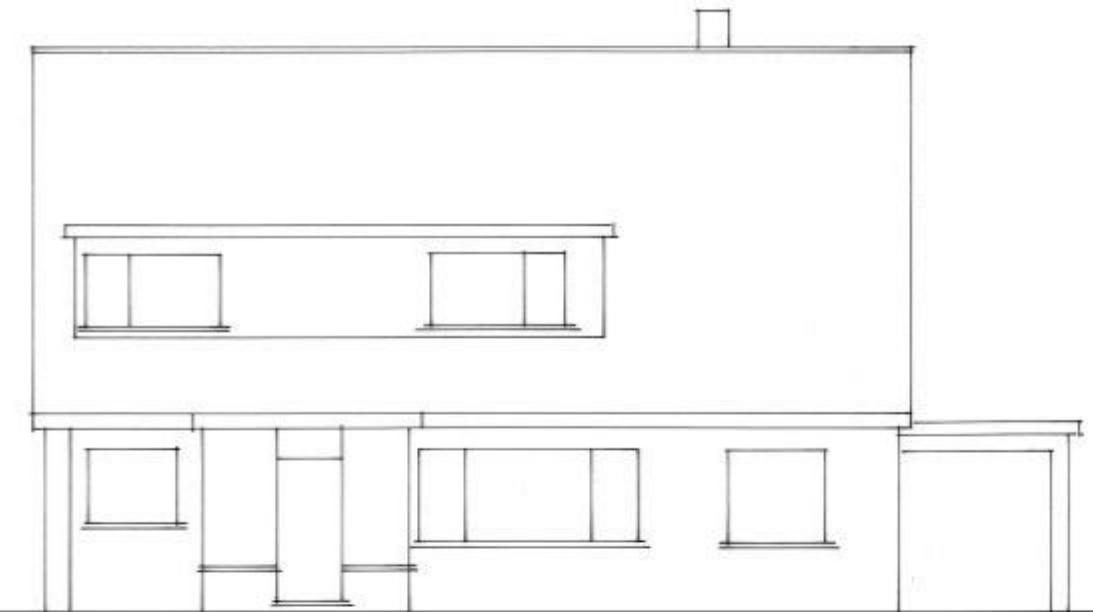

Existing SE/Front Elevation

These Plans have been prepared for the purpose of obtaining Planning Permission and/or Building Regulation Approval for the work shown thereon only and should not be used for any other purpose.

© These Plans remain the copyright of the architect and must not be copied or reproduced in any way without written permission with the exception of Local Authorities for Planning Purposes



**Andrew R Dunks**

BSc(Hons) MRICS MBEng

Chartered Surveyor and Building Engineer

Unit 1, Brambles Enterprise Centre  
Waterlooville, Hants, PO7 7TH

Tel: (023) 9225 3034

e-mail: plans@dunks.freemove.co.uk

1 0 1 2 3 4  
Metres @ 1:100 Scale

Proposed Extensions To:

1a Milton Road  
Waterlooville

For Mr I Miah

Scale - 1:100 at Size A3

Date - December 2011

Drawing No. 3571/3

# REFUSE

These Plans have been prepared for the purpose of obtaining Planning Permission and/or Building Regulation Approval for the work shown thereon only and should not be used for any other purpose.

© These Plans remain the copyright of the architect and must not be copied or reproduced in any way without written permission with the exception of Local Authorities for Planning Purposes



**Andrew R Dunks**

BSc(Hons) MRICS MBEng

Chartered Surveyor and Building Engineer

Unit 1, Brambles Enterprise Centre

Waterlooville, Hants, PO7 7TH

Tel: (023) 9225 3034

e-mail: plans@dunks.freeserve.co.uk

Proposed Extensions To:


1a Milton Road  
Waterlooville

For Mr I Miah

Scale - 1:50 at Size A3

Date - December 2011

Drawing No. 3574 - Rev A

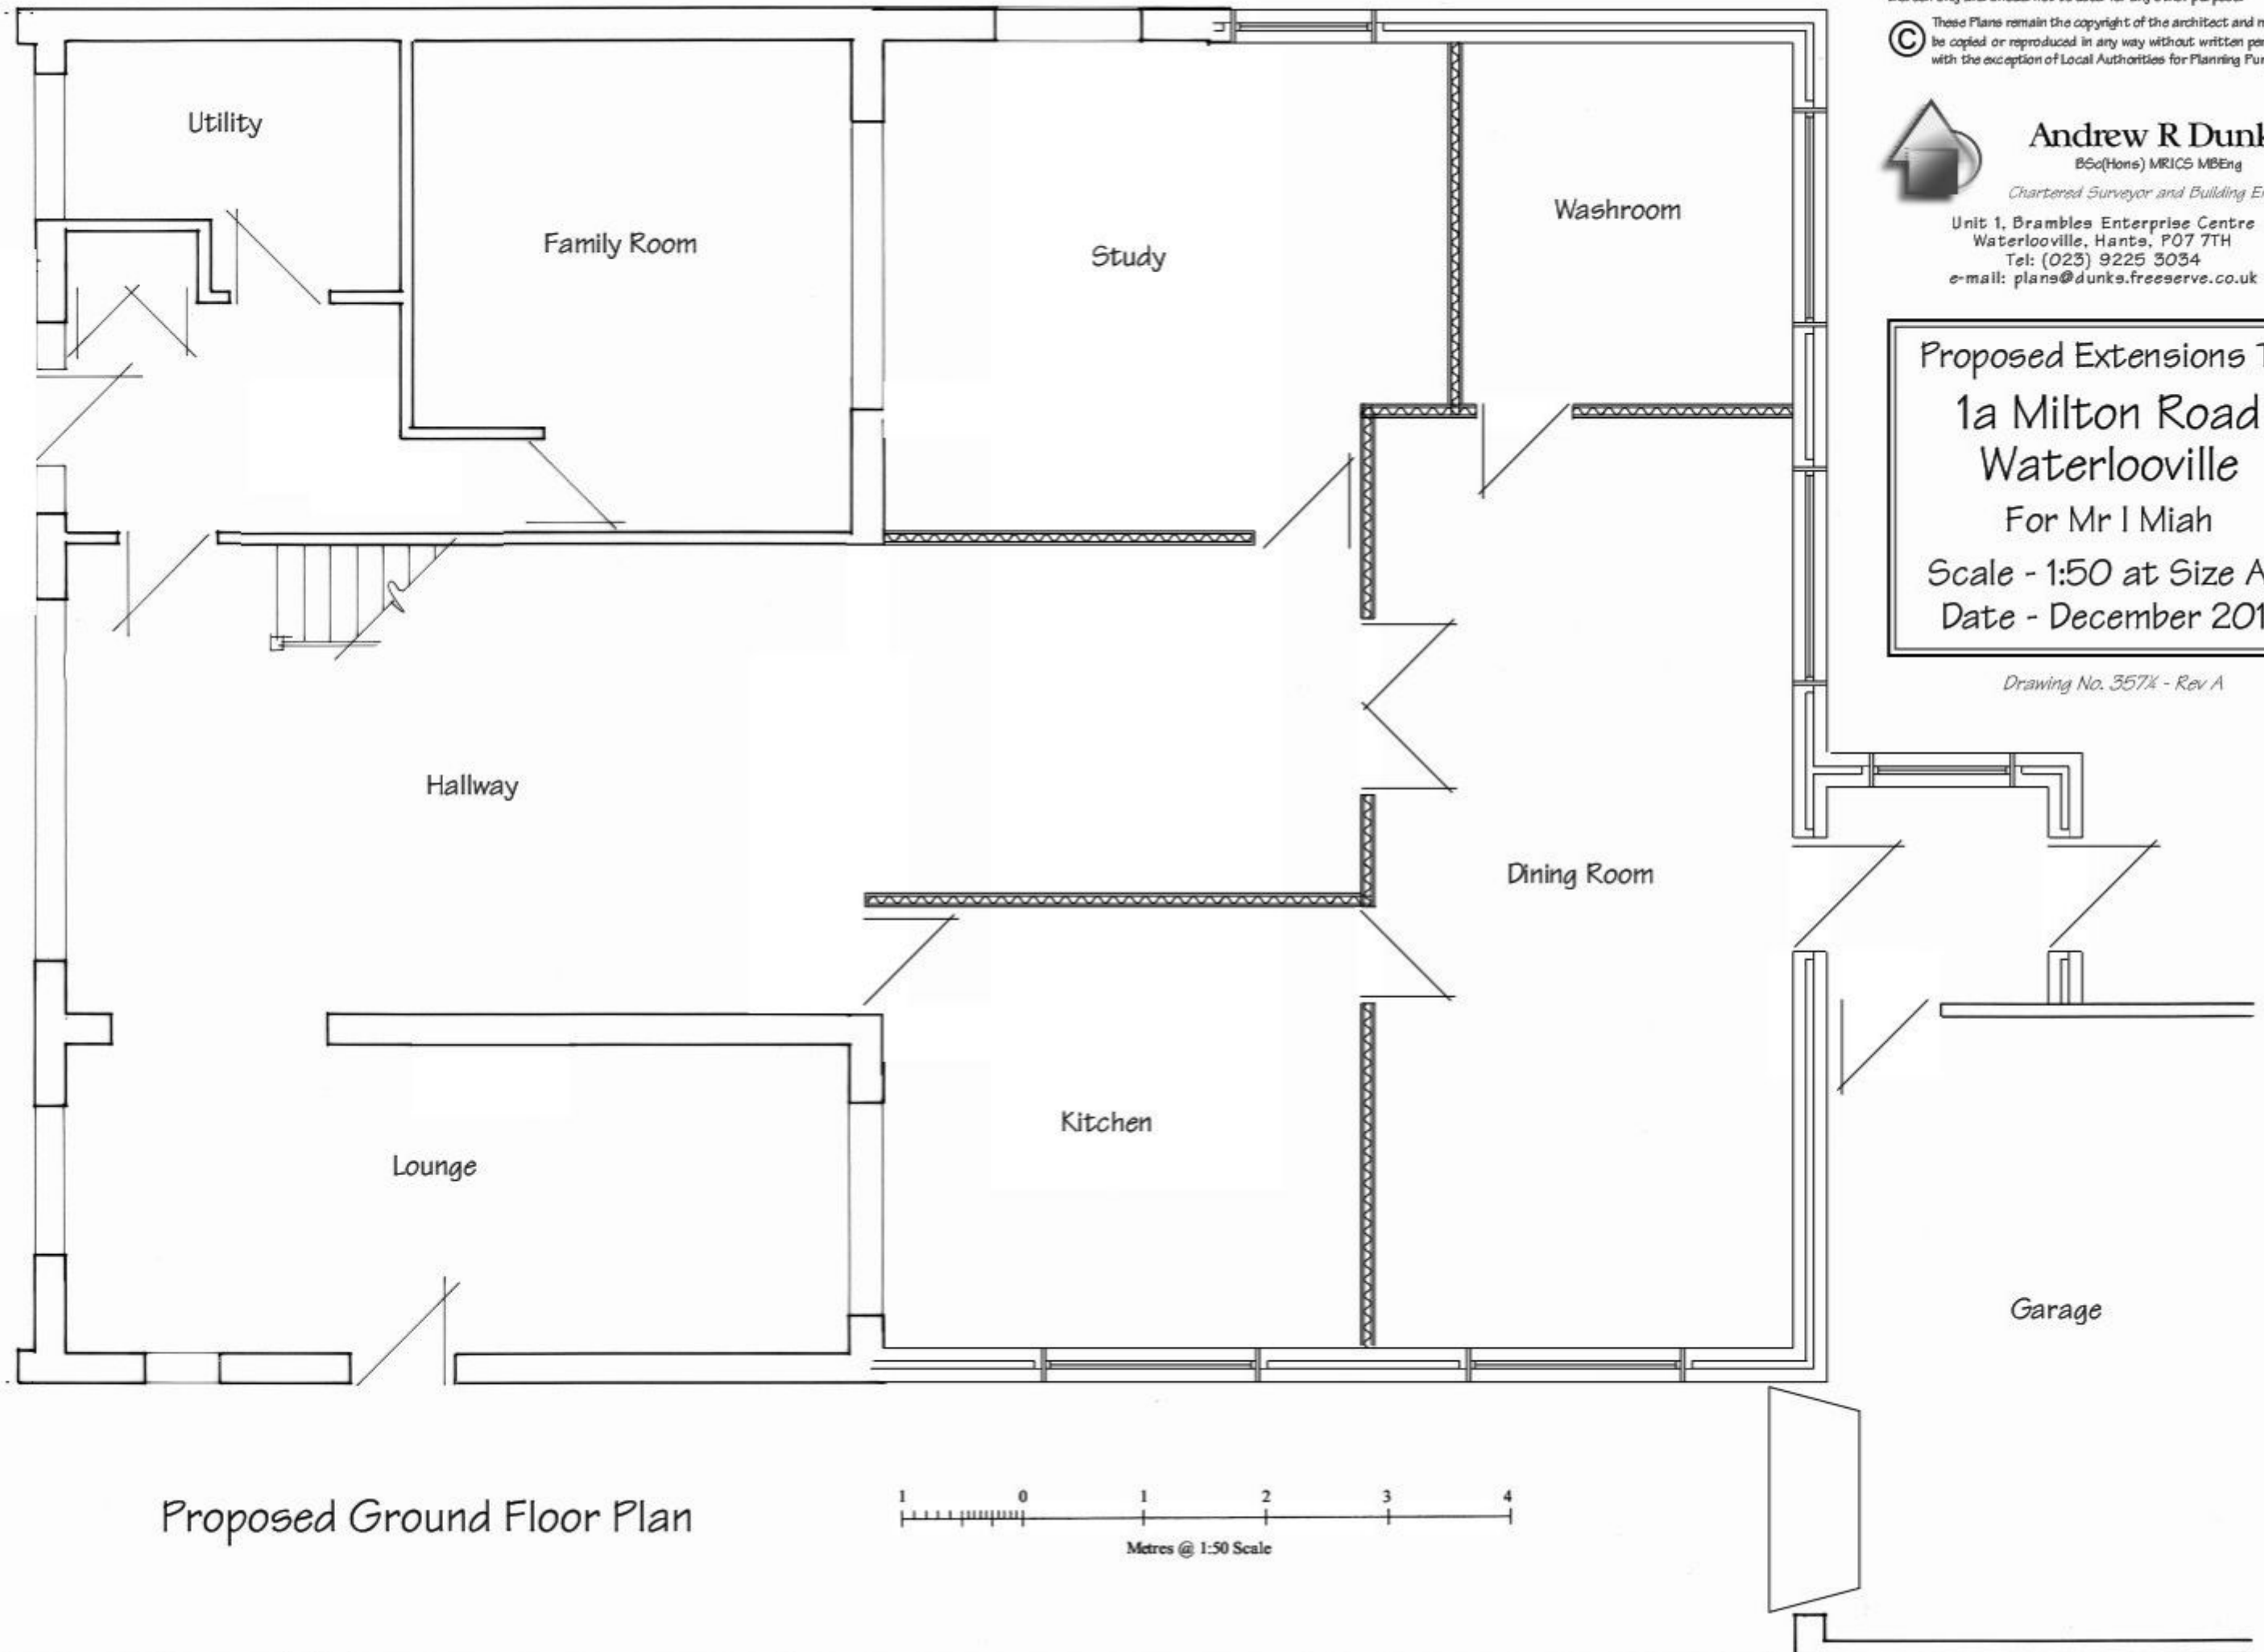

Proposed Ground Floor Plan


1 0 1 2 3 4  
Metres @ 1:50 Scale



SUPERSEDED



Proposed First Floor Plan

 

These Plans have been prepared for the purpose of obtaining Planning Permission and/or Building Regulation Approval for the work shown thereon only and should not be used for any other purpose.

© These Plans remain the copyright of the architect and must not be copied or reproduced in any way without written permission with the exception of Local Authorities for Planning Purposes



**Andrew R Dunks**

BSc(Hons) MRICS MBEng

*Chartered Surveyor and Building Engineer*

Unit 1, Brambles Enterprise Centre

Waterlooville, Hants, PO7 7TH

Tel: (023) 9225 3034

e-mail: plans@dunks.freemove.co.uk

Proposed Extensions To:

1a Milton Road

Waterlooville

For Mr I Miah

Scale - 1:50 at Size A3


Date - December 2011

*Drawing No. 3571/5*


# REFUSE



Proposed NW/Rear Elevation

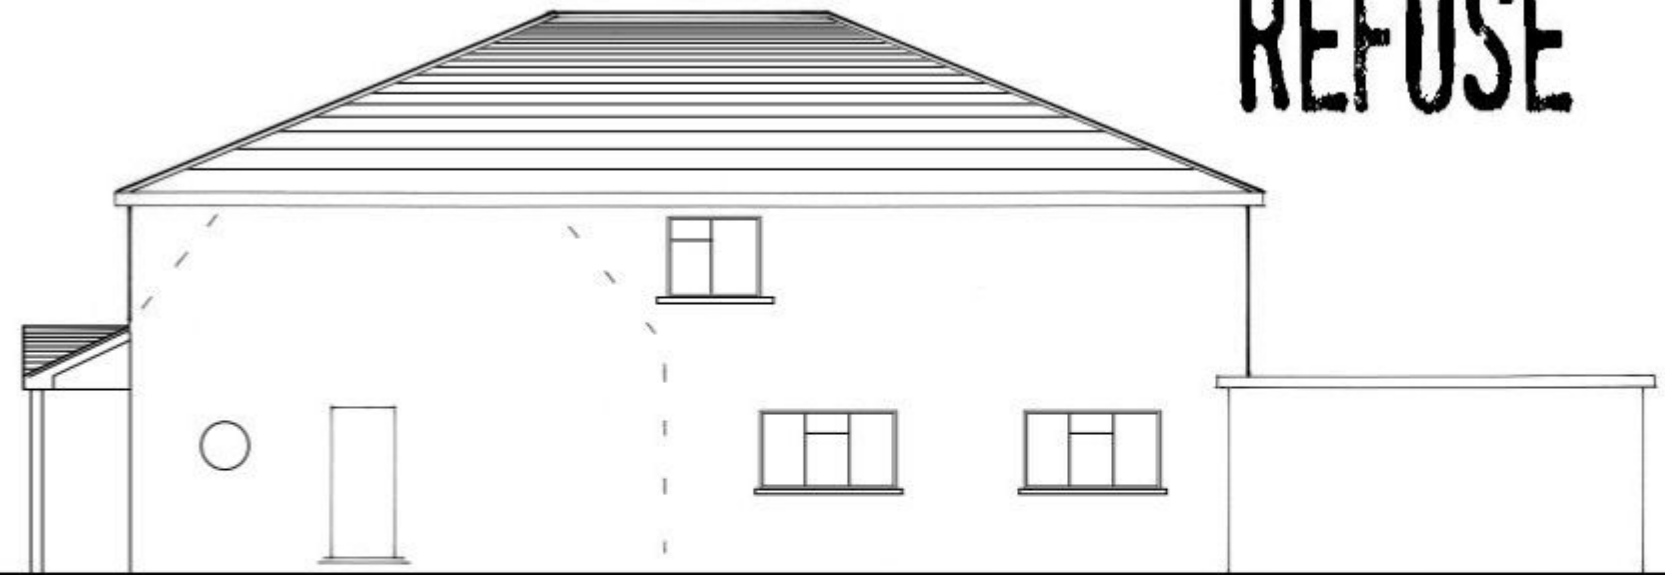

Proposed NE/Side Elevation

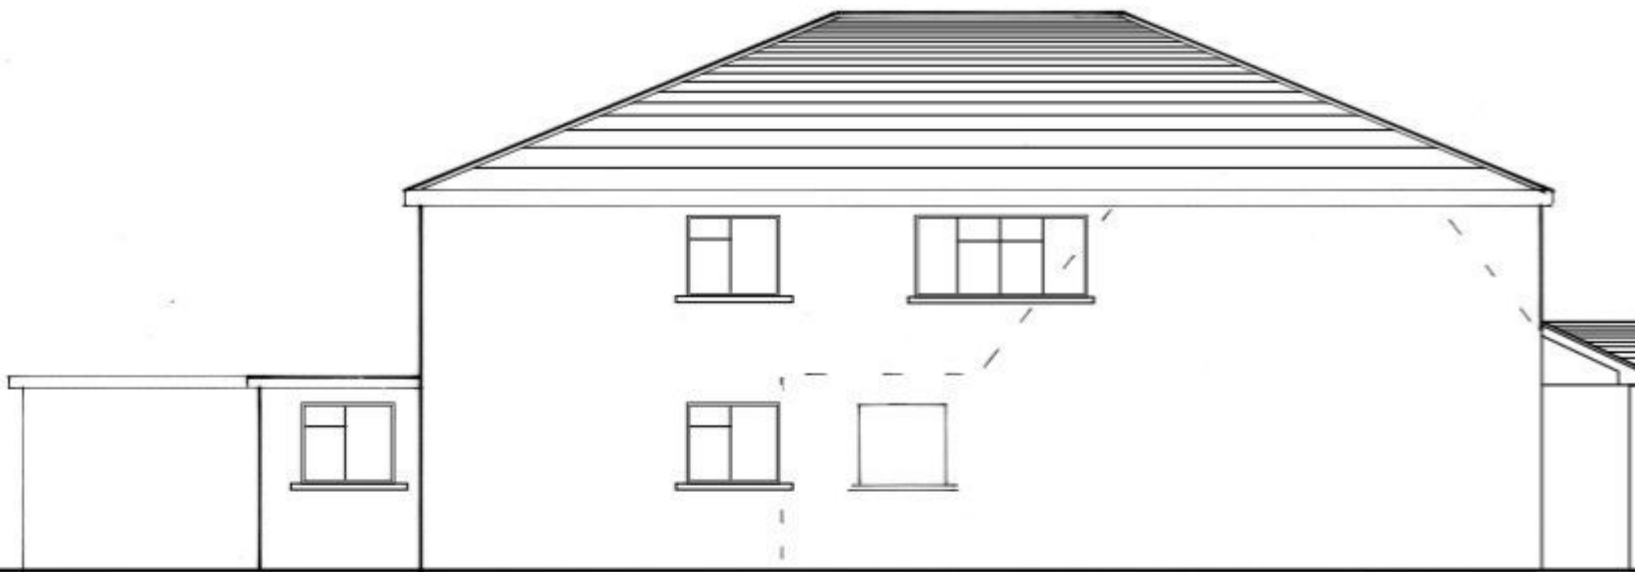

Proposed SW/Side Elevation



Proposed SE/Front Elevation

These Plans have been prepared for the purpose of obtaining Planning Permission and/or Building Regulation Approval for the work shown thereon only and should not be used for any other purpose.

© These Plans remain the copyright of the architect and must not be copied or reproduced in any way without written permission with the exception of Local Authorities for Planning Purposes



**Andrew R Dunks**

BSc(Hons) MRICS MBEng

Chartered Surveyor and Building Engineer

Unit 1, Brambles Enterprise Centre  
Waterlooville, Hants, PO7 7TH

Tel: (023) 9225 3034

e-mail: plans@dunks.freemove.co.uk

1 0 1 2 3 4  
Metres @ 1:100 Scale

Proposed Extensions To:

1a Milton Road  
Waterlooville


For Mr I Miah

Scale - 1:50 at Size A3


Date - December 2011

Drawing No. 3571/6 - Rev A

# REFUSE

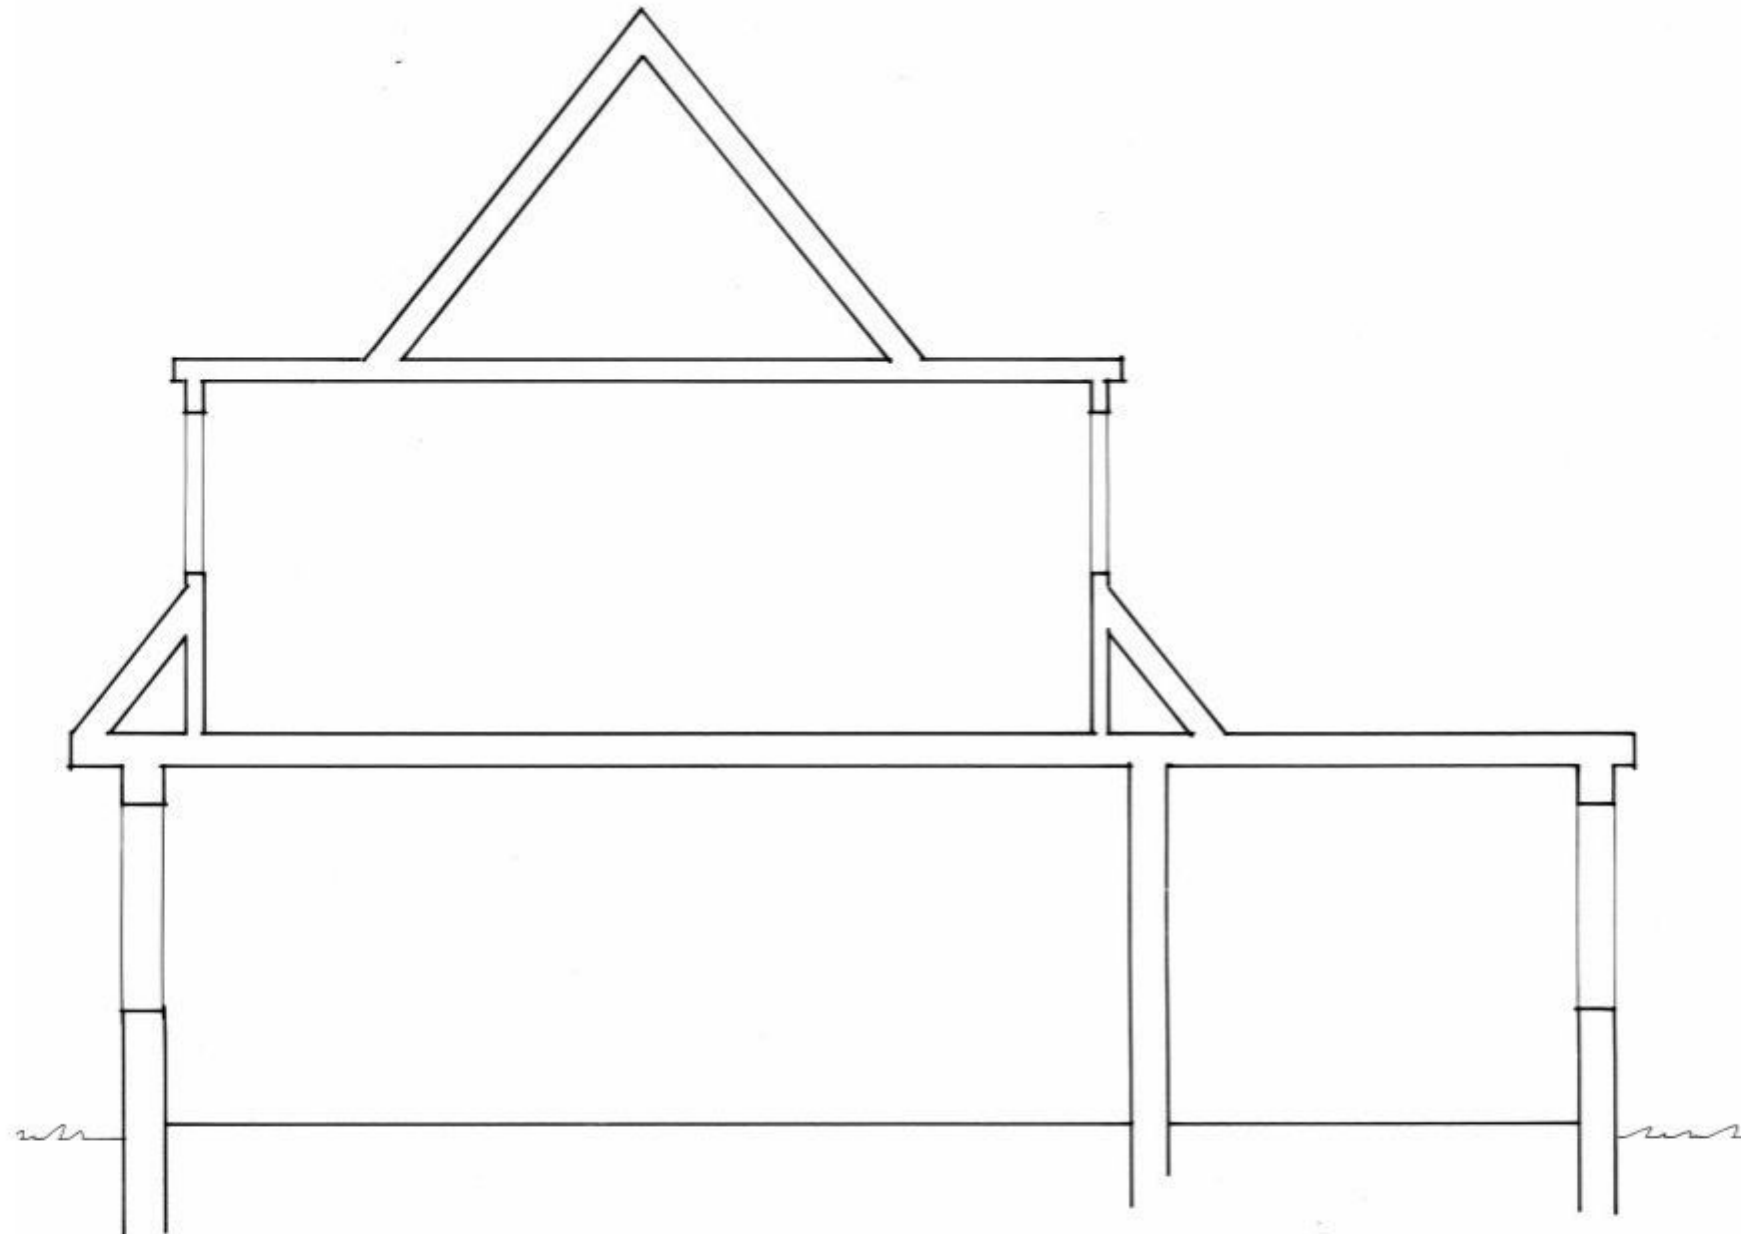

Existing Cross-Section

 

These Plans have been prepared for the purpose of obtaining Planning Permission and/or Building Regulation Approval for the work shown thereon only and should not be used for any other purpose.

© These Plans remain the copyright of the architect and must not be copied or reproduced in any way without written permission with the exception of Local Authorities for Planning Purposes



**Andrew R Dunks**

BSc(Hons) MRICS MBEng

Chartered Surveyor and Building Engineer

Unit 1, Brambles Enterprise Centre  
Waterlooville, Hants, PO7 7TH  
Tel: (023) 9225 3034  
e-mail: plans@dunks.freemove.co.uk

Proposed Extensions To:

1a Milton Road  
Waterlooville


For Mr I Miah

Scale - 1:50 at Size A3

Date - December 2011

Drawing No. 3571/7

# REFUSE

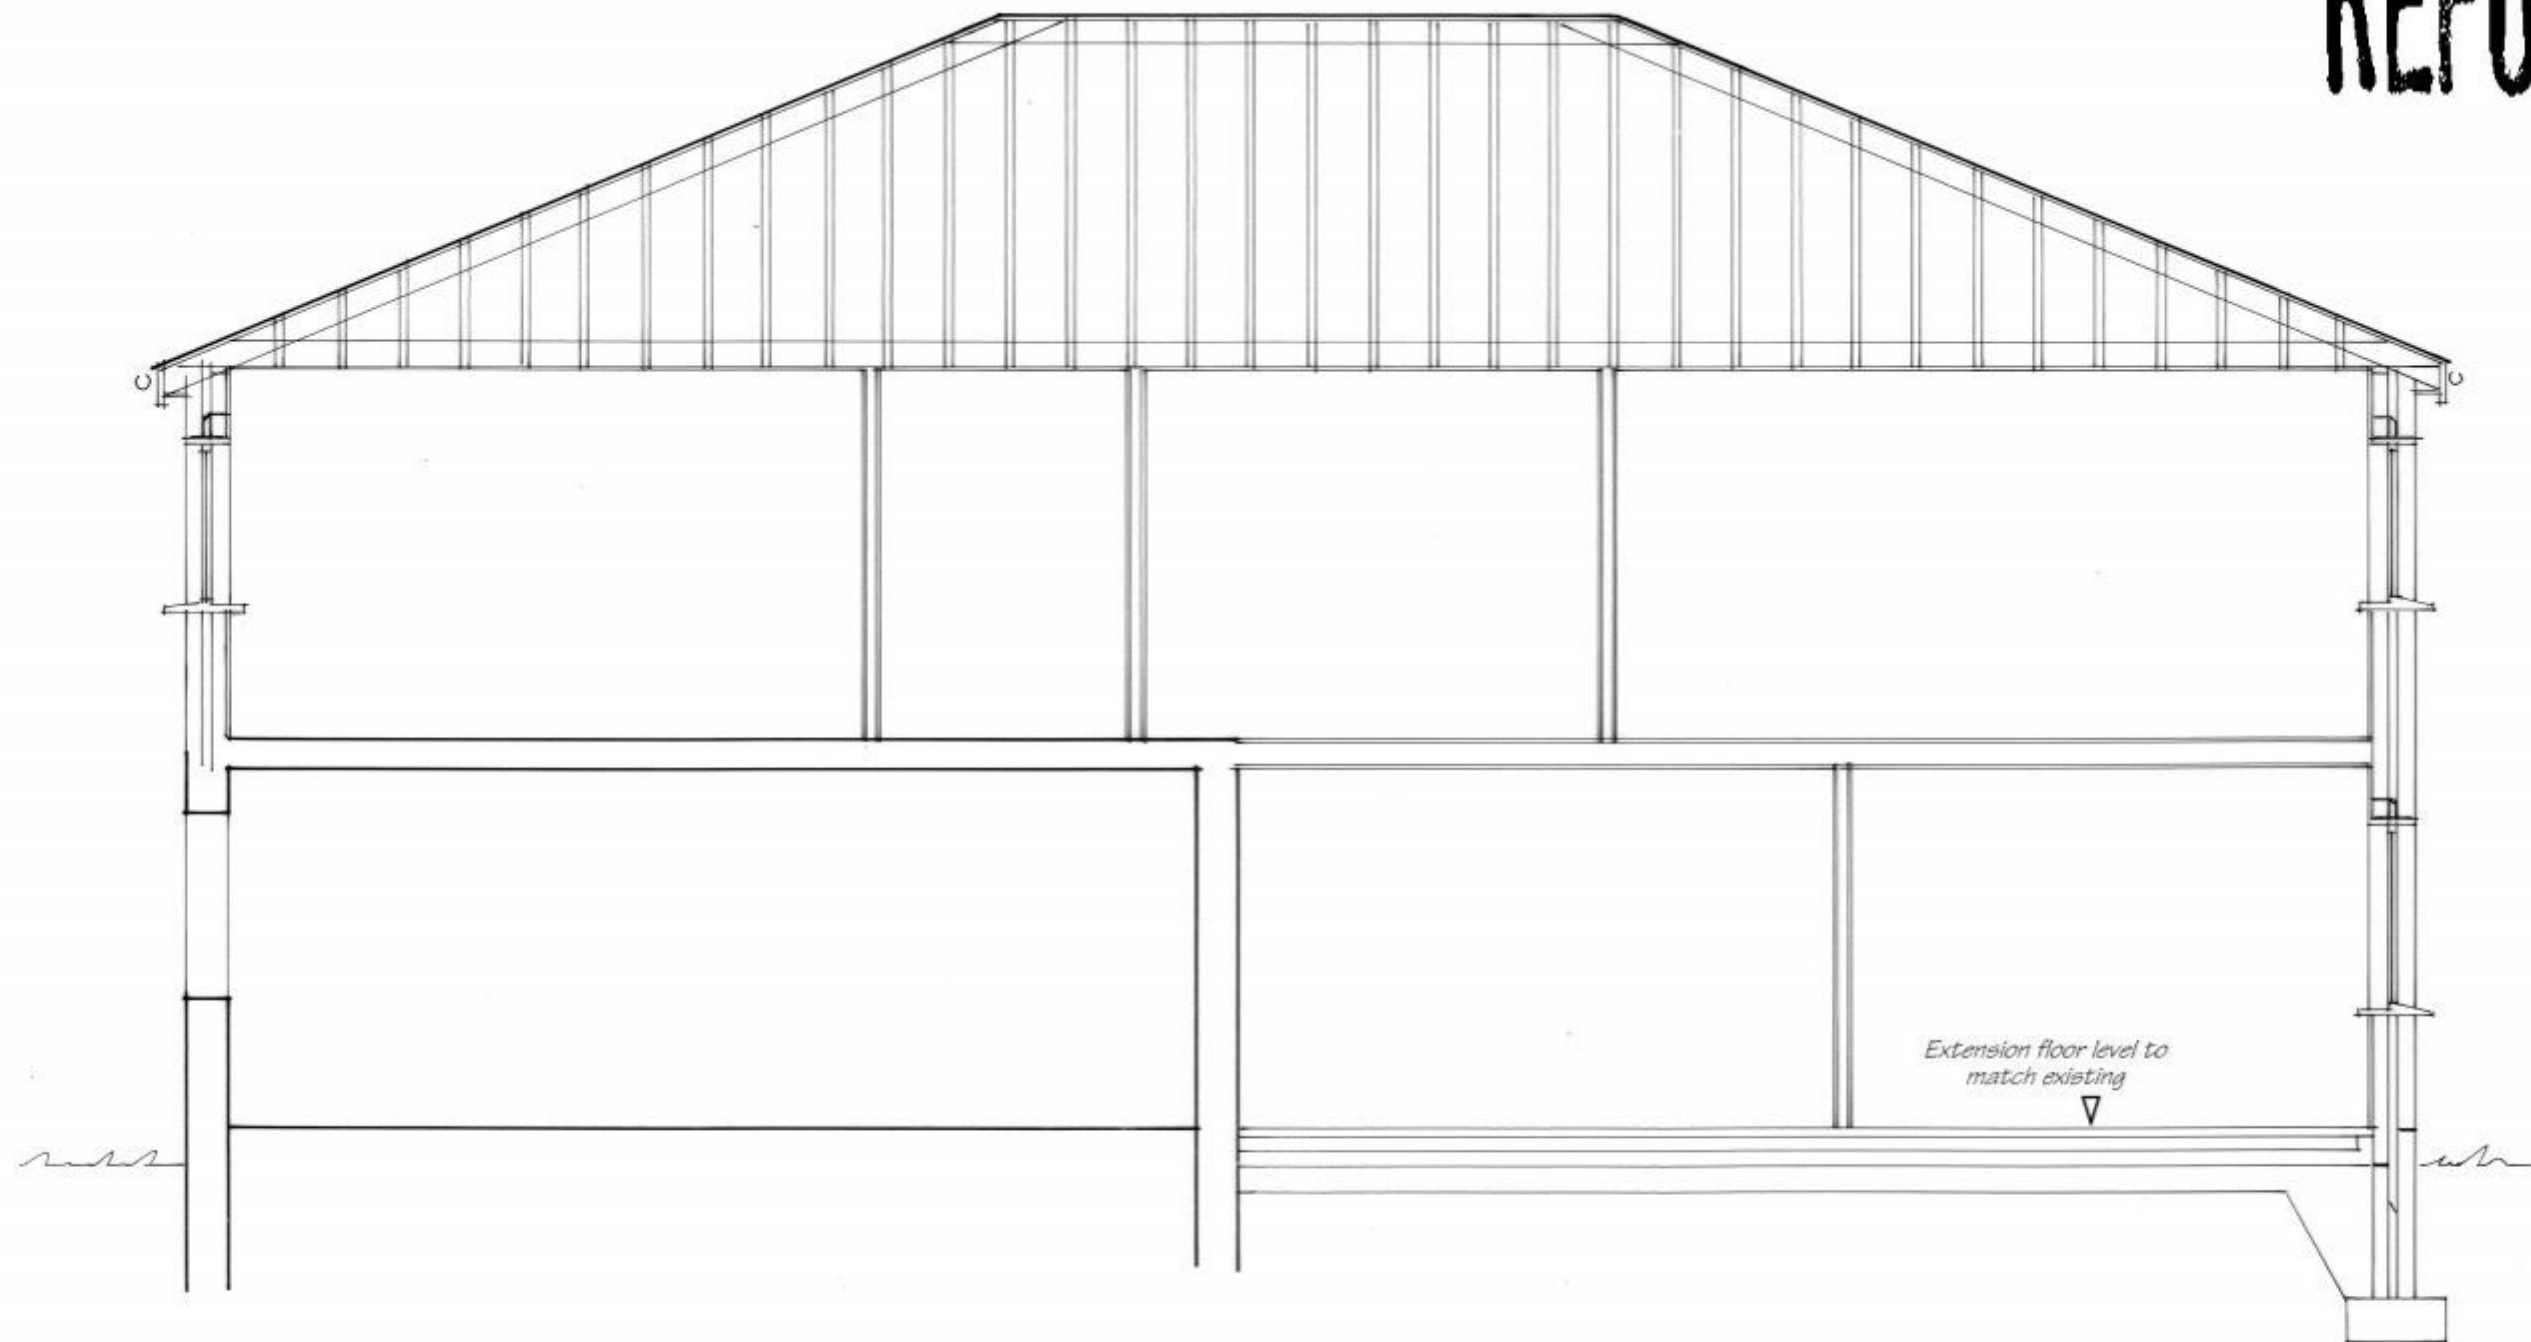

Proposed Cross-Section



These Plans have been prepared for the purpose of obtaining Planning Permission and/or Building Regulation Approval for the work shown thereon only and should not be used for any other purpose.

© These Plans remain the copyright of the architect and must not be copied or reproduced in any way without written permission with the exception of Local Authorities for Planning Purposes



**Andrew R Dunks**

BSc(Hons) MRICS MBEng

Chartered Surveyor and Building Engineer

Unit 1, Brambles Enterprise Centre  
Waterlooville, Hants, PO7 7TH  
Tel: (023) 9225 3034  
e-mail: plans@dunks.freemove.co.uk

Proposed Extensions To:  
1a Milton Road  
Waterlooville  
For Mr I Miah  
Scale - 1:50 at Size A3  
Date - December 2011

Drawing No. 3571/B