


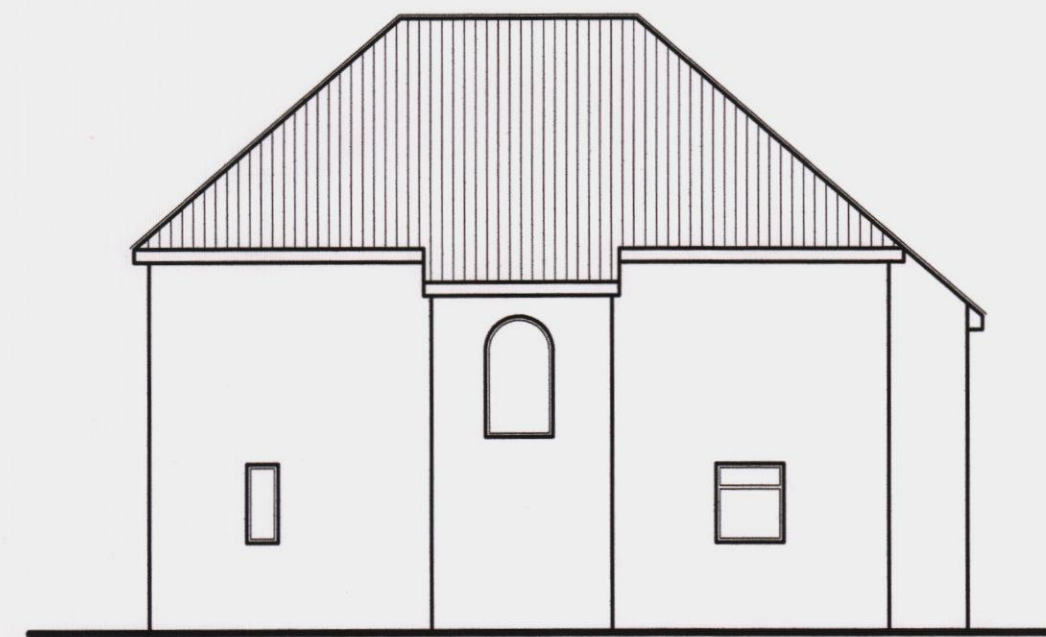


FRONT ELEVATION



SOUTH WEST ELEVATION



REAR ELEVATION

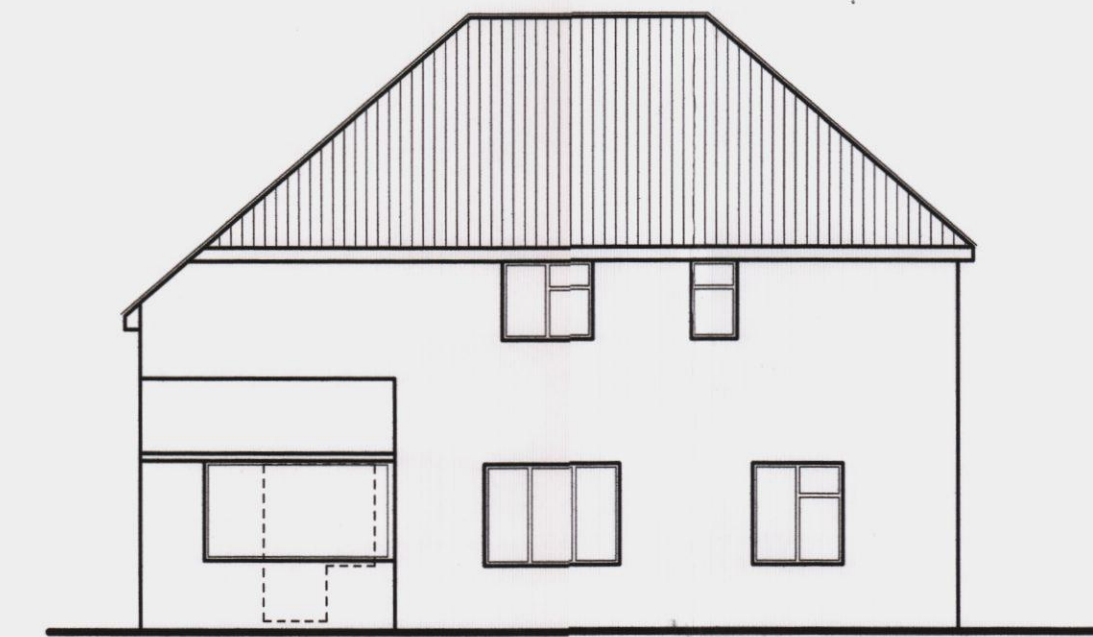


NORTH EAST ELEVATION

EXISTING




FRONT ELEVATION

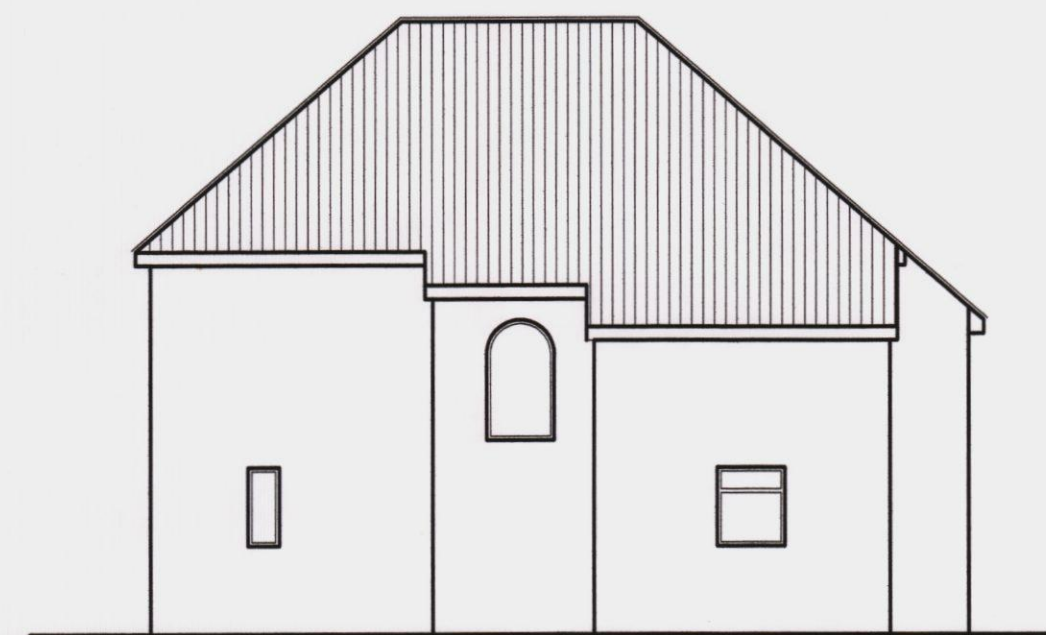

SOUTH WEST ELEVATION




REAR ELEVATION

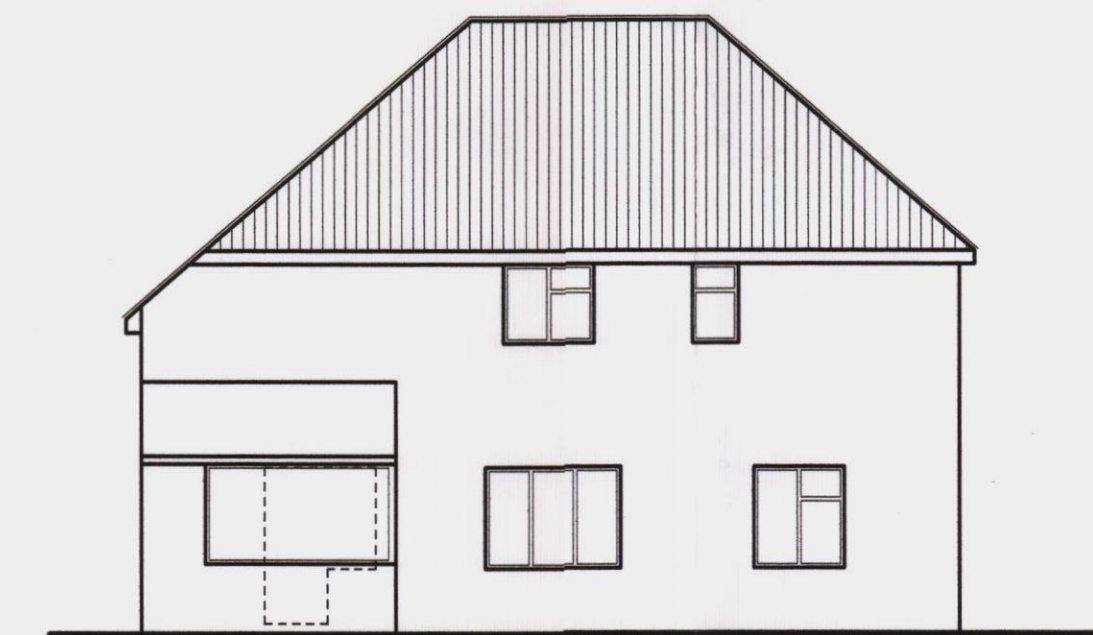


NORTH EAST ELEVATION

PROPOSED

EXISTING

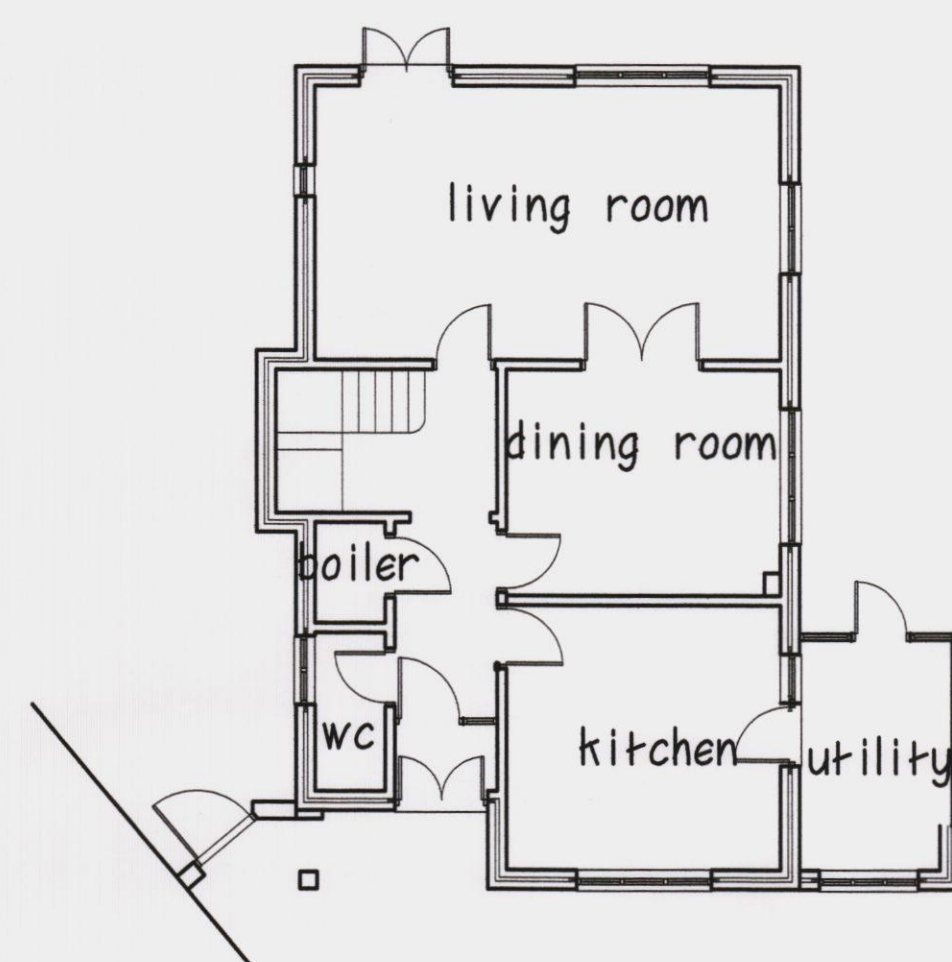


GROUND FLOOR

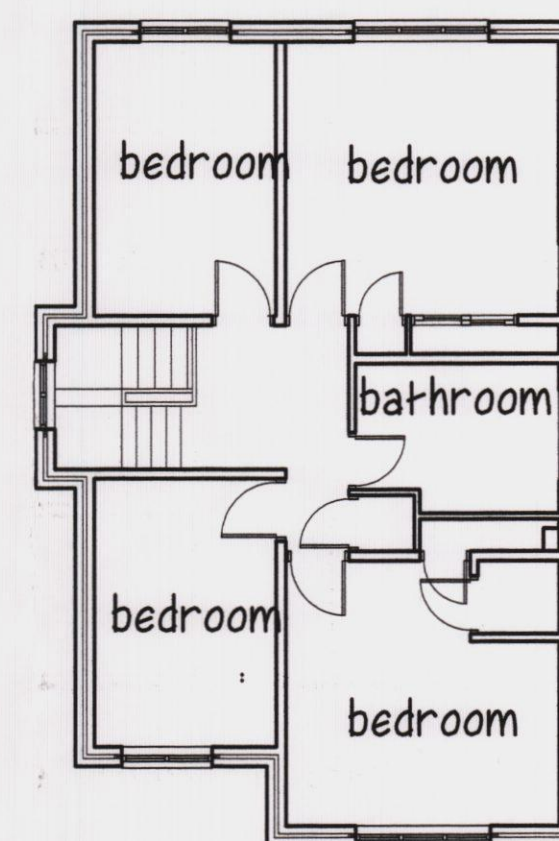


FIRST FLOOR


PROPOSED

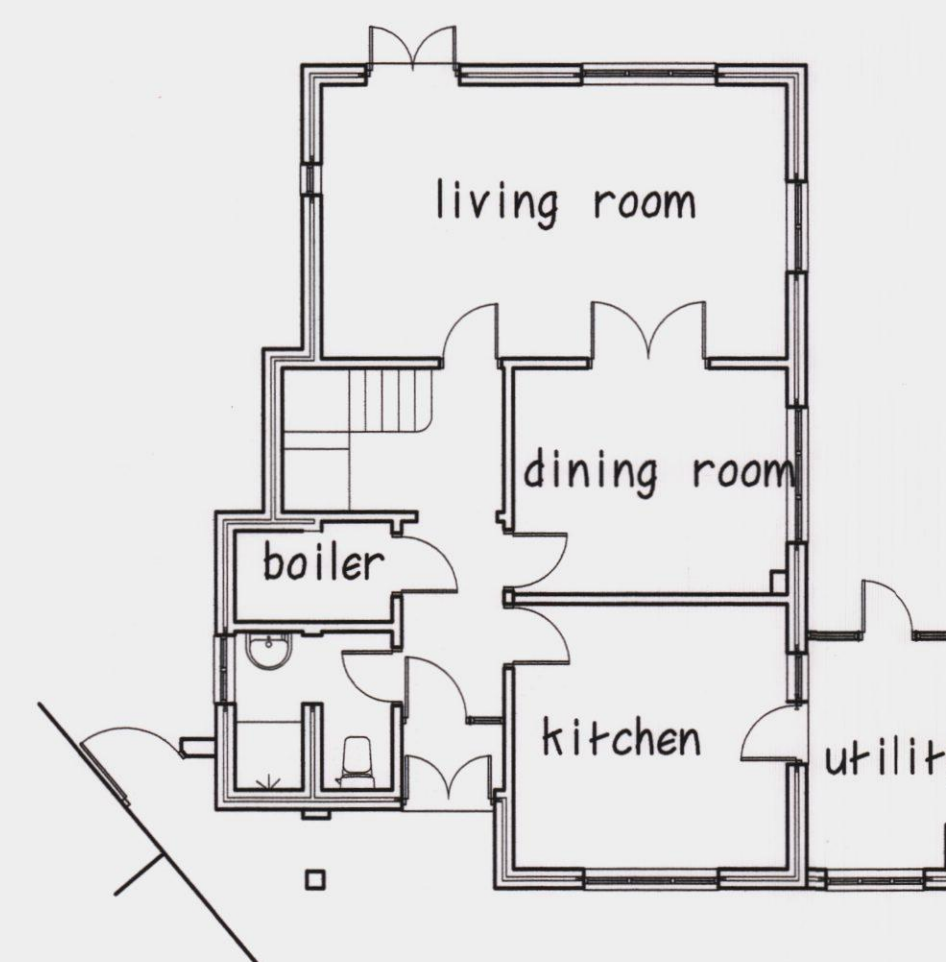


GROUND FLOOR

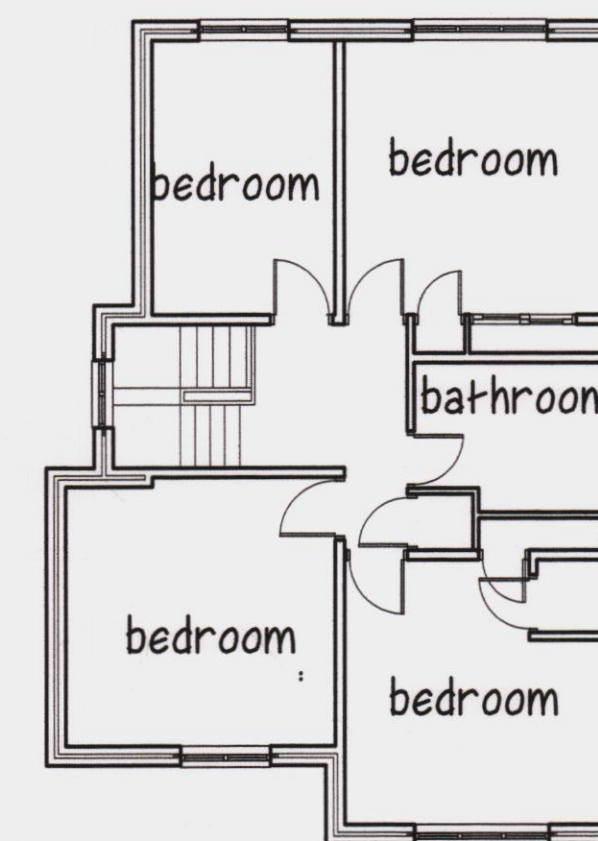

FIRST FLOOR

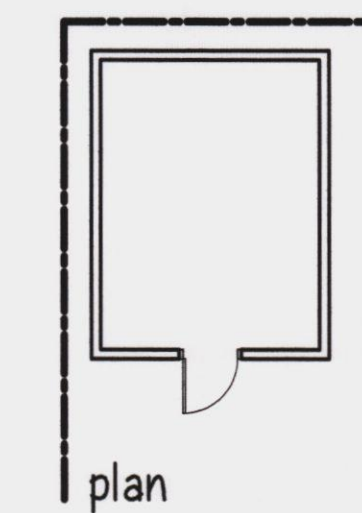


plan

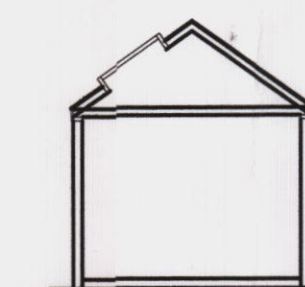


section


SHED
 walls - brickwork to match house.
 roof - concrete plain tiles to match house

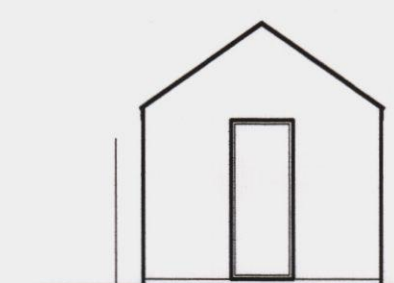


east elevation

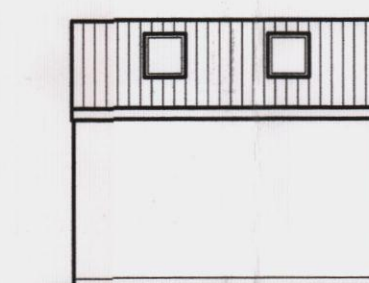

south elevation

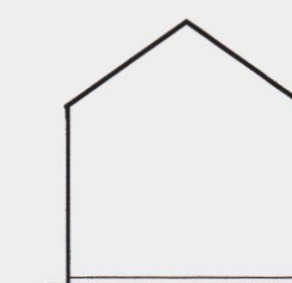

west elevation

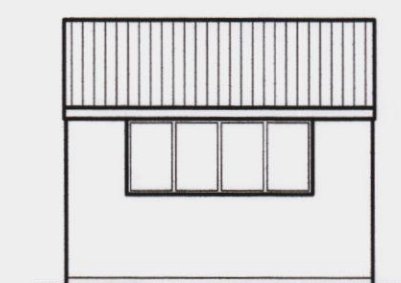

north elevation

STEPHEN BROMLEY ASSOCIATES
 5 WEST ST SHOREHAM BY SEA
 WEST SUSSEX

PROPOSED EXTENSION

AT SCALE 1:100

12 BRENT CT EMSWORTH

drawing no 9939-1a