




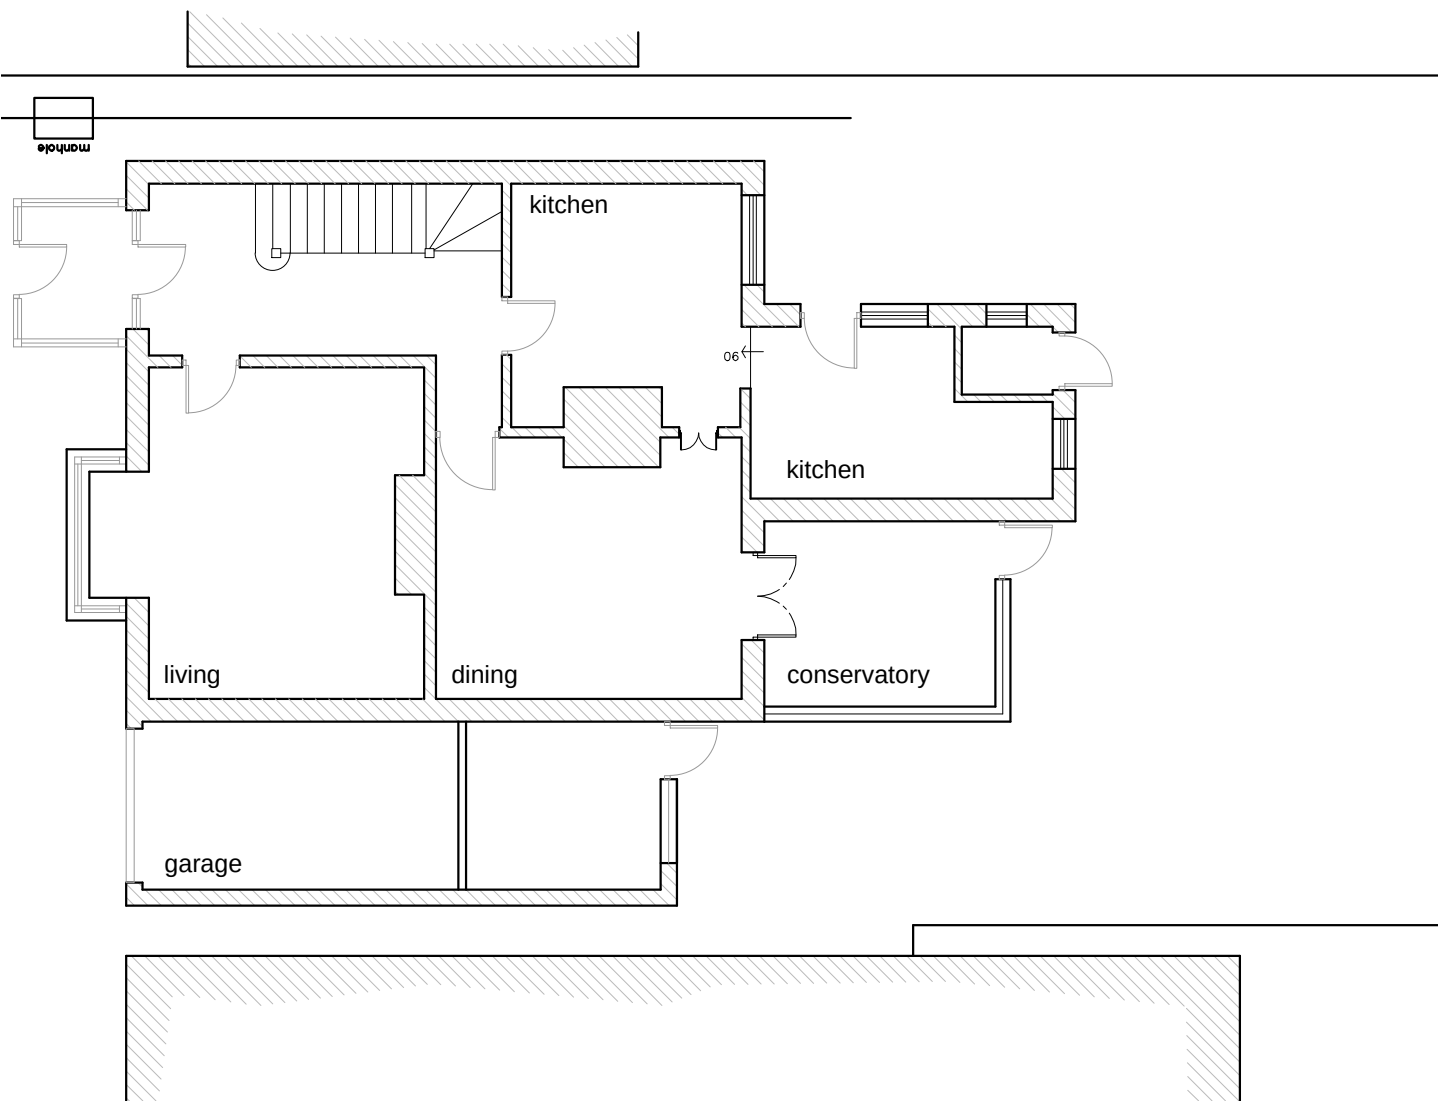


Existing Ground Floor Plan @ 1:100

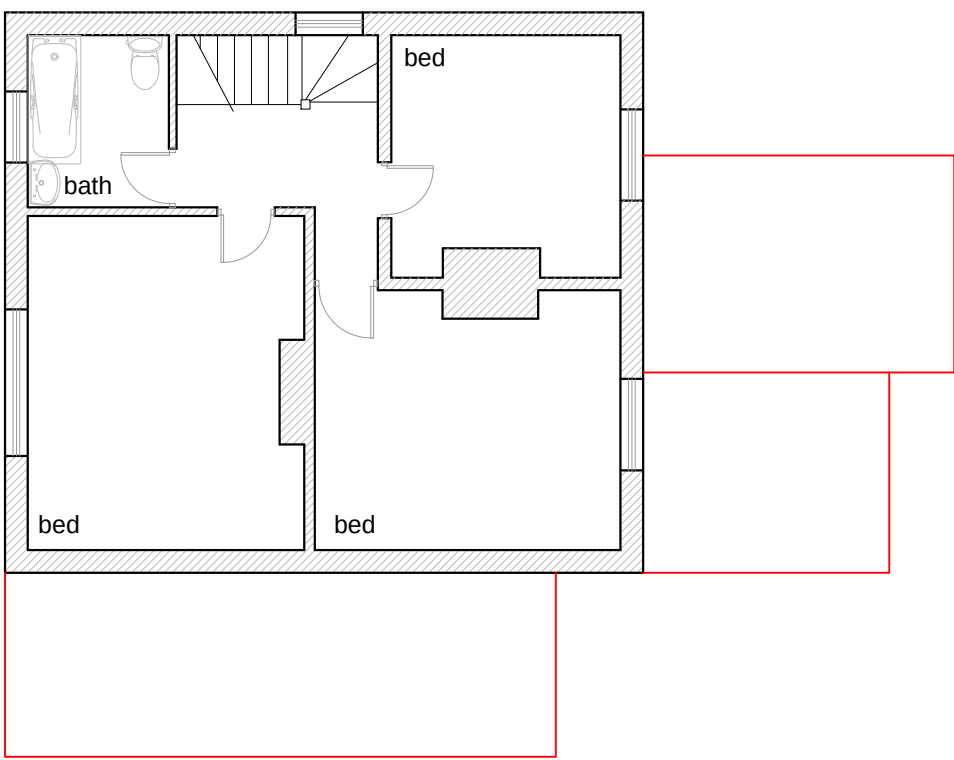


Existing First Floor Plan @ 1:100

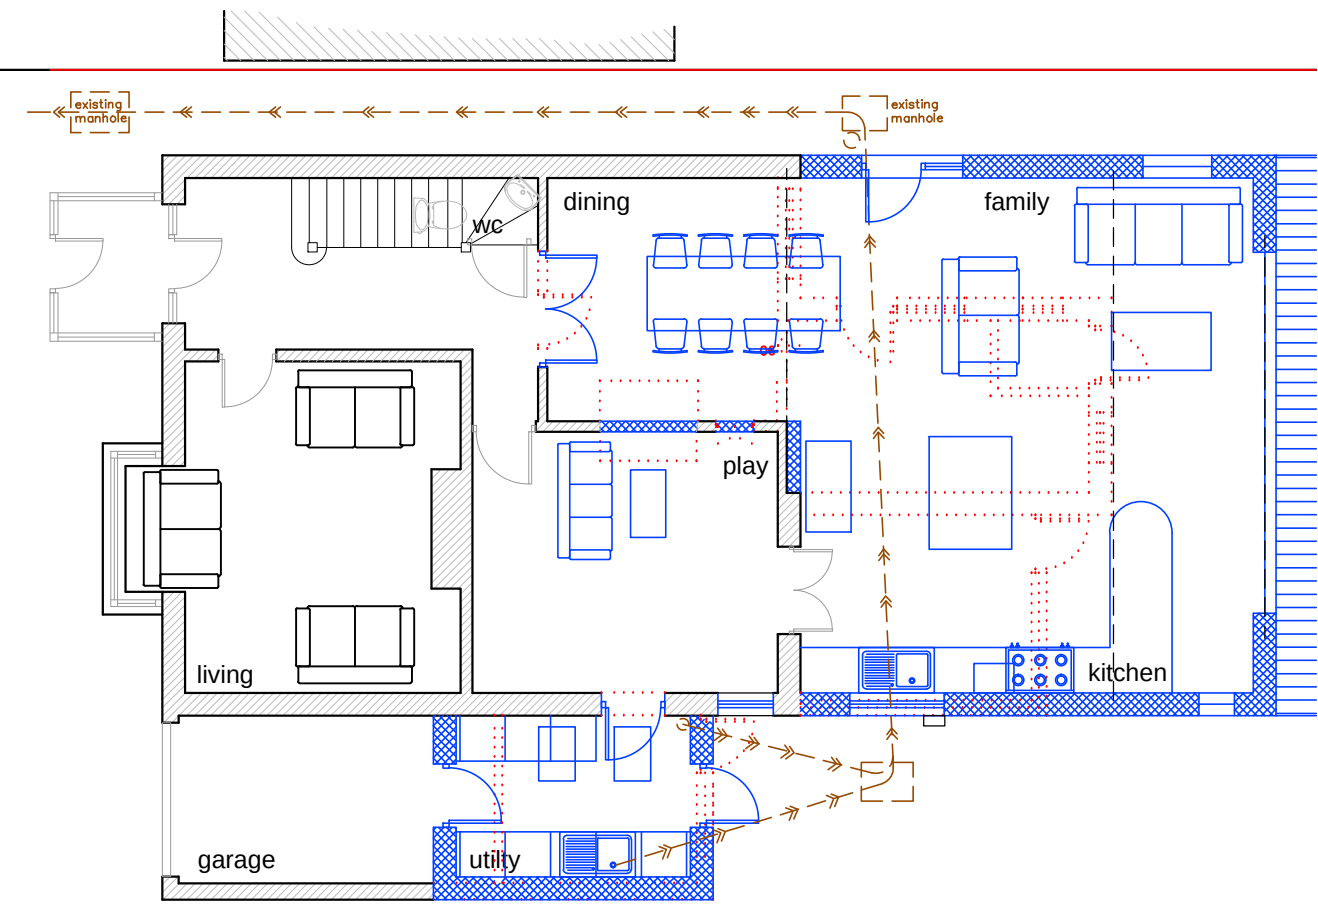


Proposed Ground Floor Plan @ 1:100

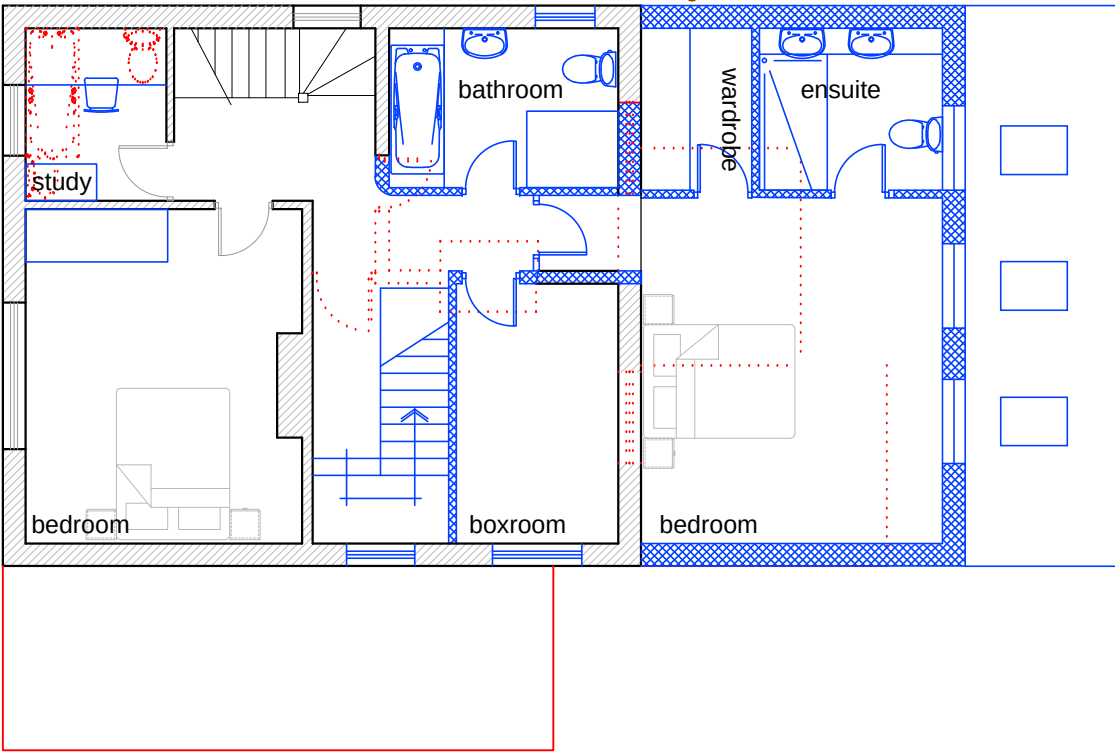


Proposed First Floor Plan @ 1:100

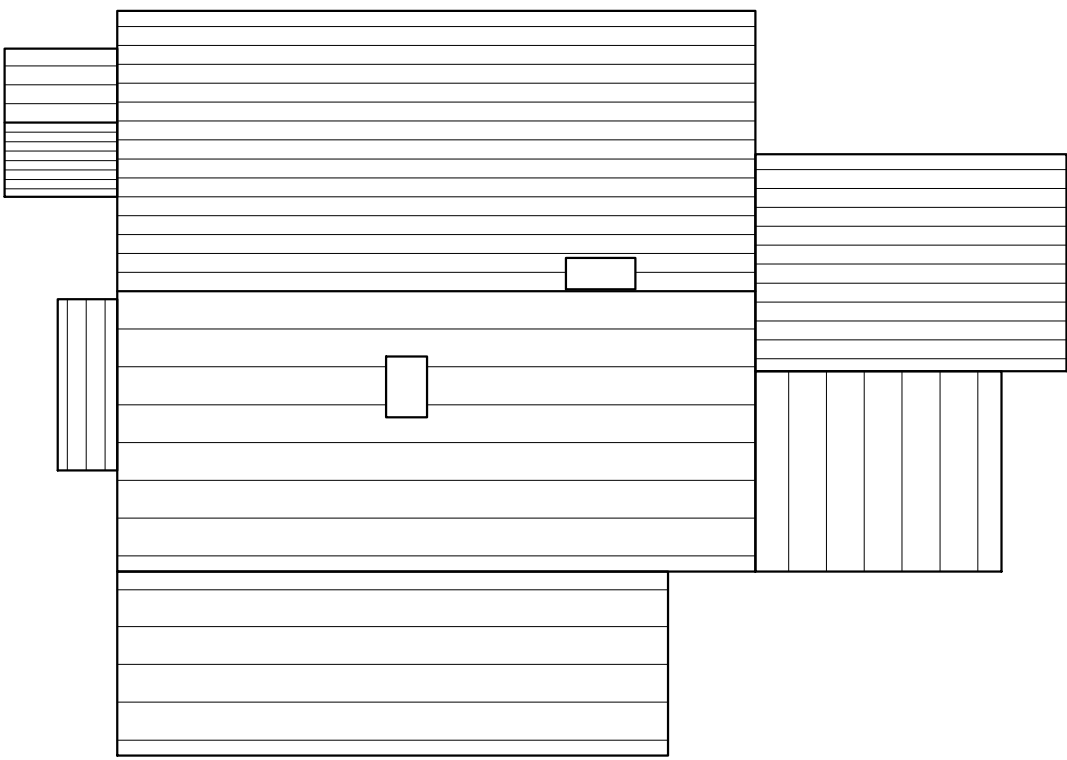

Existing Roof Plan @ 1:100

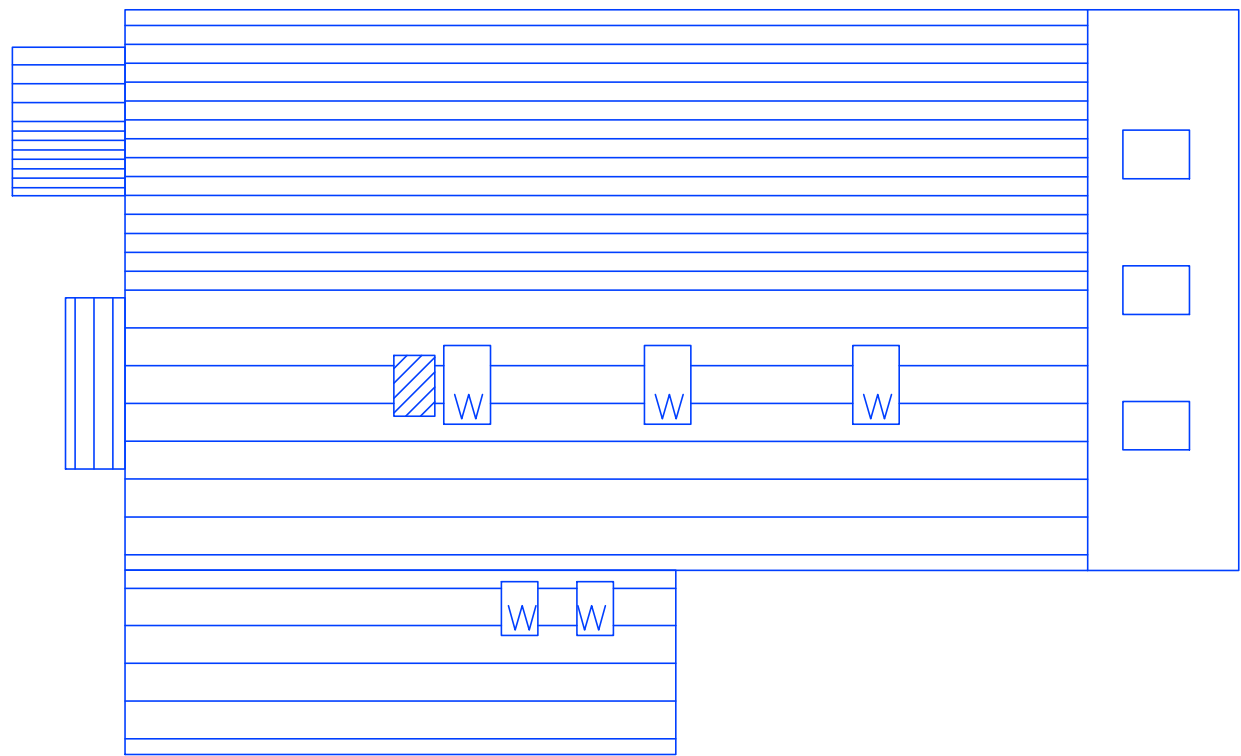

Proposed Roof Plan @ 1:100

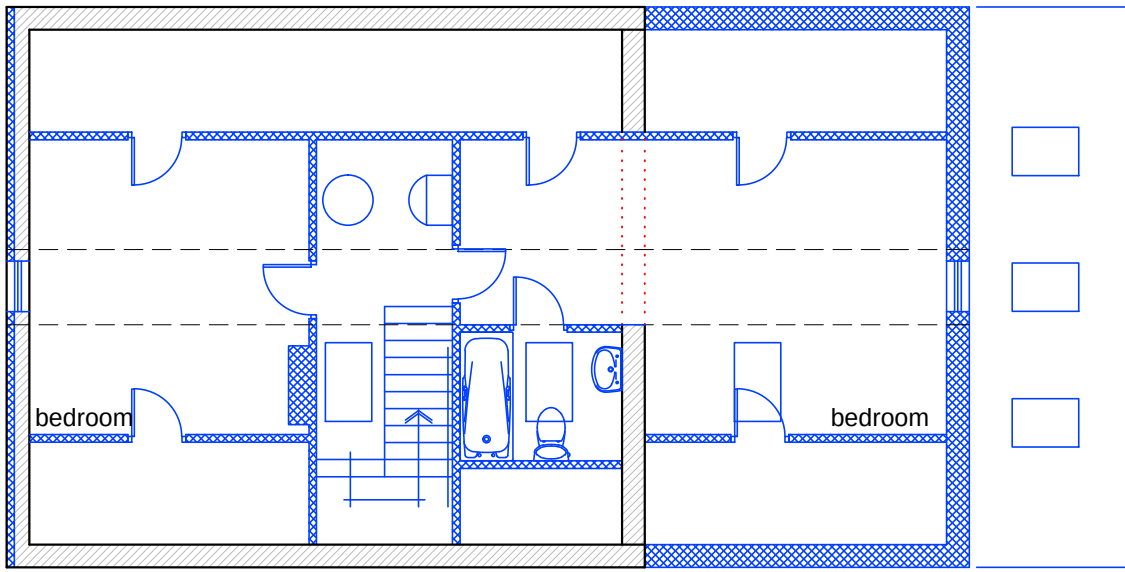

Proposed Attic Floor Plan @ 1:100




Existing West Elevation @ 1:100



Existing North Elevation @ 1:100




Existing East Elevation @ 1:100

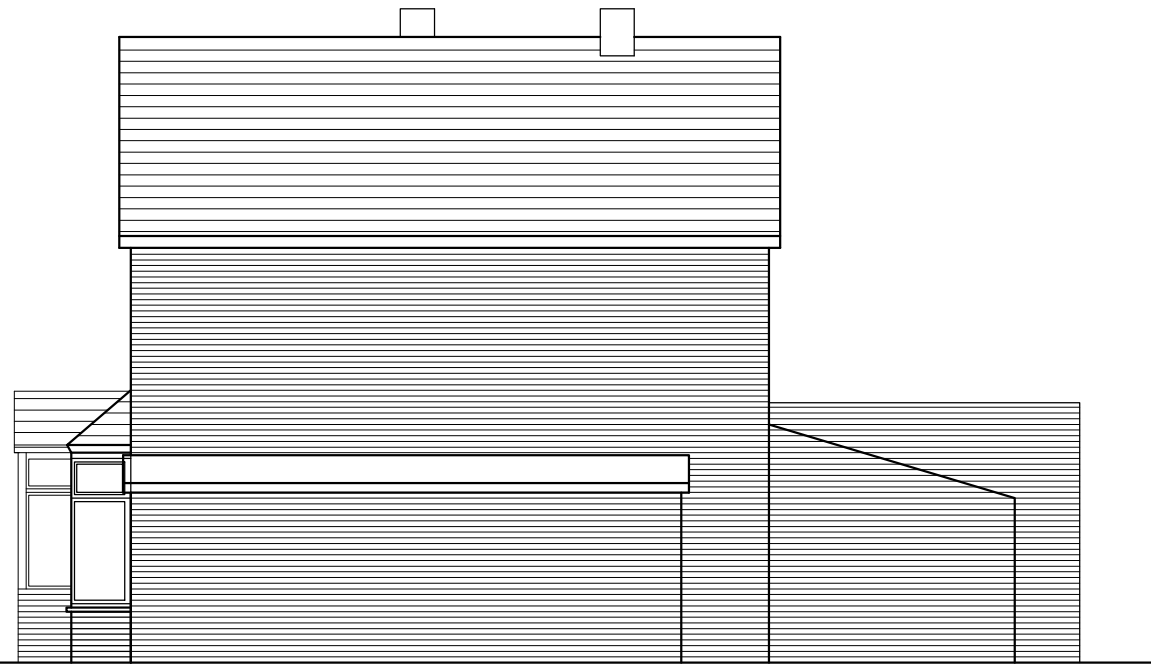

Existing South Elevation @ 1:100




Proposed West Elevation @ 1:100

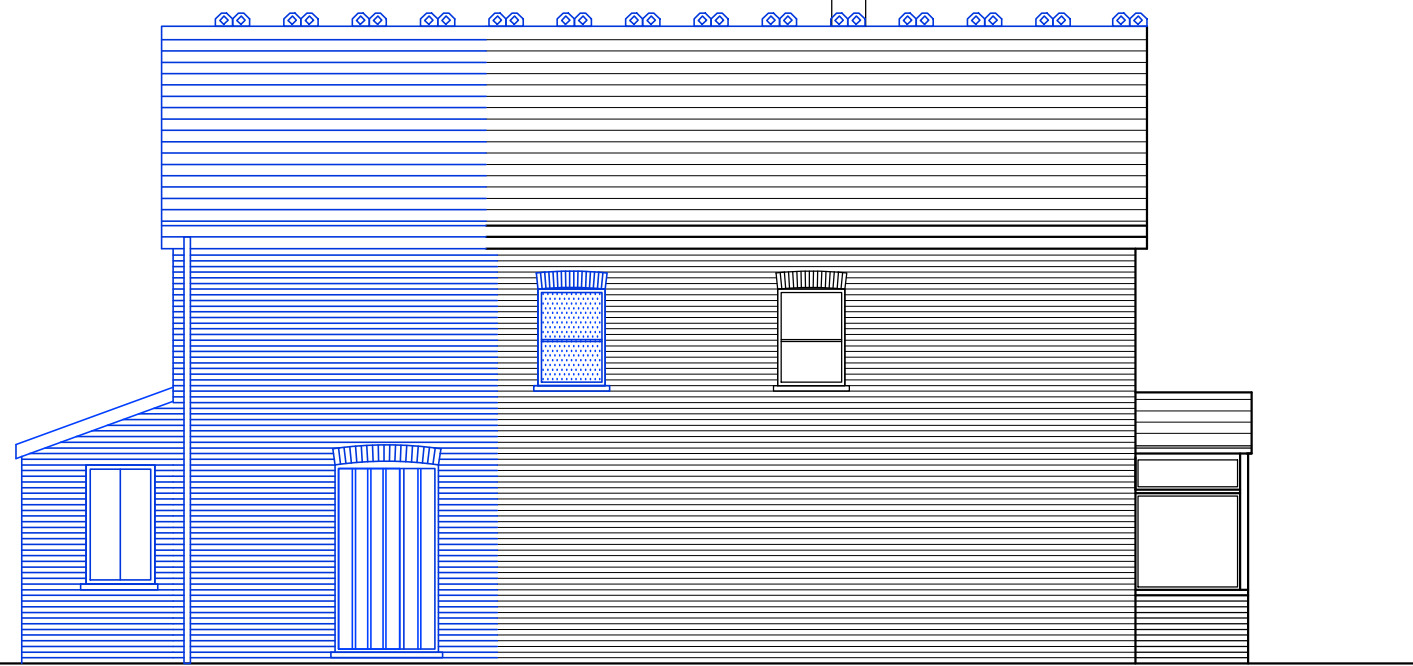


Proposed North Elevation @ 1:100



Proposed East Elevation @ 1:100

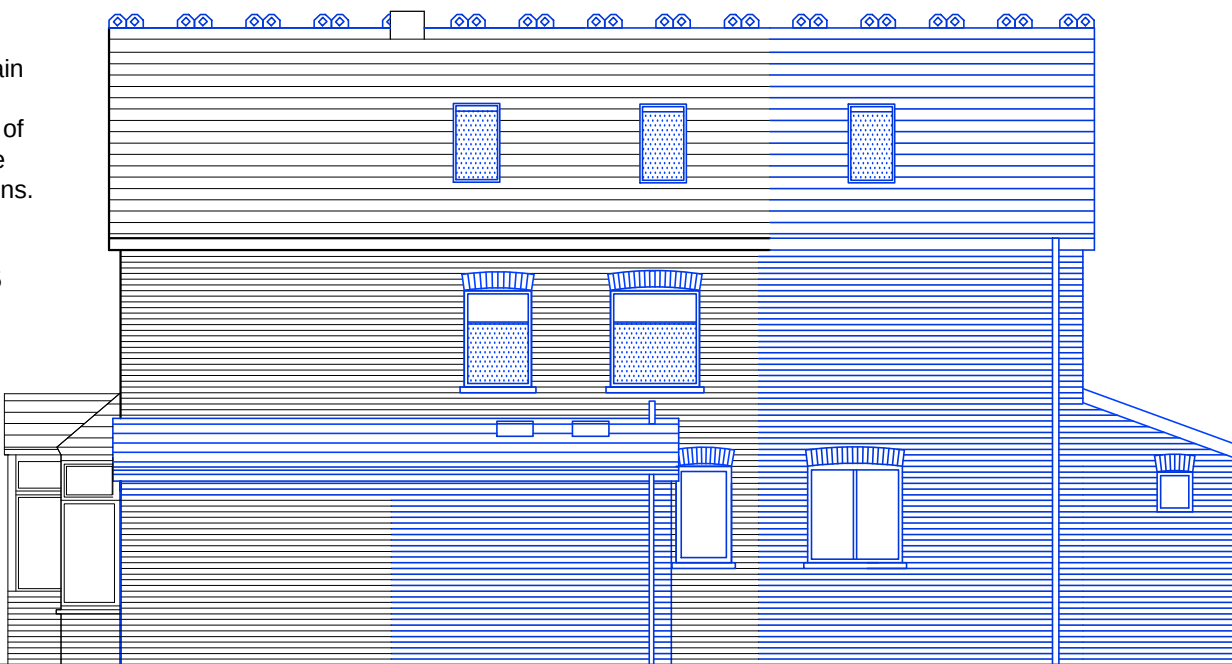

Proposed South Elevation @ 1:100

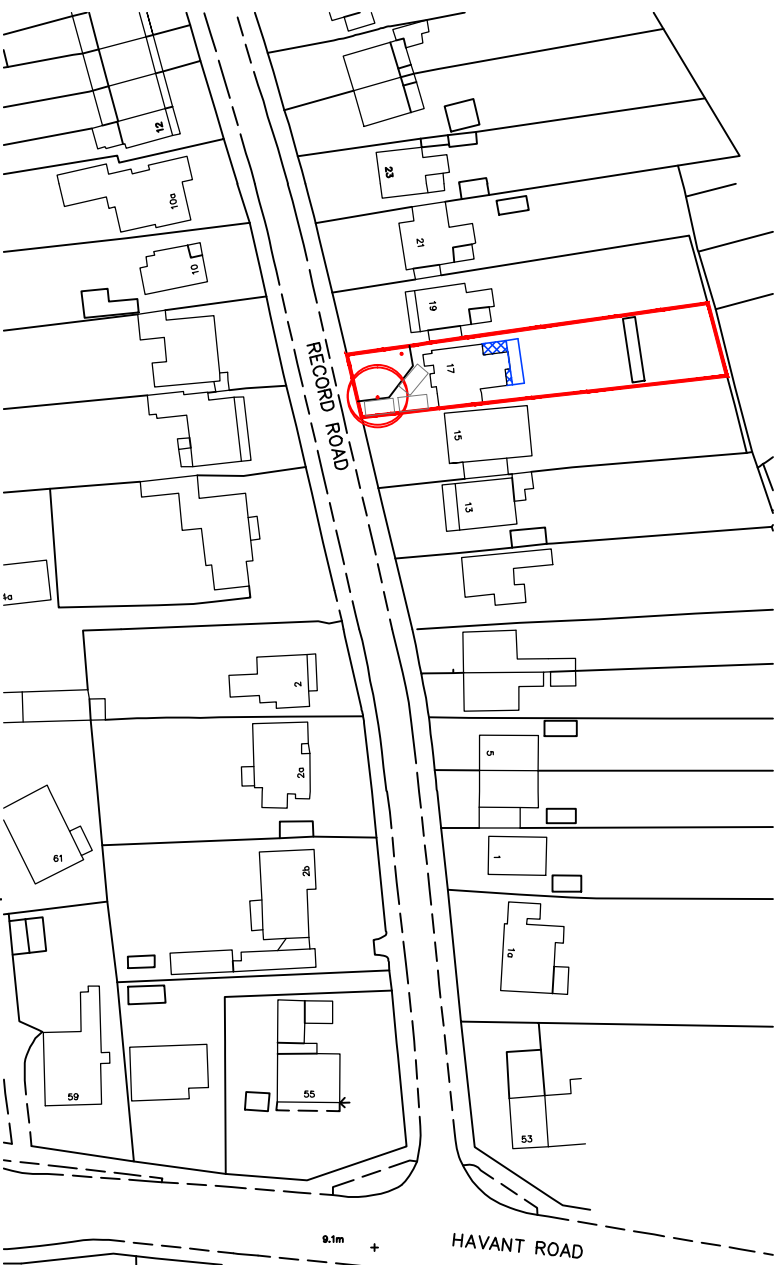

Proposed Site Location @ 1:1250

© Crown Copyright 2013. All rights reserved. Licence number 100020449



Proposed Block Plan @ 1:500

© Crown Copyright 2008. All rights reserved. Licence number 100020449


PROPOSED EXTENSION

End gable replaced with marley eternit fibre cement boarding - off white coloured.
decorative ridge tiles added to match street
grey single ply membrane roof to garage.

Rafter position to remain in current zone - insulation to be on top of existing rafters and the battens / counter battens. ie. roof will raise by insulation / counter battens - as per no. 15

Materials to match existing.
Walls - brick
Roof - tile
Windows - white upvc
dotted windows denote frosted glass

NOTES:
Dimensions to be checked on site before commencing work. Any discrepancies shall be reported to the architect immediately.
Do not scale from these drawings except for planning purposes. Use figured dimensions only.
Where applicable this drawing is to be read in conjunction with other consultants' drawings.
All drawings to be read in conjunction with specification and all other drawings including structural engineer and mechanical and electrical drawings / specification

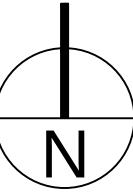

F	March	PLANNING REVISIONS	MH
REV	DATE	AMENDMENT	DRAWN

Helyer Davies Architects Ltd
1 The Old Flour Mill,
Ensworth, PO10 7BT
01243 370 715
www.hdarchitects.co.uk mail@hdarchitects.co.uk

CLIENT
Mrs Julie Baron

PROJECT
17 Record Road,
Ensworth,
Hampshire,

DRAWING Existing and Proposed	SCALE as noted
----------------------------------	-------------------

DATE 14.11.12	DRAWN MH
DRAWING NUMBER 12132/01	REVISION F