



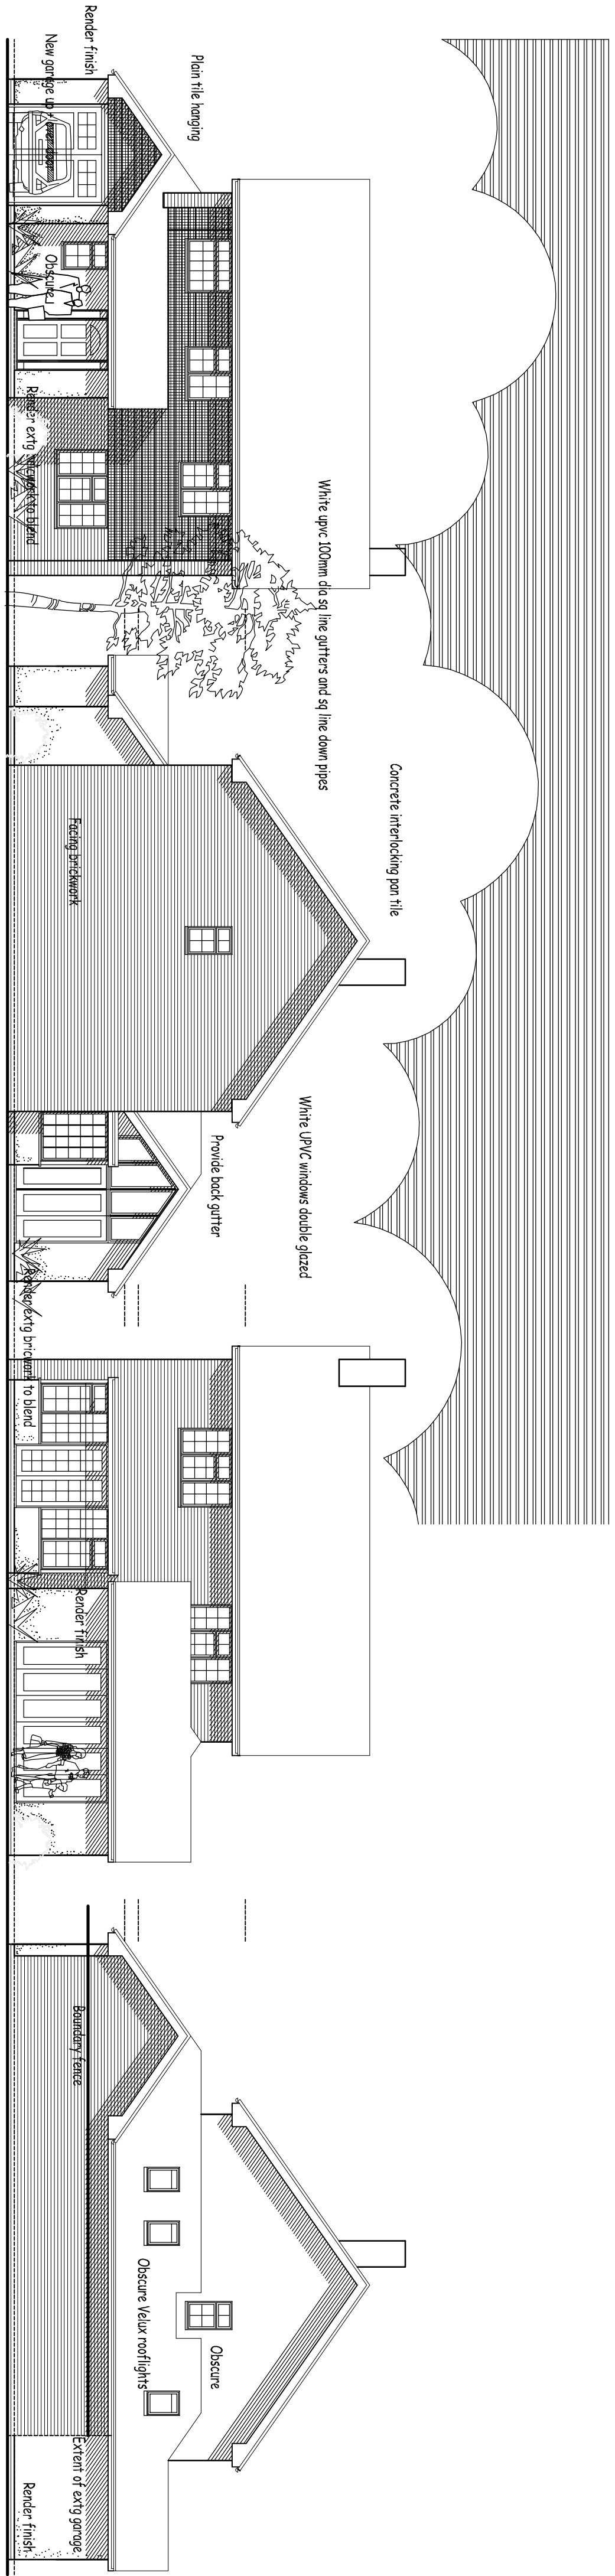


Billet Avenue

Waterlooville, Hampshire.



PROPOSED EXTENSION

0 1M Scale 1:50

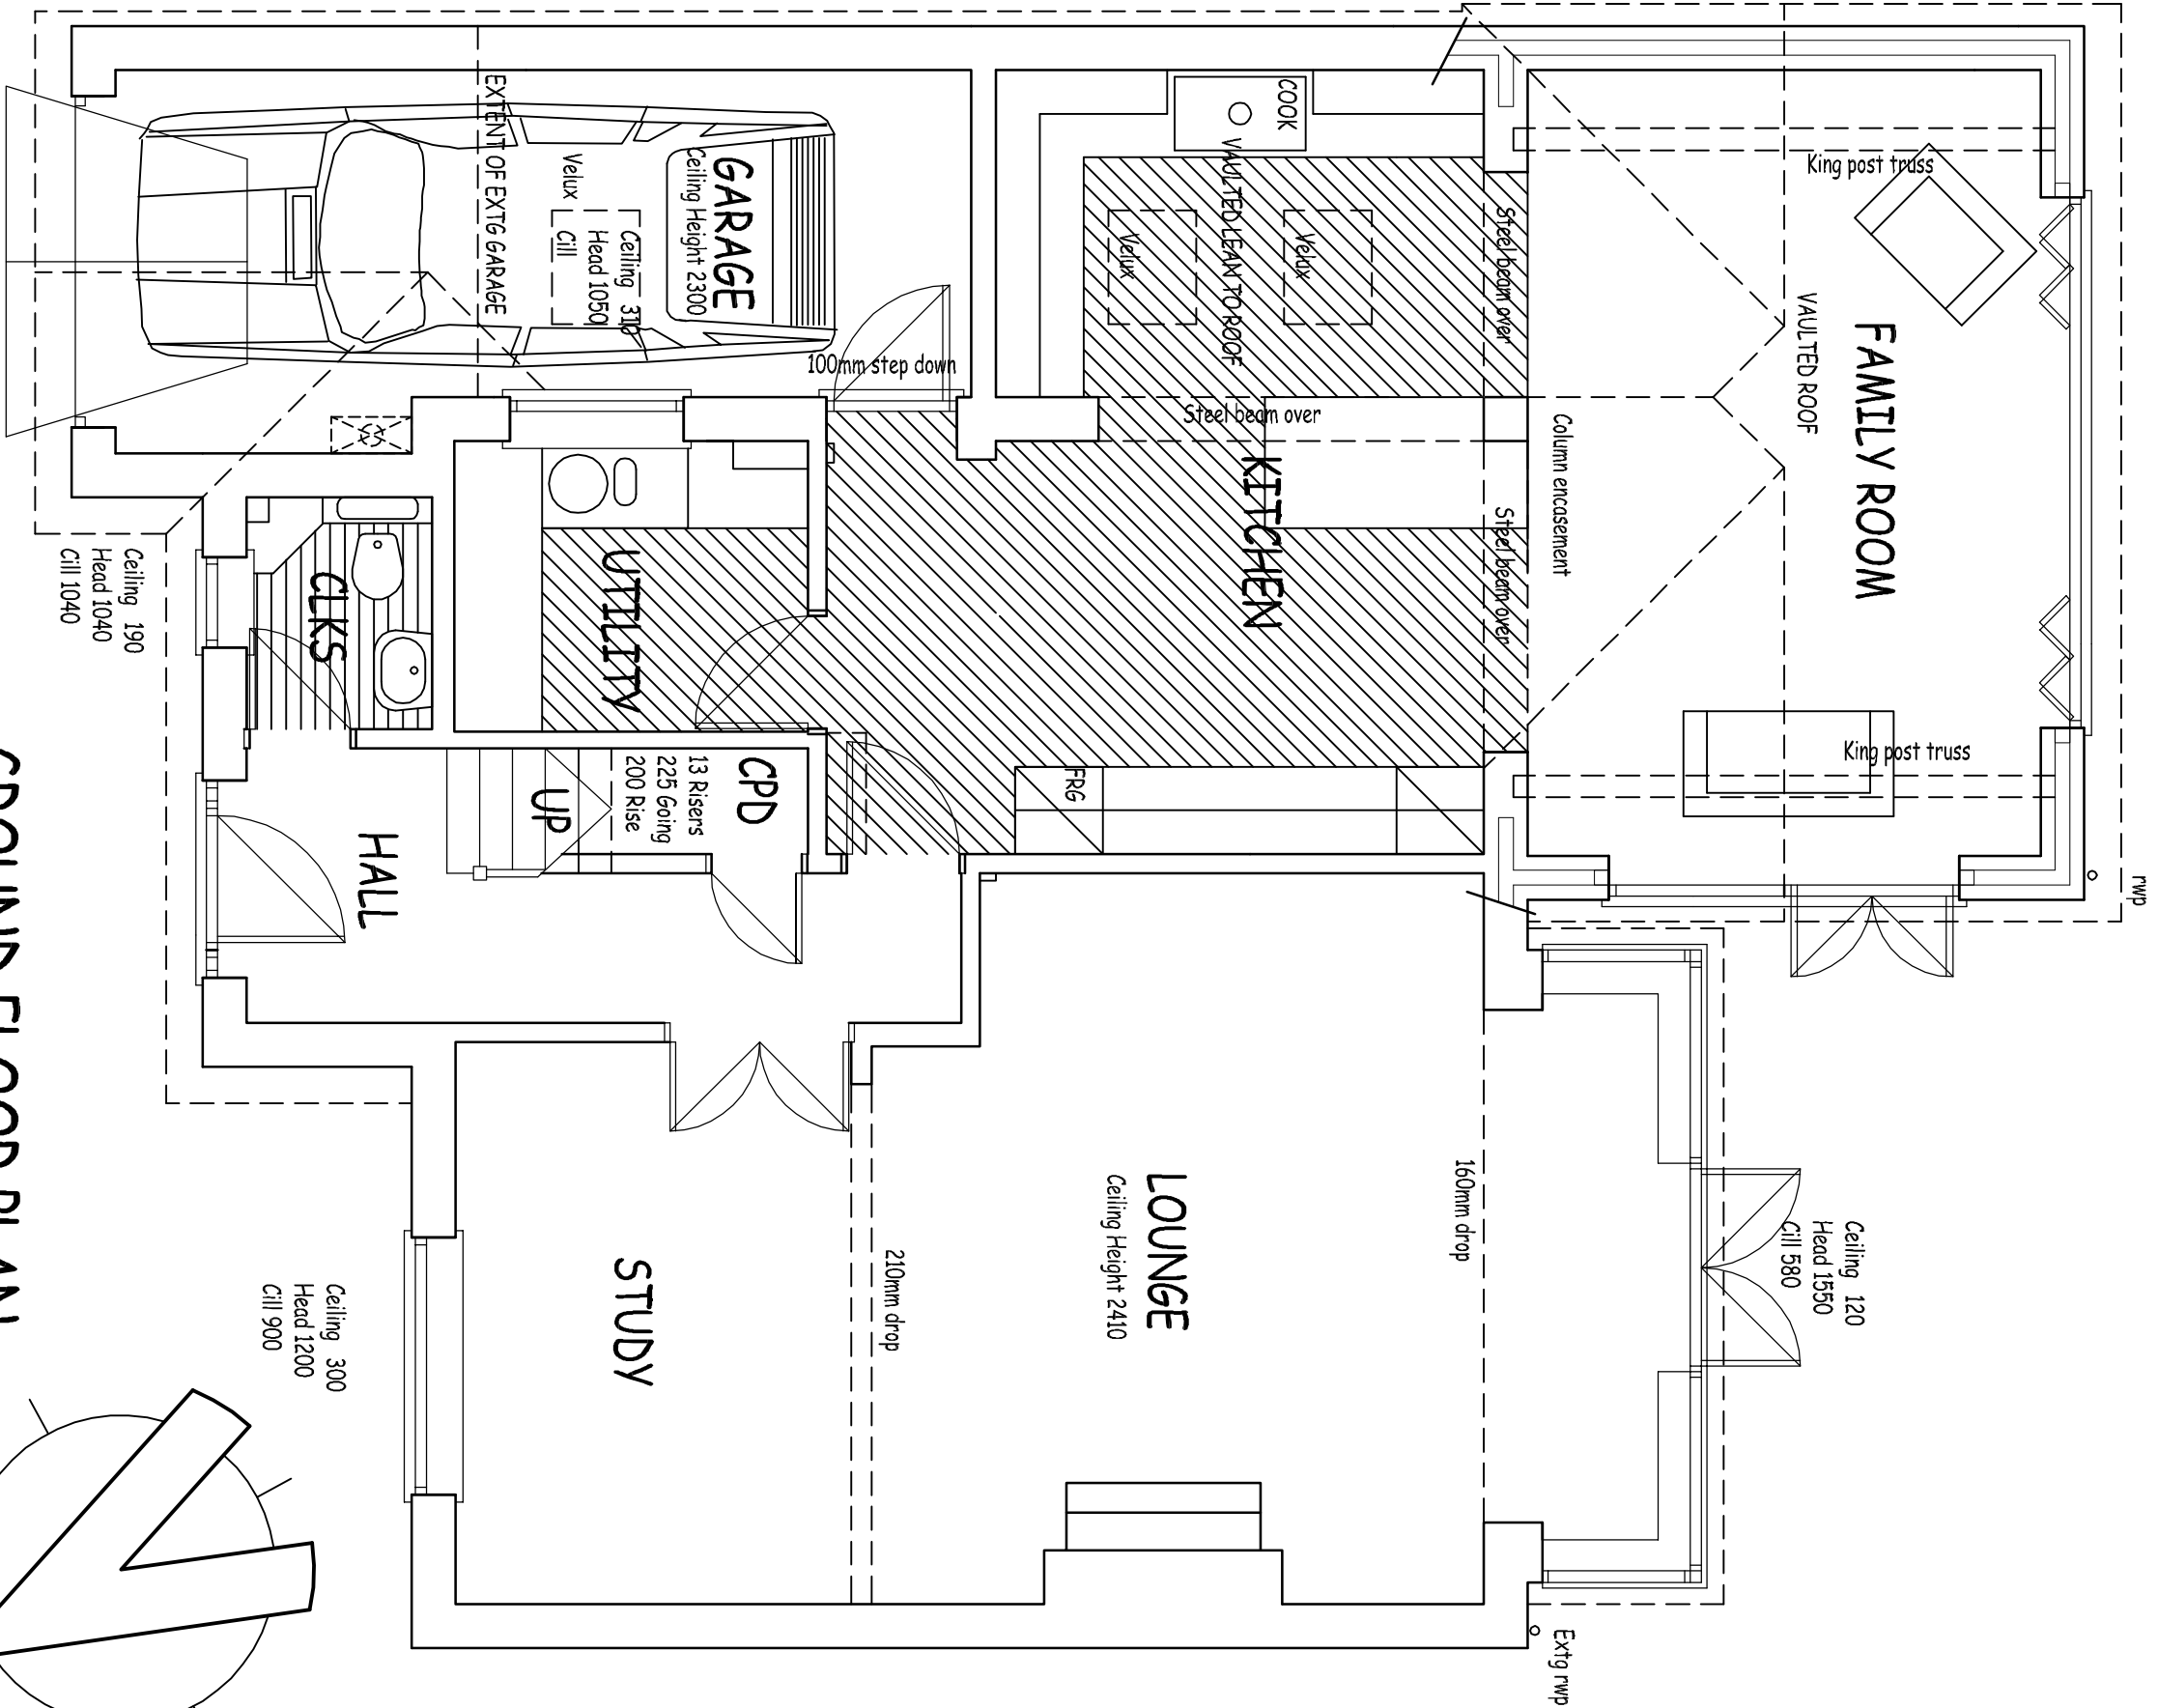 


GROUND FLOOR PLAN


0 1M Scale 1:50

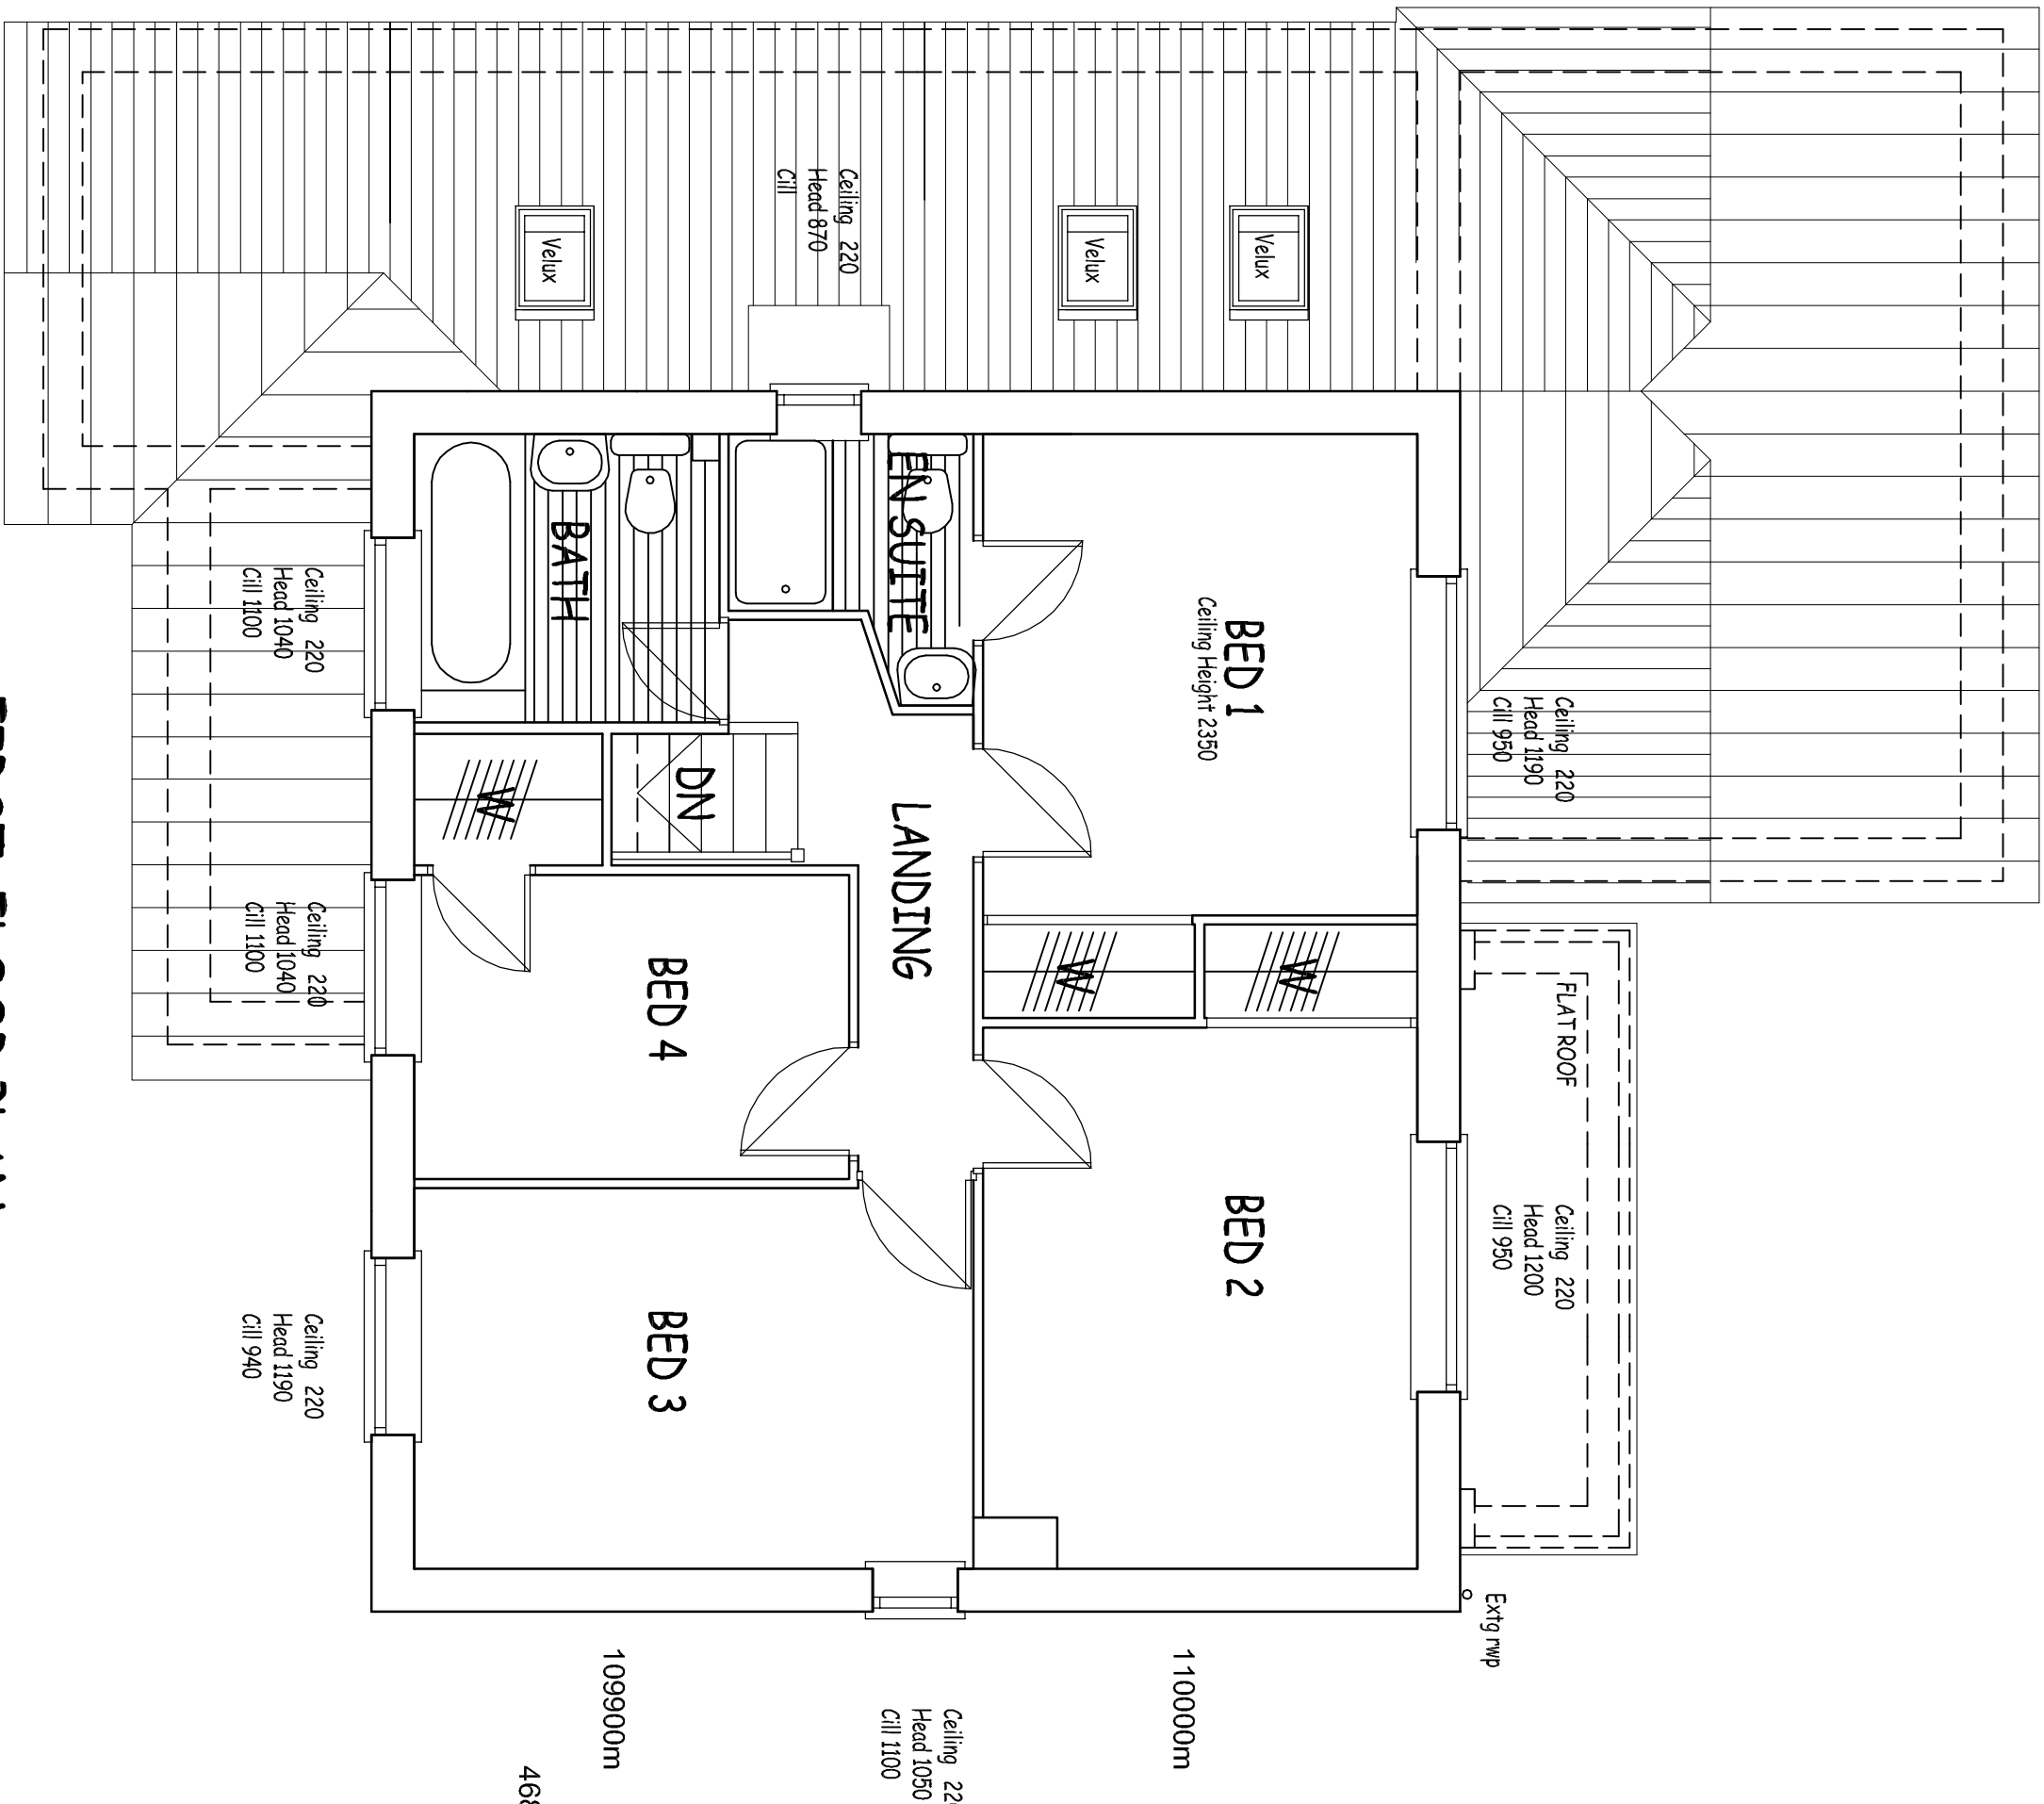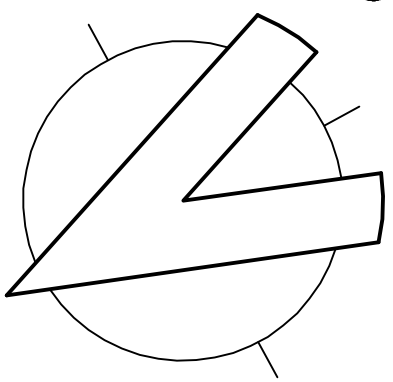

FIRST FLOOR PLAN

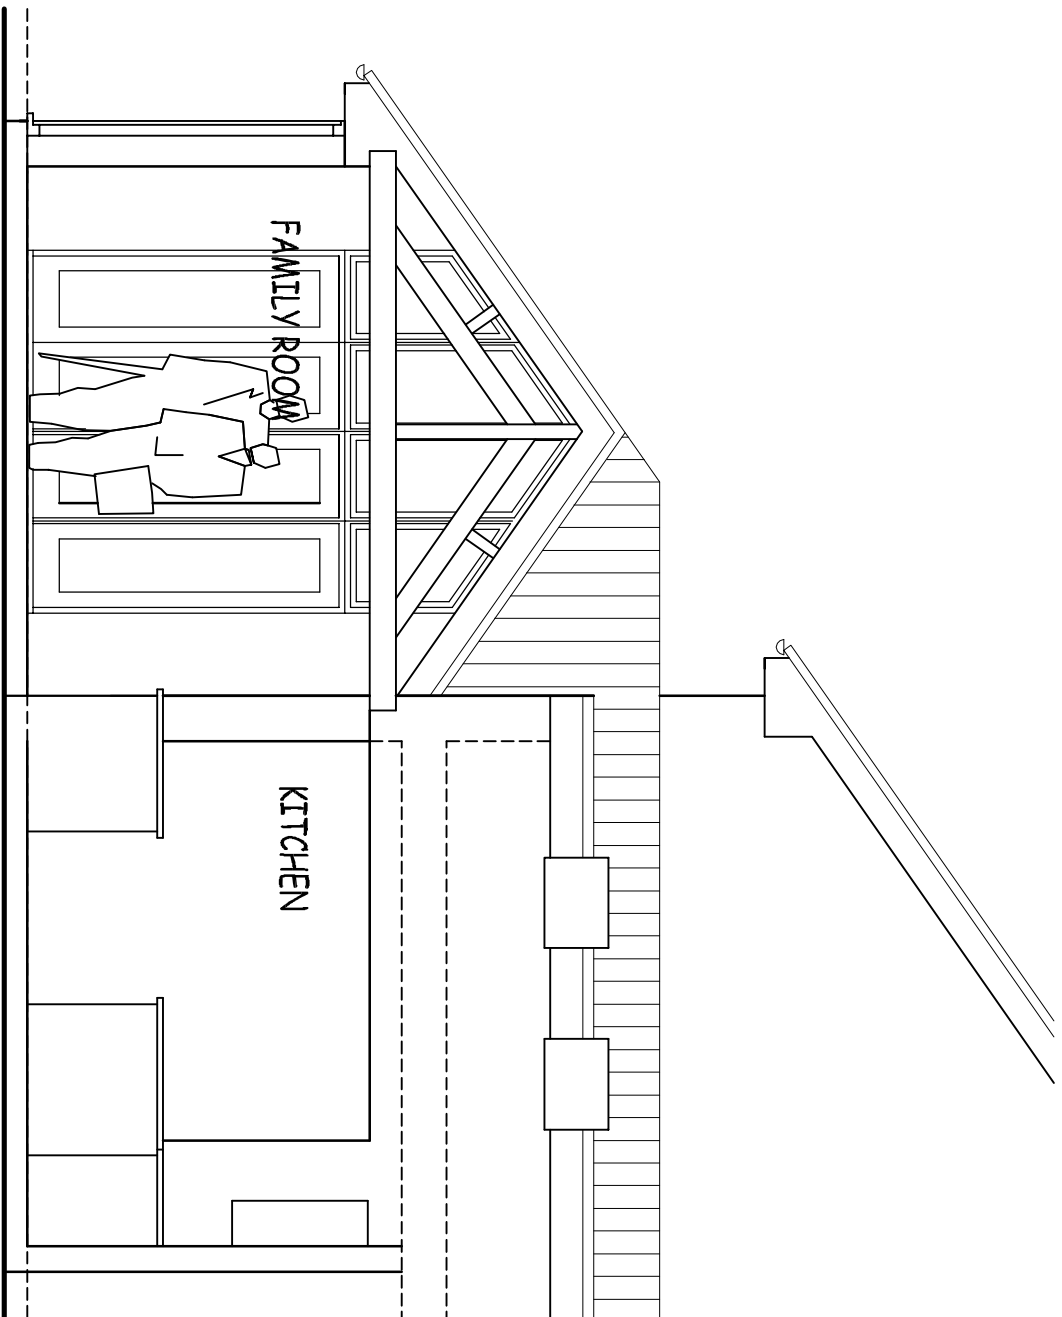


SECTION

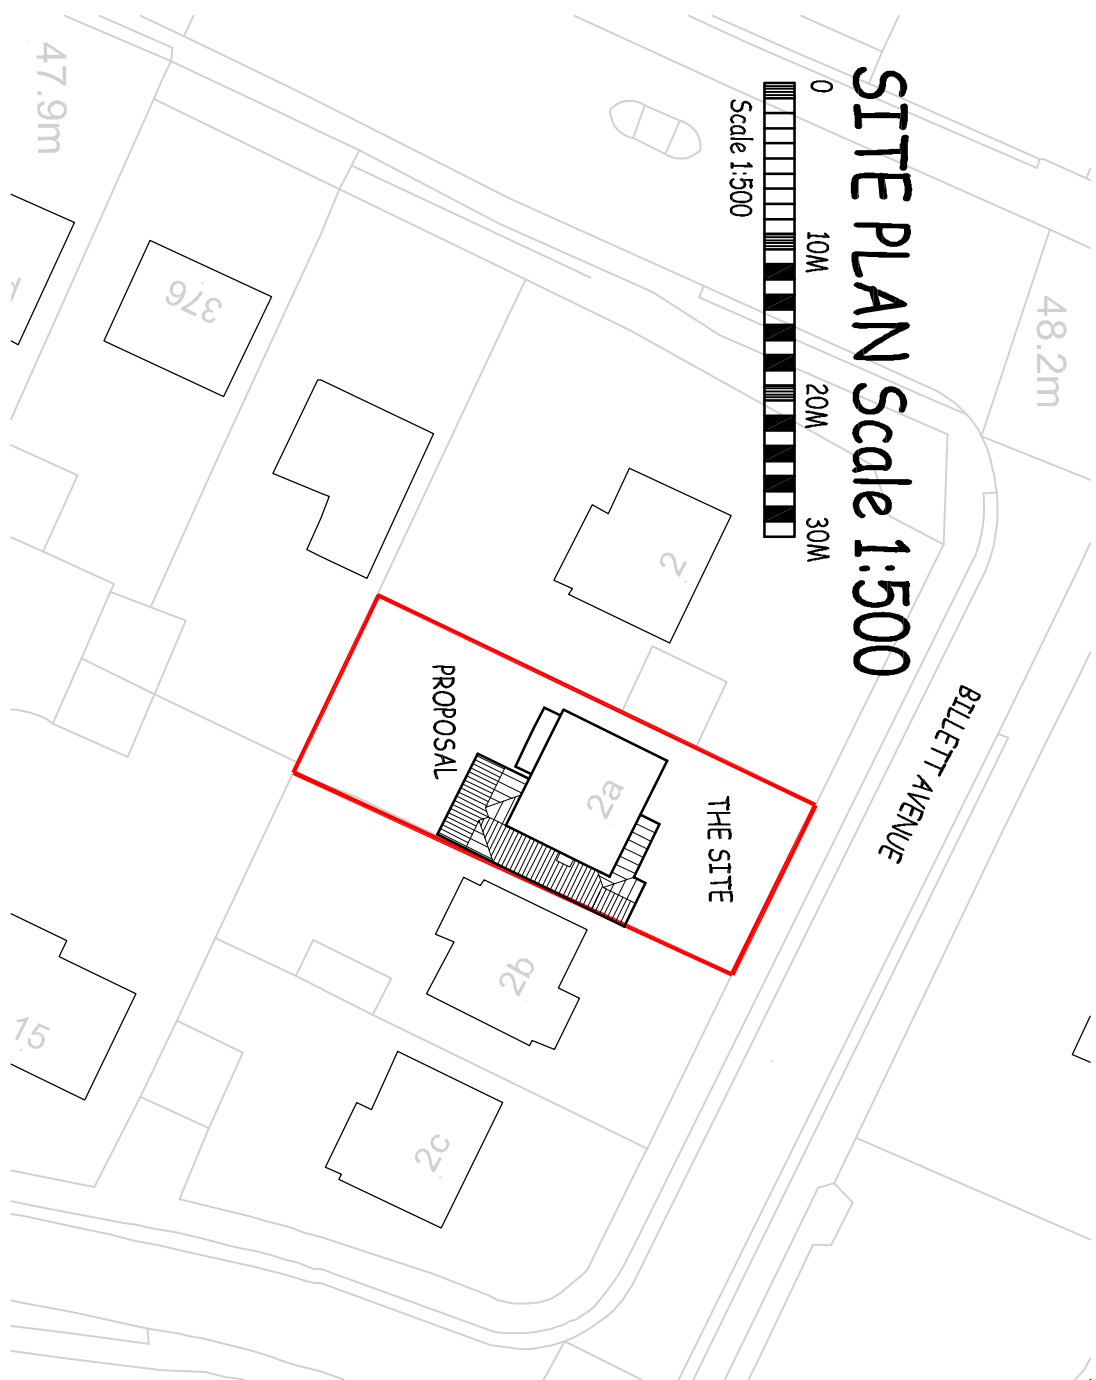


SITE PLAN Scale 1:500

0 10M 20M 30M Scale 1:500

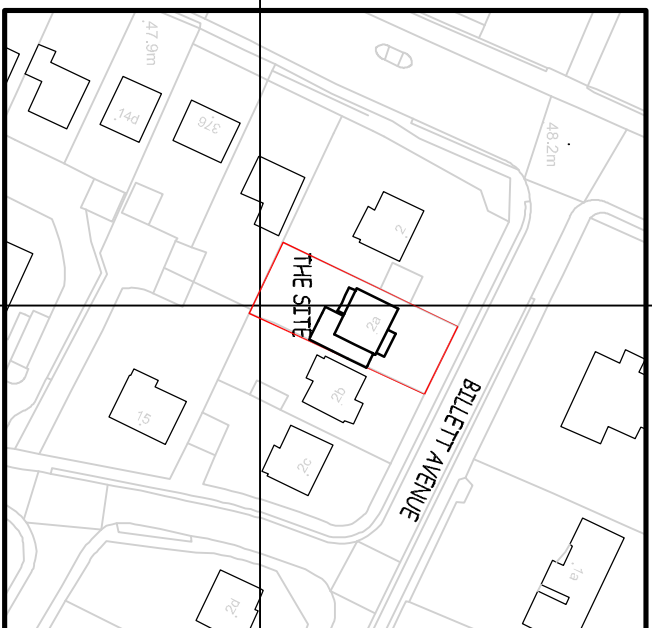

LOCATION PLAN Scale 1:1250

0 10M 20M 30M Scale 1:1250

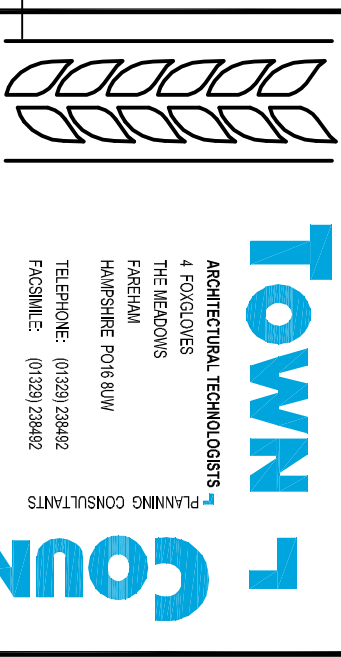

The drawings are provided by copyright and may not be copied or distributed to third parties without the express permission of Town & Country Architecture. Discrepancies of any kind must be reported to Town & Country Architecture.

PROJECT
PROPOSED EXTENSION
2A Billet Avenue
Waterlooville
Hampshire
CLIENT
Mr & Mrs A. Natter

SCALE
1:50 1:100
DATE
12/24/02

DESIGNED
P. TEACHT ACT08 -
DRAWN
SPRIN, MO
REVISIONS
0000000000