




Front of house

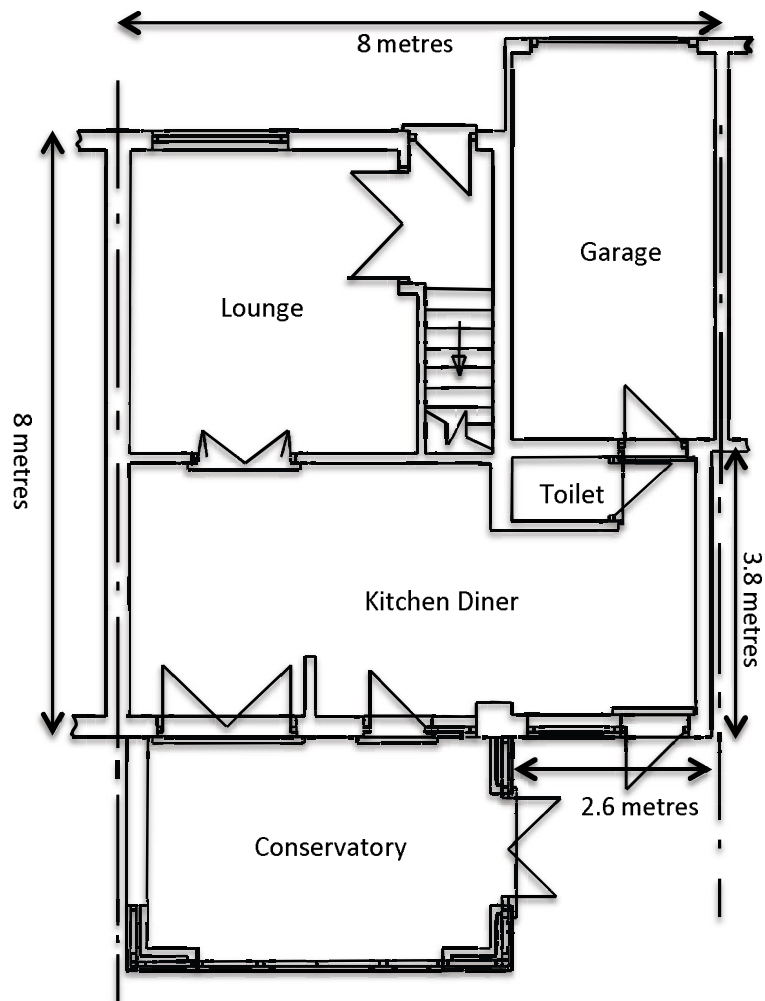

Proposed Ground Floor Plan		Drawing No. PR\GF\183\02
Scale 1:100	Page size: A4	