
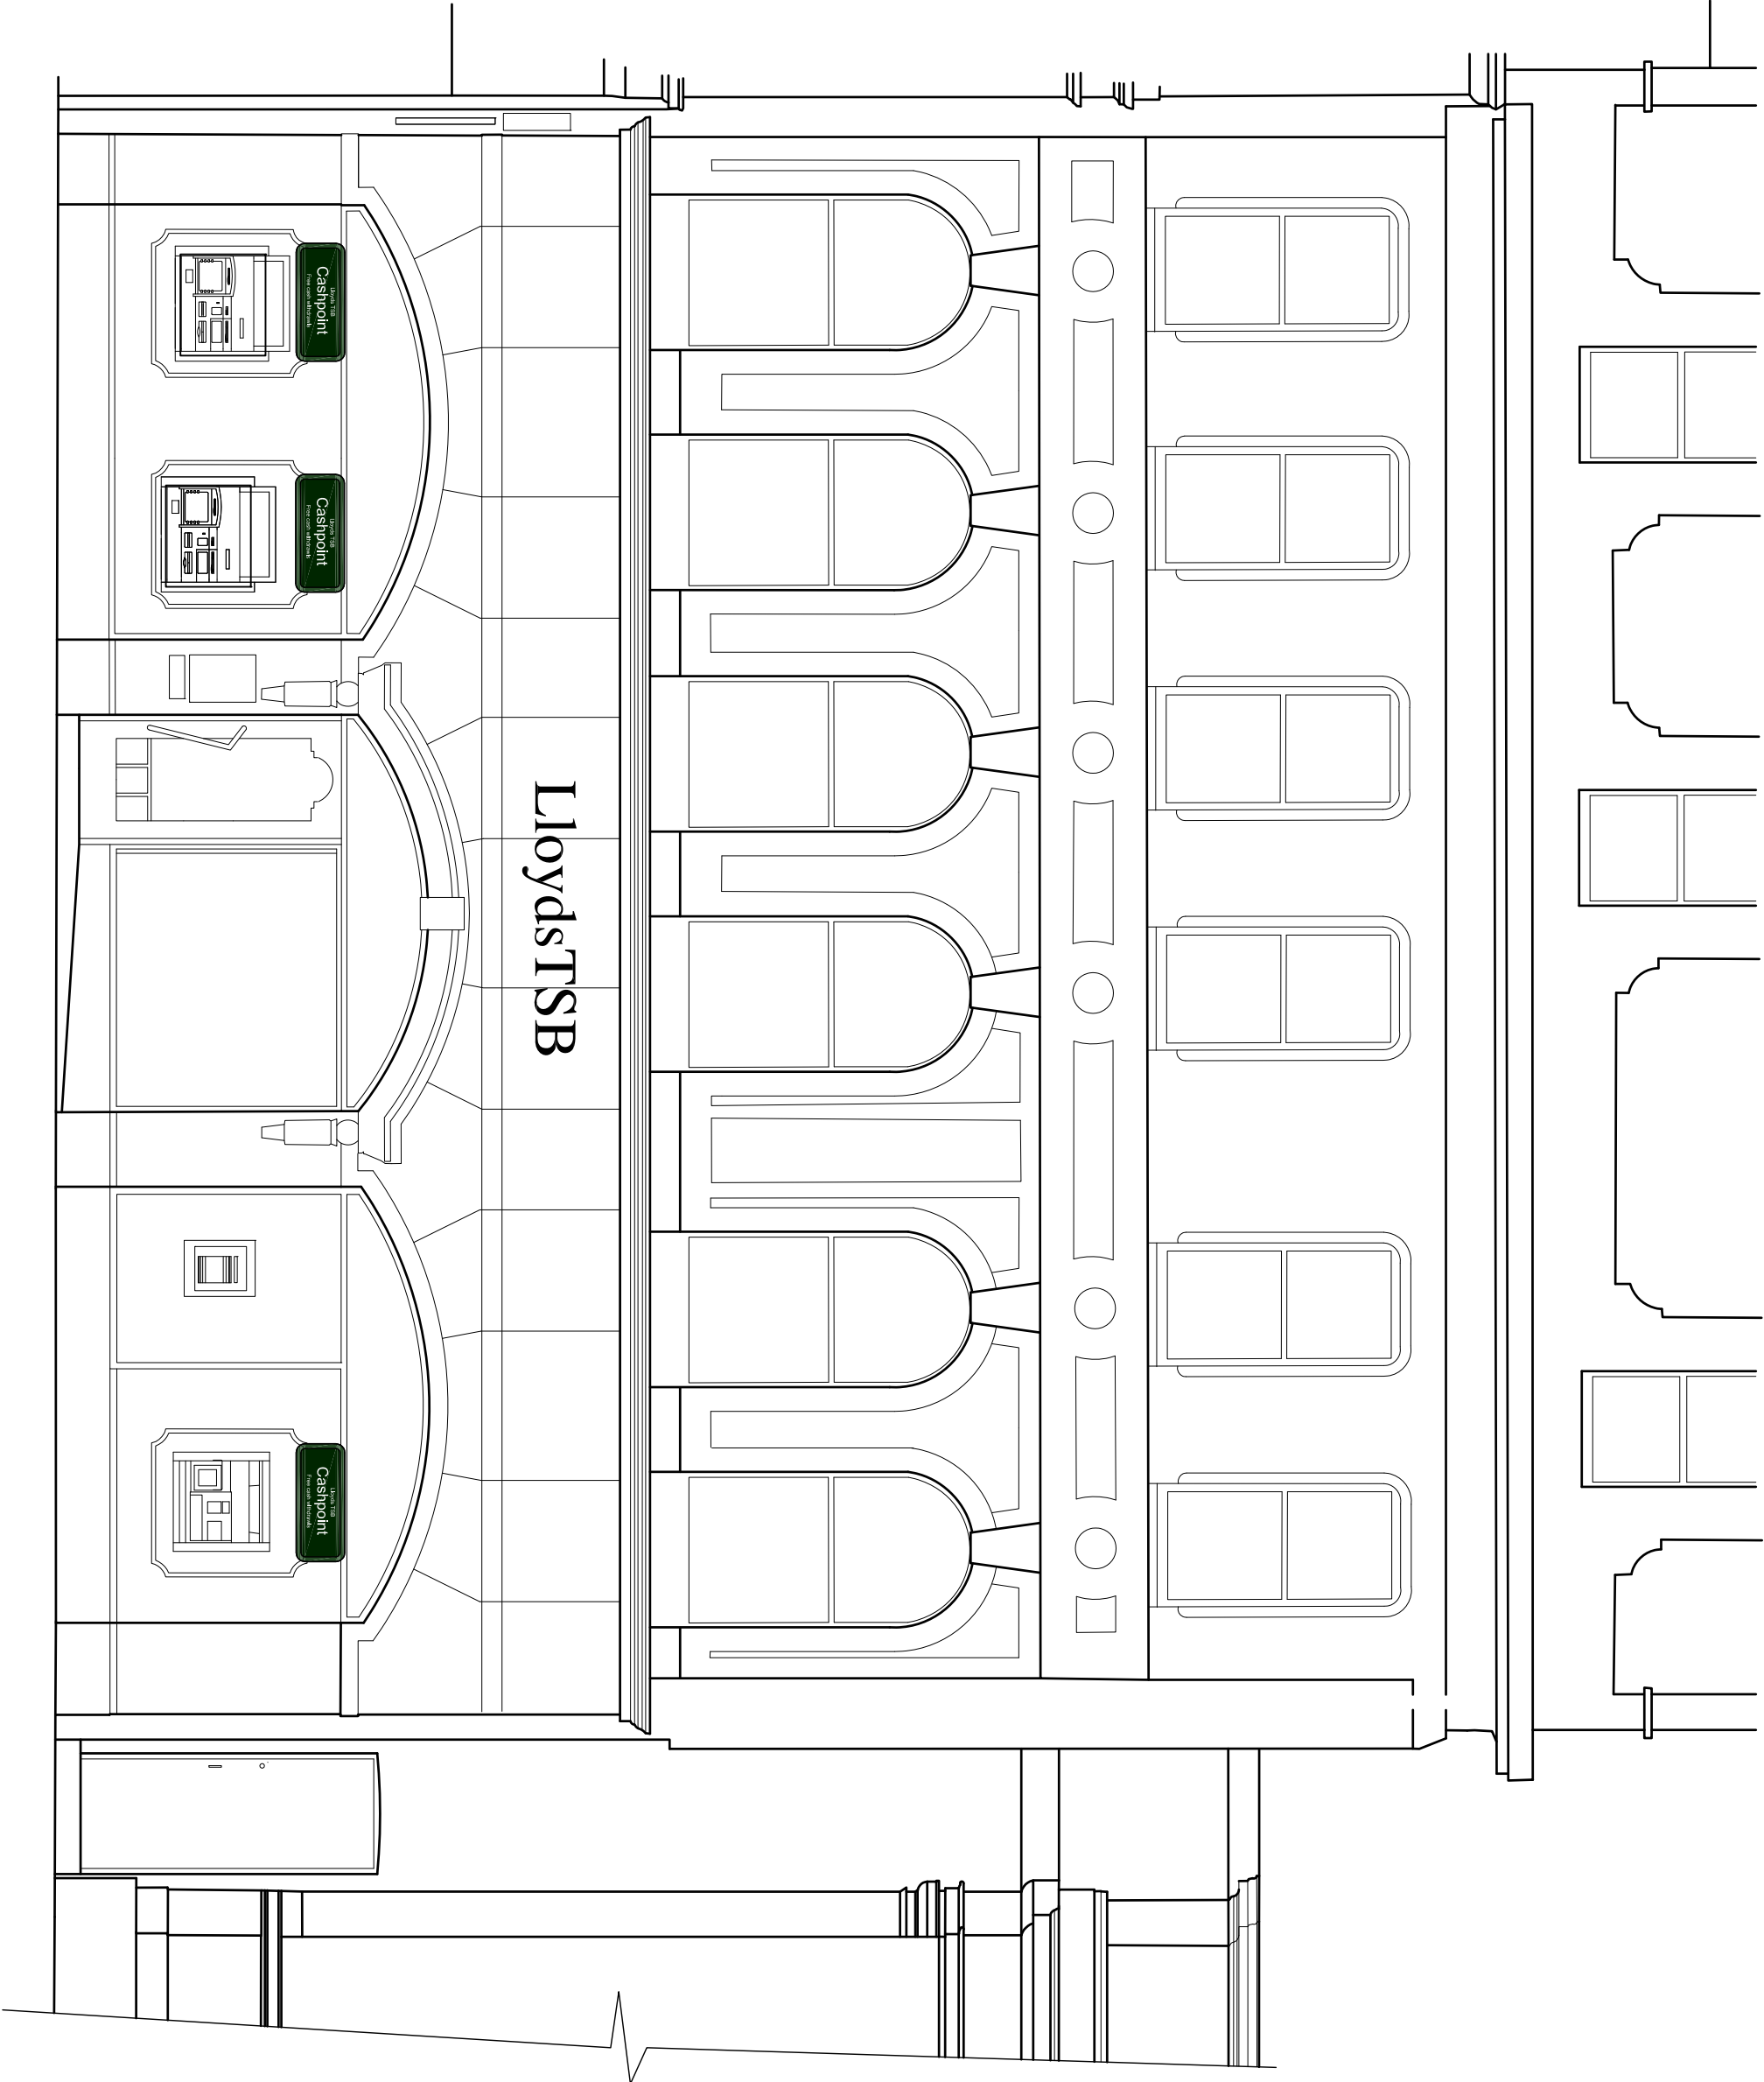


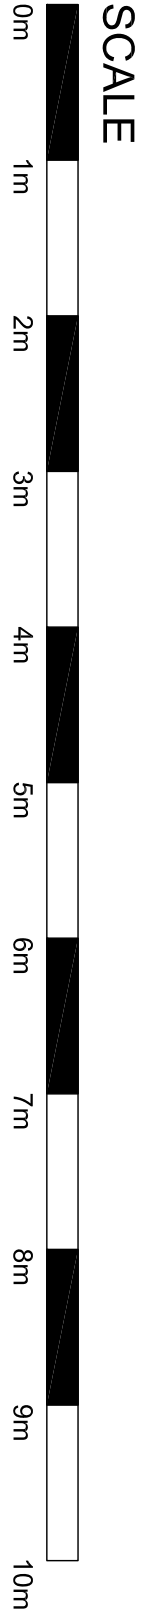

Front Elevation

REV / DATE	REVISION	INITIALS
LLOYDS BANKING GROUP		
ALL DIMENSIONS TO BE VERIFIED PRIOR TO COMMENCING WORK. DRAWINGS TO BE READ IN CONJUNCTION WITH PROJECT SPECIFICATIONS.		
THIS DRAWING IS THE PROPERTY OF LLOYDS BANKING GROUP AND COPYRIGHT IS RESERVED BY THEM. IT IS TO BE USED ONLY FOR THE PROJECT AND NOT TO BE COPIED OR DISCLOSED BY OR TO ANY UNAUTHORISED PERSONS WITHOUT PRIOR CONSENT IN WRITING TO LLOYDS BANKING GROUP - GROUP PROPERTY. ALL MODIFIED DRAWINGS SHOULD BE THE PROPERTY OF LLOYDS BANKING GROUP.		
GROUP PROPERTY		
PROJECT: 499 Dea 115, Central Market, Cardiff, Wales, CF99 2LR EDINBURGH: 499 Dea 115, 12 Bankhead, Glasgow, Scotland, EDINBURGH, EH11 1EN HALFAX: Trinity Road, HALFAX, West Yorkshire, HX1 2BG		
PROJECT ADDRESS		SCALE
Brand - Lloyds TSB		A1 - 1:50
Variant - West Street		A3 - 1:100
HAY/ANT/PO9 IPE		DATE
DRAWING DESCRIPTION		03/07/12
Front Elevation Existing		DRAWN BY
DRAWING NUMBER		REVISION
50326300-AREX-EL-A1-0101		