



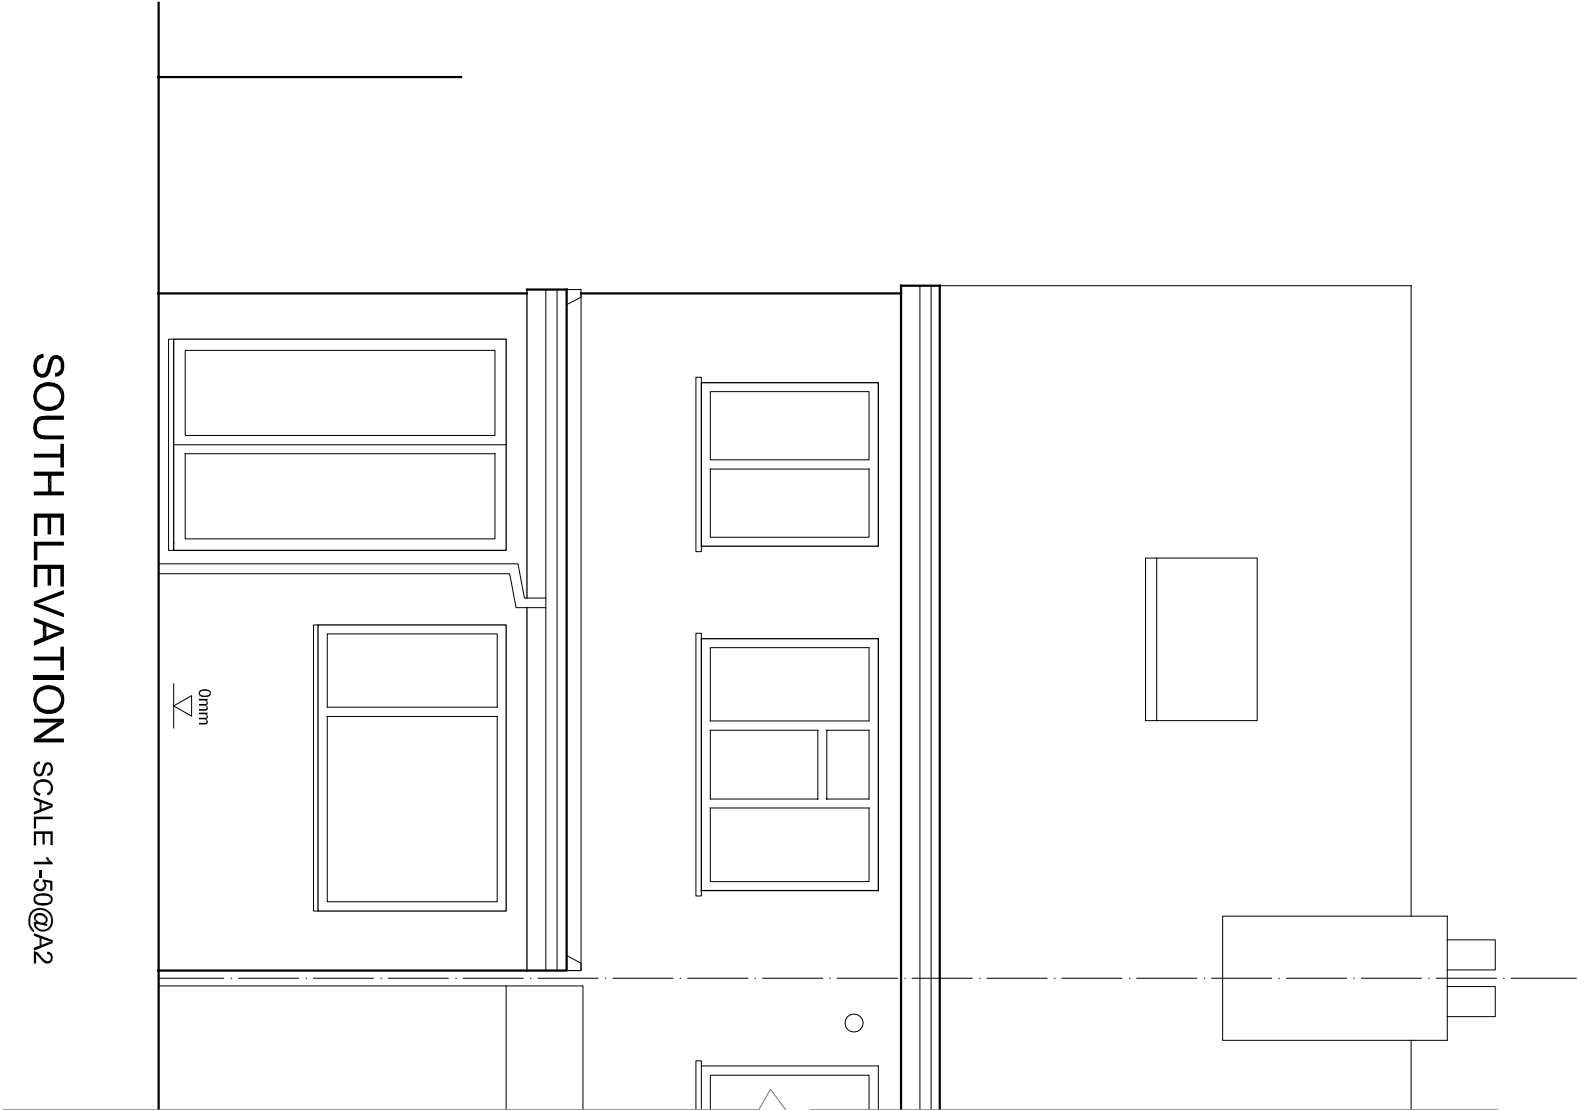


SOUTH ELEVATION SCALE 1-50@A2

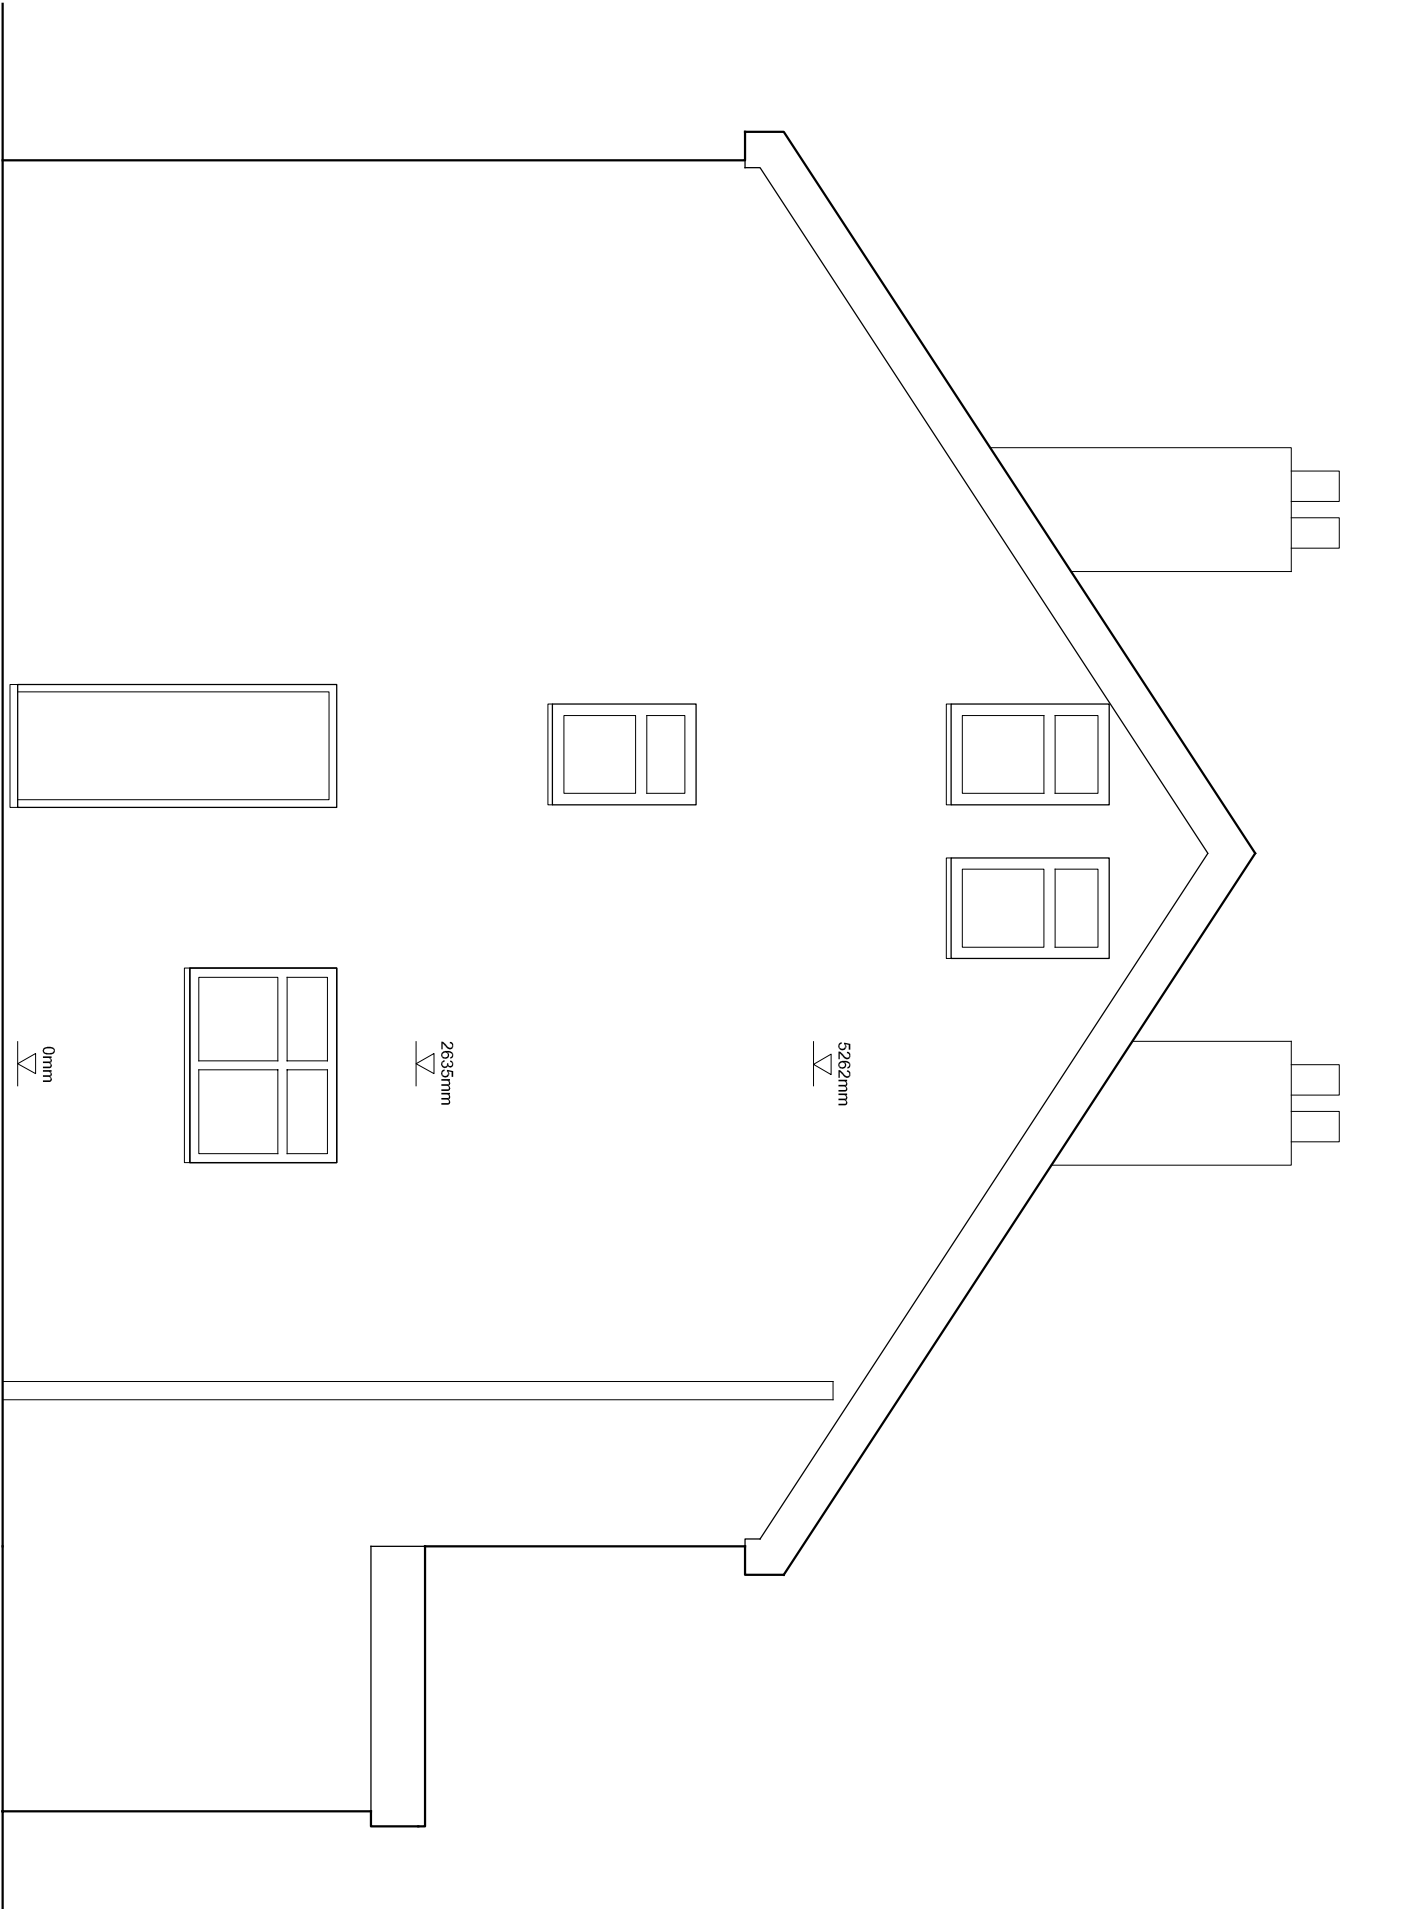


WEST ELEVATION SCALE 1-50@A2



NORTH ELEVATION SCALE 1-50@A2

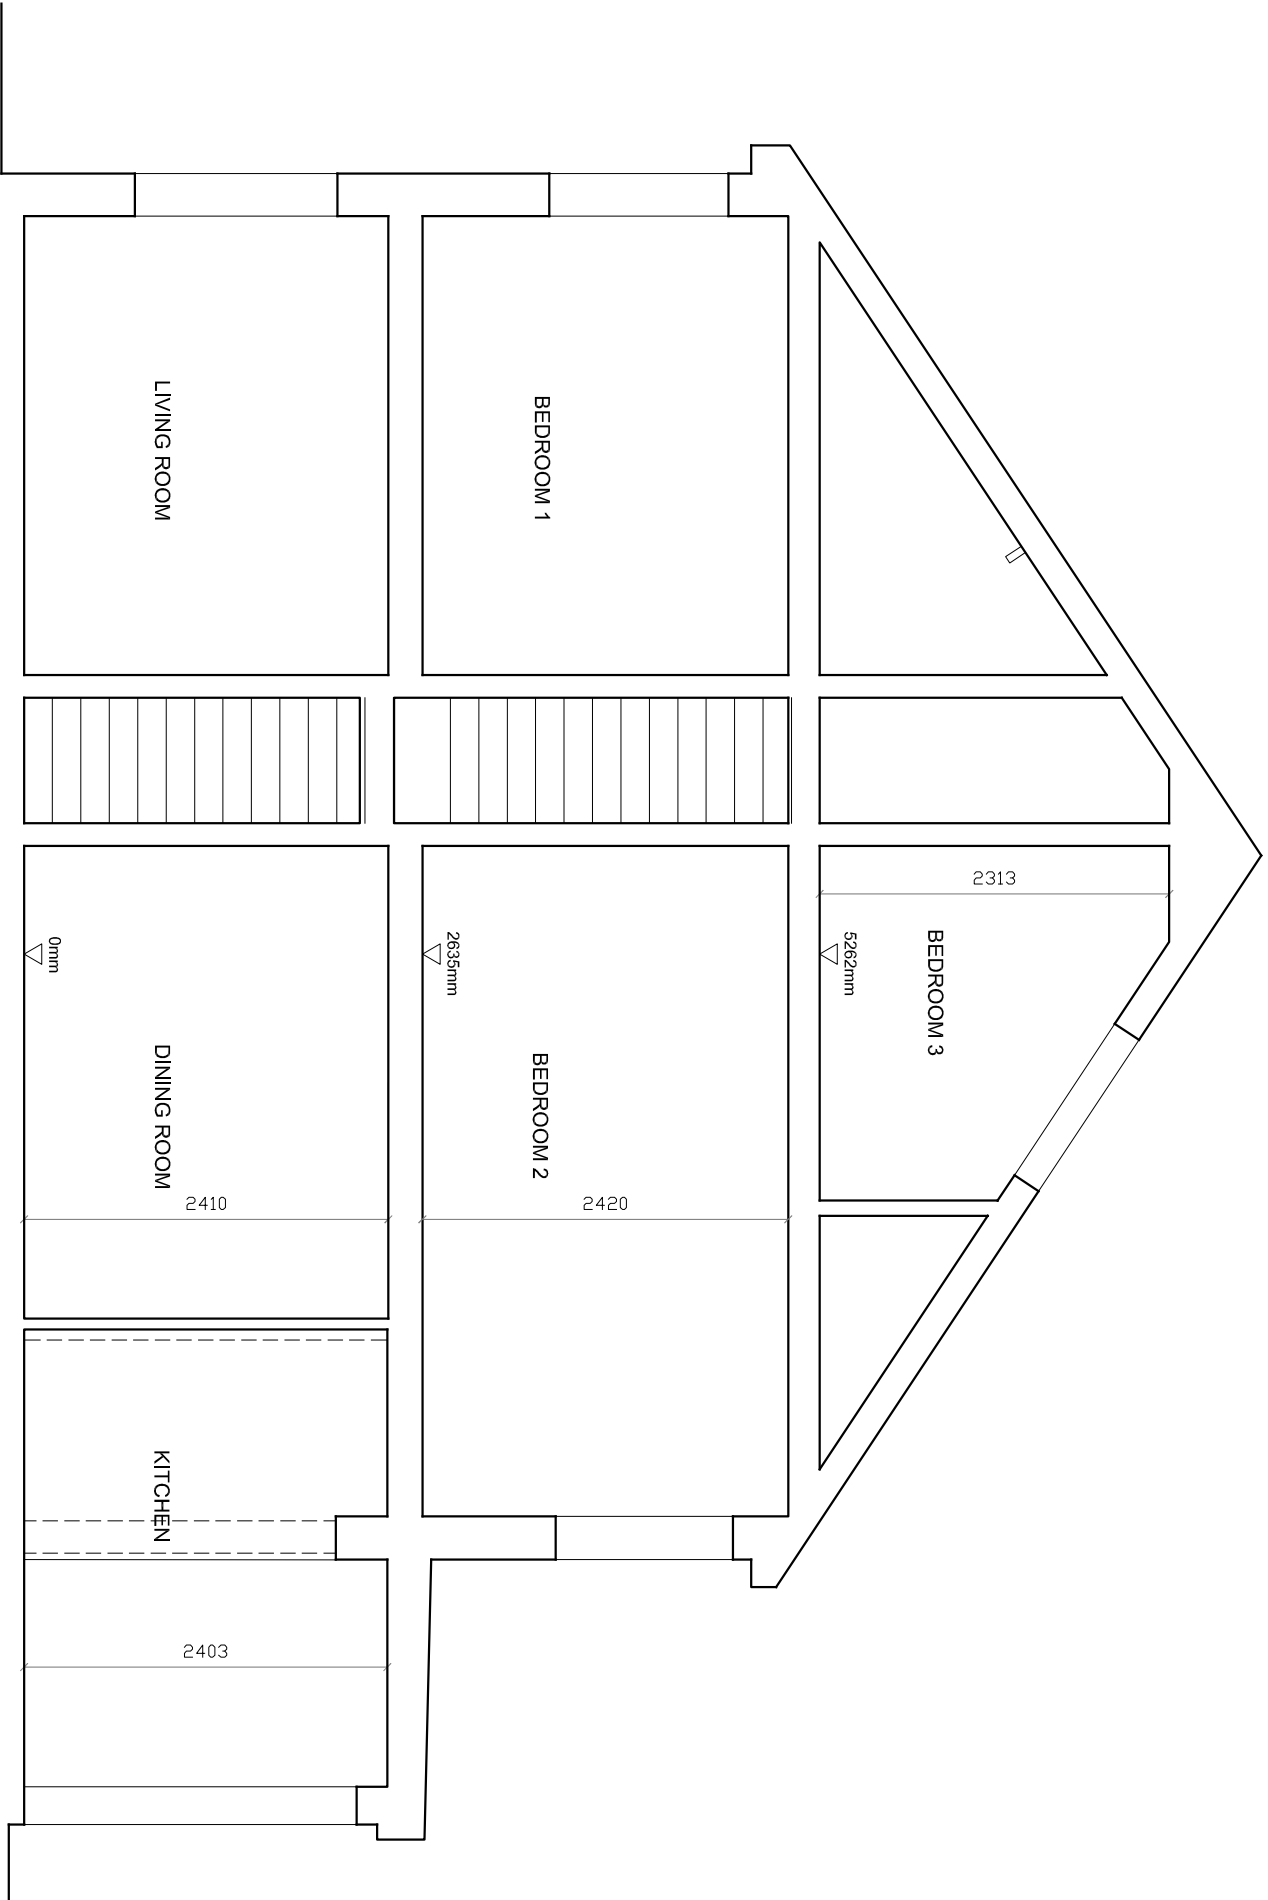

SECTION A-A SCALE 1-50@A2

 

DO NOT SCALE THIS DRAWING EXCEPT FOR PLANNING PURPOSES. © COPYRIGHT UNDER THE PROVISIONS OF THE COPYRIGHT ACT 1988. THE COPYRIGHT OF THIS DRAWING AND THE WORK CONTAINED THEREIN REMAINS THE PROPERTY OF THE DESIGNER, AND MAY NOT BE REPRODUCED IN ANY FORM WHATSOEVER WITHOUT PRIOR WRITTEN CONSENT. FIGURED DIMENSIONS ARE TO BE USED IN PREFERENCE TO SCALED SIZES AND ALL DIMENSIONS MUST BE CHECKED ON SITE BY THE CONTRACTOR BEFORE COMMENCING WORK. NO DEVIATION FROM THIS DRAWING WILL BE PERMITTED WITHOUT THE PRIOR CONSENT OF THE DESIGNER

DCNicholls architectural design services E-mail: daniel@dcn-design.com Website: dcn-design.com	TITLE	DWG NO.	DATE	SCALE
	Existing Section & Elevations ADDRESS 19 Bosmere Gardens, Emsworth	S2	30-11-12	1-50@A2