




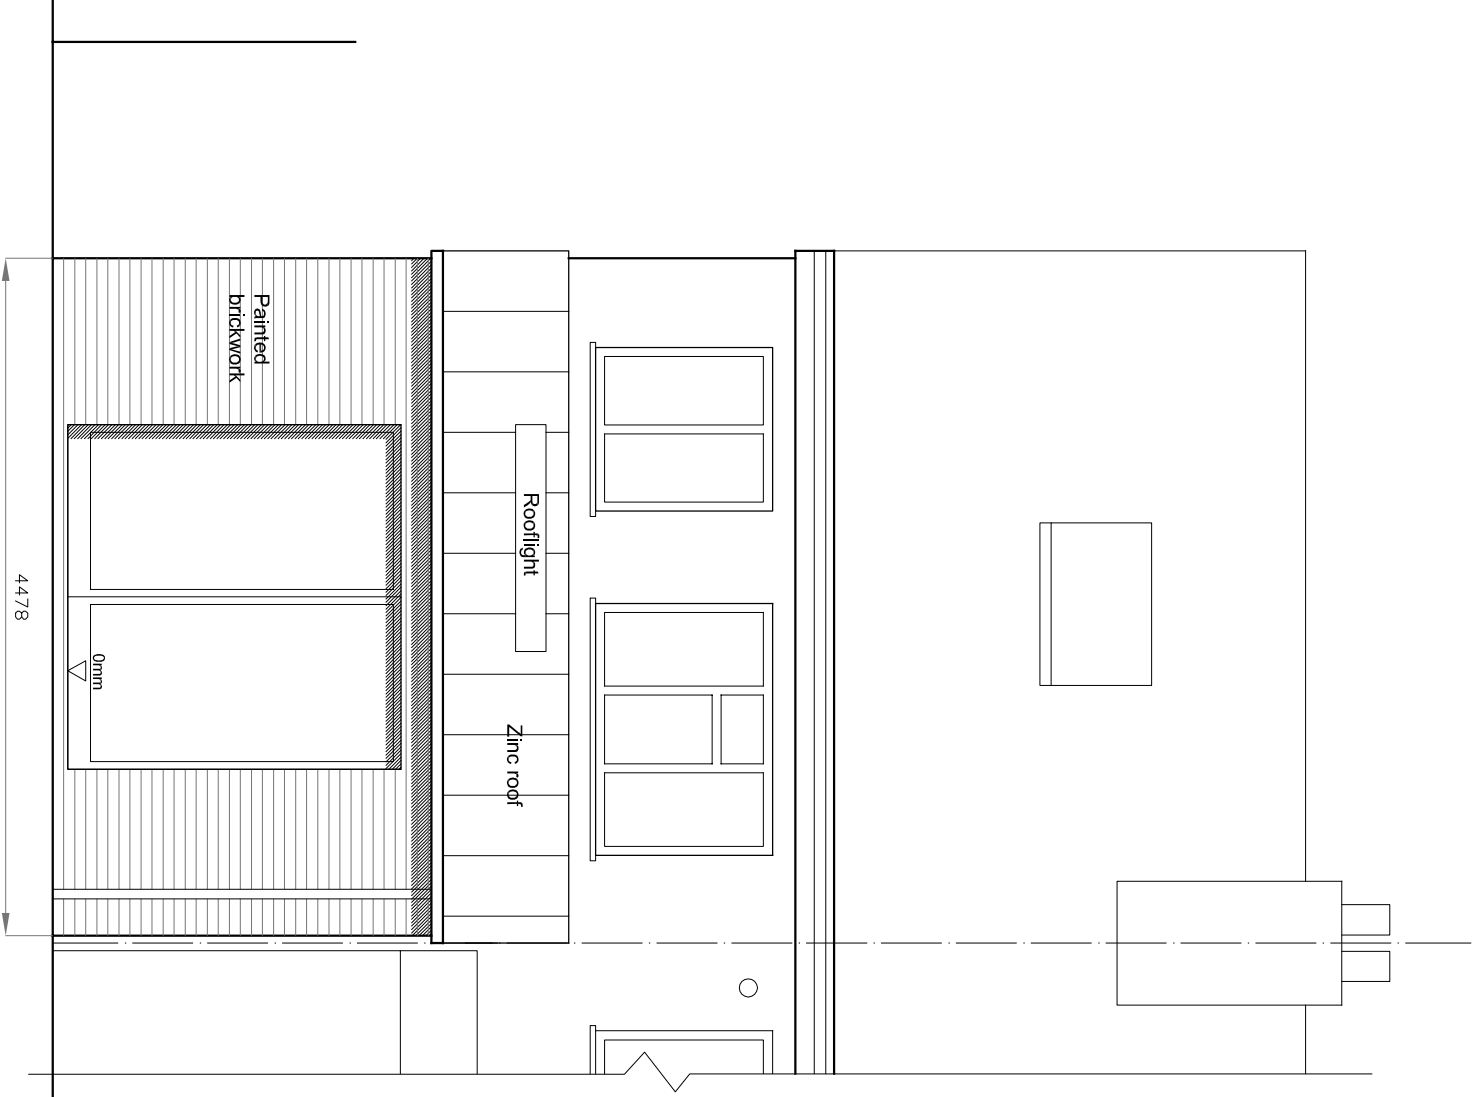

Proposed South Elevation SCALE 1-50@A3

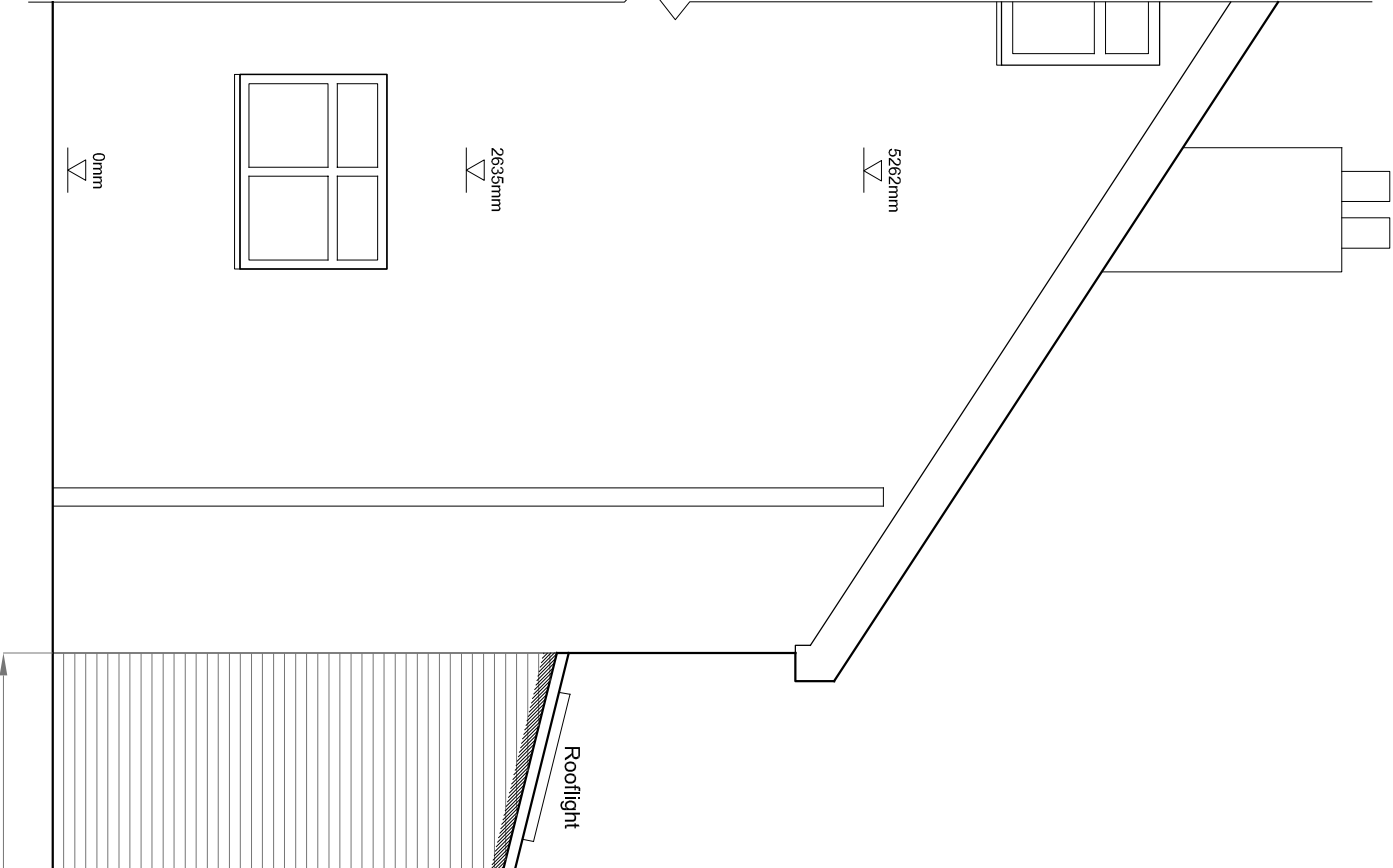

Proposed West Elevation SCALE 1-50@A3

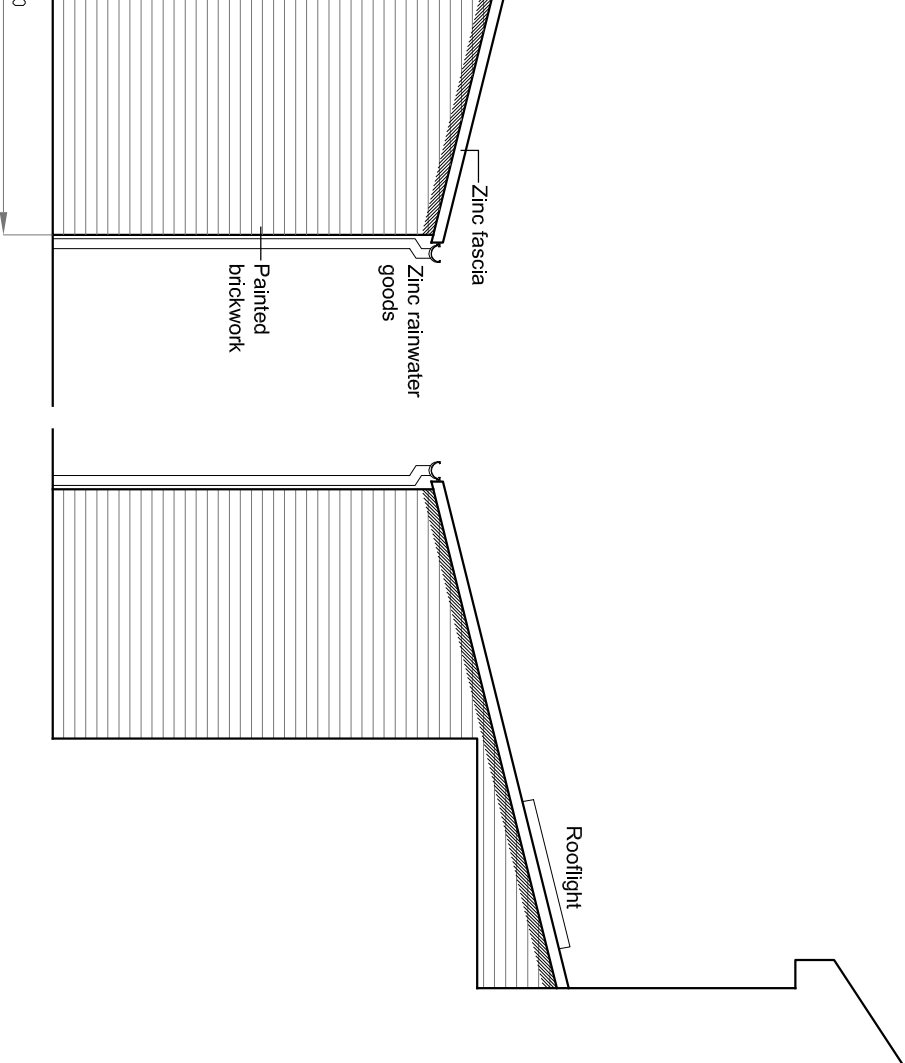

Proposed East Elevation SCALE 1-50@A3



Scale Bar

|                                                                                                  |  |                     |                               |        |         |
|--------------------------------------------------------------------------------------------------|--|---------------------|-------------------------------|--------|---------|
| <b>toni moses design</b>                                                                         |  | TITLE               | DWG NO.                       | DATE.  | SCALE   |
| 47 High Street, Hinxton, Saffron Walden, CB10 1QY<br>t + f 01799530064 e tonimoses@binternet.com |  | Proposed Elevations | 208-PA-04                     | 4-2-13 | 1-50@A3 |
|                                                                                                  |  | ADDRESS             | 19 Bosemere Gardens. Emsworth |        |         |