



AMENDED 07/72605/000

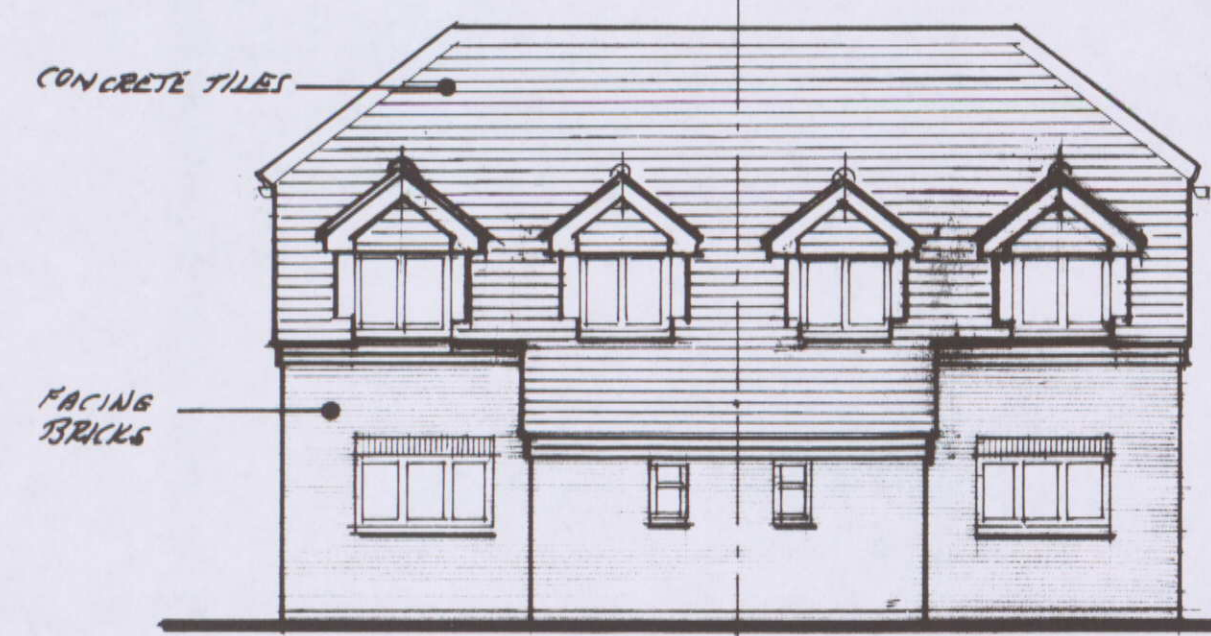


FRONT ELEVATION

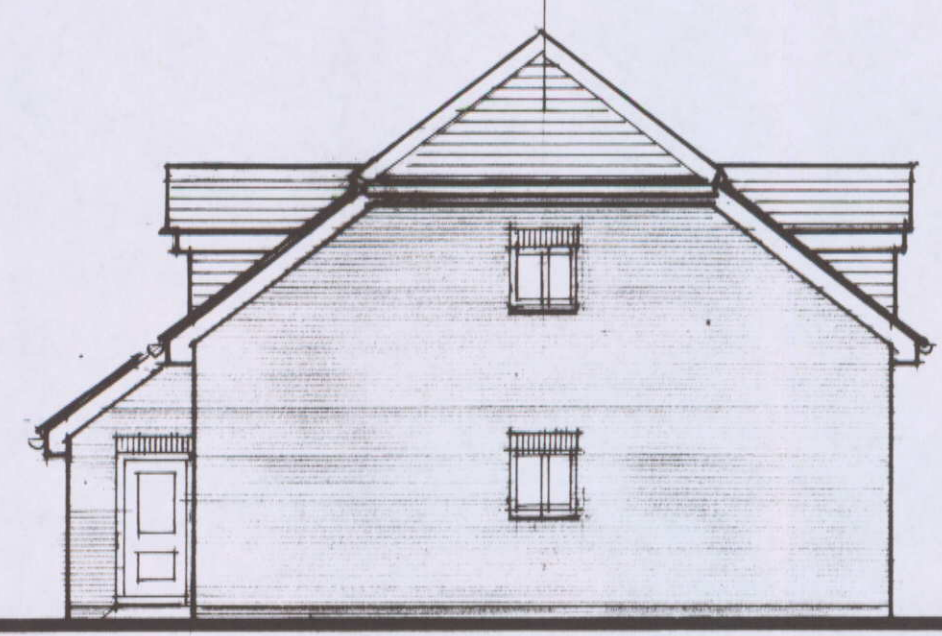

SIDE ELEVATION (south)




REAR ELEVATION

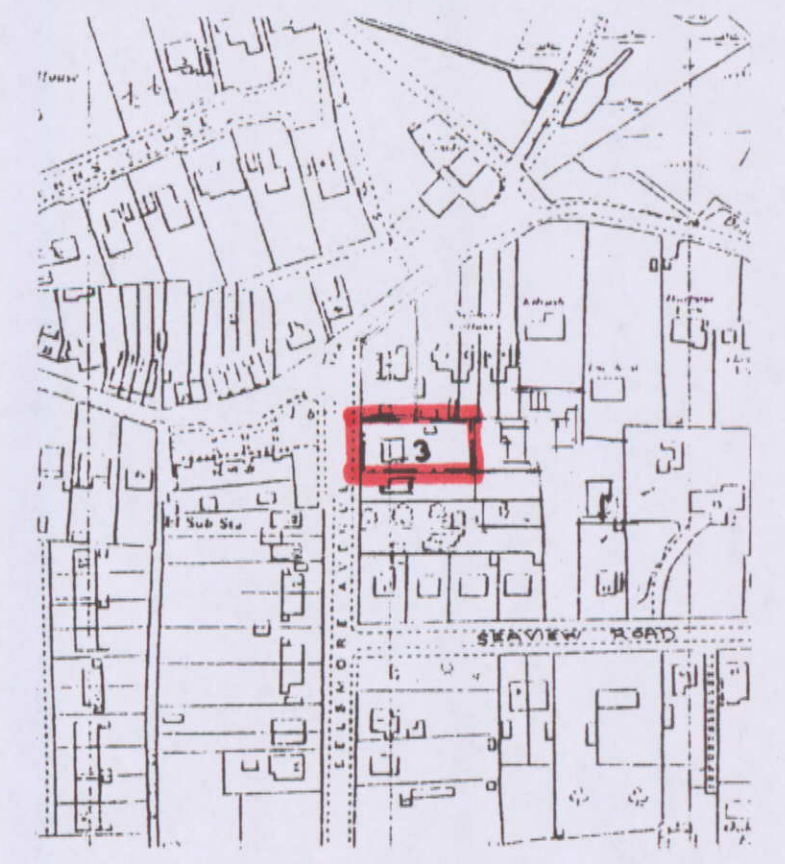


LOCATION PLAN - scale: 1/2500


© Crown Copyright All rights reserved
Licence No. AR 100006964

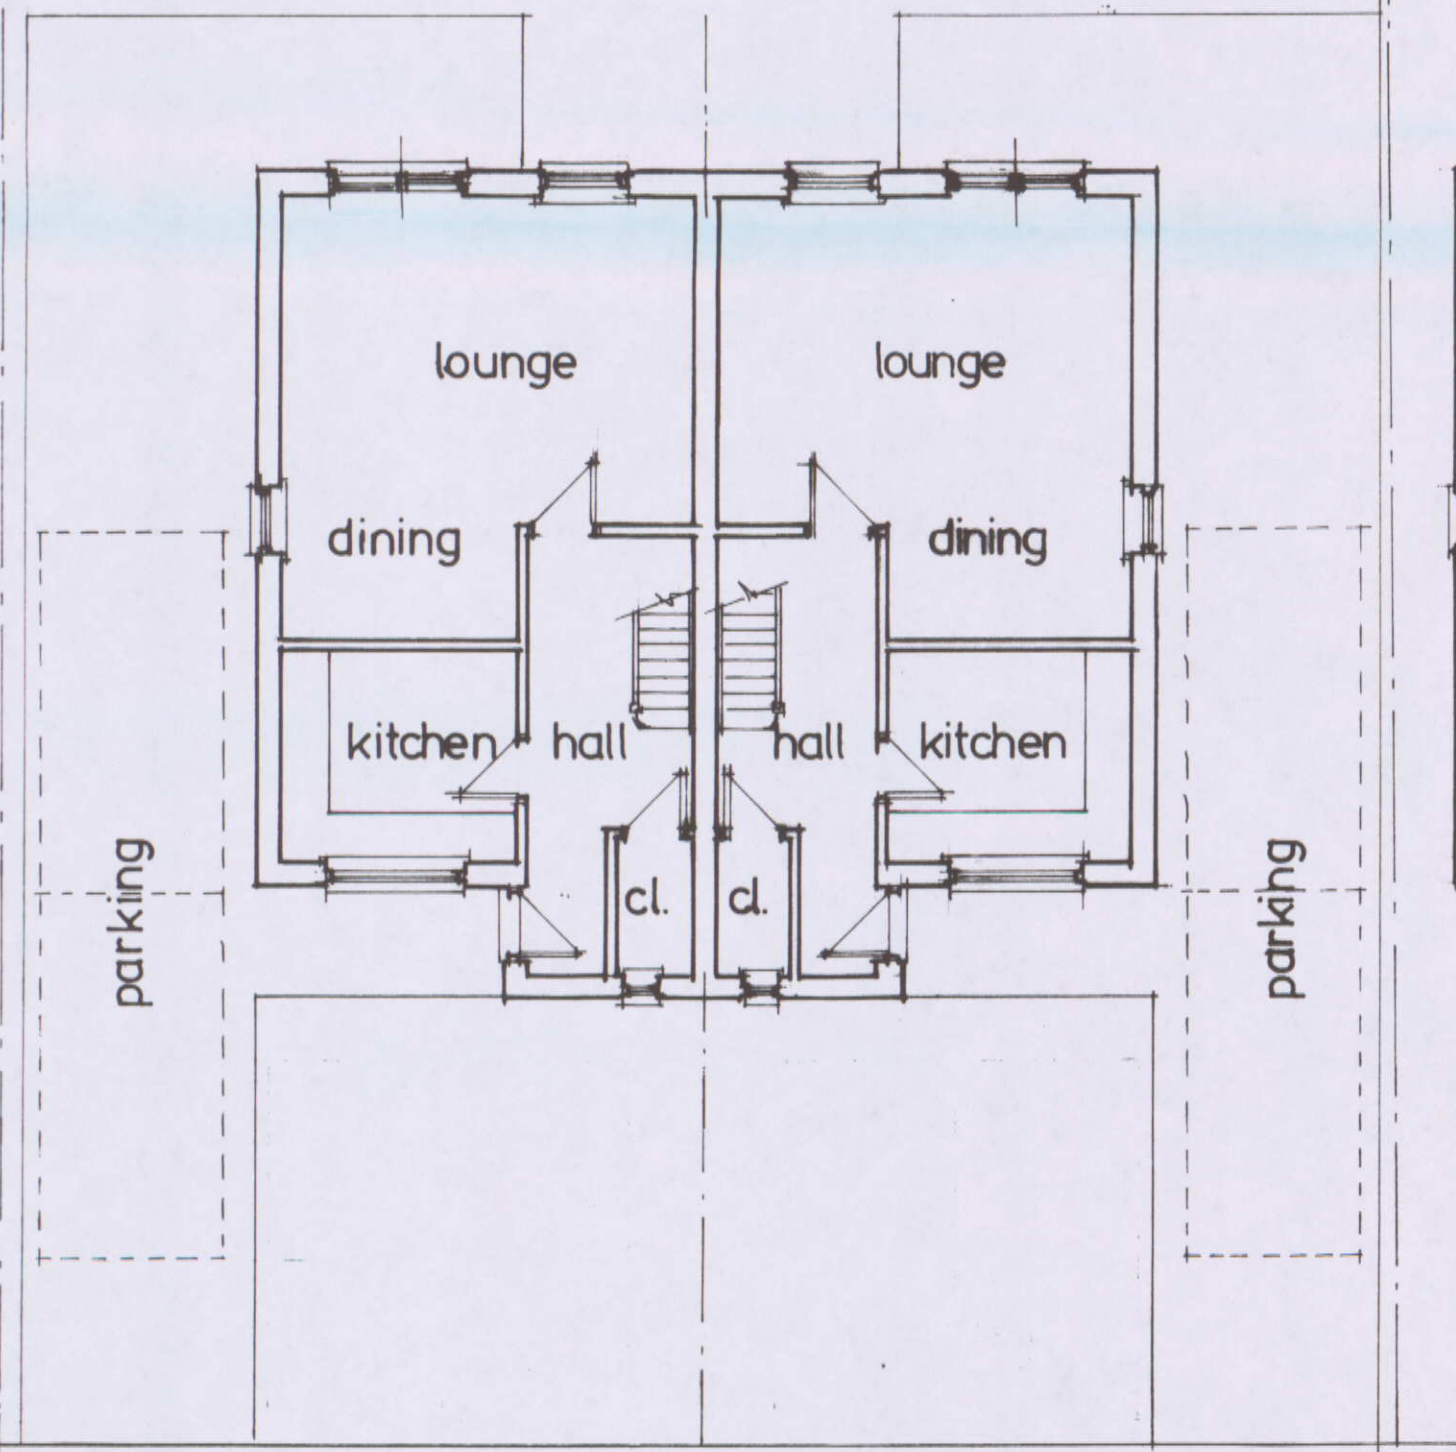


GROUND FLOOR PLAN

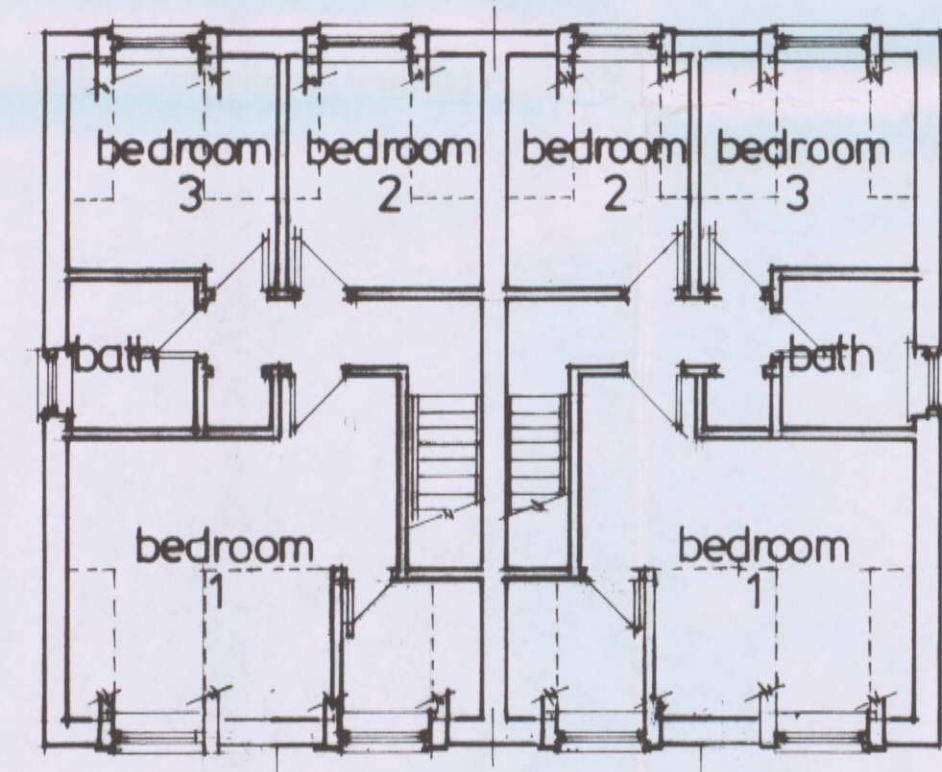

FIRST FLOOR PLAN

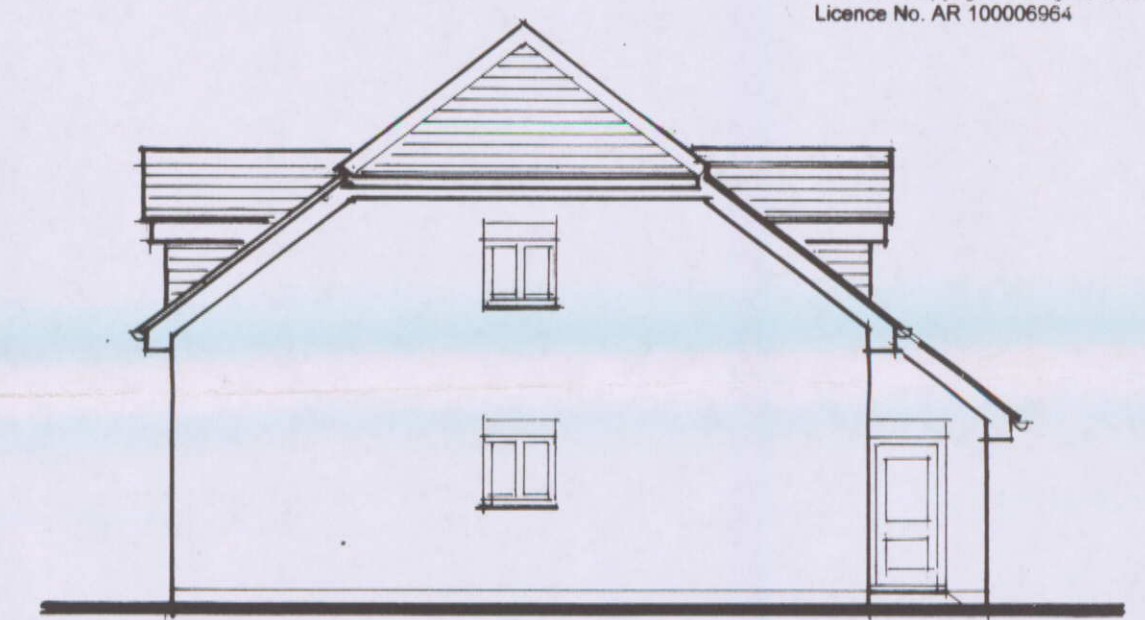

SIDE ELEVATION (north)

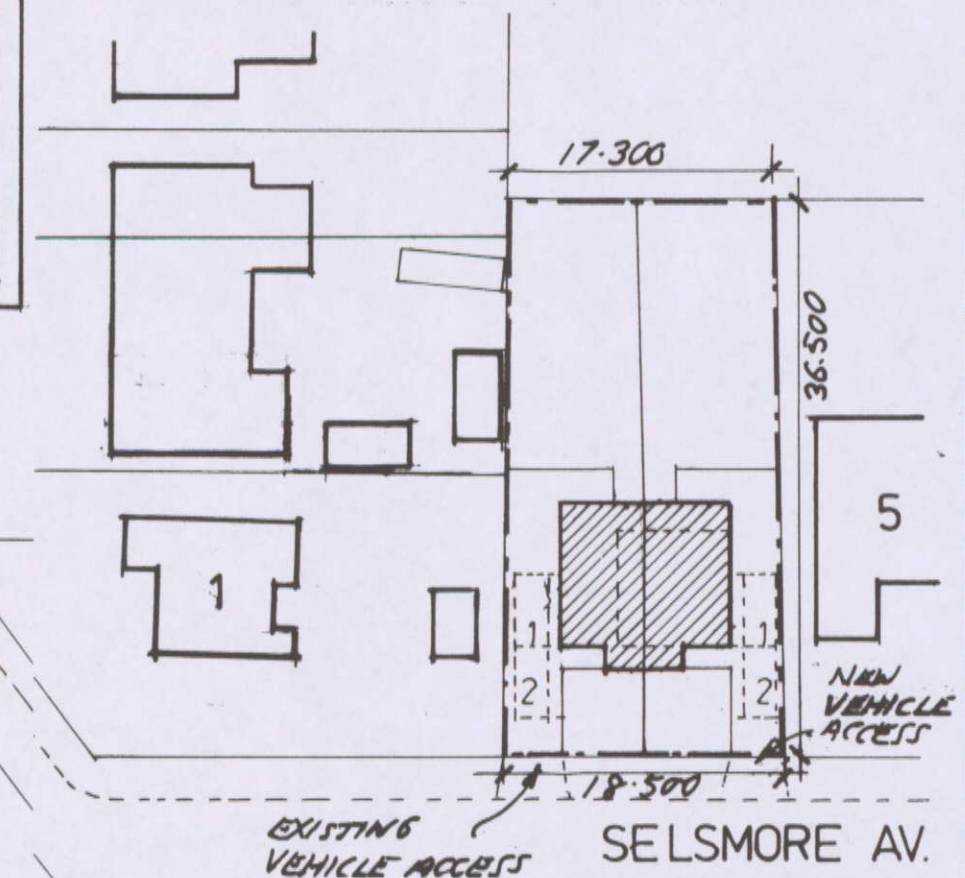

BLOCK PLAN scale: 1/500

HAVANT BOROUGH COUNCIL
12 DEC 2007
RECEIVED

A. GENERAL REVISION 7-12-07

PROPOSED REDEVELOPMENT AT
3 SELSMORE AVENUE,
HAYLING ISLAND,
HAMPSHIRE

scale: 1/100	drawing no:
date: October 2007	1952 A.
drawn: C.G.B.	

C.G.B. Designs
ARCHITECTURAL DRAWING SERVICE

48 Fareham Park Road, Fareham, Hampshire, PO15 6LF
Tel. & Fax: (01329) 841920 e-mail: clivebrown48@tiscali.co.uk