


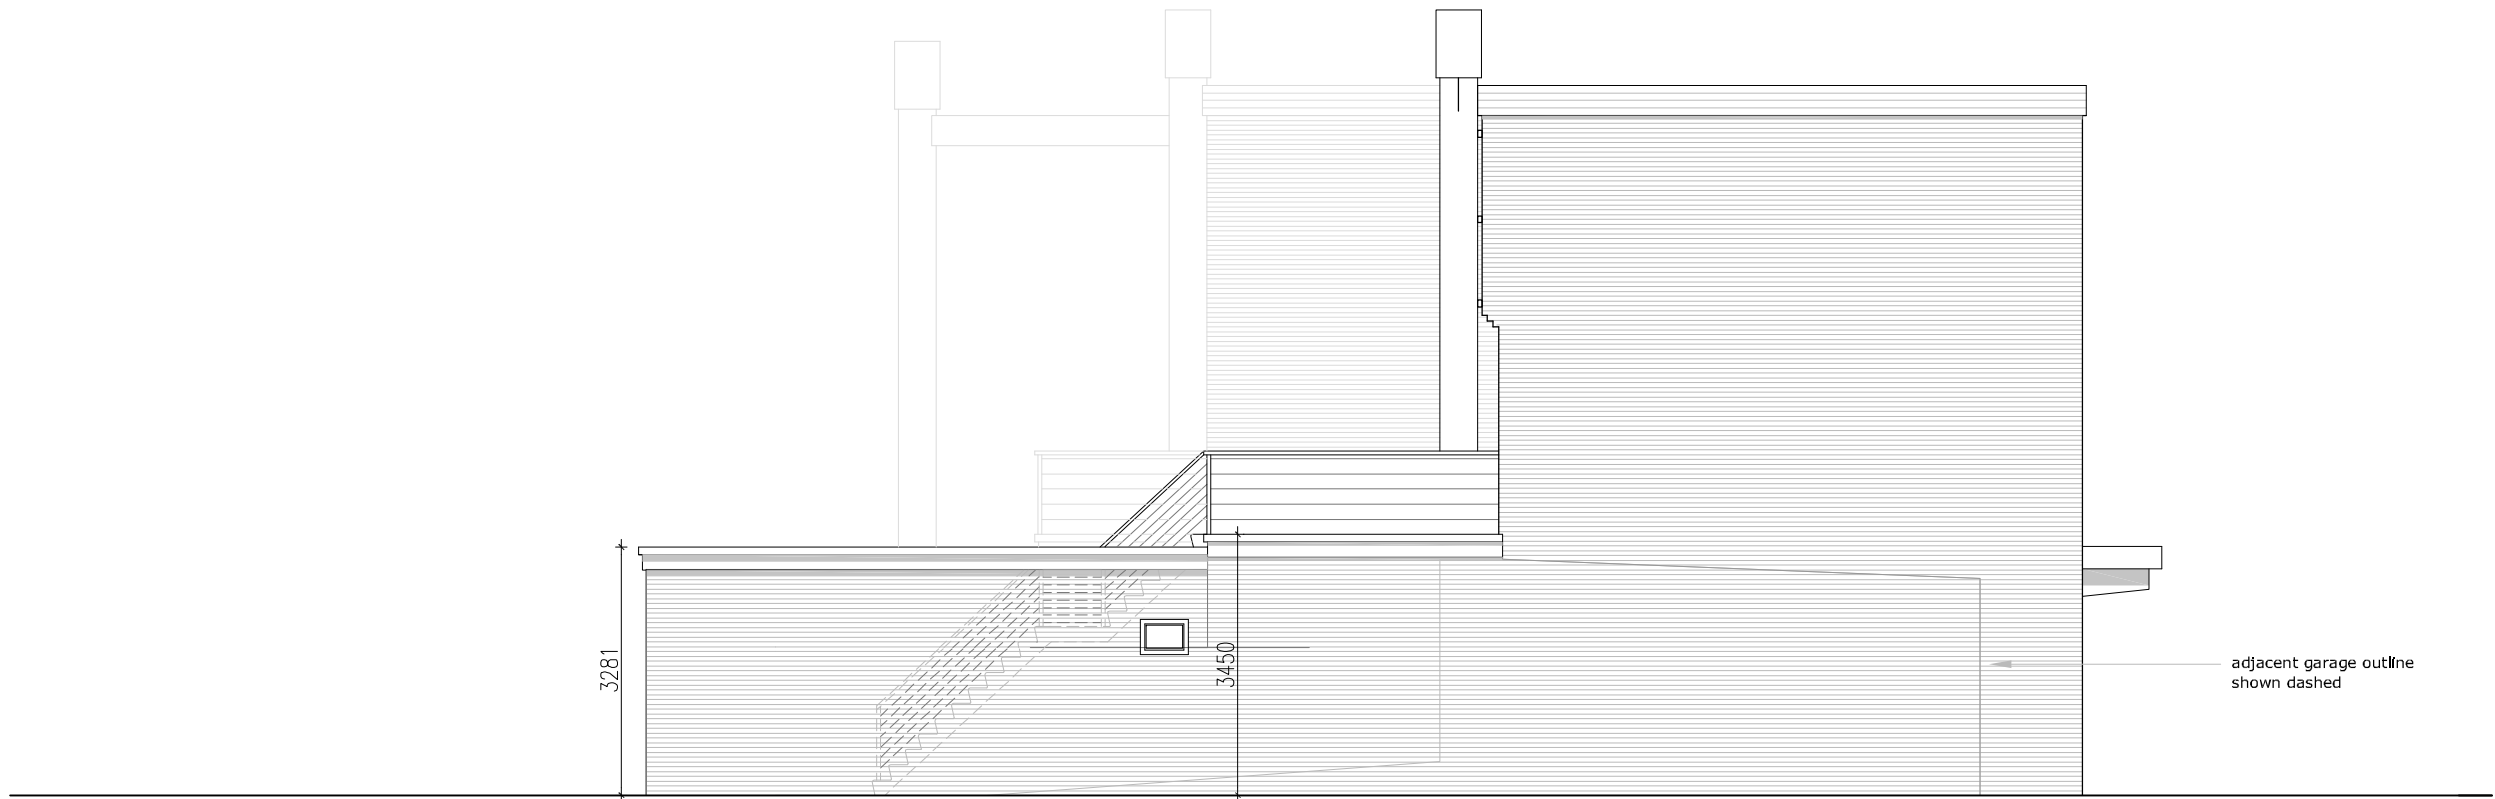

PROPOSED SIDE ELEVATION (C) - Adjacent to Garages, Car park to rear - 4 Purbrook Chase Precinct



PROPOSED REAR ELEVATION (E)
Rear of ground floor shops and upper level flats



			CLIENT Mr Ali Ozdemir		TITLE 4 Purbrook Chase Precinct Rear Extension Project		 Design Drawn Ltd		DESIGN DRAWN LTD THE CLOCK TOWER, FIRST FLOOR GREAT SOUTHSEA STREET SOUTHSEA, HAMPSHIRE PO5 3BY T: 02392 837 149 E: INFO@DESIGNDRAWN.COM W: WWW.DESIGNDRAWN.COM	
Rev	Date	Description	By	PM	Scale @ A3: 1:100		Drawn by: VR	Drawing No: 18.12.F12_107	Revised:	B
REVISIONS			Planning Draft		Date: © May 2013		Checked by: JM			
B	30 May 2013	Elevations amended	VR	JM						
A	15 May 2013	First Issue	VR	JM						