





NORTH ELEVATION




SOUTH ELEVATION

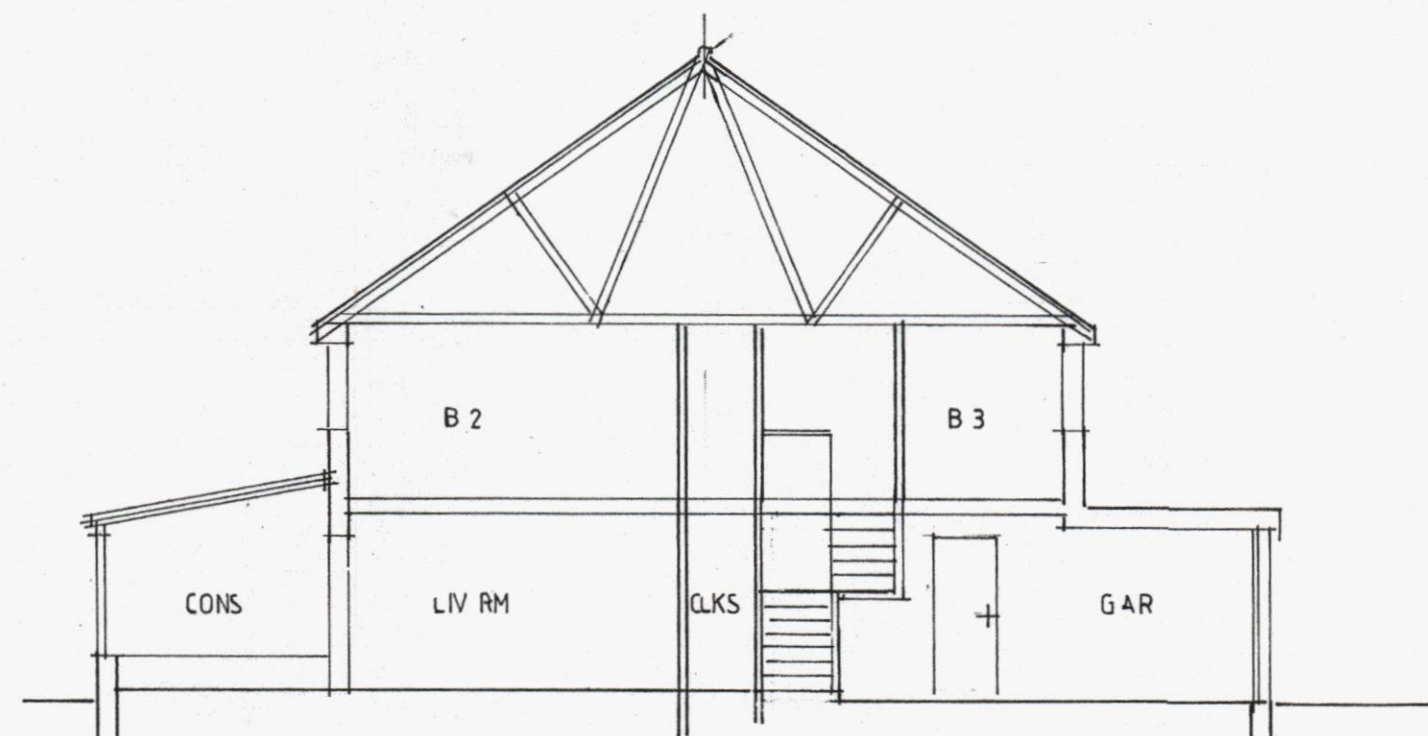


SECTION A A

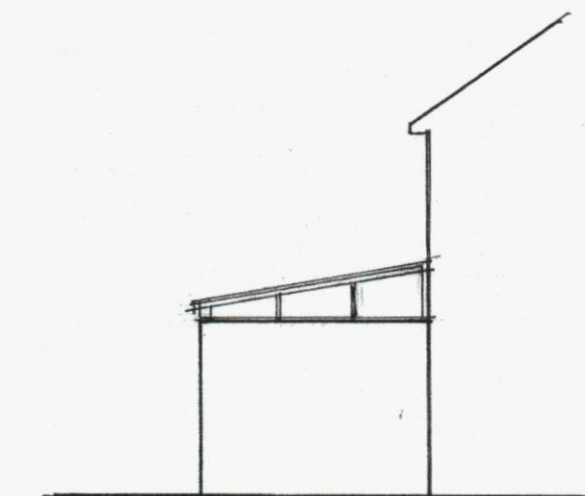


EAST

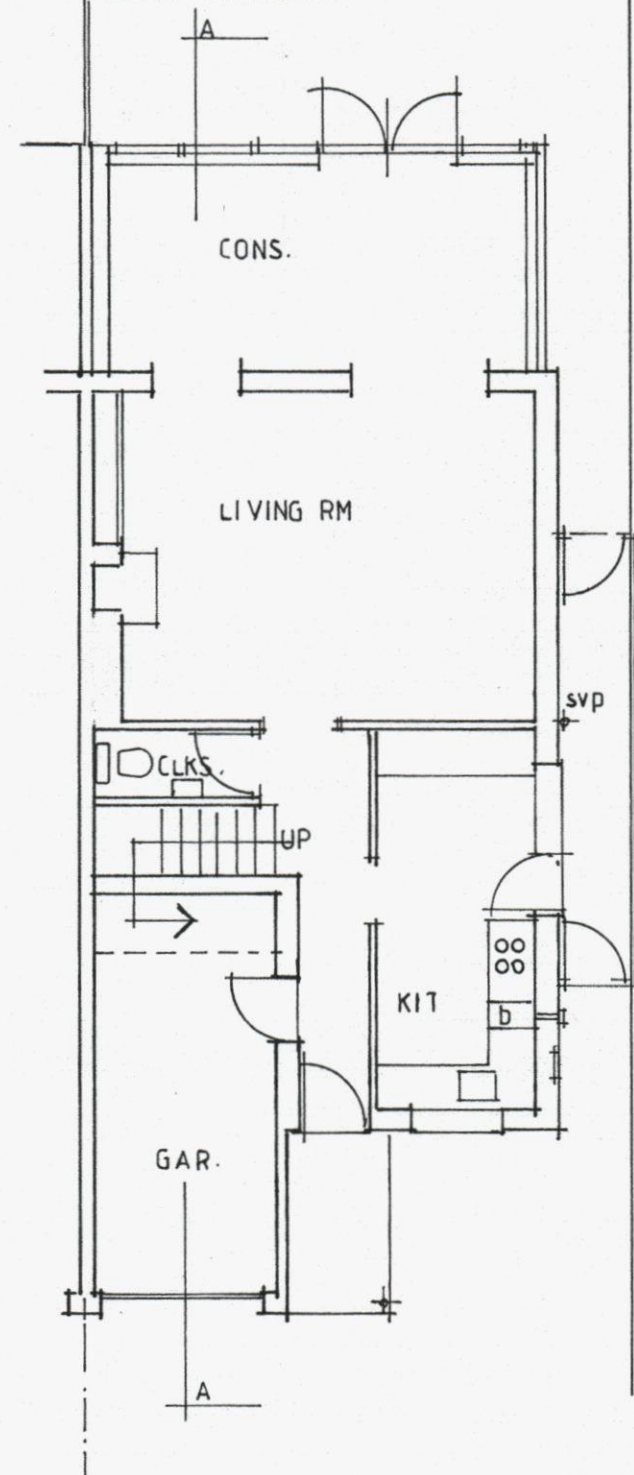

GROUND FLOOR PLAN
Scale 1:100

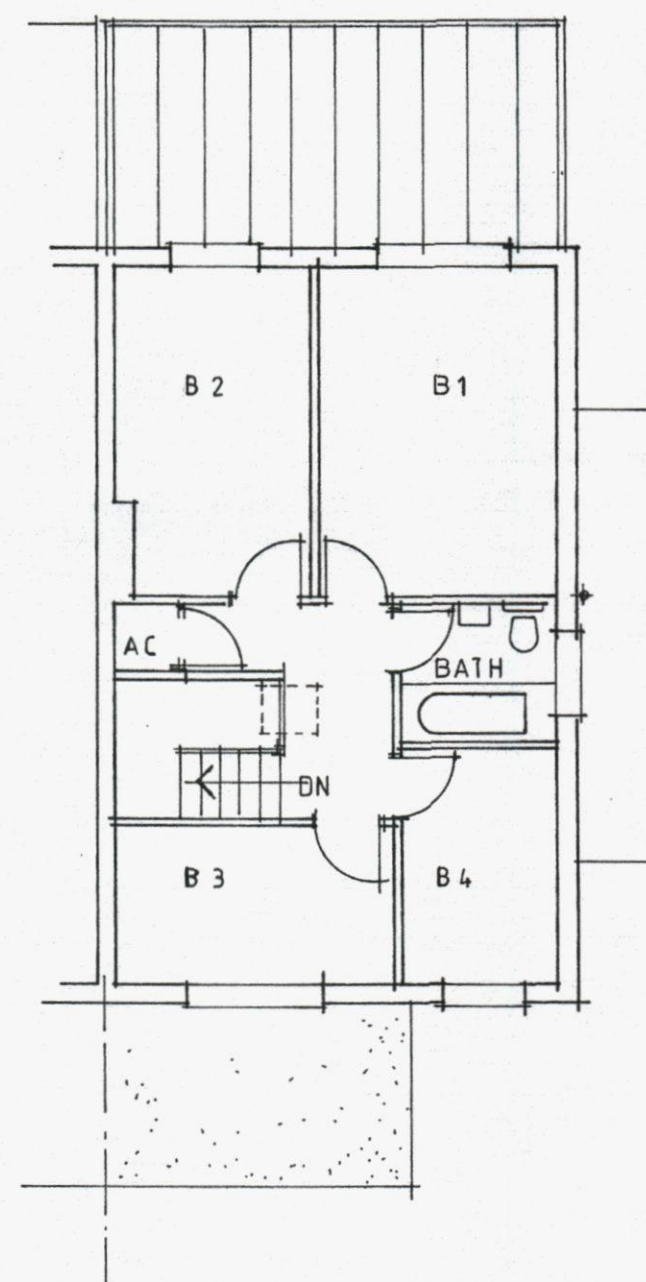

FIRST FLOOR PLAN

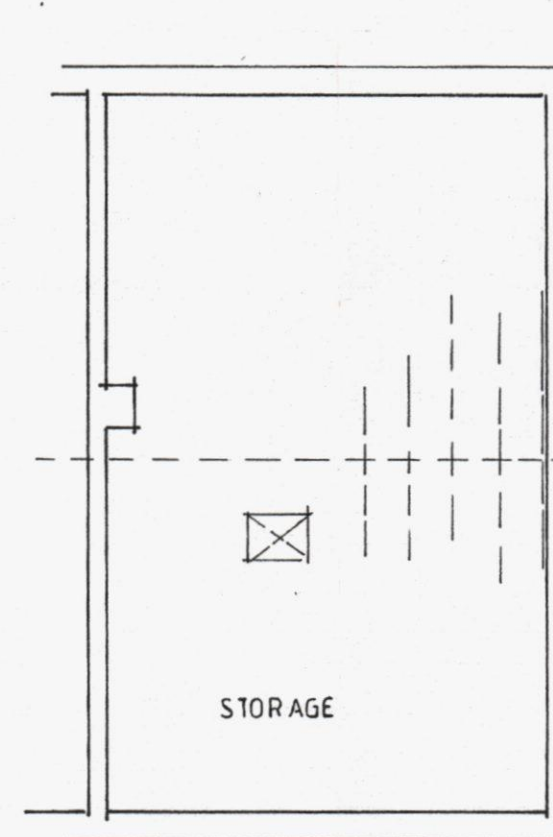

LOFT PLAN



WEST

AS EXISTING

No. 23 BOSMERE GARDENS, EMSWORTH, HANTS. PO10 7NP

for DR. J. GREENSLADE

DWG. NO. 469-02

Geoffrey J. Duffell

Tel. 023 92 462261

JUNE 2012

