



Type 14- Plots 22,23 Front Elevation



Type 14- Plots 22,23 Back Elevation



Type 16- Plots 32,33 Front Elevation



Type 16- Plots 32,33- Back Elevation



Type 14,15,16,17- Plots
22,23,24,25,32,33,34,35,36,37 Ground Floor



Type 14- Plots 22,23 Left Elevation




Type 14- Plots 22,23 Right Elevation



Type 16- Plots 32,33 Left Elevation



Type 16- Plots 32,33 Right Elevation

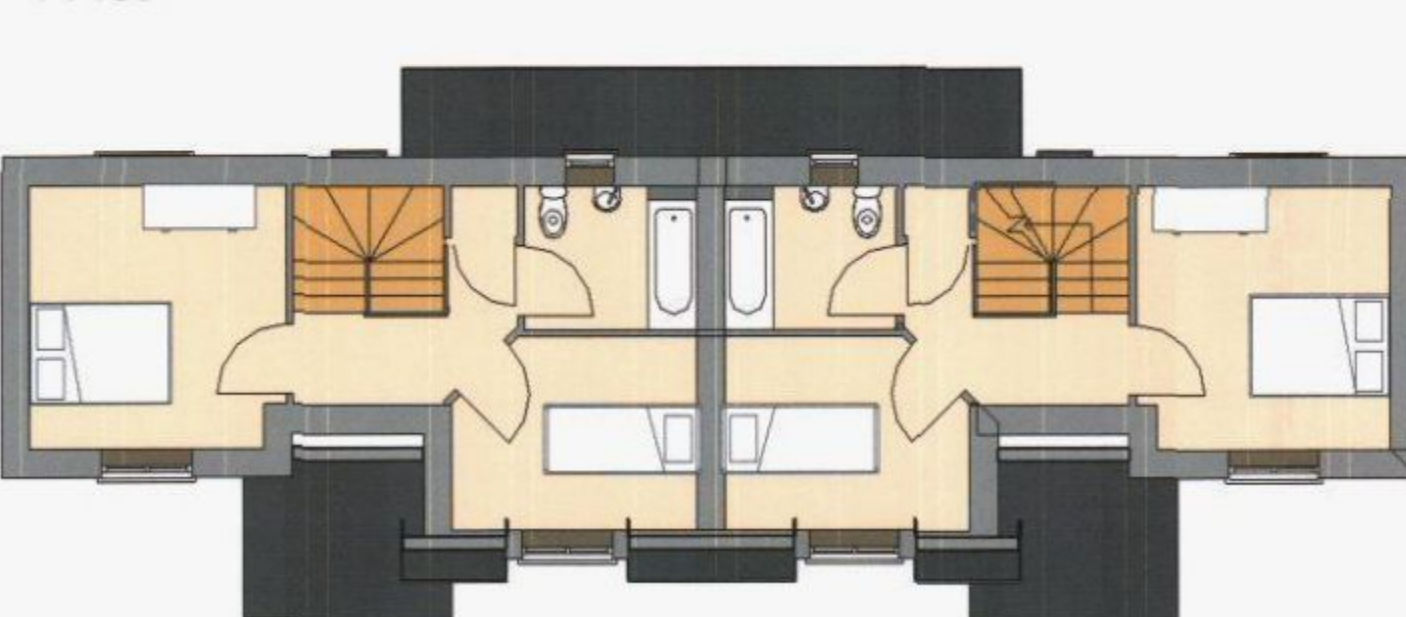

Type 14,15,16,17- Plots
22,23,24,25,32,33,34,35,36,37 First Floor



Type 15- Plots 24,25,36,37 Front Elevation




Type 15- Plots 24,25,36,37- Back Elevation



Type 17- Plots 34,35 Front Elevation



Type 17- Plots 34,35- Back Elevation

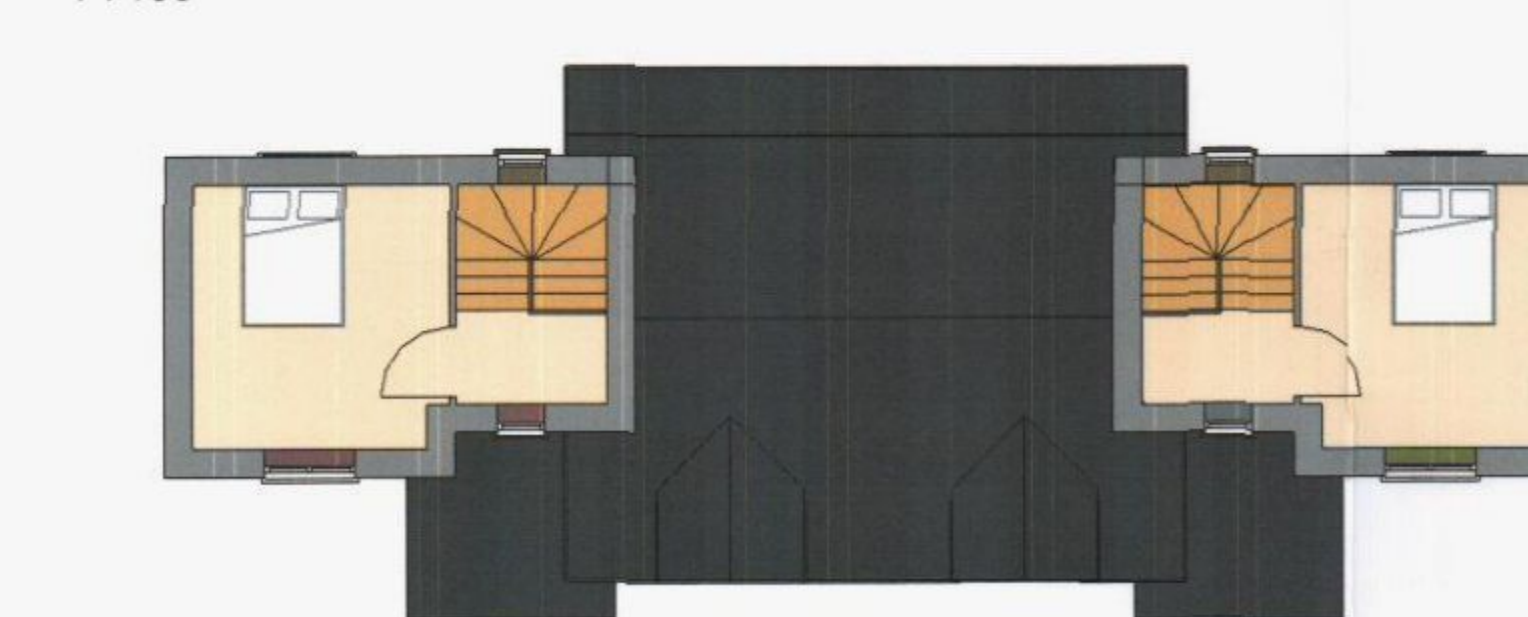

Type 14,15,16,17- Plots
22,23,24,25,32,33,34,35,36,37 Second Floor



Type 15- Plots 24,25,36,37 Left Elevation



Type 15- Plots 24,25,36,37 Right Elevation



Type 17- Plots 34,35 Left Elevation



Type 17- Plots 34,35 Right Elevation

A. With color finish	Job No.	
B. Without color finish	Rev.	

sherlockboswellarchitecture

410 The Grange, Romsey Road, Michelmersh, Romsey, SO51 0AE T: 01794 348884 E: mail@sherlockboswell.com

project:	Land to the South of Ranelagh Road Havant Hampshire	date:	07/03/12
client:	Orchard Homes & Developments Ltd	scale:	1 : 100 at A1
drawing:	House Types 14, 15, 16 and 17	job no.	1015
		dwg no.	119
		rev	B

This drawing is the copyright of Sherlock Boswell Architecture

HAVANT BOROUGH
COUNCIL
16 AUG 2012
RECEIVED

Orchard
BUILDING HOMES FOR YOUR FUTURE