




NOTE : THIS DRAWING IS NOT A SPECIFICATION OF WORK AND IS ONLY FOR THE PURPOSE OF GAINING TOWN PLANNING AND BUILDING REGULATION APPROVALS. ALL DETAILS/DIMENSIONS MUST BE CHECKED ON SITE BEFORE COMMENCEMENT OF WORK BY CONTRACTOR

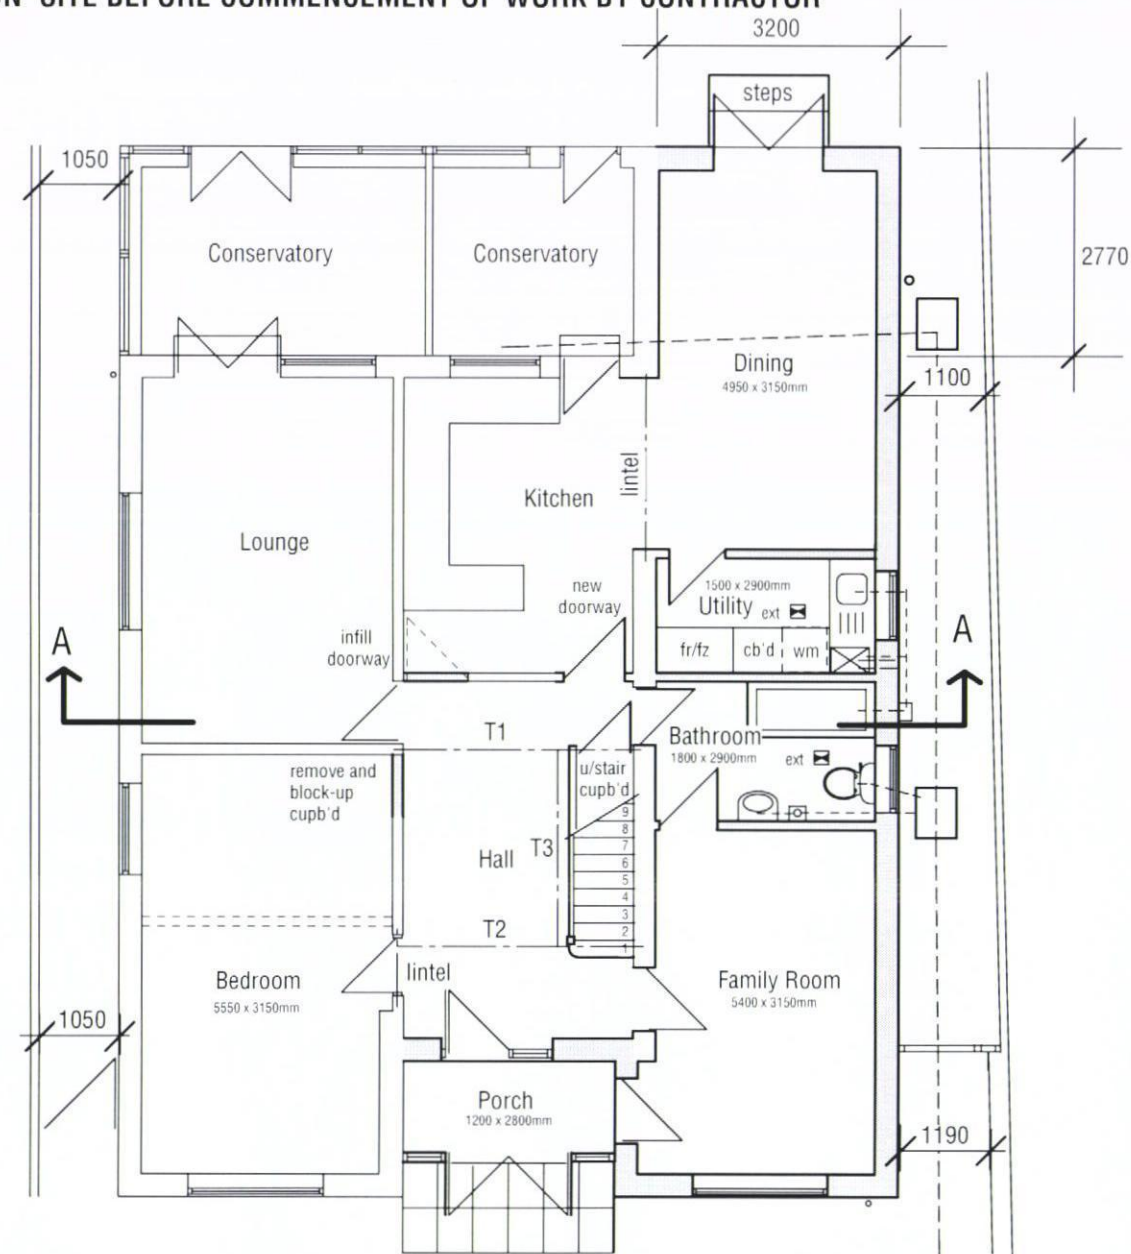


Proposed Ground Floor Plan

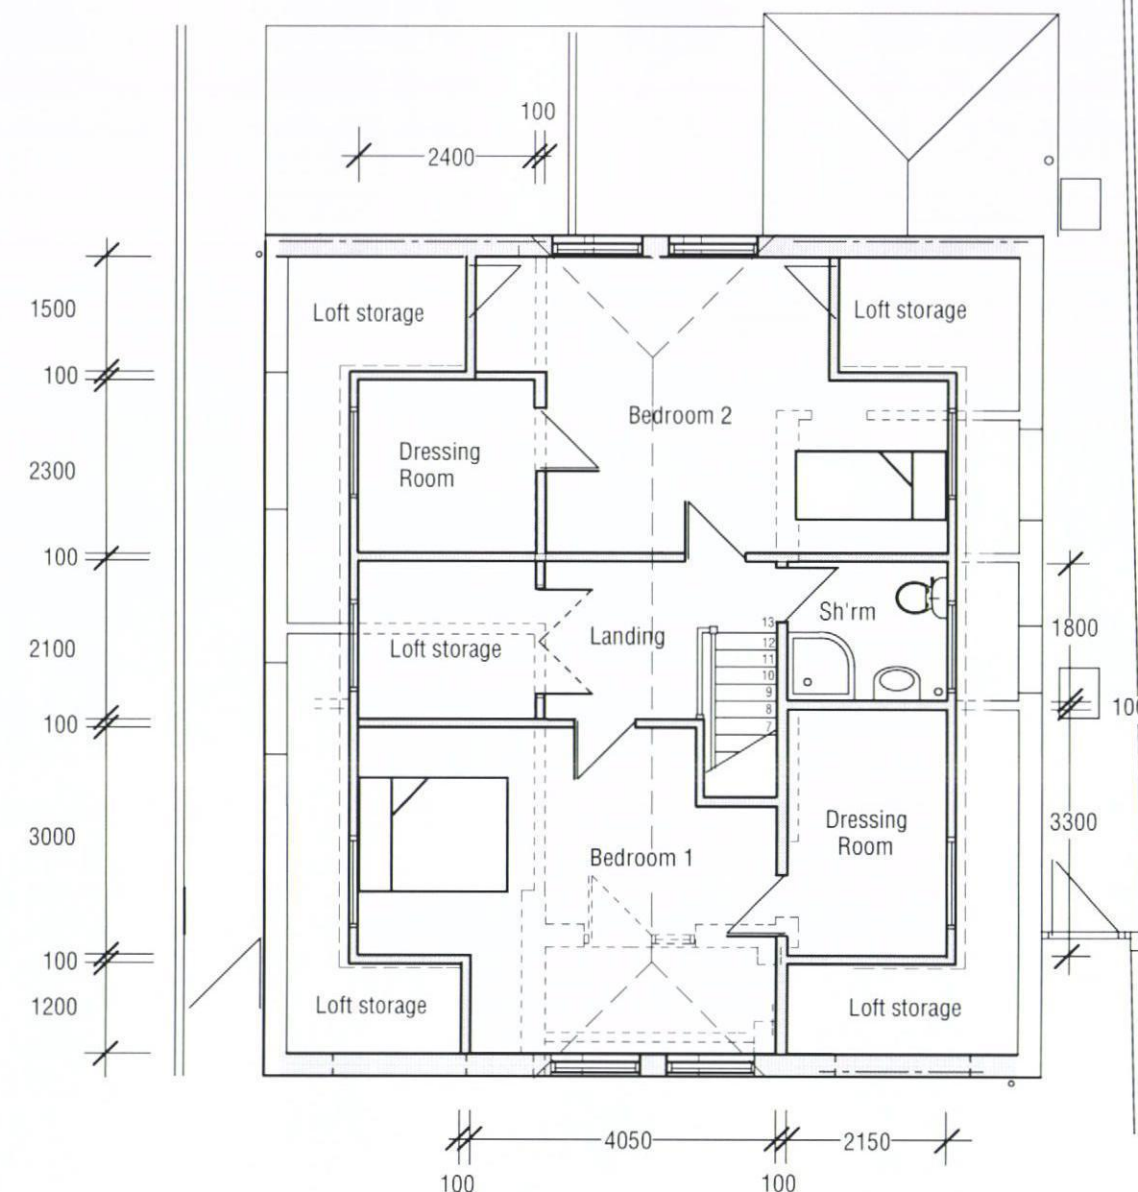

Proposed First Floor Plan

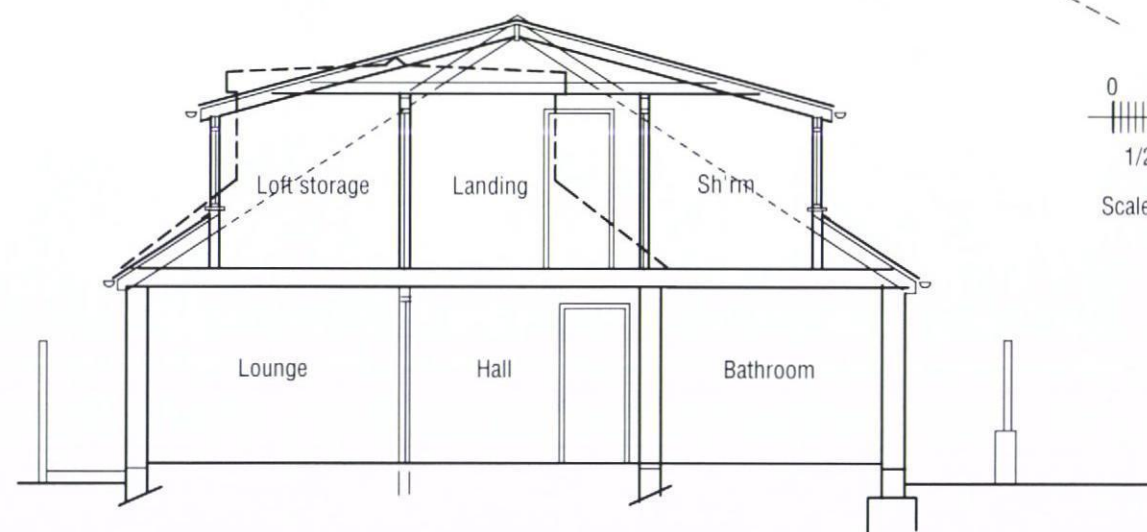

Proposed Section A - A

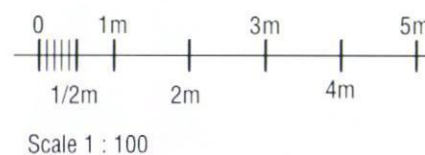

Proposed Alteration to Roof with Side Dormers and Single Storey Front and Side Extensions For:- Mr & Mrs D. Jervis  
185 Silverdale Drive, Waterlooville. PO7 6DX  
Proposed Floor Plans and Section  
Scale 1 : 100 @ A3

Dwg. No.240513pl4