



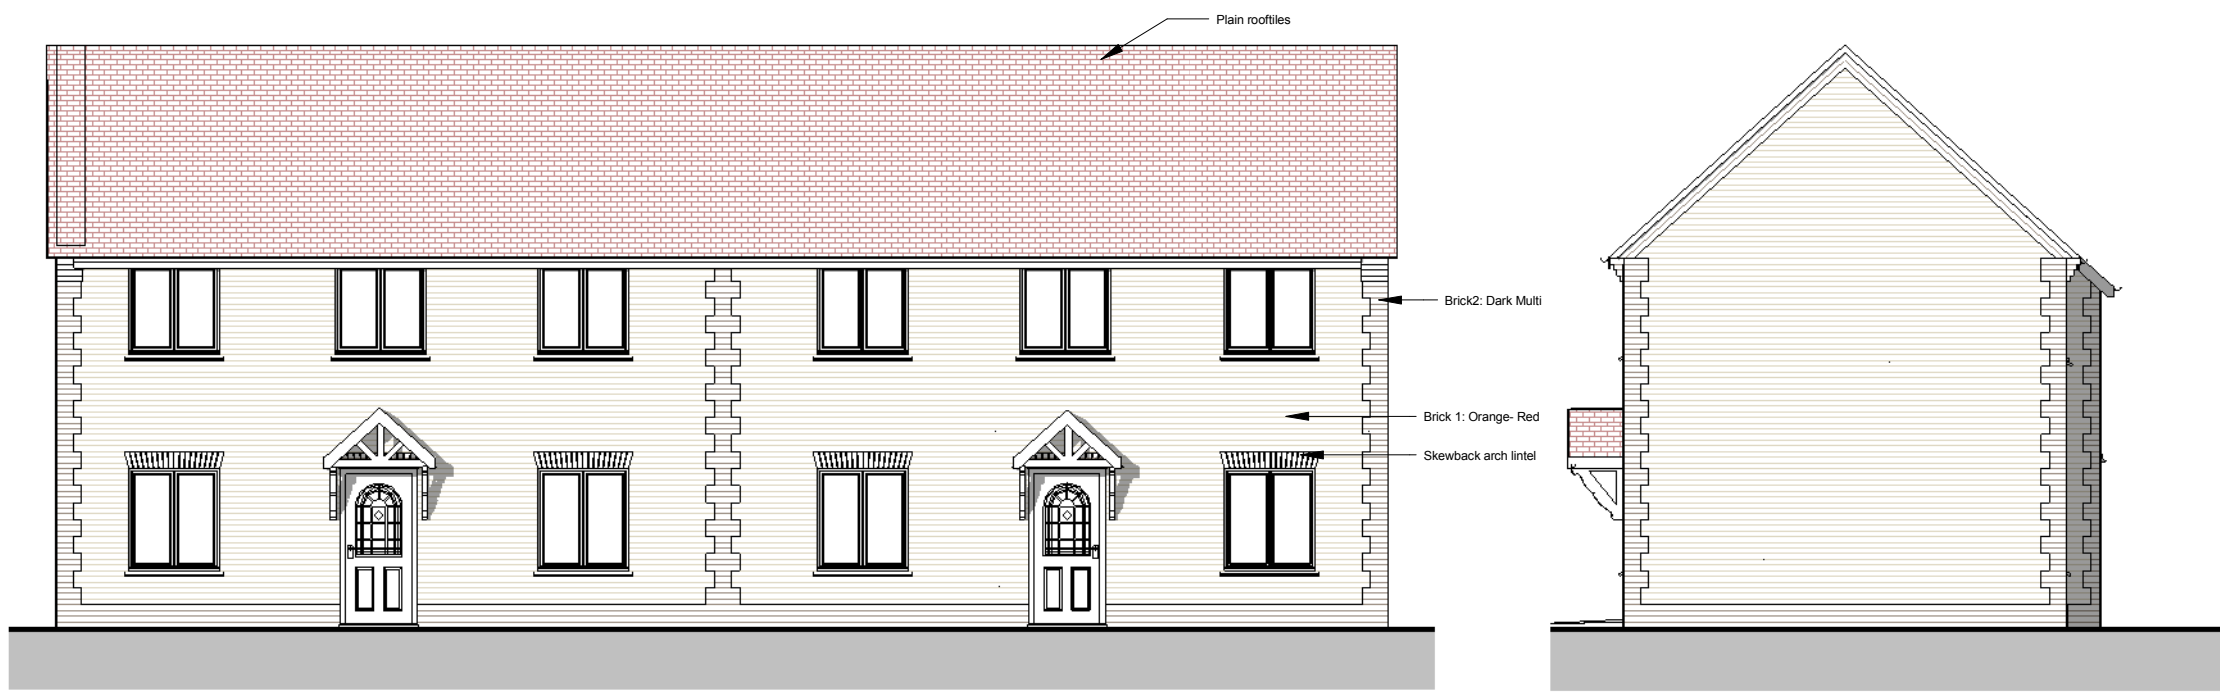


Type 10- Plots 72, 73 Front Elevation
1 : 100

Type 10 - Plots 72, 73 Right Elevation
1 : 100

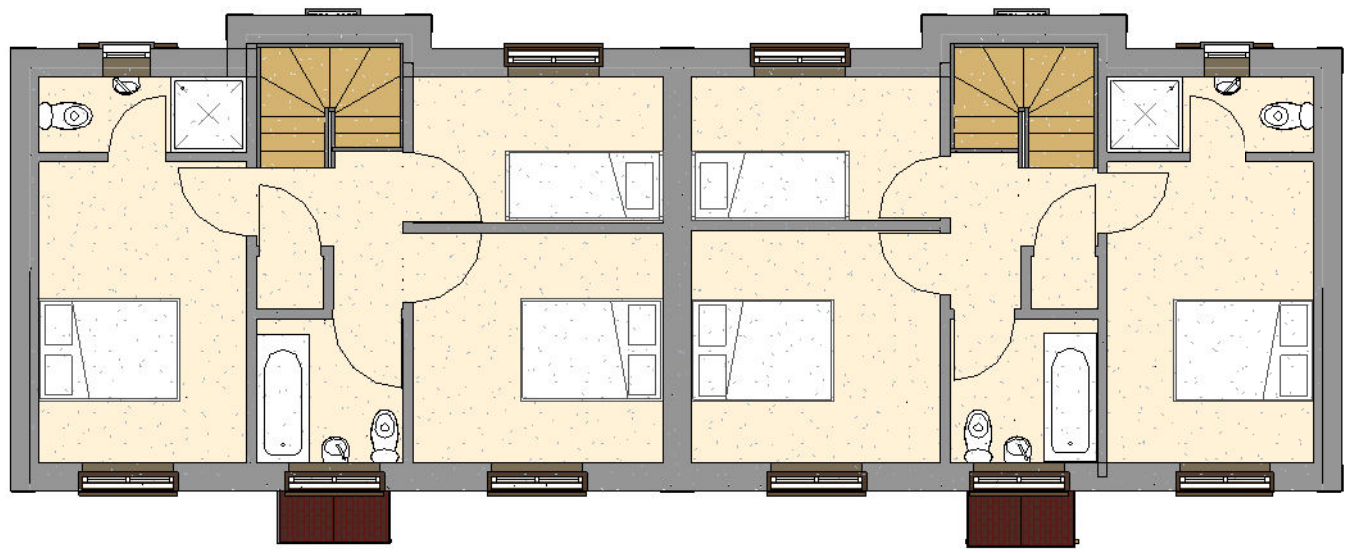

Type 10- Plots 72, 73 First Floor
1 : 100

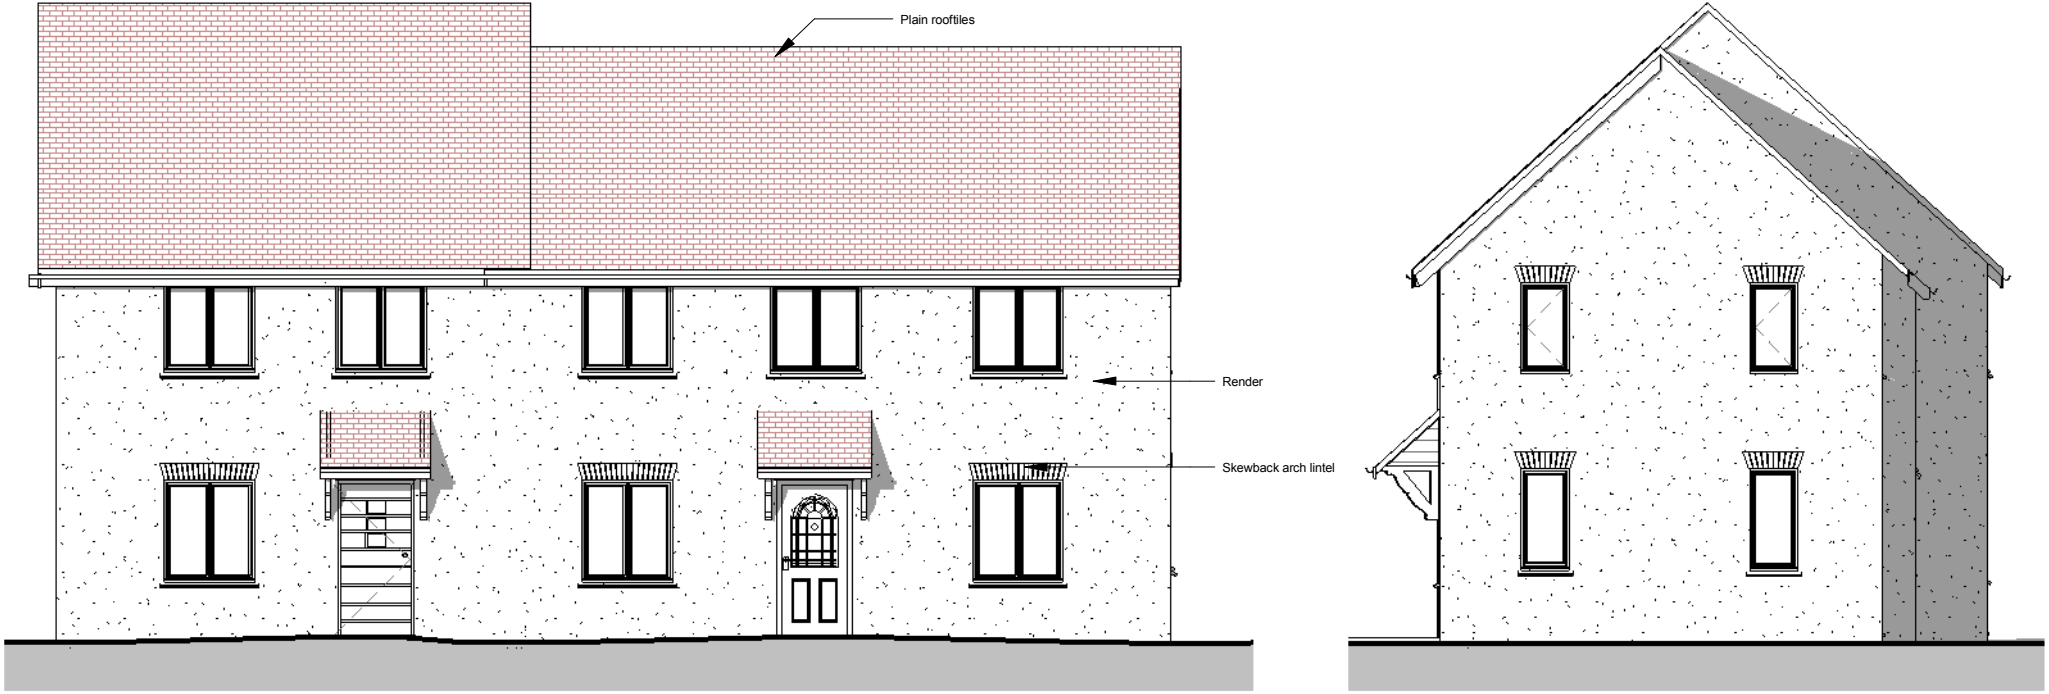


Type 11- Plots 74, 75 Front Elevation
1 : 100

Type 11- Plots 74, 75 Right Elevation
1 : 100



Type 10- Plots 72, 73 Rear Elevation
1 : 100

Type 10- Plots 72,73 Left Elevation
1 : 100

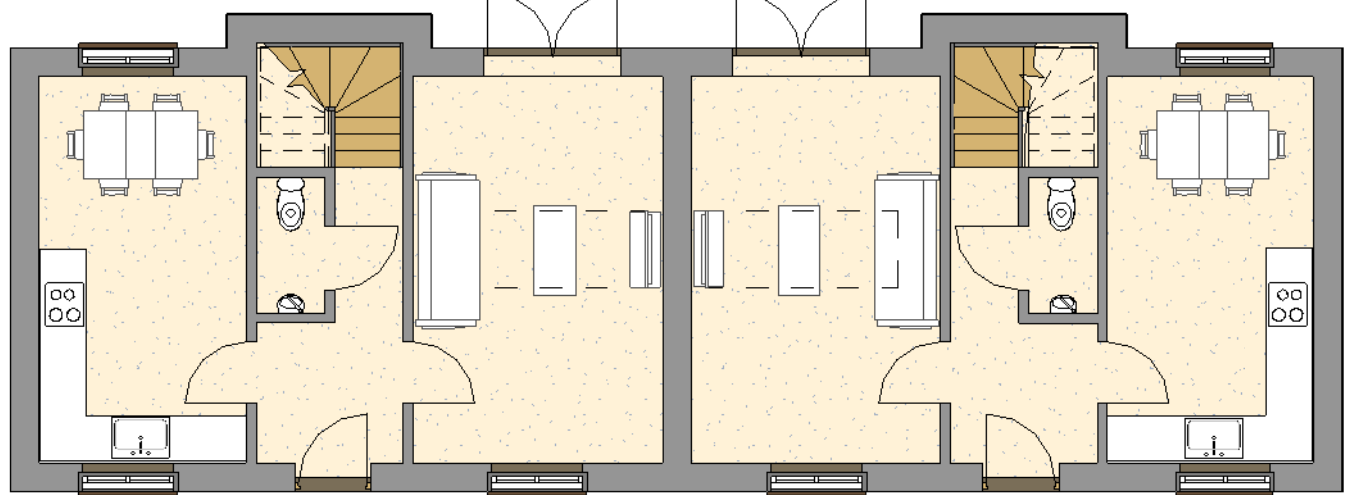

Type 10- Plots 72,73 Ground Floor
1 : 100



Type 11- Plots 74,75 Rear Elevation
1 : 100

Type 11- Plots 74, 75 Left Elevation
1 : 100




Type 12- Plots 49, 50 Front Elevation
1 : 100




Type 12- Plots 49, 50 Right Elevation
1 : 100



Type 12- Plots 49, 50 First Floor
1 : 100

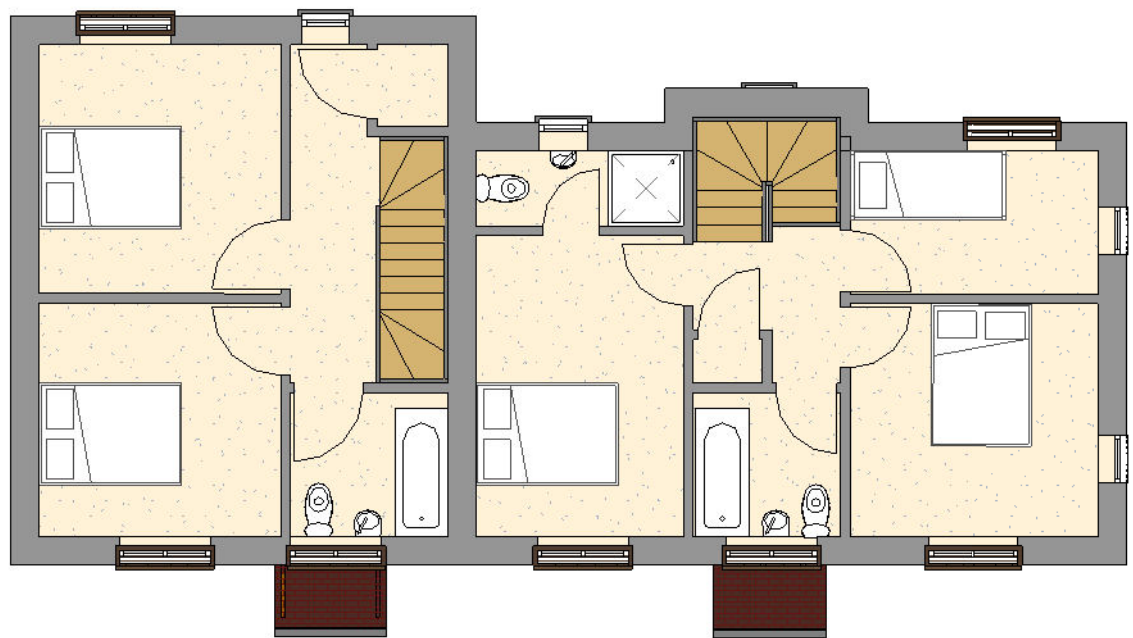


Type 11- Plots 74, 75 First Floor
1 : 100

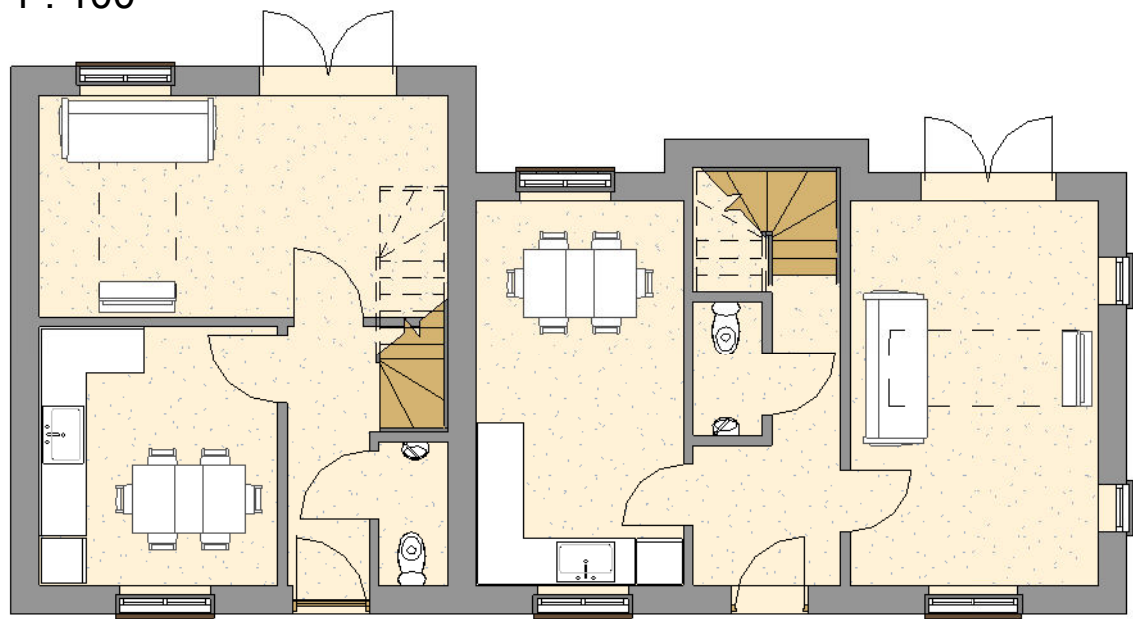


Type 11- Plots 74, 75 Ground Floor
1 : 100



Type 12- Plots 49, 50 Rear Elevation
1 : 100

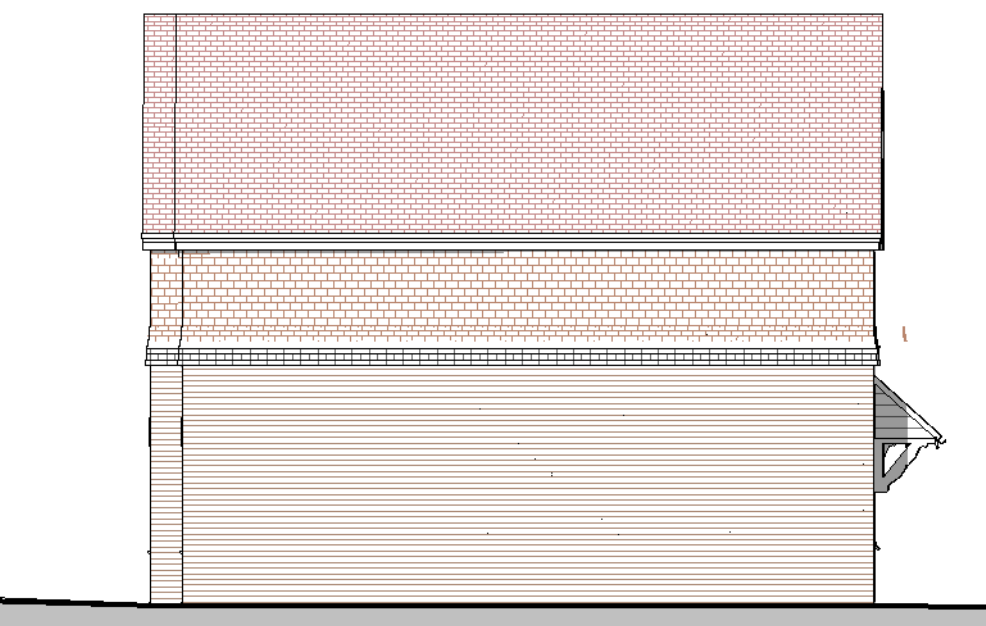

Type 12- Plots 49, 50 Left Elevation
1 : 100

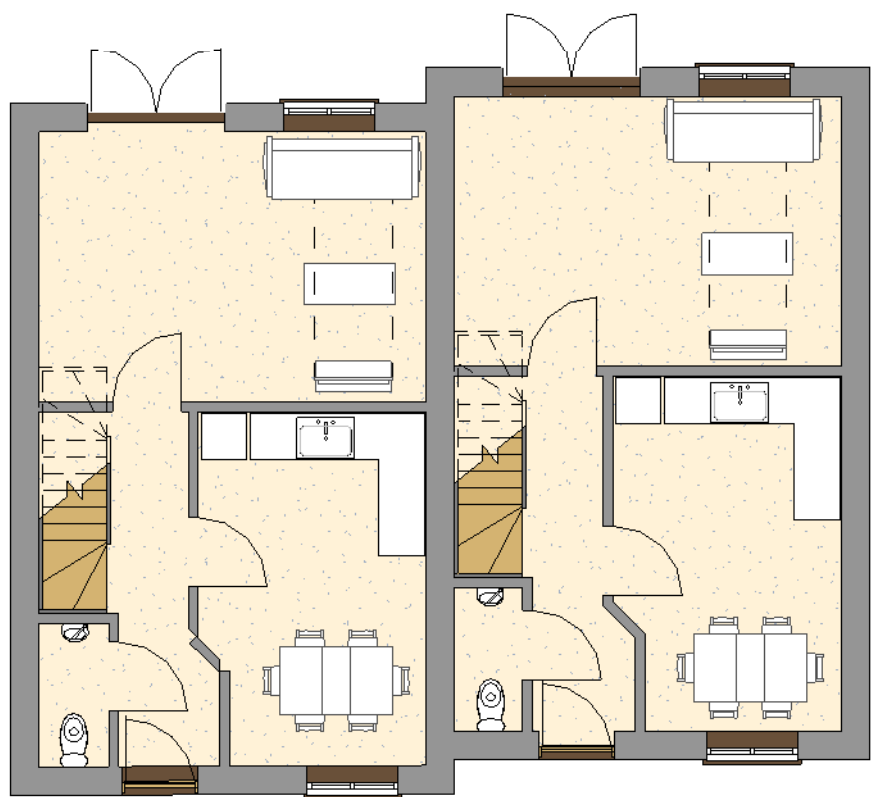

Type 12- Plots 49, 50 Ground Floor
1 : 100



A	Brick Densil Course	Jan 12		
B	Revisions and meeting comments from HBC	Aug 12		
C	Plot numbers revised	Nov 12		
D	Designing a house	Nov 12		

sherlockboswellarchitecture

410 The Grange, Romsey Road, Michelmersh, Romsey, SO51 0AE T: 01794 368884 E: mail@sherlockboswell.com

project:	Land to the South of Ranelagh Road Havant Hampshire	date:	06/06/12
client:	Orchard Homes & Developments Ltd	scale:	1 : 100 of A1
drawing:	House Types 10, 11 and 12	job no:	1015
		dwg no:	117
		rev:	D

This drawing is the copyright of Sherlock Boswell Architecture