




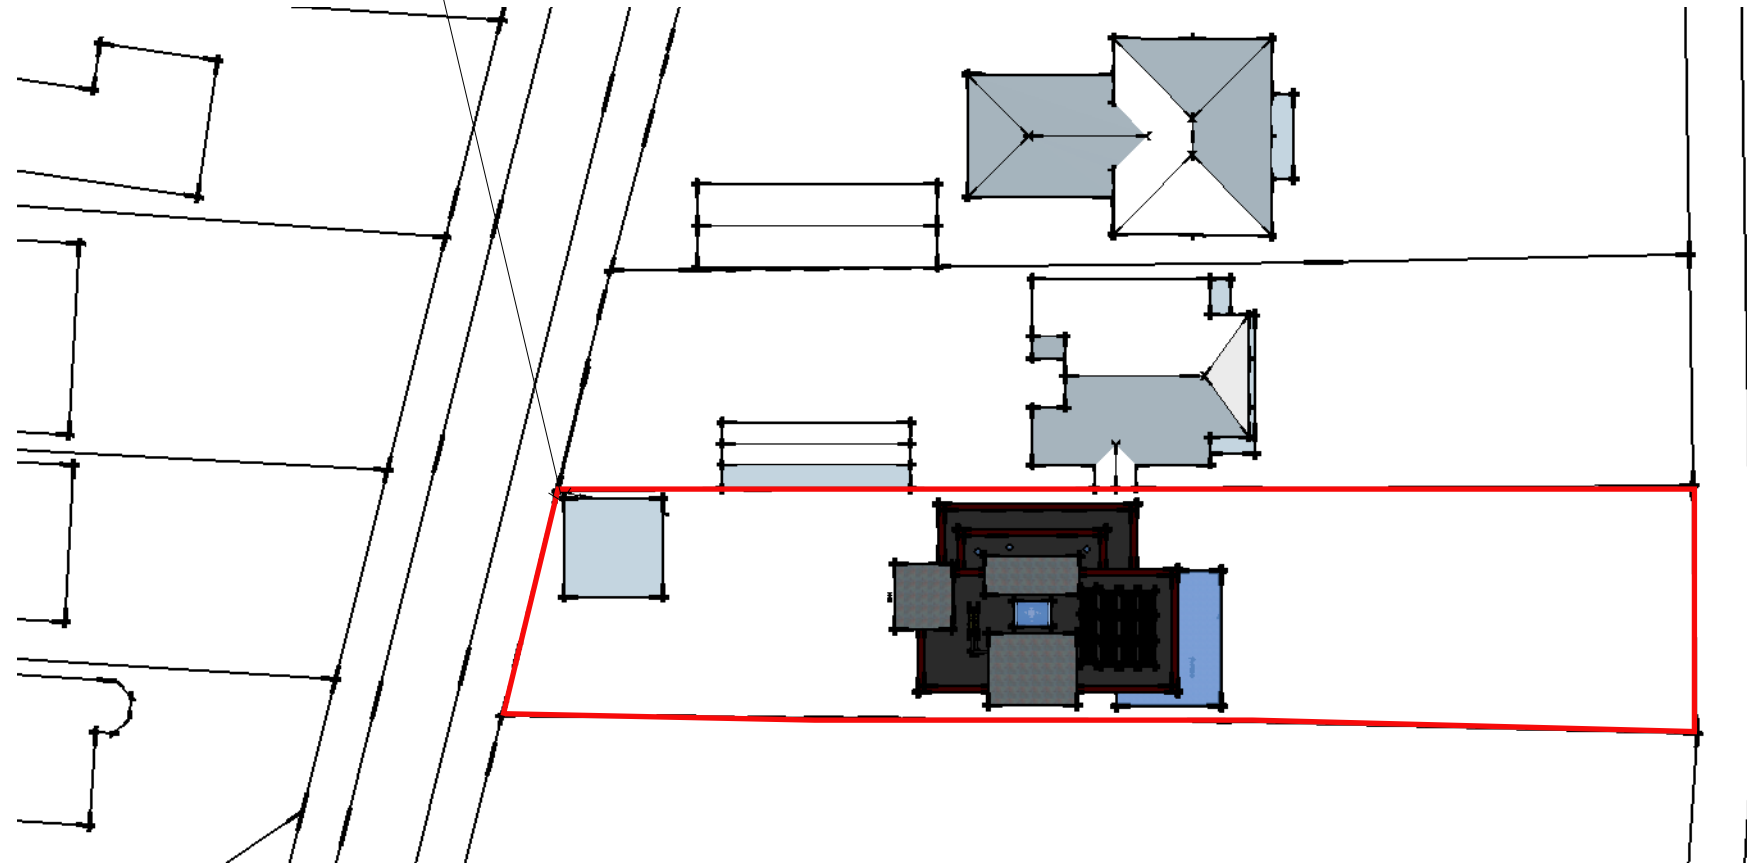

Garage minimum
500mm from
front boundary
at closest point.

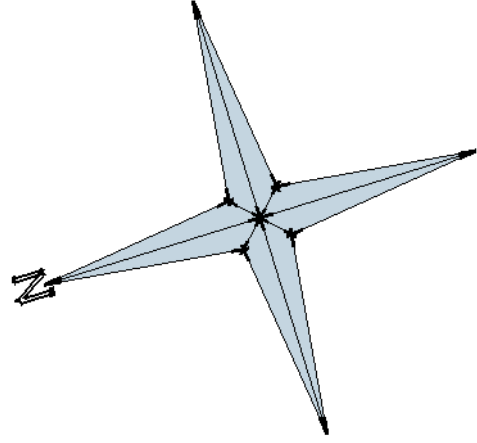

Location Plan

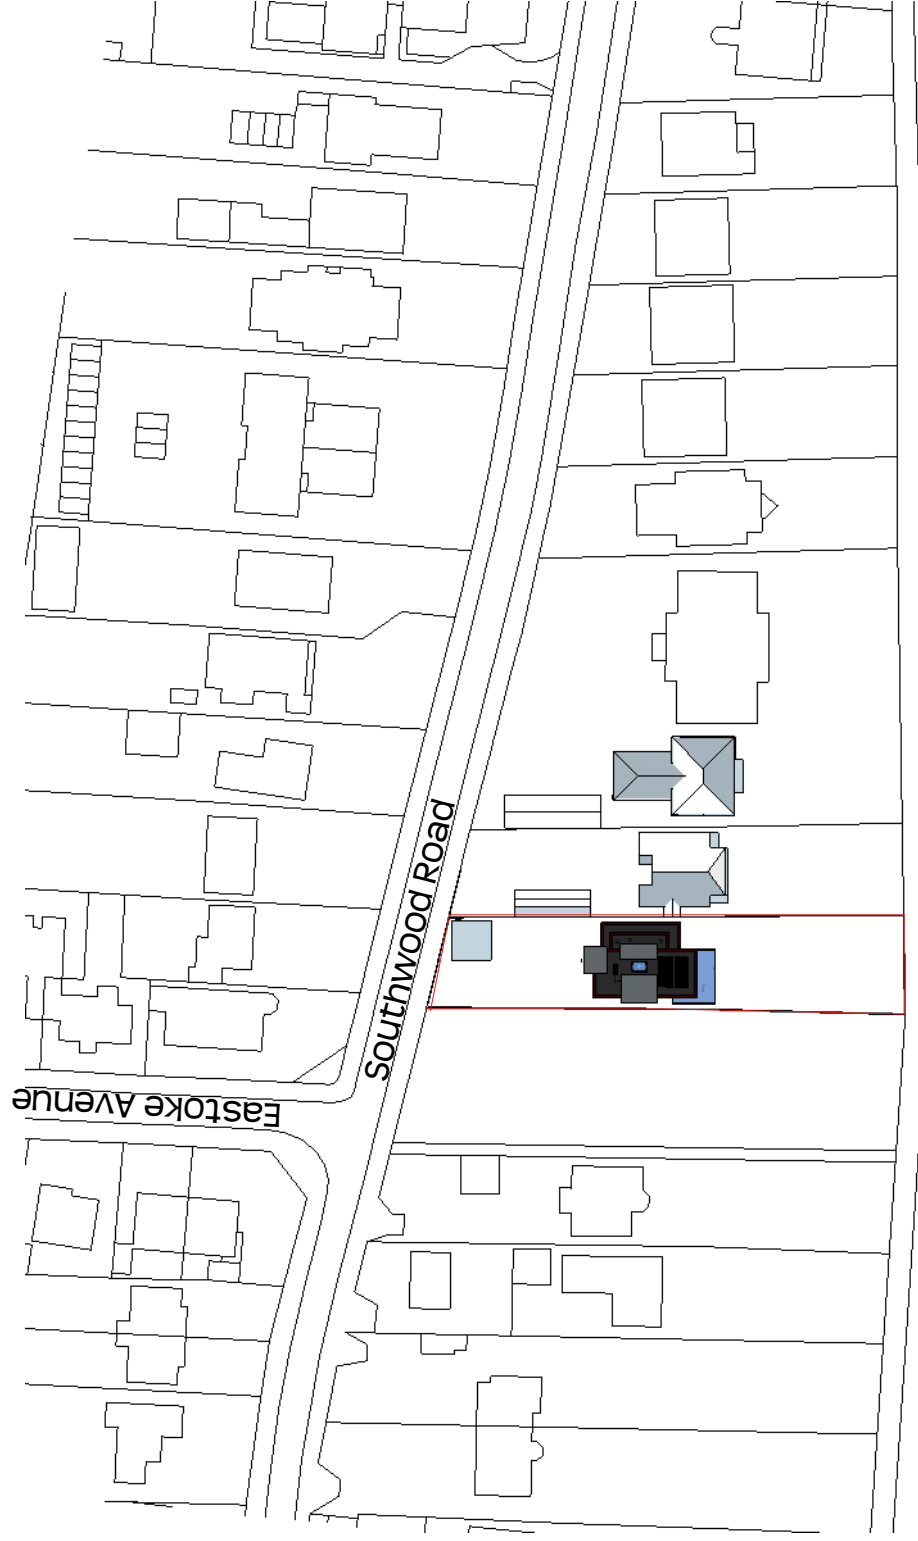

Chris Yorke Design
& Architectural Services



PROJECT:

Proposed Replacement of 76
Southwood Road, Haying Island,
Portsmouth for
Mr & Mrs Greenwood.

DRAWING:

Site & Location Plans

DRAWN BY:

CJY

DATE:

03.12.2012

SCALE:

1:500 & 1:1250

DRAWING NUMBER:

PCo79/A/01

SHEET SIZE:

A3

REVISION:

©Crown copyright. All rights reserved. Licence No. 100041040

Site Plan