



SUPERSEDED

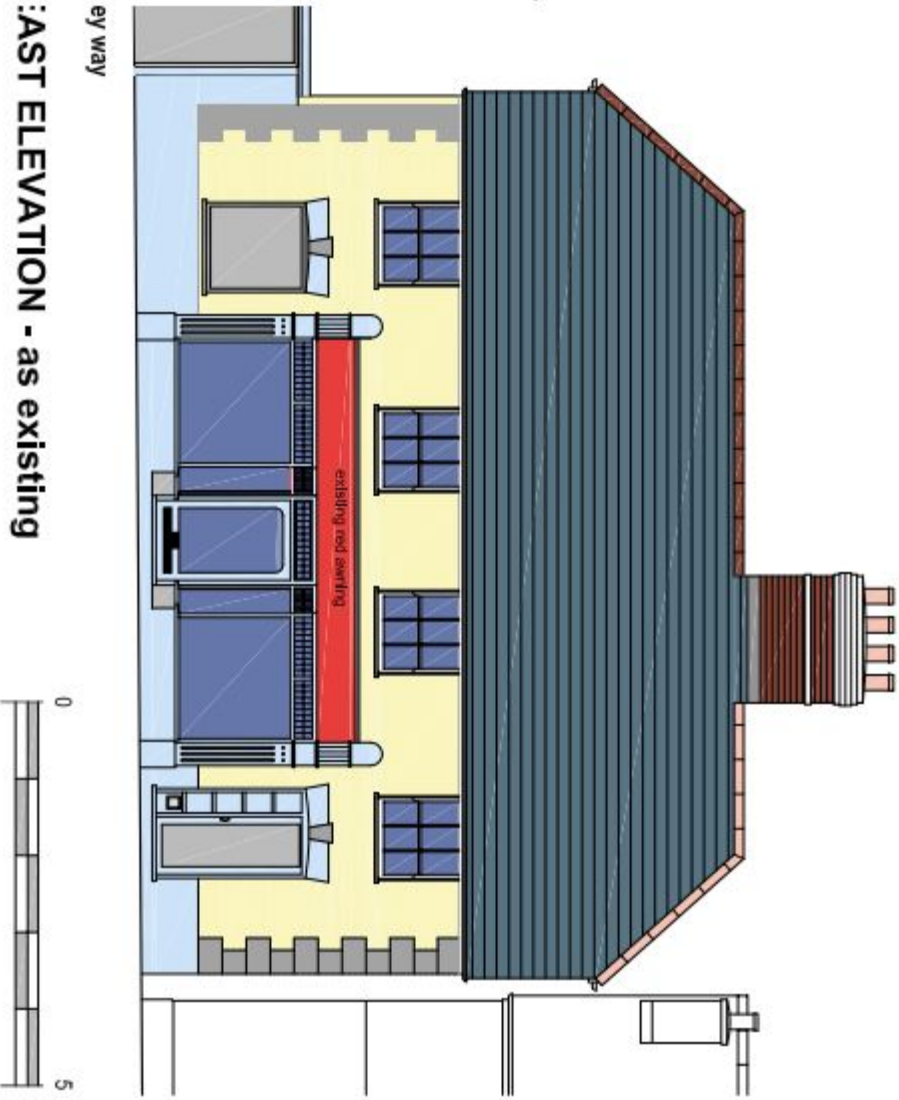


EAST ELEVATION - as existing

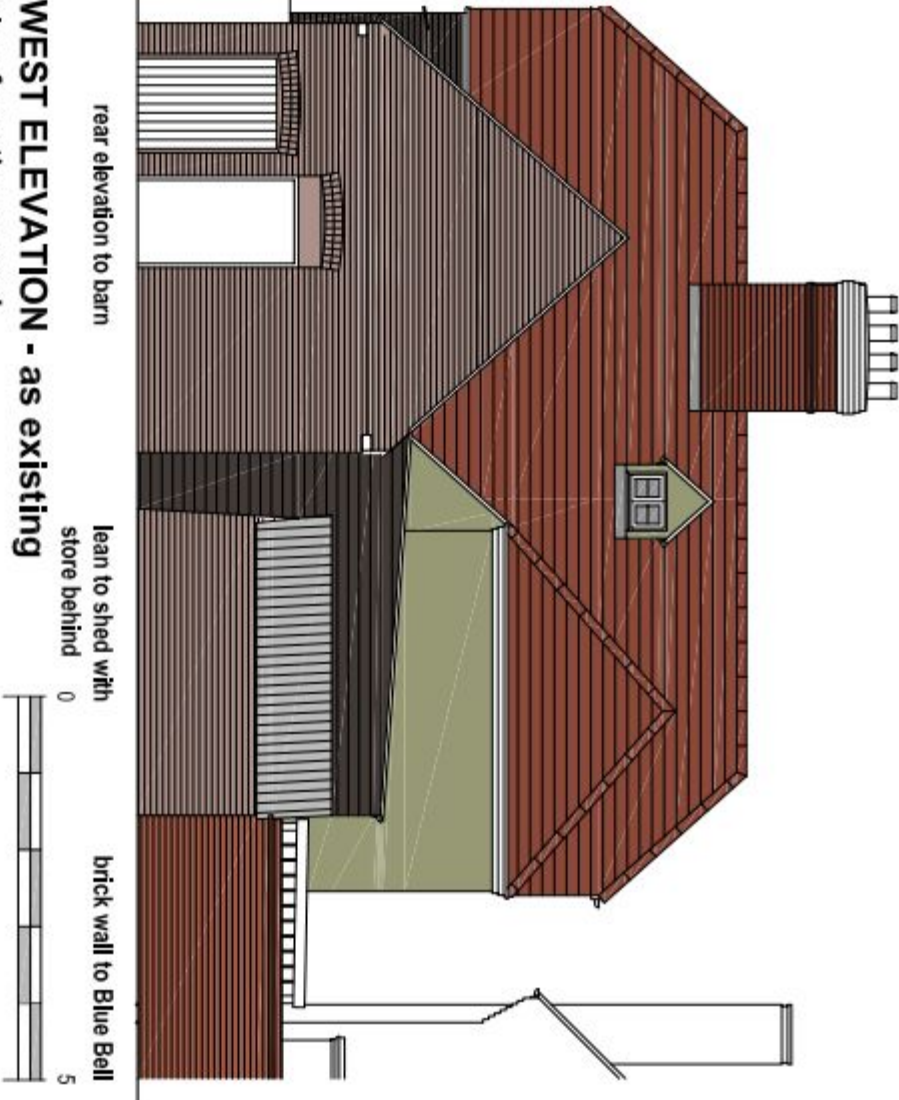

WEST ELEVATION - as existing

EXISTING ELEVATIONS 25 South Street, EMSWORTH

1:50

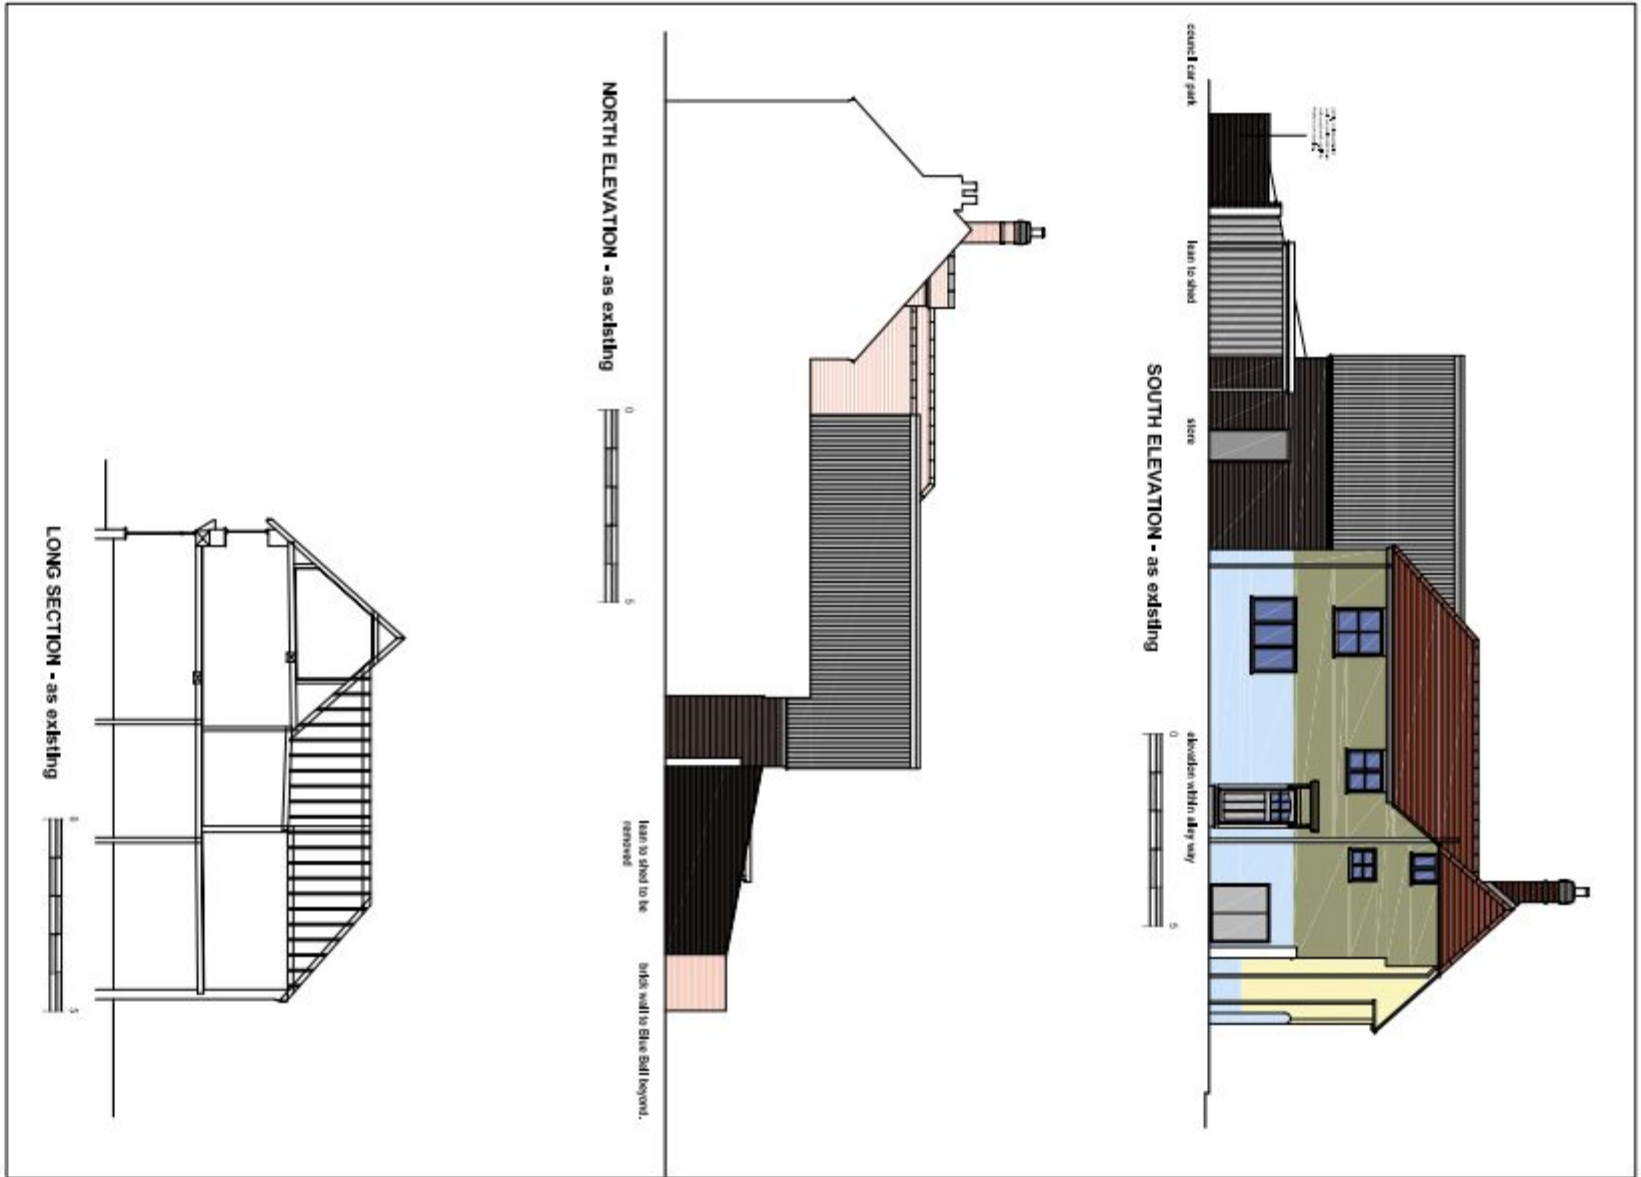

1:100

All drawings to be checked on the day of delivery and to be returned to the client within 24 hours of delivery. The client is responsible for ensuring that the drawings are used in accordance with the terms of the contract. 

NOTE: Drawings based on the site and the survey information.

REVISIONS	DATE
C	15.05.13
B	11.05.13
A	06.05.13
CLIENT	
MRS. B. CHALLEY	
229 WEST STREET	
EMSWORTH	
HAVERSHAM	
PO10 7ED	
PROJECT	
NEW FISH & OYSTER HOUSE RESTAURANT	
25 SOUTH STREET	
EMSWORTH	
HAVERSHAM	
PO10 7ED	
DRAWING TITLE	
Elevations as existing	
DATE	
25.04.2013	
SCALE	
1:50 & 1:100 @ A1 1:100 & 1:200 @ A3	
DRAWING NO.	
12A_050_004	
REVISION	
C	