



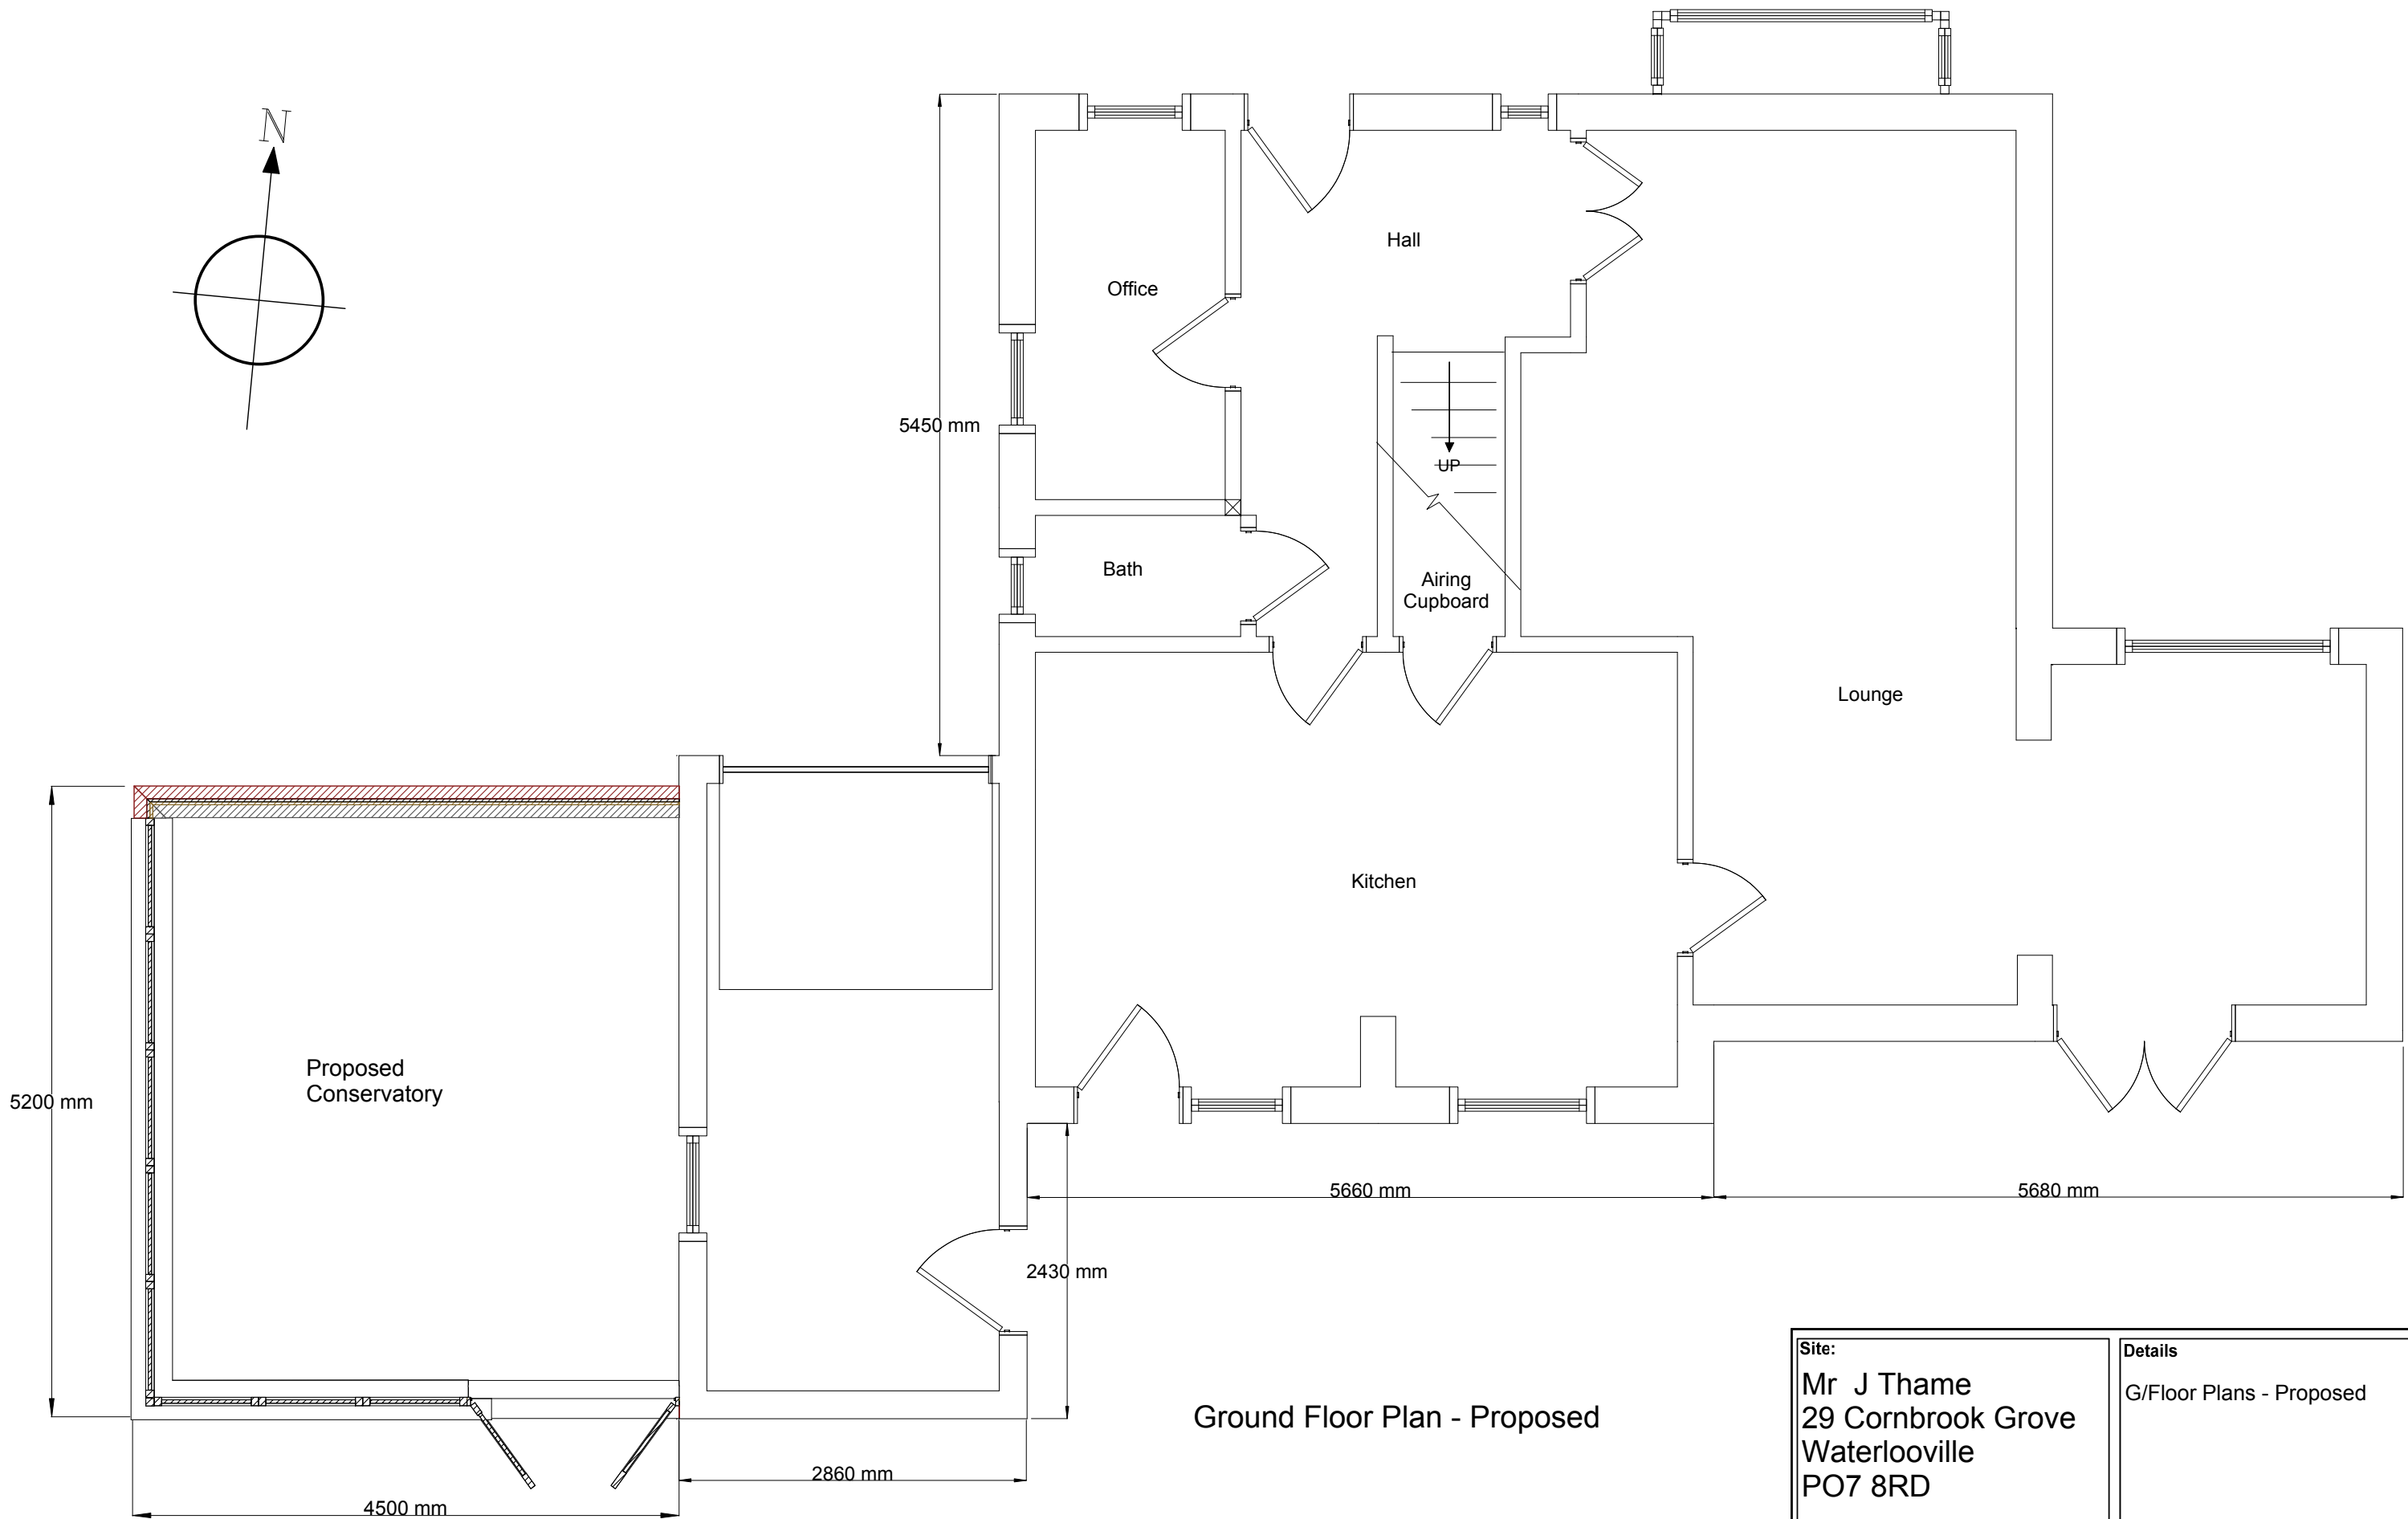

Ground Floor Plan - Proposed

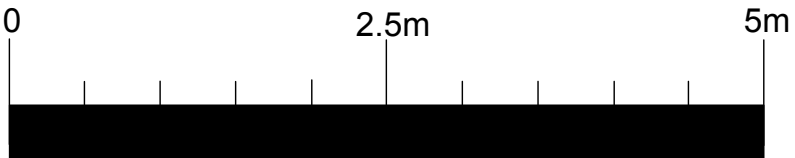

Site: Mr J Thame 29 Cornbrook Grove Waterlooville PO7 8RD		Details G/Floor Plans - Proposed	
Job No. 07/385	Drwg No. 385/02	Reference Thame HBC	Scale 1:50 @ A3
		Date July 2013	

THIS PLAN IS TO BE USED SOLELY FOR THE PURPOSE OF PLANNING PERMISSION AND DOES NOT TAKE INTO ACCOUNT DRAINAGE FLUE OR VENTILATION OUTLETS. THE BUILDER SHOULD SATISFY HIMSELF FULLY REGARDING THESE ELEMENTS BEFORE COMMENCEMENT OF WORK. ALL DIMENSIONS ON SITE SUPERCEDE THOSE SHOWN ON THE PLANS.