


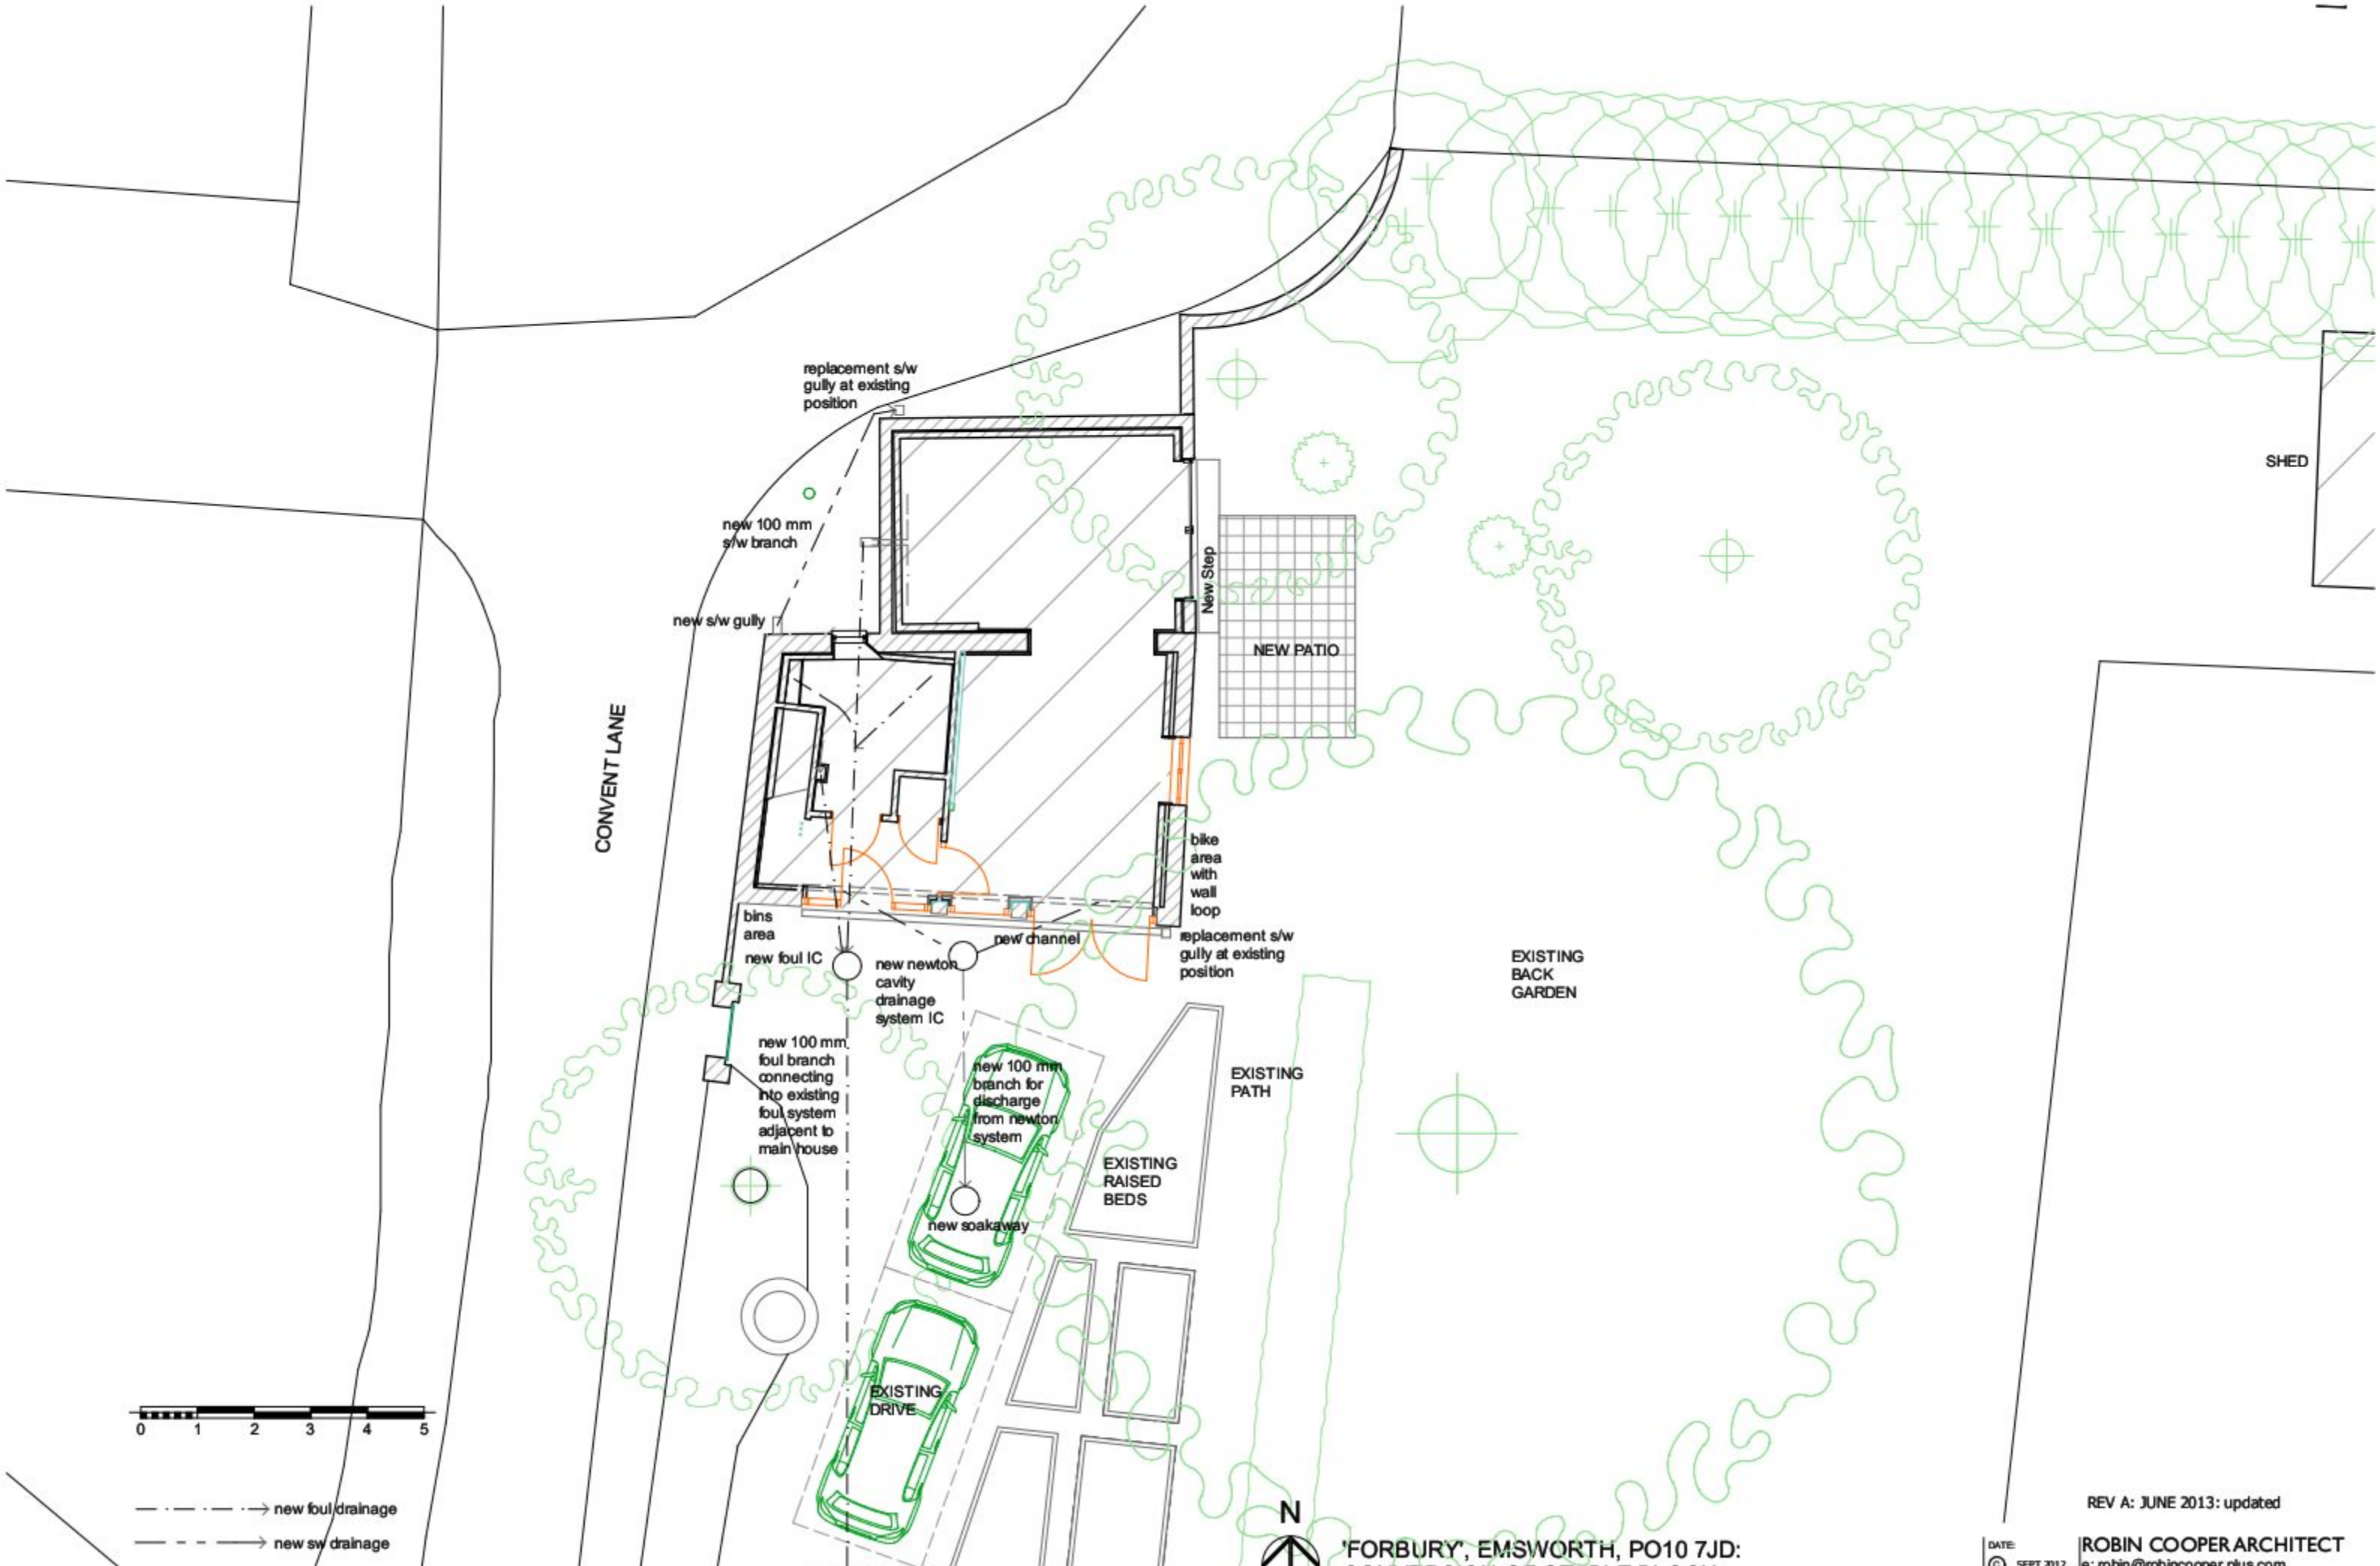

0 1 2 3 4 5

--- -- -- -- --> new foul drainage
 - - - - -> new s/w drainage

ALL SITE FEATURES ARE EXISTING EXCEPT THE NEW PATIO AREA & THE NEW BUILDING PLAN SHOWS LAYOUT AS PROPOSED

connects into existing foul drainage by side of main house



'FORBURY', EMSWORTH, PO10 7JD:
 CONVERSION OF STABLE BLOCK:

SITE PLAN

REV A: JUNE 2013: updated

DATE: SEPT 2012

ROBIN COOPER ARCHITECT
 e: robin@robincooper.plus.com
 t: (01962) 862784

SCALE: (ON A3)
 1/100

DRAWING NO: 02
 REV: A