



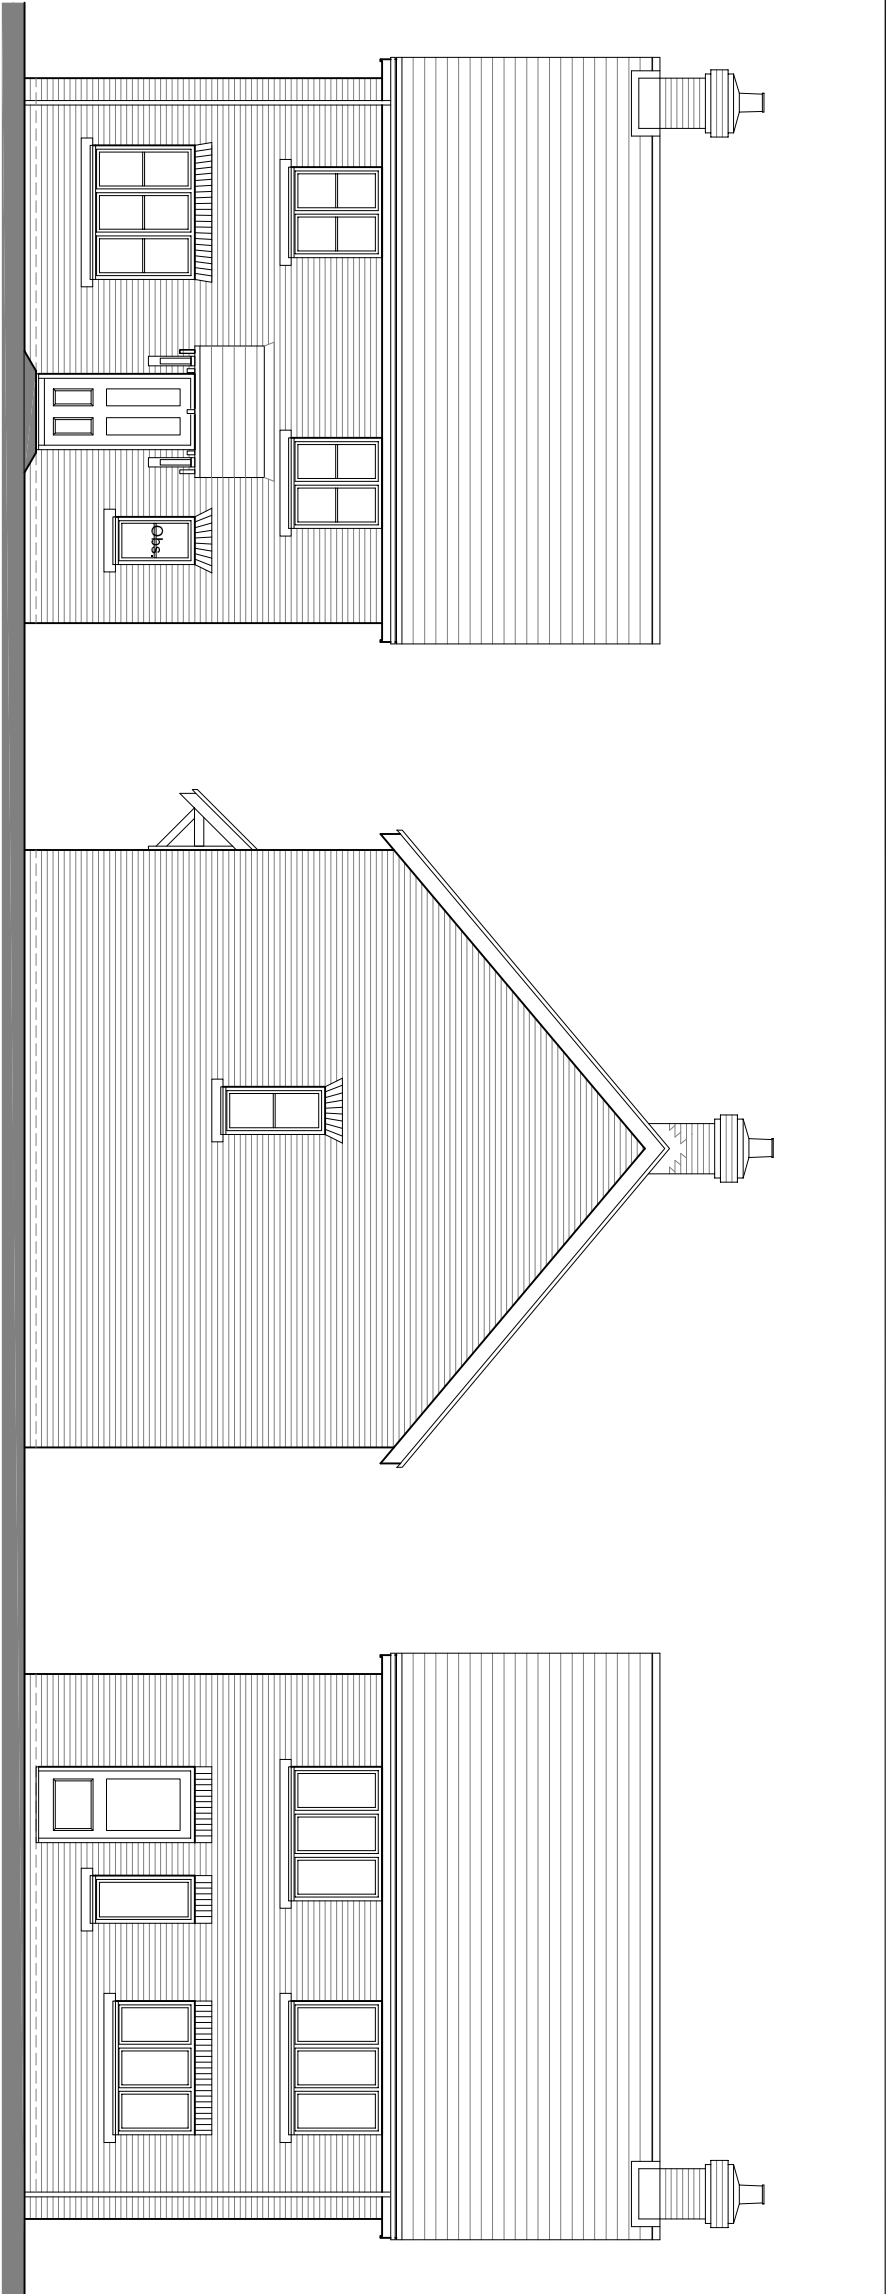


Front Elevation

Side Elevation


Rear Elevation

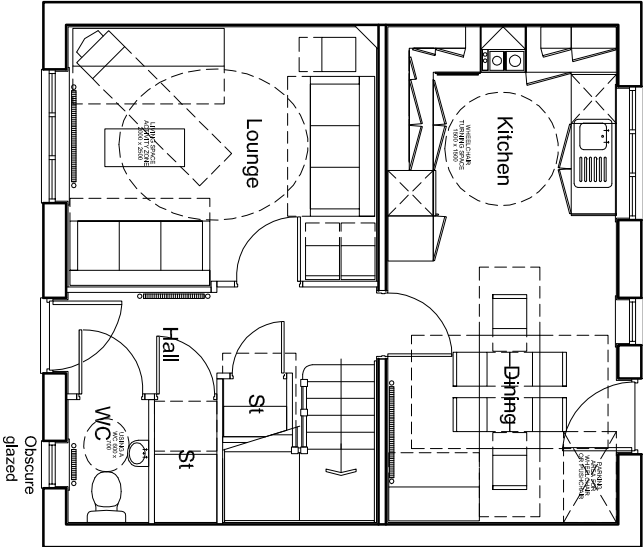

Ground Floor Plan

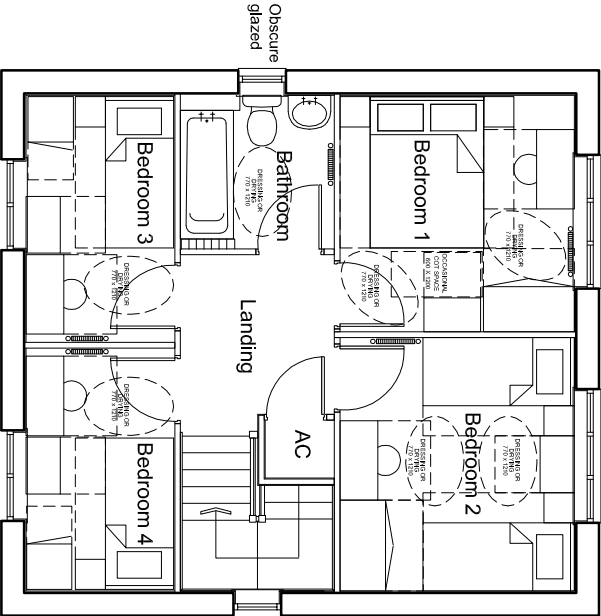


First Floor Plan

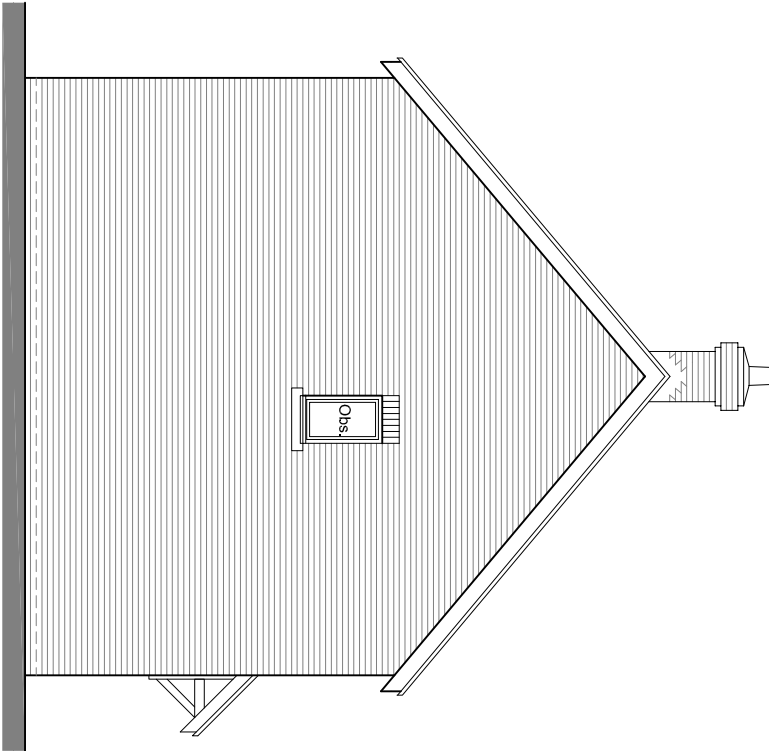

Side Elevation

HouseType	4BH	Variation	PLOT No. As Drawn - 104 Handed - 103	
Bedrooms	4	Persons	6	
Sq.ft	1023	Sq.m	95.04	

 

NOTES

Permission is granted to scale from this drawing for the purpose of Local Authority Planning Approval only. In all other circumstances DO NOT scale from this drawing. Please contact this office for any additional information required.

Contractors, Sub Contractors and Suppliers are to check all relevant dimensions and levels of the site and building before commencing any shop drawings or building work. Any discrepancies should be recorded to the Architect.

Where applicable this drawing is to be read in conjunction with the Consultants' drawings.

This drawing is the copyright of Tetlow King Ltd @. All rights reserved.

Ordinance Survey Data © Crown Copyright. All rights reserved. Licence No. 1000073569

REV	DESCRIPTION	DATE	AUTH	CHKD
-----	-------------	------	------	------

PLANNING

TETLOW KING

ARCHITECTS : URBAN DESIGNERS : SUSTAINABILITY CONSULTANTS

Building 300, The Grange, Romsey Road, Michelmarsh, Romsey, Hampshire, SO51 0AE

Tel: 01794 557703 Fax: 01794 515517 Web: www.tetlowking.co.uk

PROJECT

Hampshire Farm

Emsworth

for Bloor Homes and Belway Homes

DRAWING

Plots 103 and 104

Floor Plans & Elevations

SCALE	DATE	AUTHOR	CHKD
1:100 @ A3	July 2012	MP	VJ
JOB NO.	DRAWING NO.	REV	
PL120418	P.103_104.jp		