



Willow End Park • Danemoor • Malvern • Worcs WR13 6NN
Mobile: 0779 6547350

PLANNING APPLICATION


for Mr B W Holton
Claremont, 5A Mill Lane, Langstone
Havant, Hampshire. PO9 1RX

Drawing No: 2013/06

Scale: 1:50



NEW CONSTRUCTION SHADED PINK.

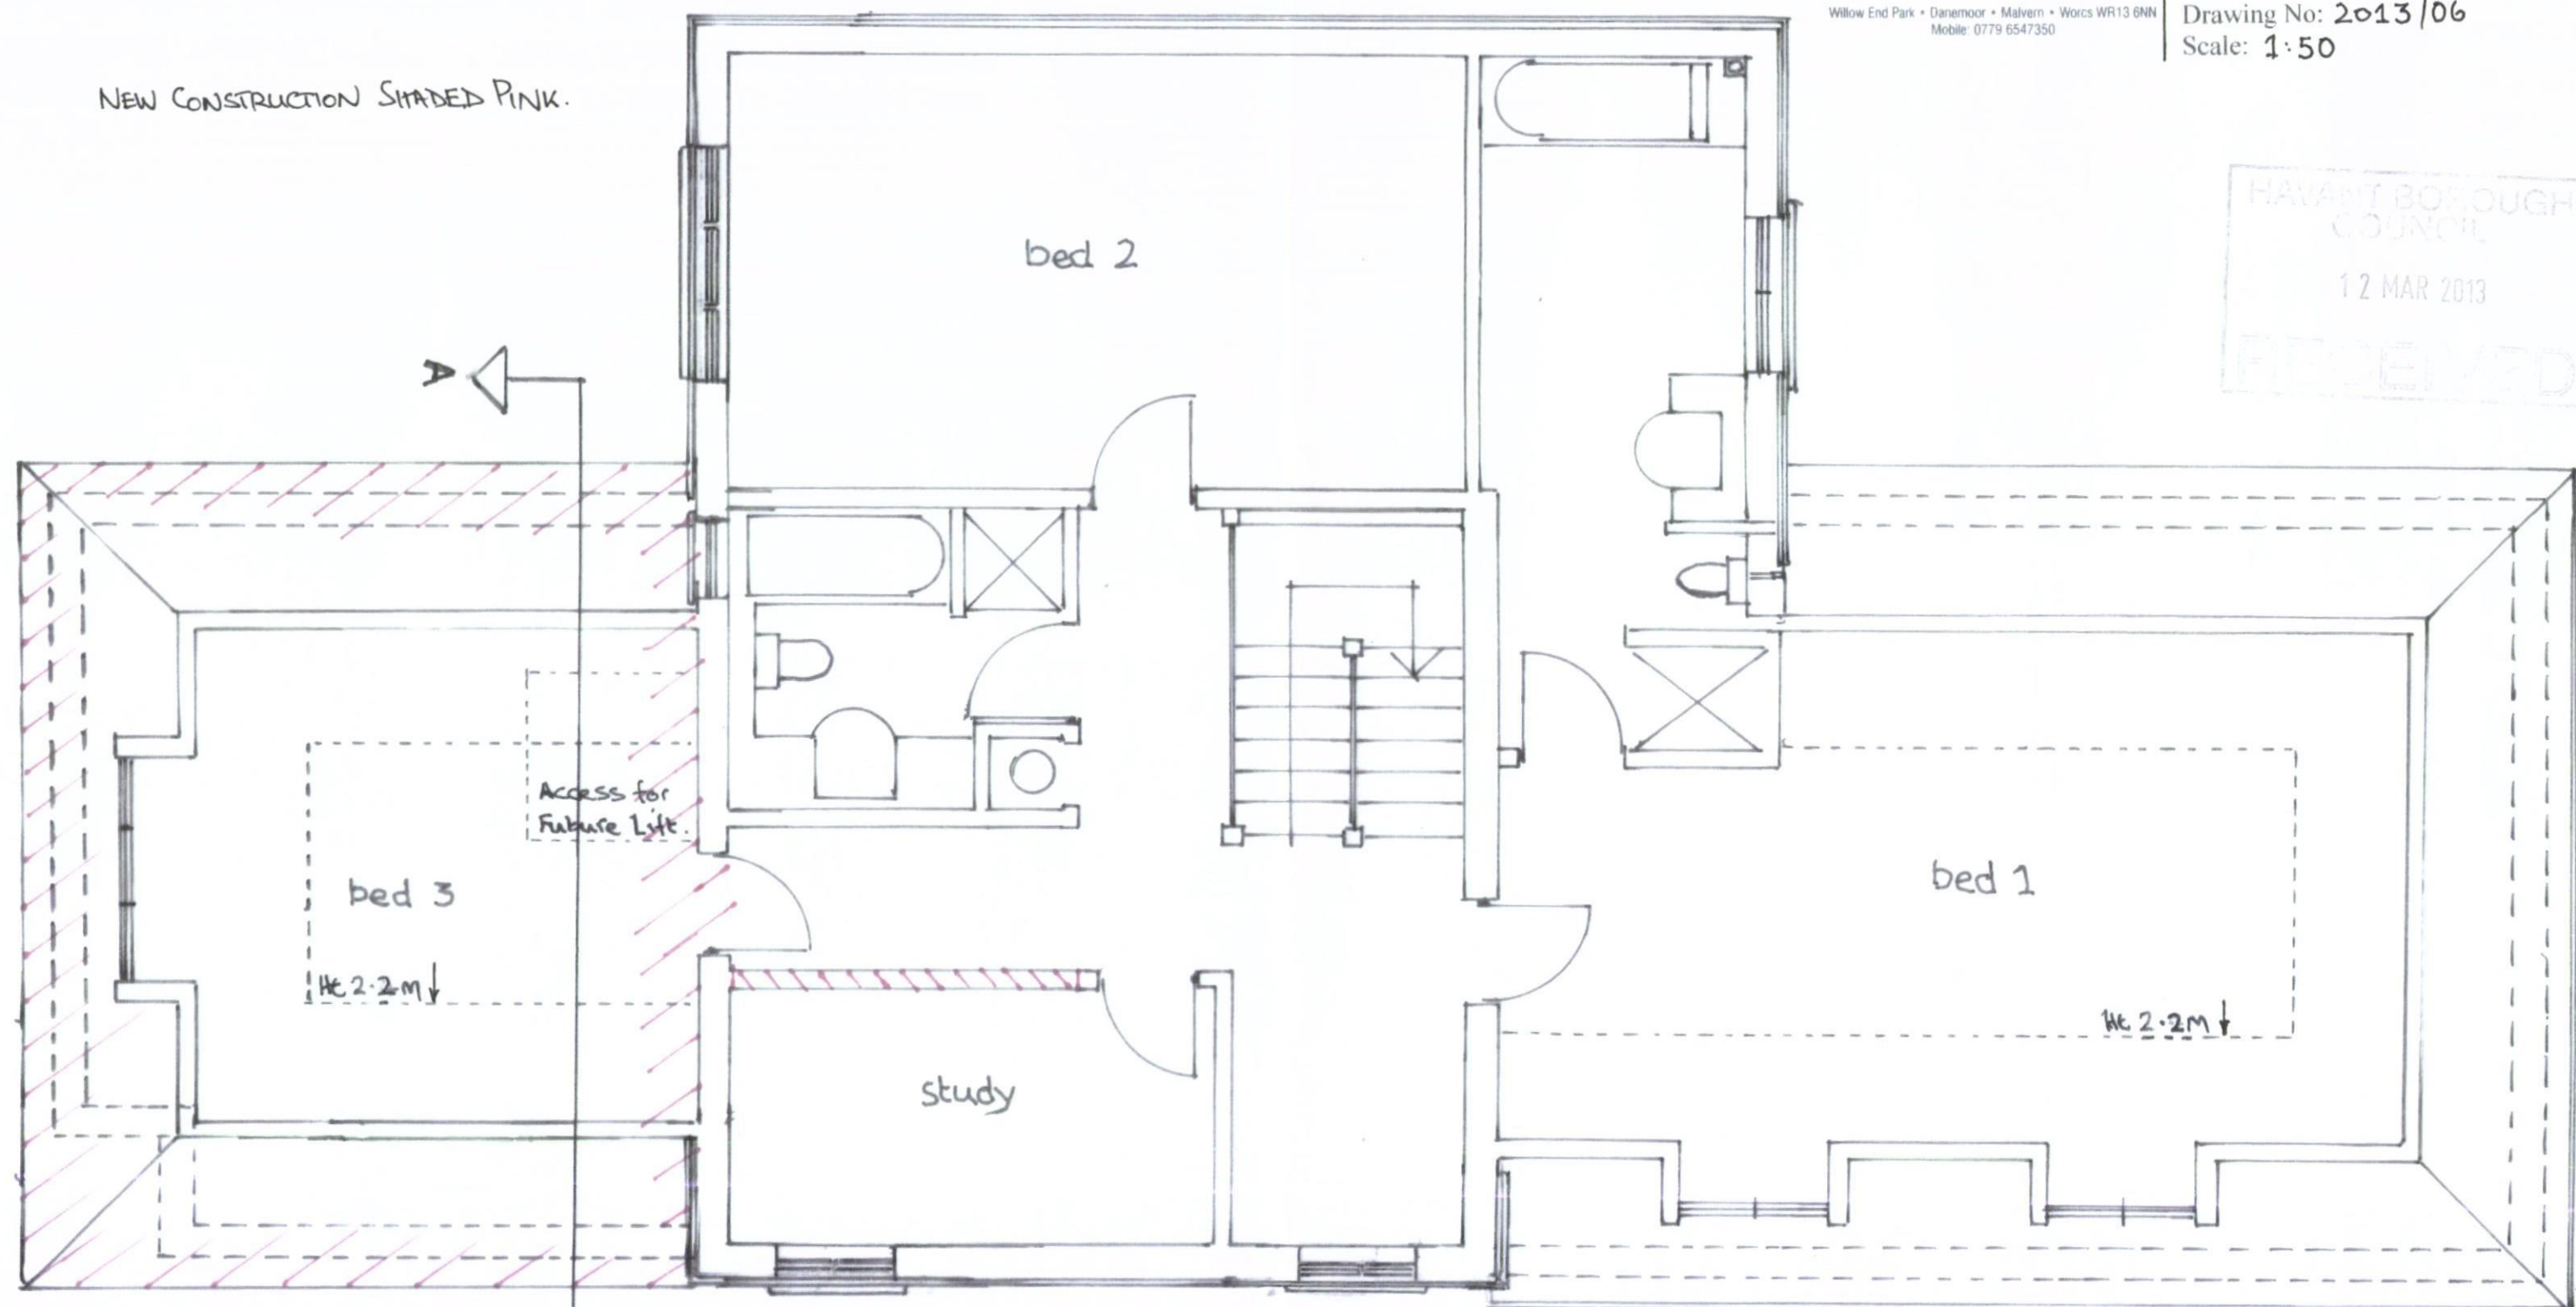

FIRST FLOOR PLAN - PROPOSED



SIZE OF ORIGINAL DRAWING A3