




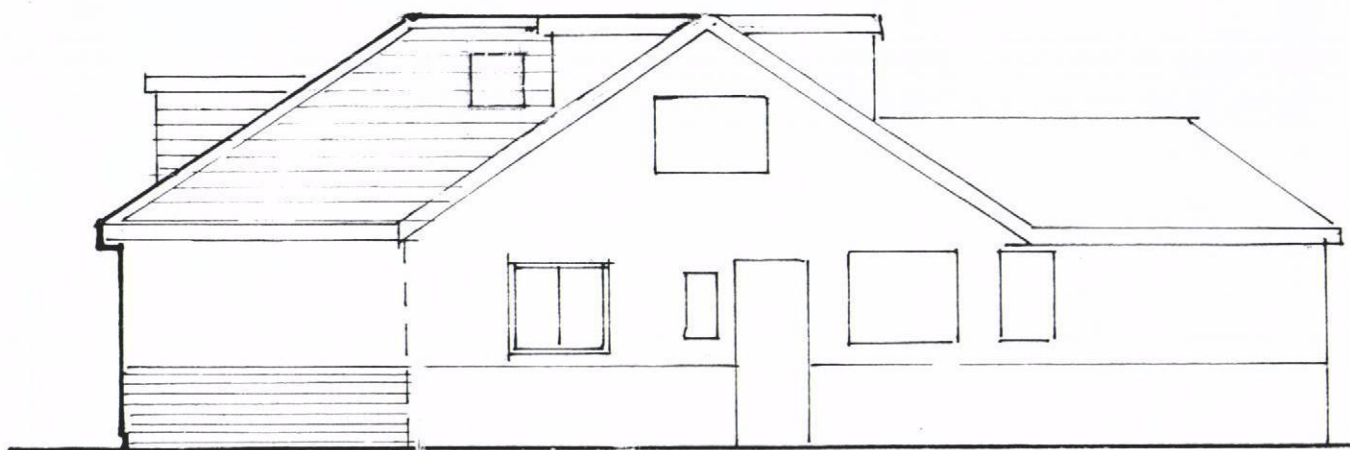


PROPOSED SOUTH ELEVATION

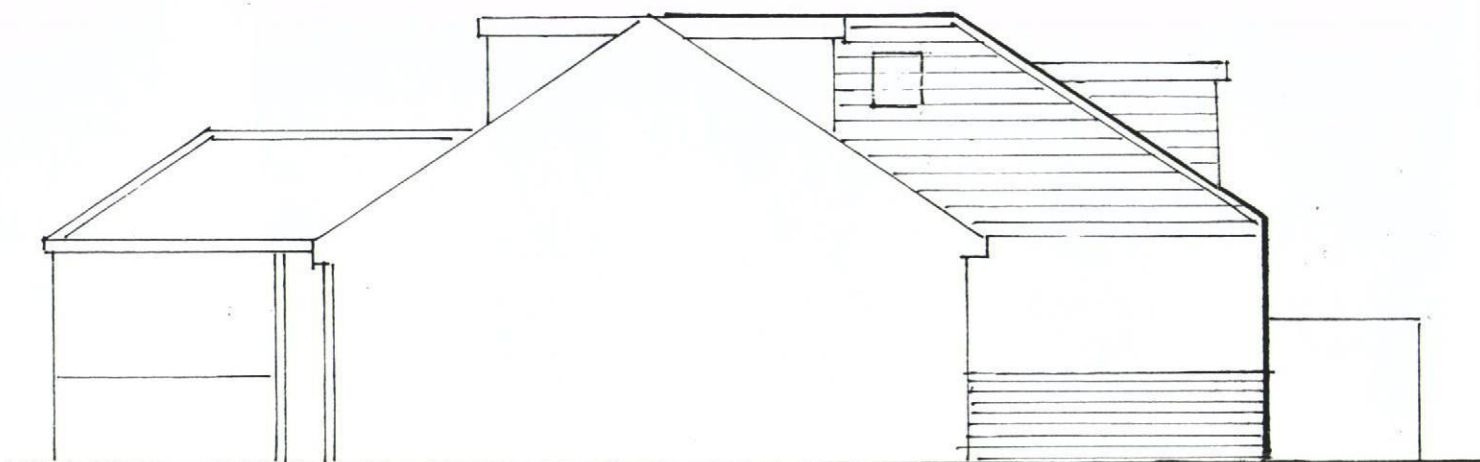

PROPOSED NORTH ELEVATION

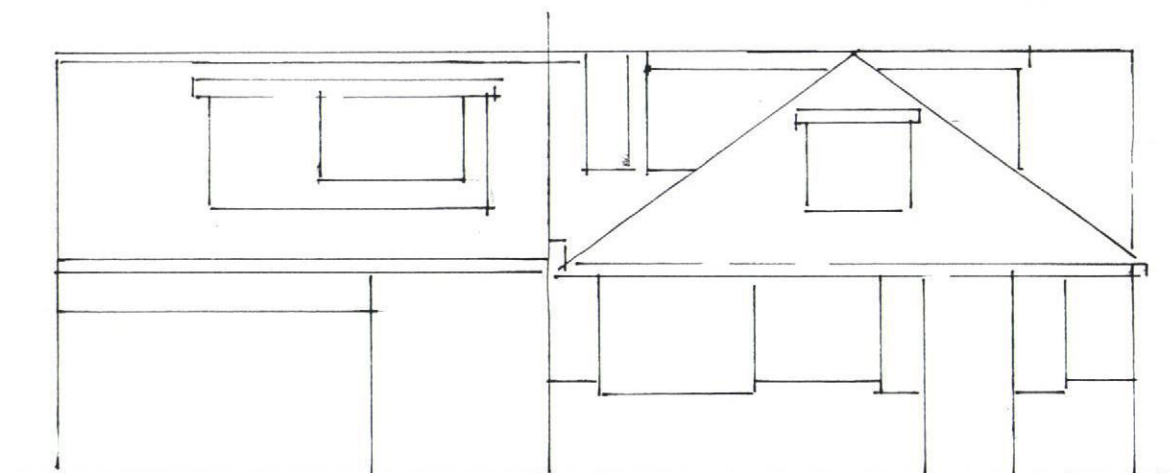

**proposed west elevation showing part of
neighbouring property (no 19)**

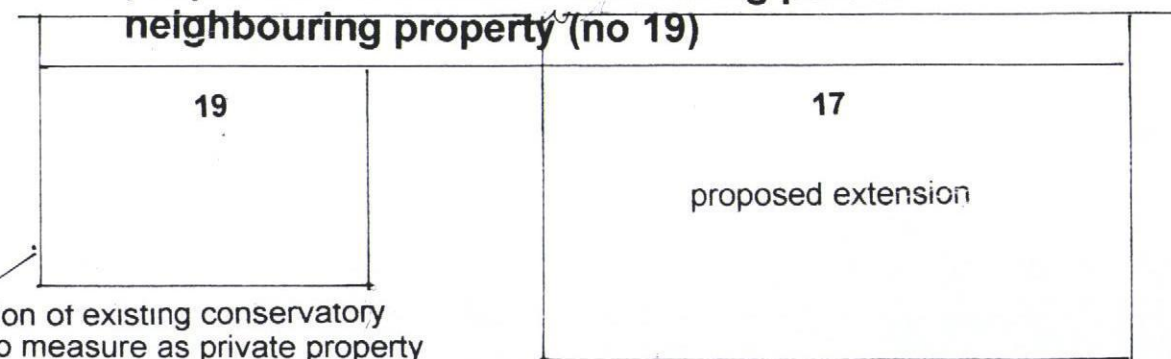


approximate position of existing conservatory
was not possible to measure as private property


DIAGRAMMATIC PLAN



PROPOSED WEST ELEVATION

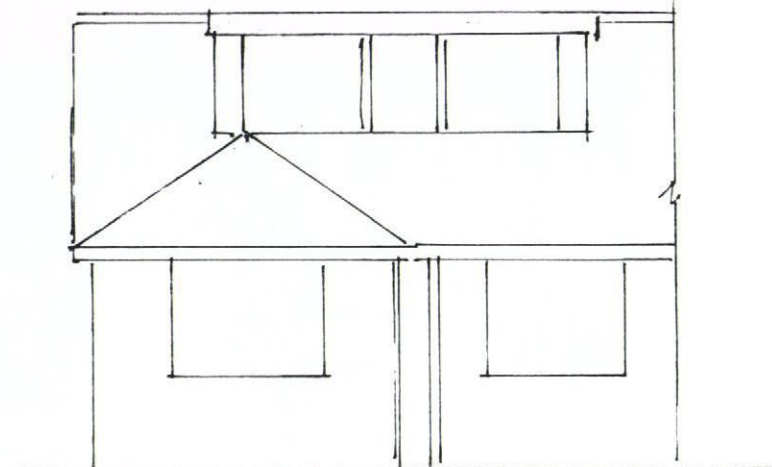

EAST ELEVATION (no change)

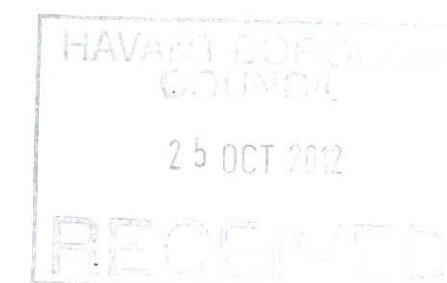

RIBA 

Chartered Practice

John Groom Chartered Architect
32A High Street, Emsworth, Hampshire PO10 7AW
T 01243 372560 M 07780 997563

johngroom@freeuk.com

www.johngroomarchitect.co.uk

JOB: Erection of single storey rear extension

LOCATION: 17 Selangor Avenue, Emsworth

DRG TITLE: Proposed elevations

SCALE: 1:100

DRAWN: JG

DRG NO: 11/256/10

DATE: 24 September 2012