


Site Scheme Photo - Existing




Site Scheme Photo - Proposed



Site Plan

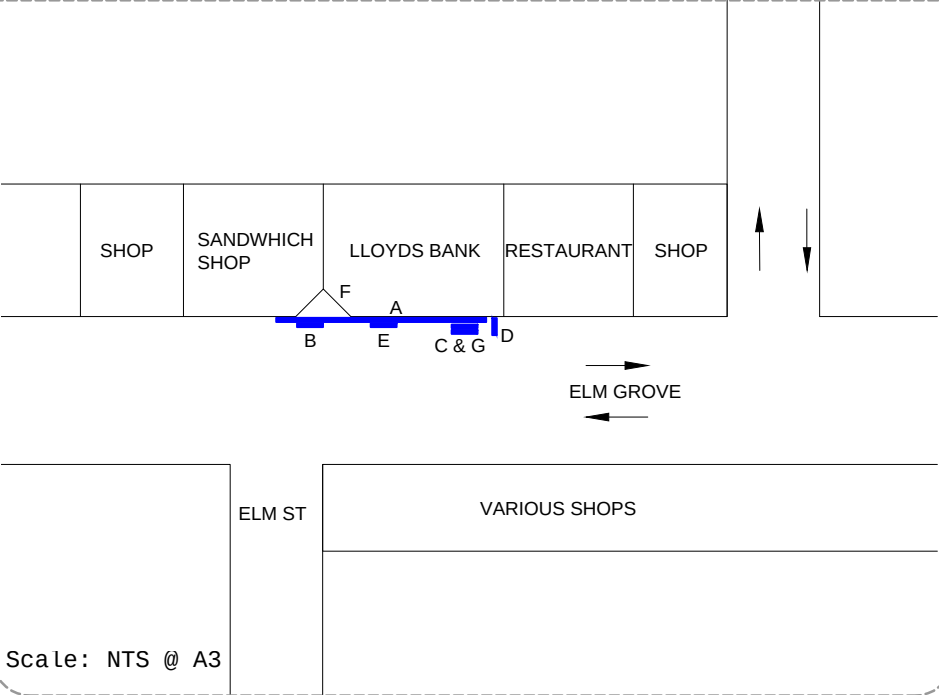

Signage Elevations

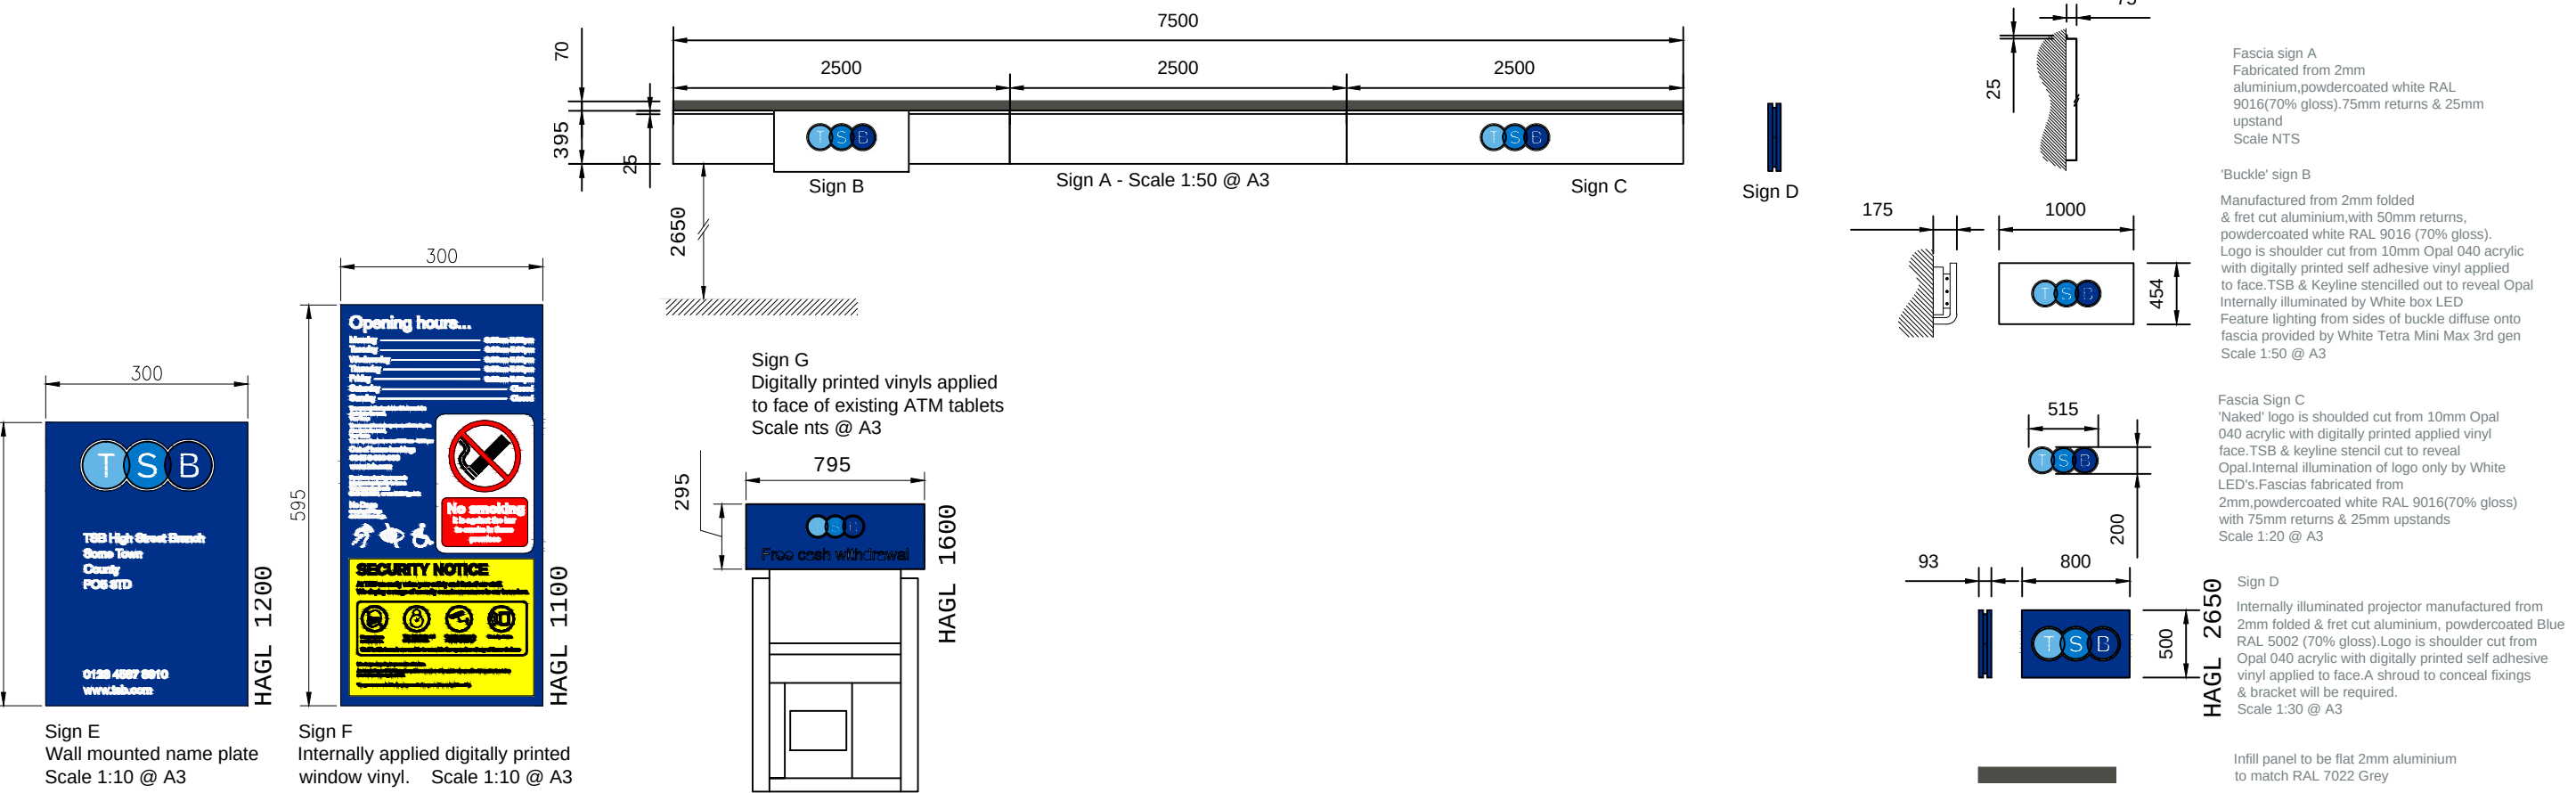

Site address:
HAYLING ISLAND ELM GROVE
23/25 ELM GROVE
HAYLING ISLAND
HAMPSHIRE
PO11 9EA

Site Number: 50328800
Dwg Scale: as shown @ A3
Date: 01/10/12
Drawn: DJF
Revision: 114388DR-L/R1
Checked:

Revisions: L/R1 GH/BM 19/10/12
Move panel to left & Naked logo centralised

Notes:

Olympia House
Lockwood Court
Middleton Grove
Leeds
LS11 5TY
United Kingdom
Telephone: 0113 270 5595
Facsimile: 0113 277 1143
E-mail: postbox@futura.ltd.uk

