


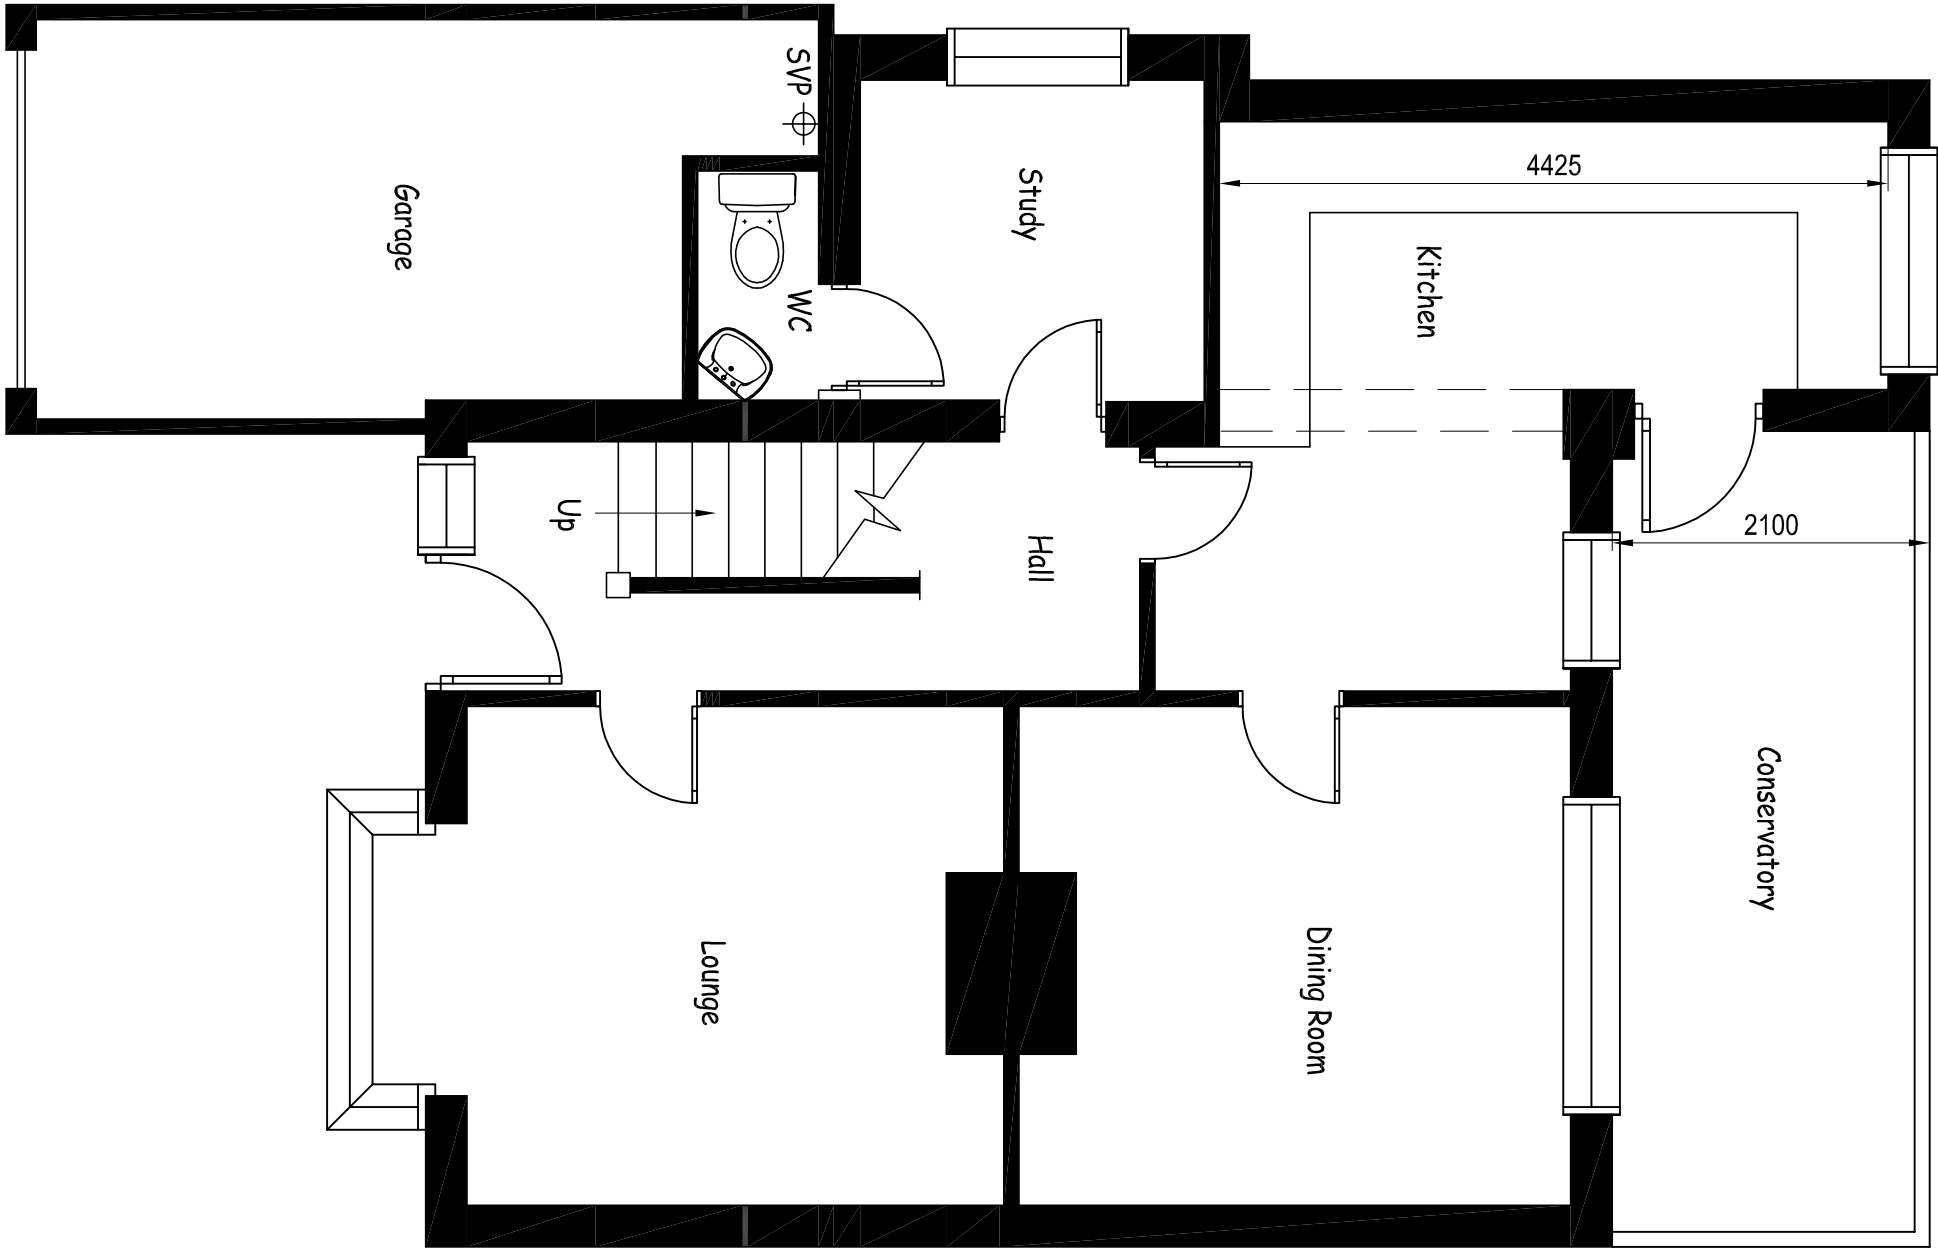


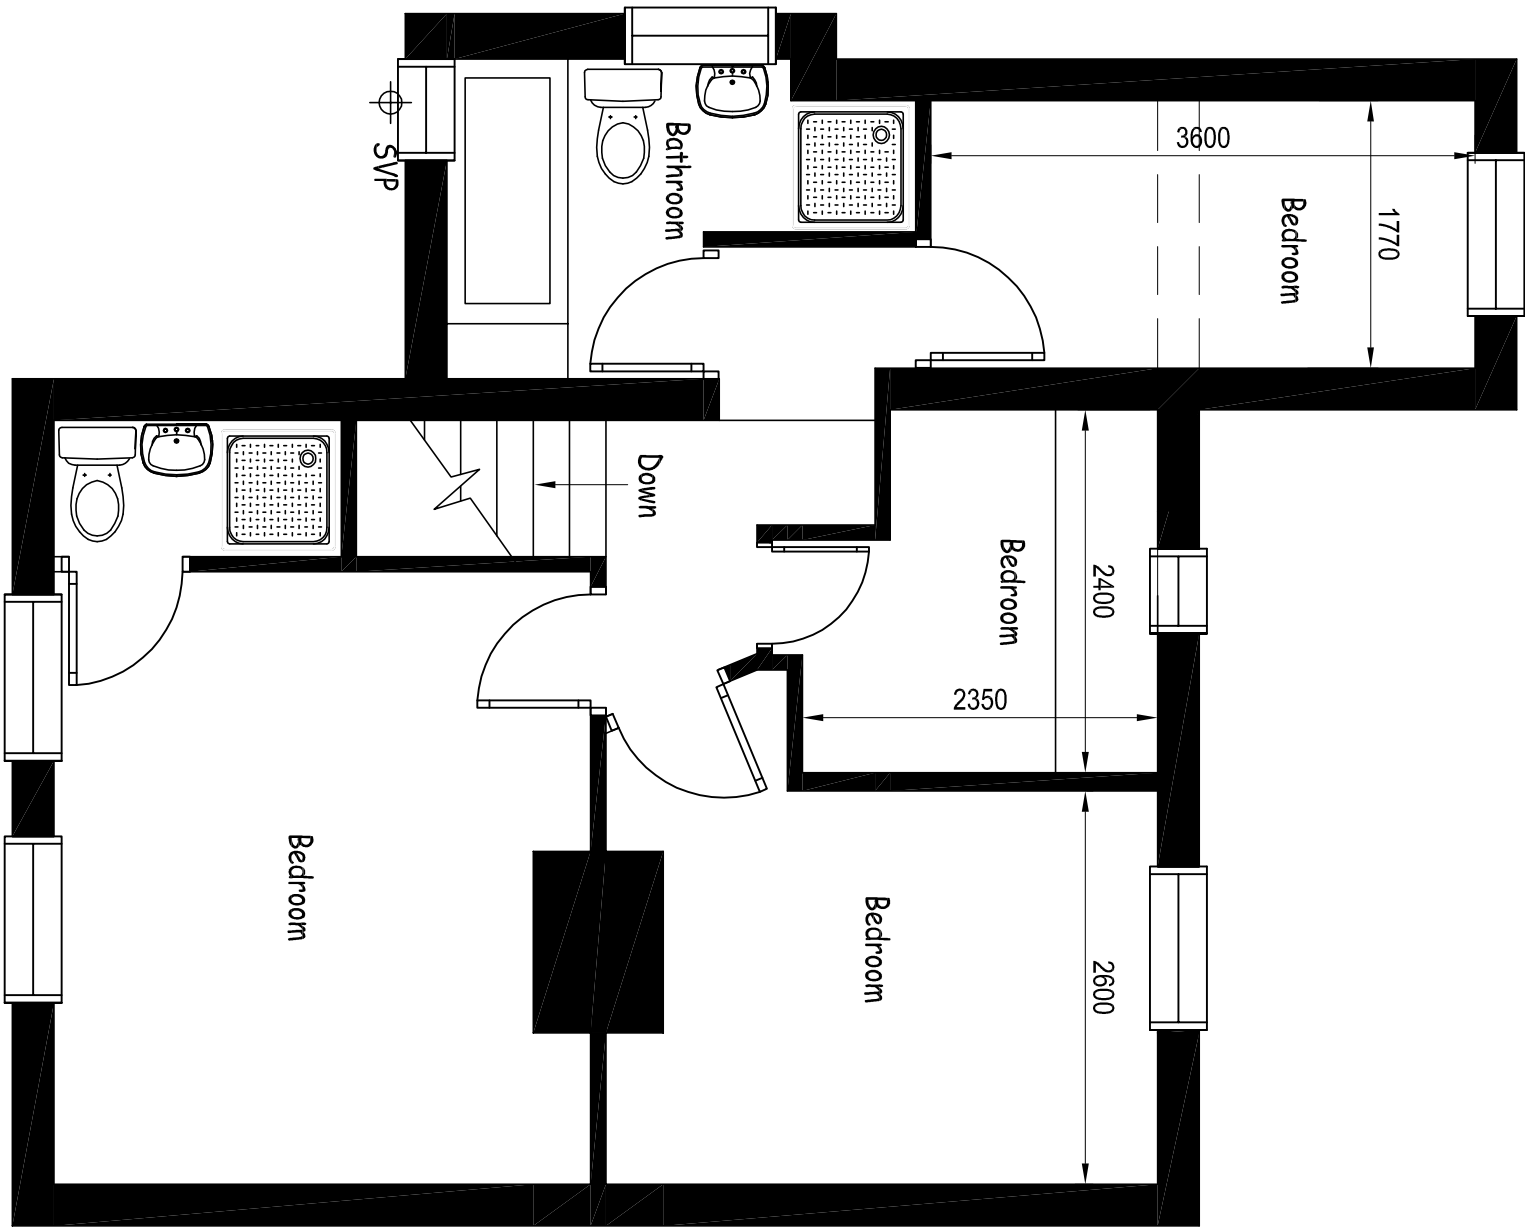

EXISTING GROUND FLOOR PLAN

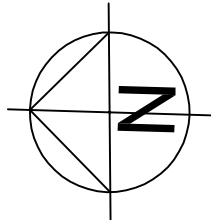

EXISTING FIRST FLOOR PLAN

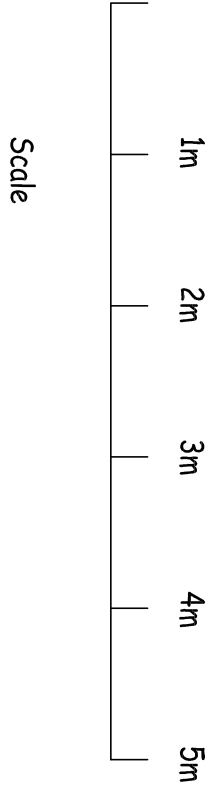

This drawing may be scaled for planning purposes only.
For all other purposes dimensions must be checked on
site and not scaled from the drawing.

Client:	Mr & Mrs Dunaway
Project:	16 St Hermans Road
	Hayling Island, PO11 9NA
Drawing Title:	Existing Plans
Drawn By :	SD
Date:	Mar 12
Drawing No:	ST Hermans-001
	Issue: A
	Scale : 1:50@A2