

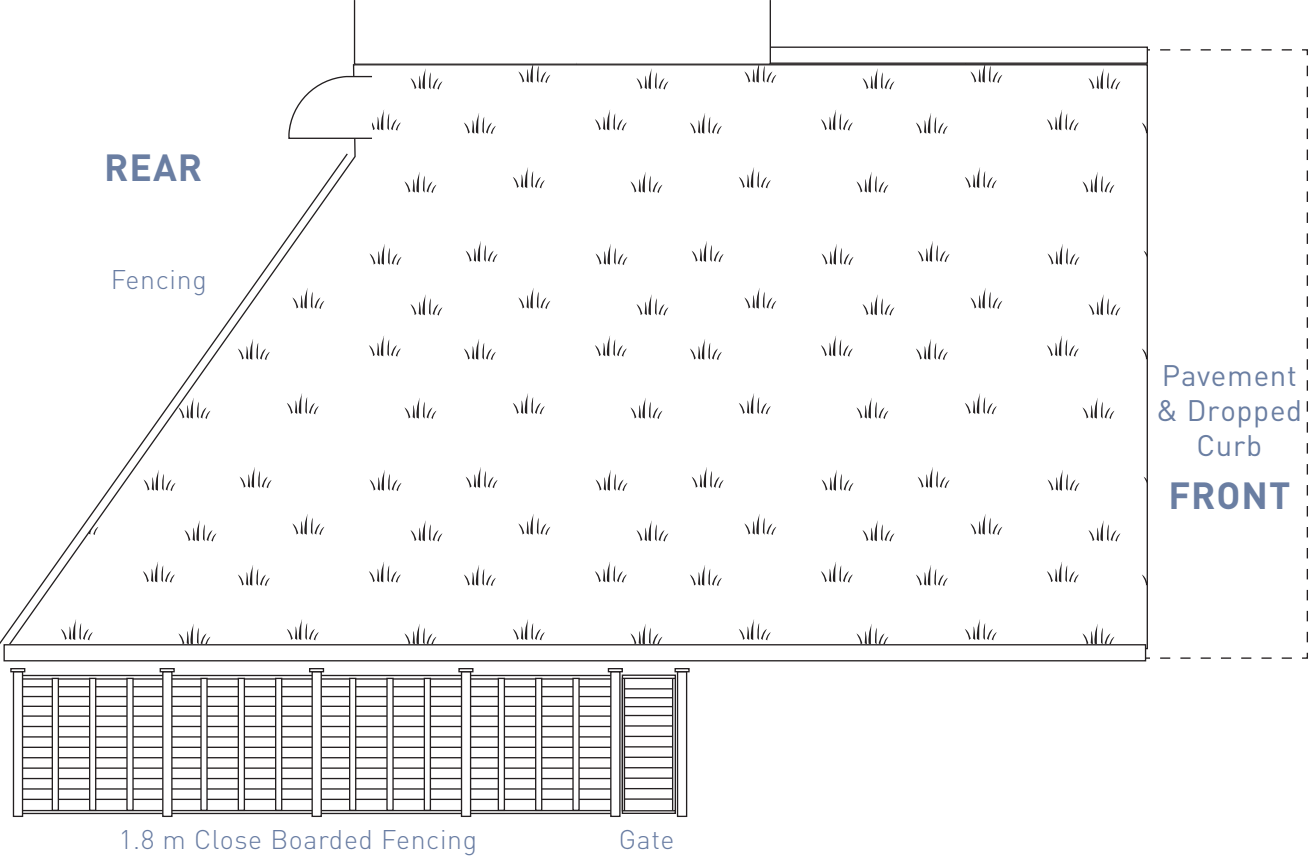



EXISTING

 


PROPOSED

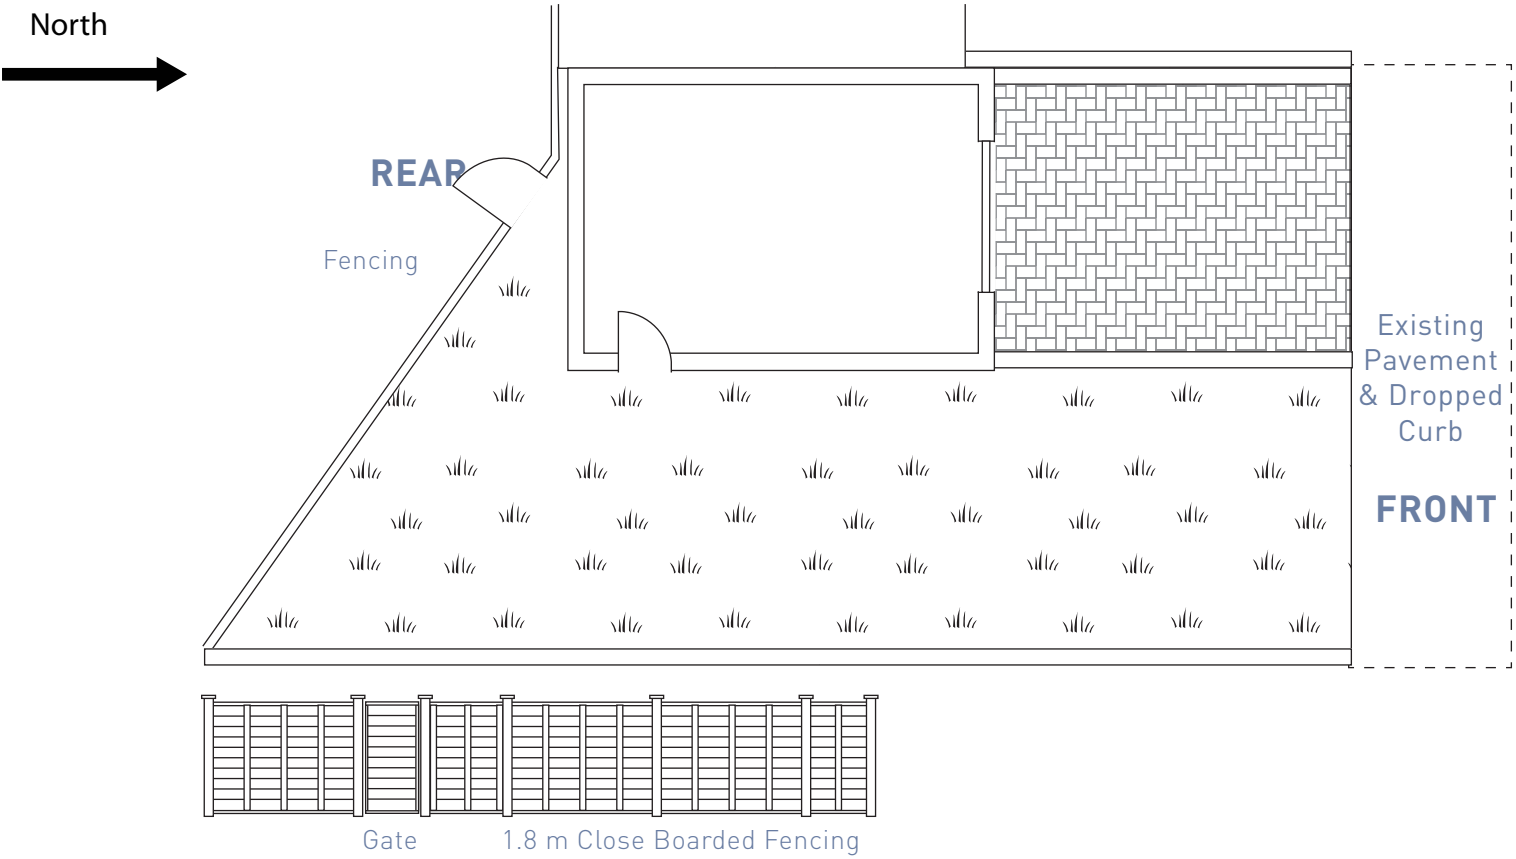


GARAGE

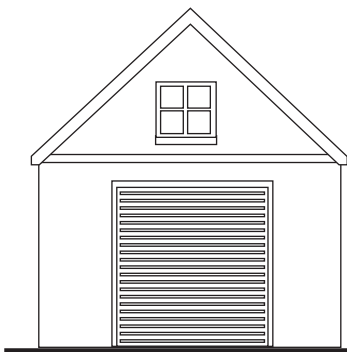


FRONT ELEVATION

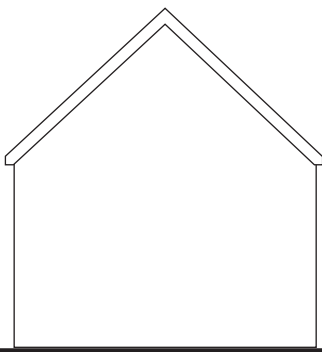


REAR ELEVATION

 

WEST ELEVATIONS

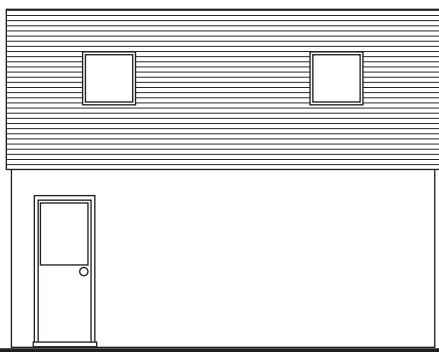

EAST ELEVATIONS

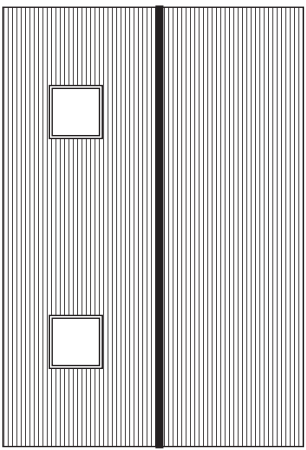

ROOF PLAN

BJC PLANNING
SOLUTIONS

m: 07966 475153 t: 023 9283 2048
e: brendan@bjcplanning.co.uk www.bjcplanning.co.uk




4 Ivydene Gardens PO8 8NP Scale 1:100



EXISTING

PROPOSED


GROUND FLOOR

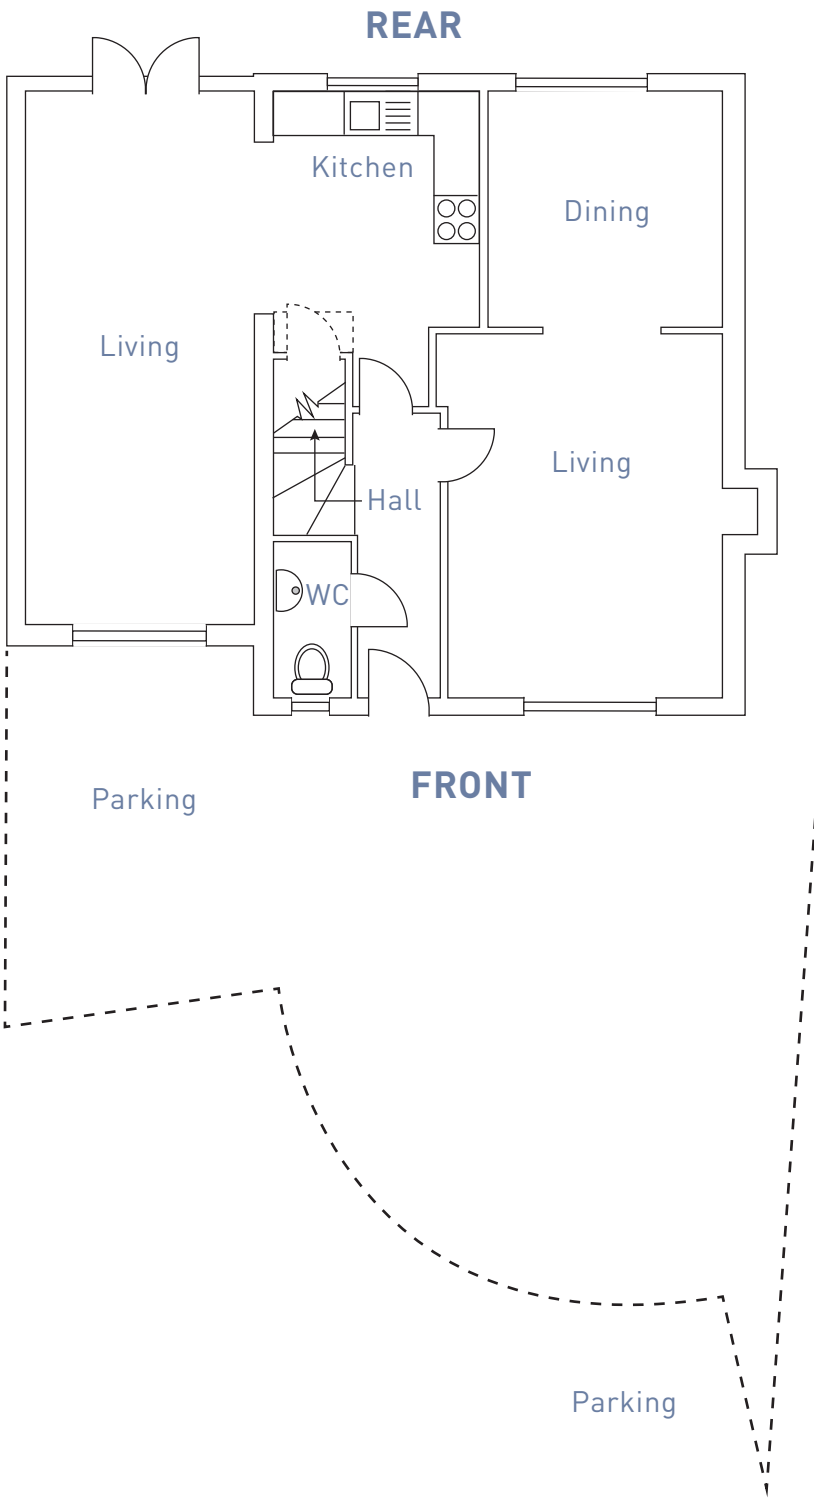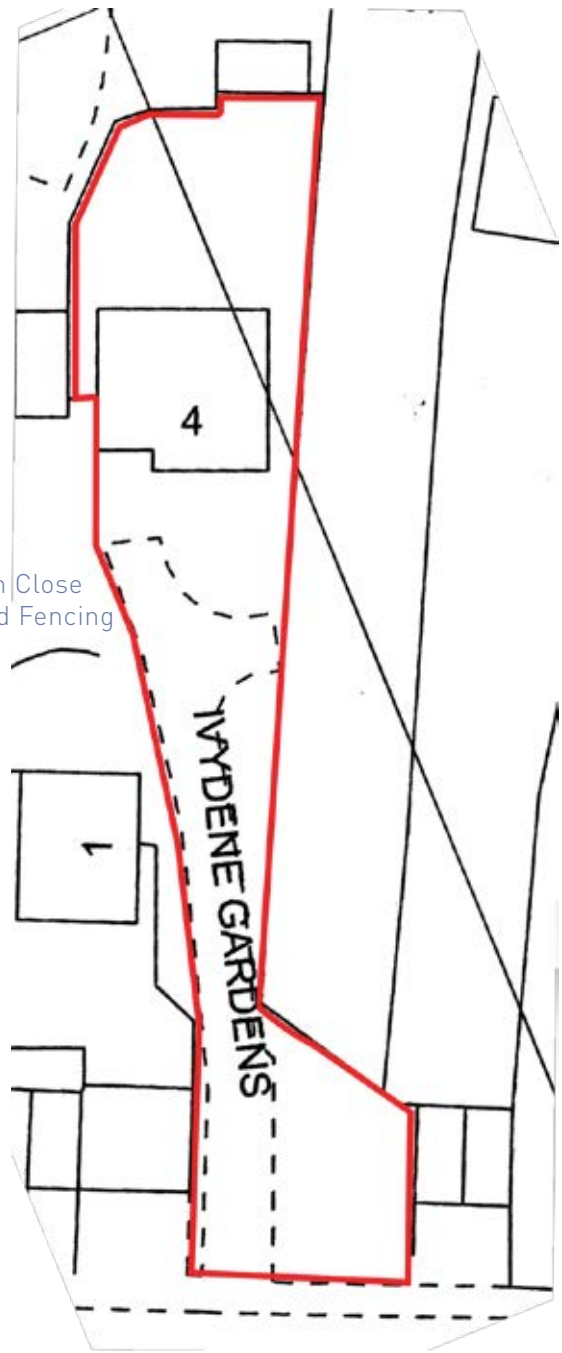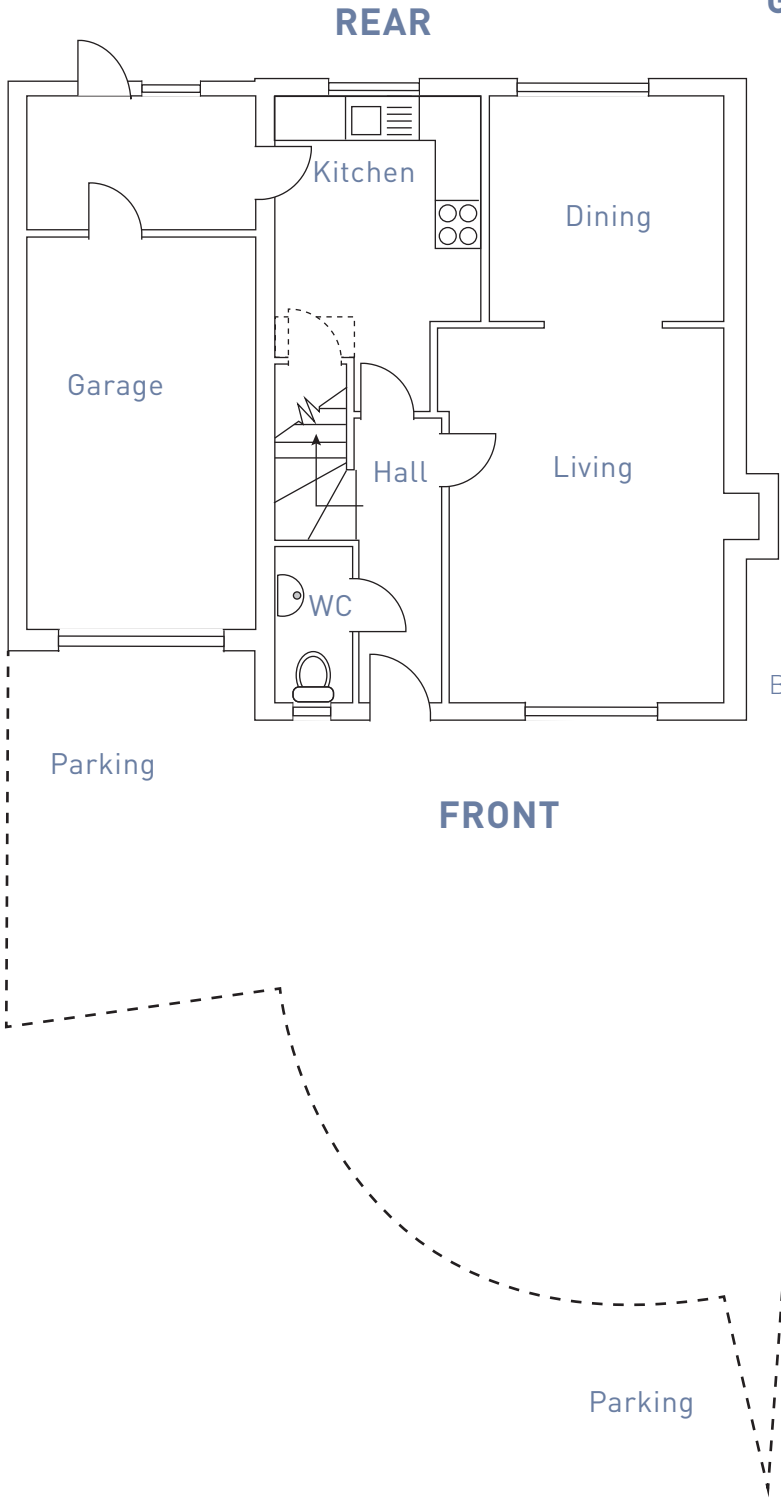

BJC PLANNING SOLUTIONS


m: 07966 475153 t: 023 9283 2048
e: brendan@bjcplanning.co.uk www.bjcplanning.co.uk

4 Ivydene Gardens PO8 8NP	Scale 1:100
---------------------------	-------------

 

EXISTING

FRONT ELEVATION

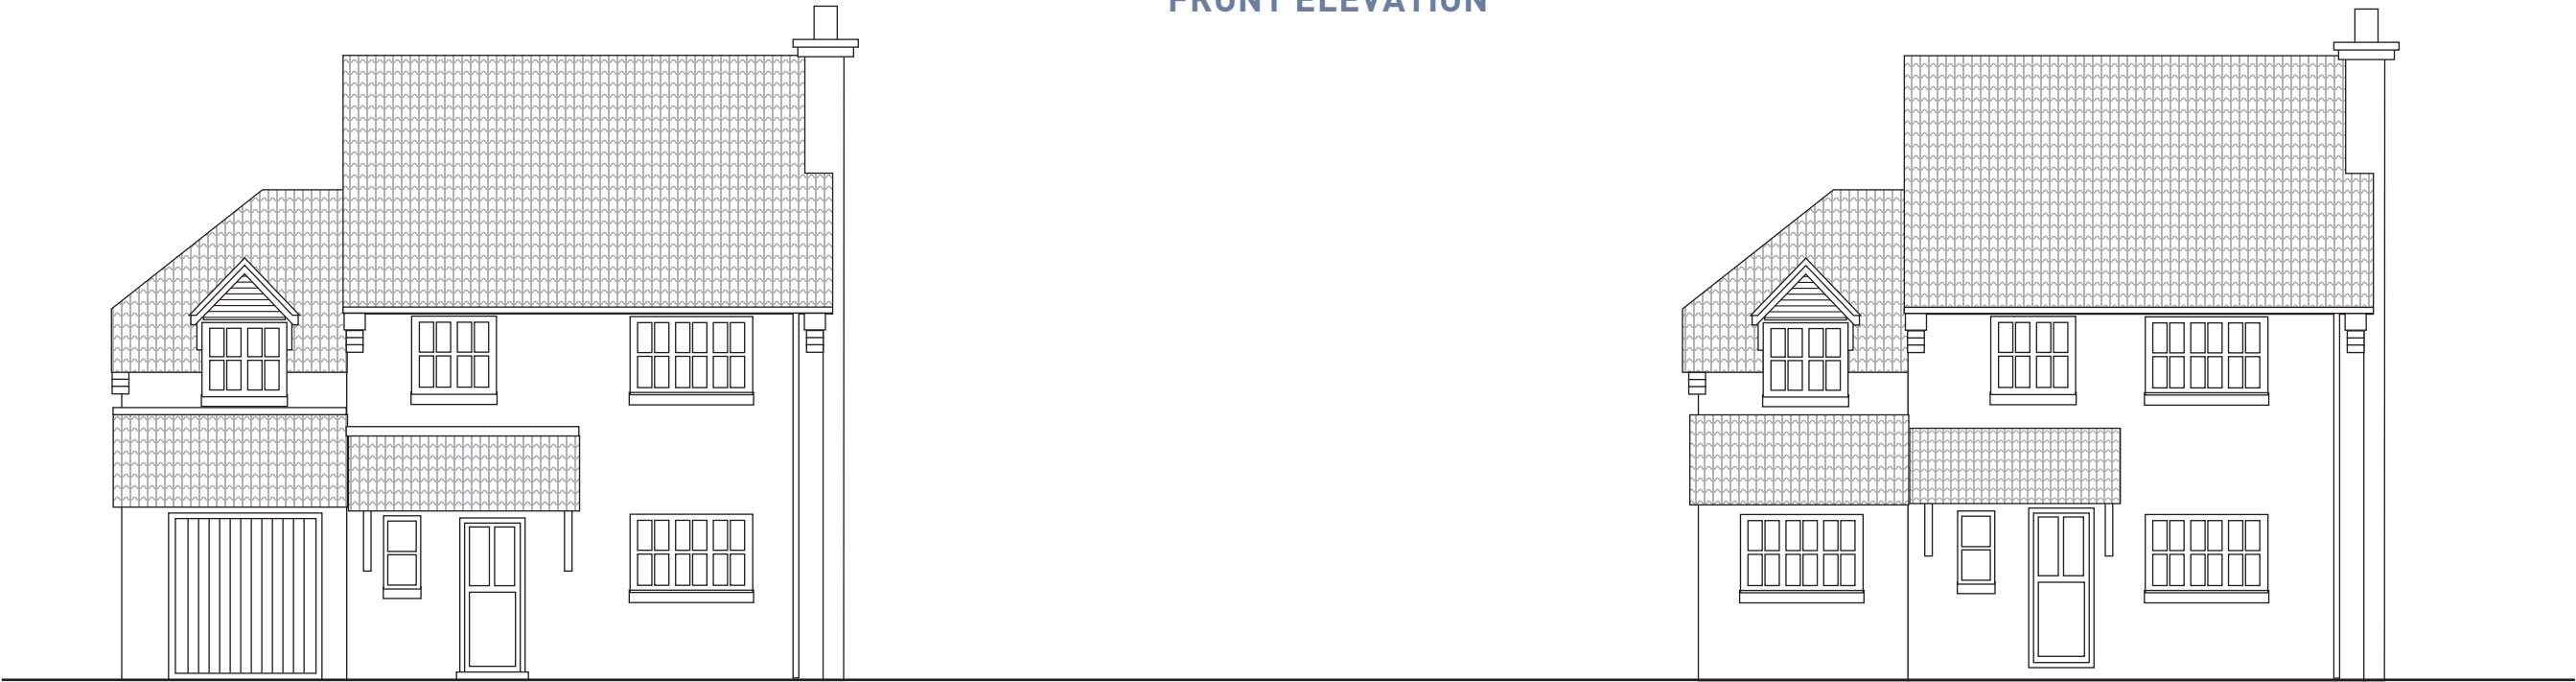

PROPOSED

REAR ELEVATION

