



**PROPOSED ADDITION AND CONSERVATORY.
67, SOUTHWOOD ROAD, HAYLING ISLAND, HANTS.
FOR MR & MRS B. HAMMOND.**

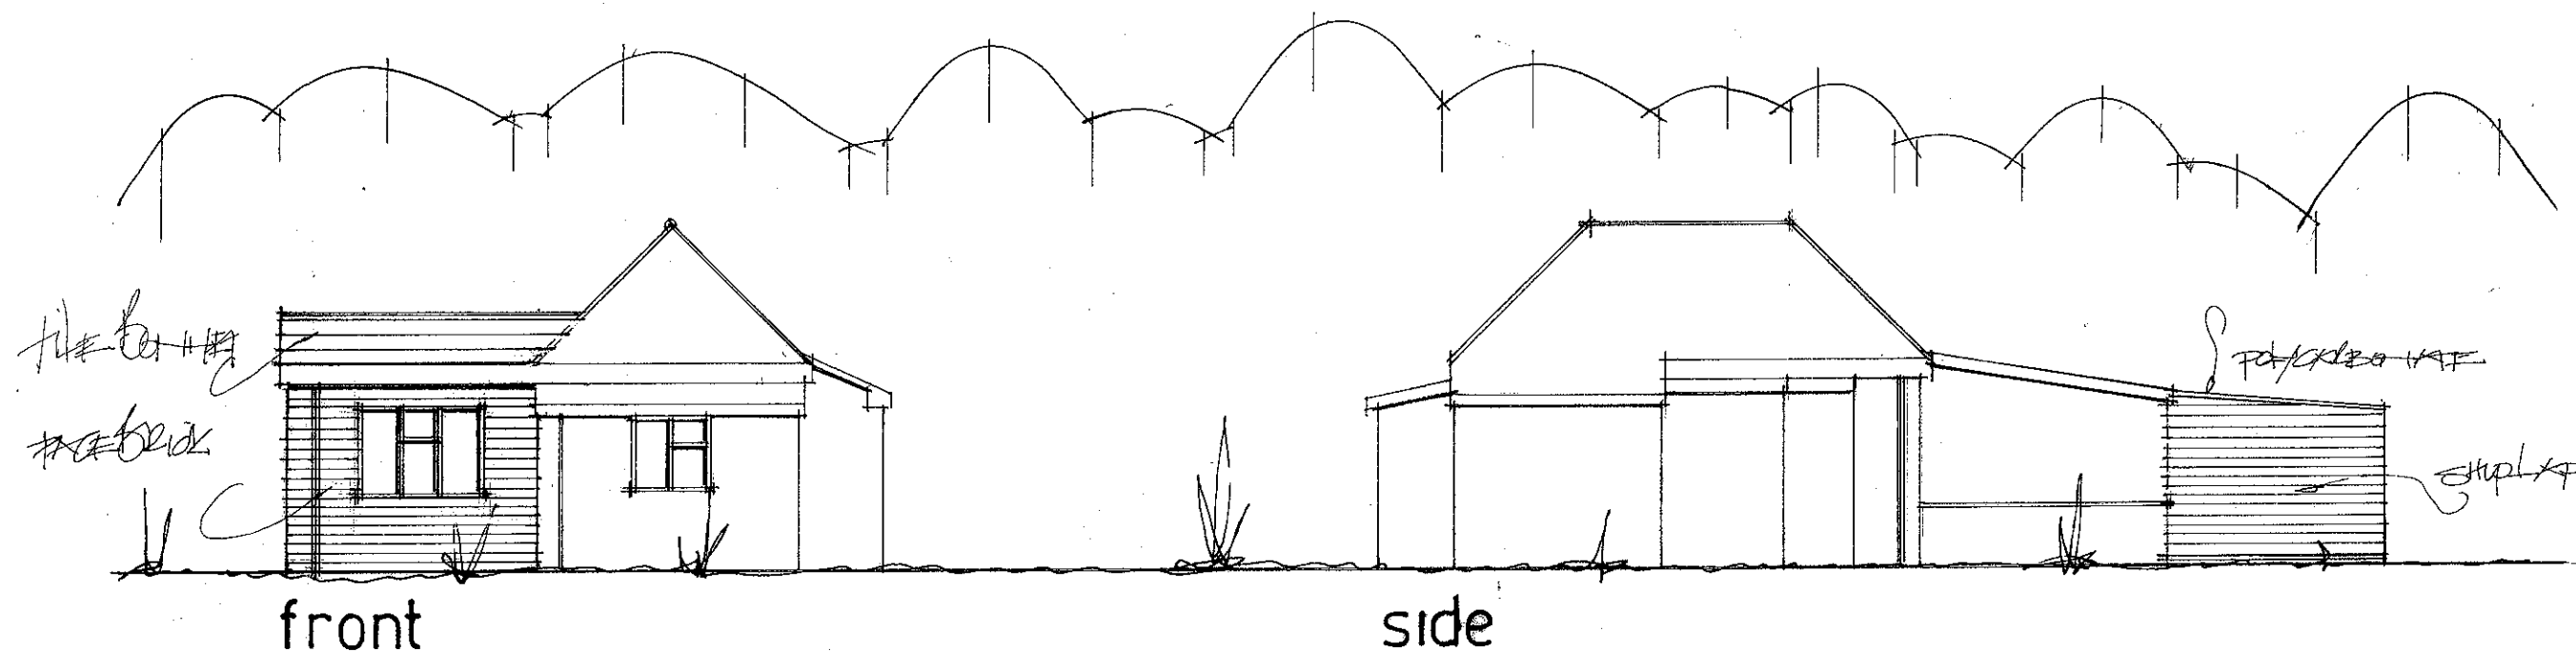

PROPOSED ELEVATIONS

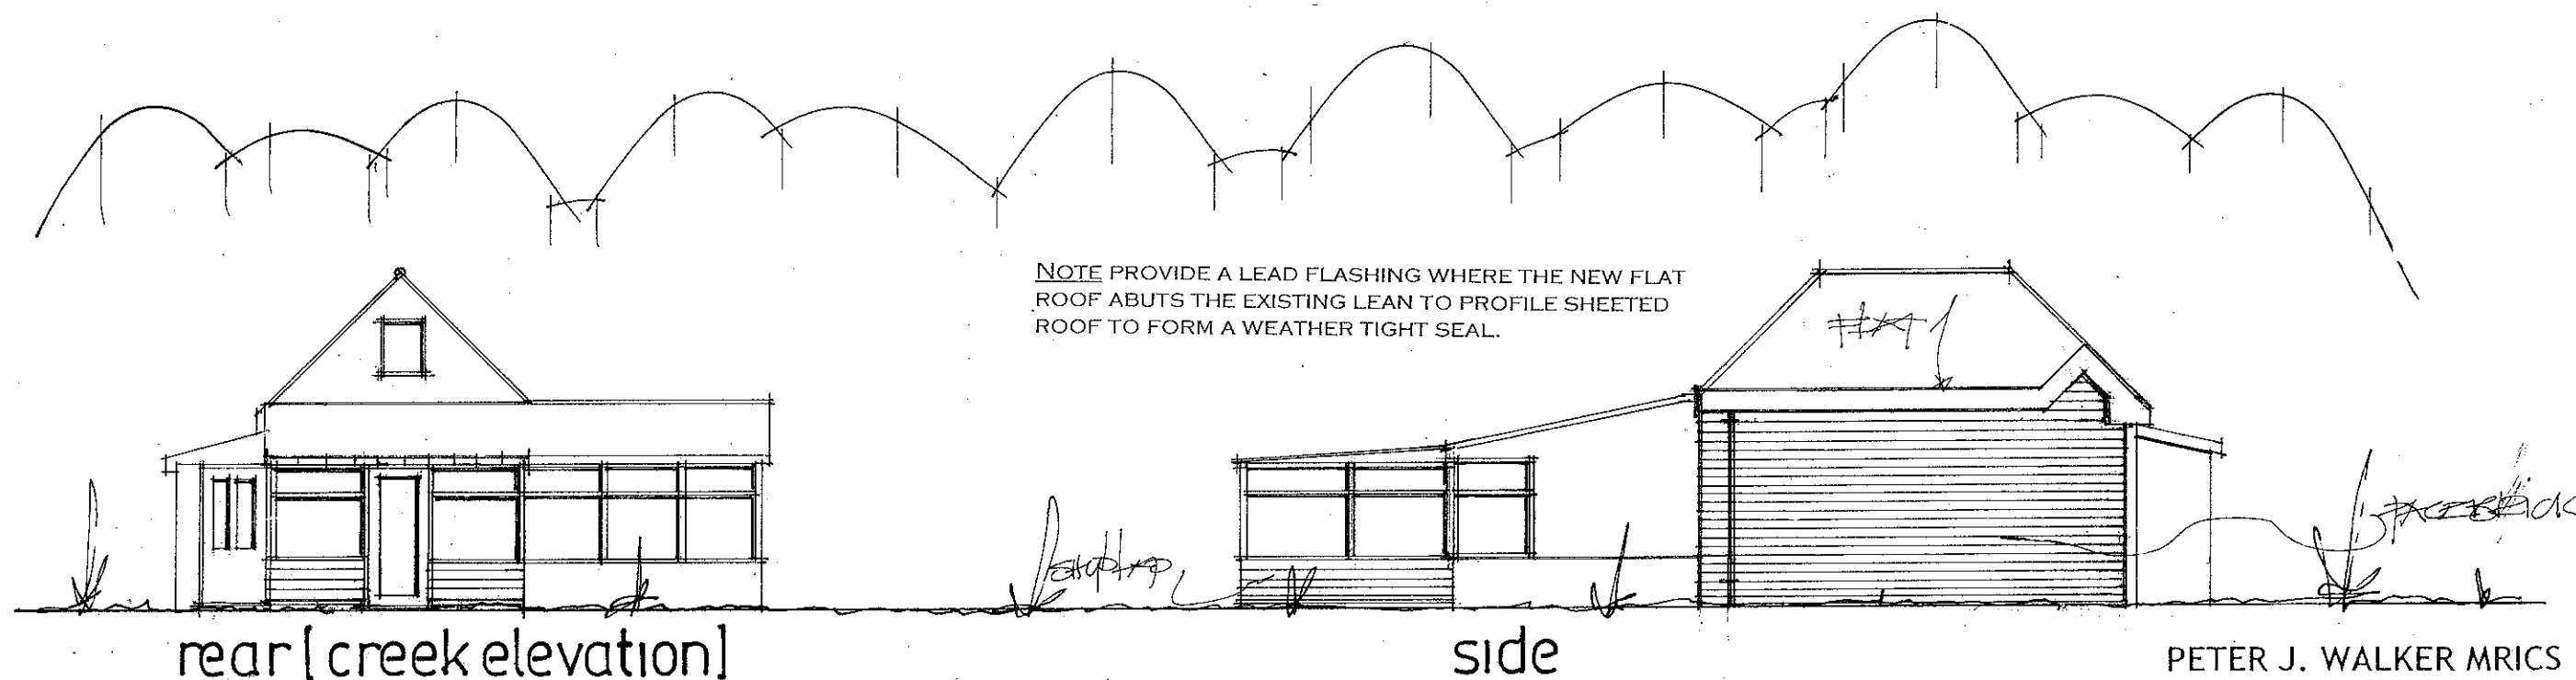

date march 2012
scale 1:100

*August 2012 (amended)
the 80111111 added to
front elevation*

PETER J. WALKER MRICS
CHARTERED SURVEYOR
182 SEAFRONT, HAYLING ISLAND, HANTS
PO11 9 AN

TEL: 02392 467571