



FOR PLANNING PURPOSES

 

1. NOTES

- 1.1. All dimensions must be checked on site with only figured dimensions worked from. Any discrepancies must be reported to the Architect or Engineer immediately. This drawing is copyright.
- 1.2 This drawing is prepared to scale although the limitations of the printing process mean only figured dimensions should be used.

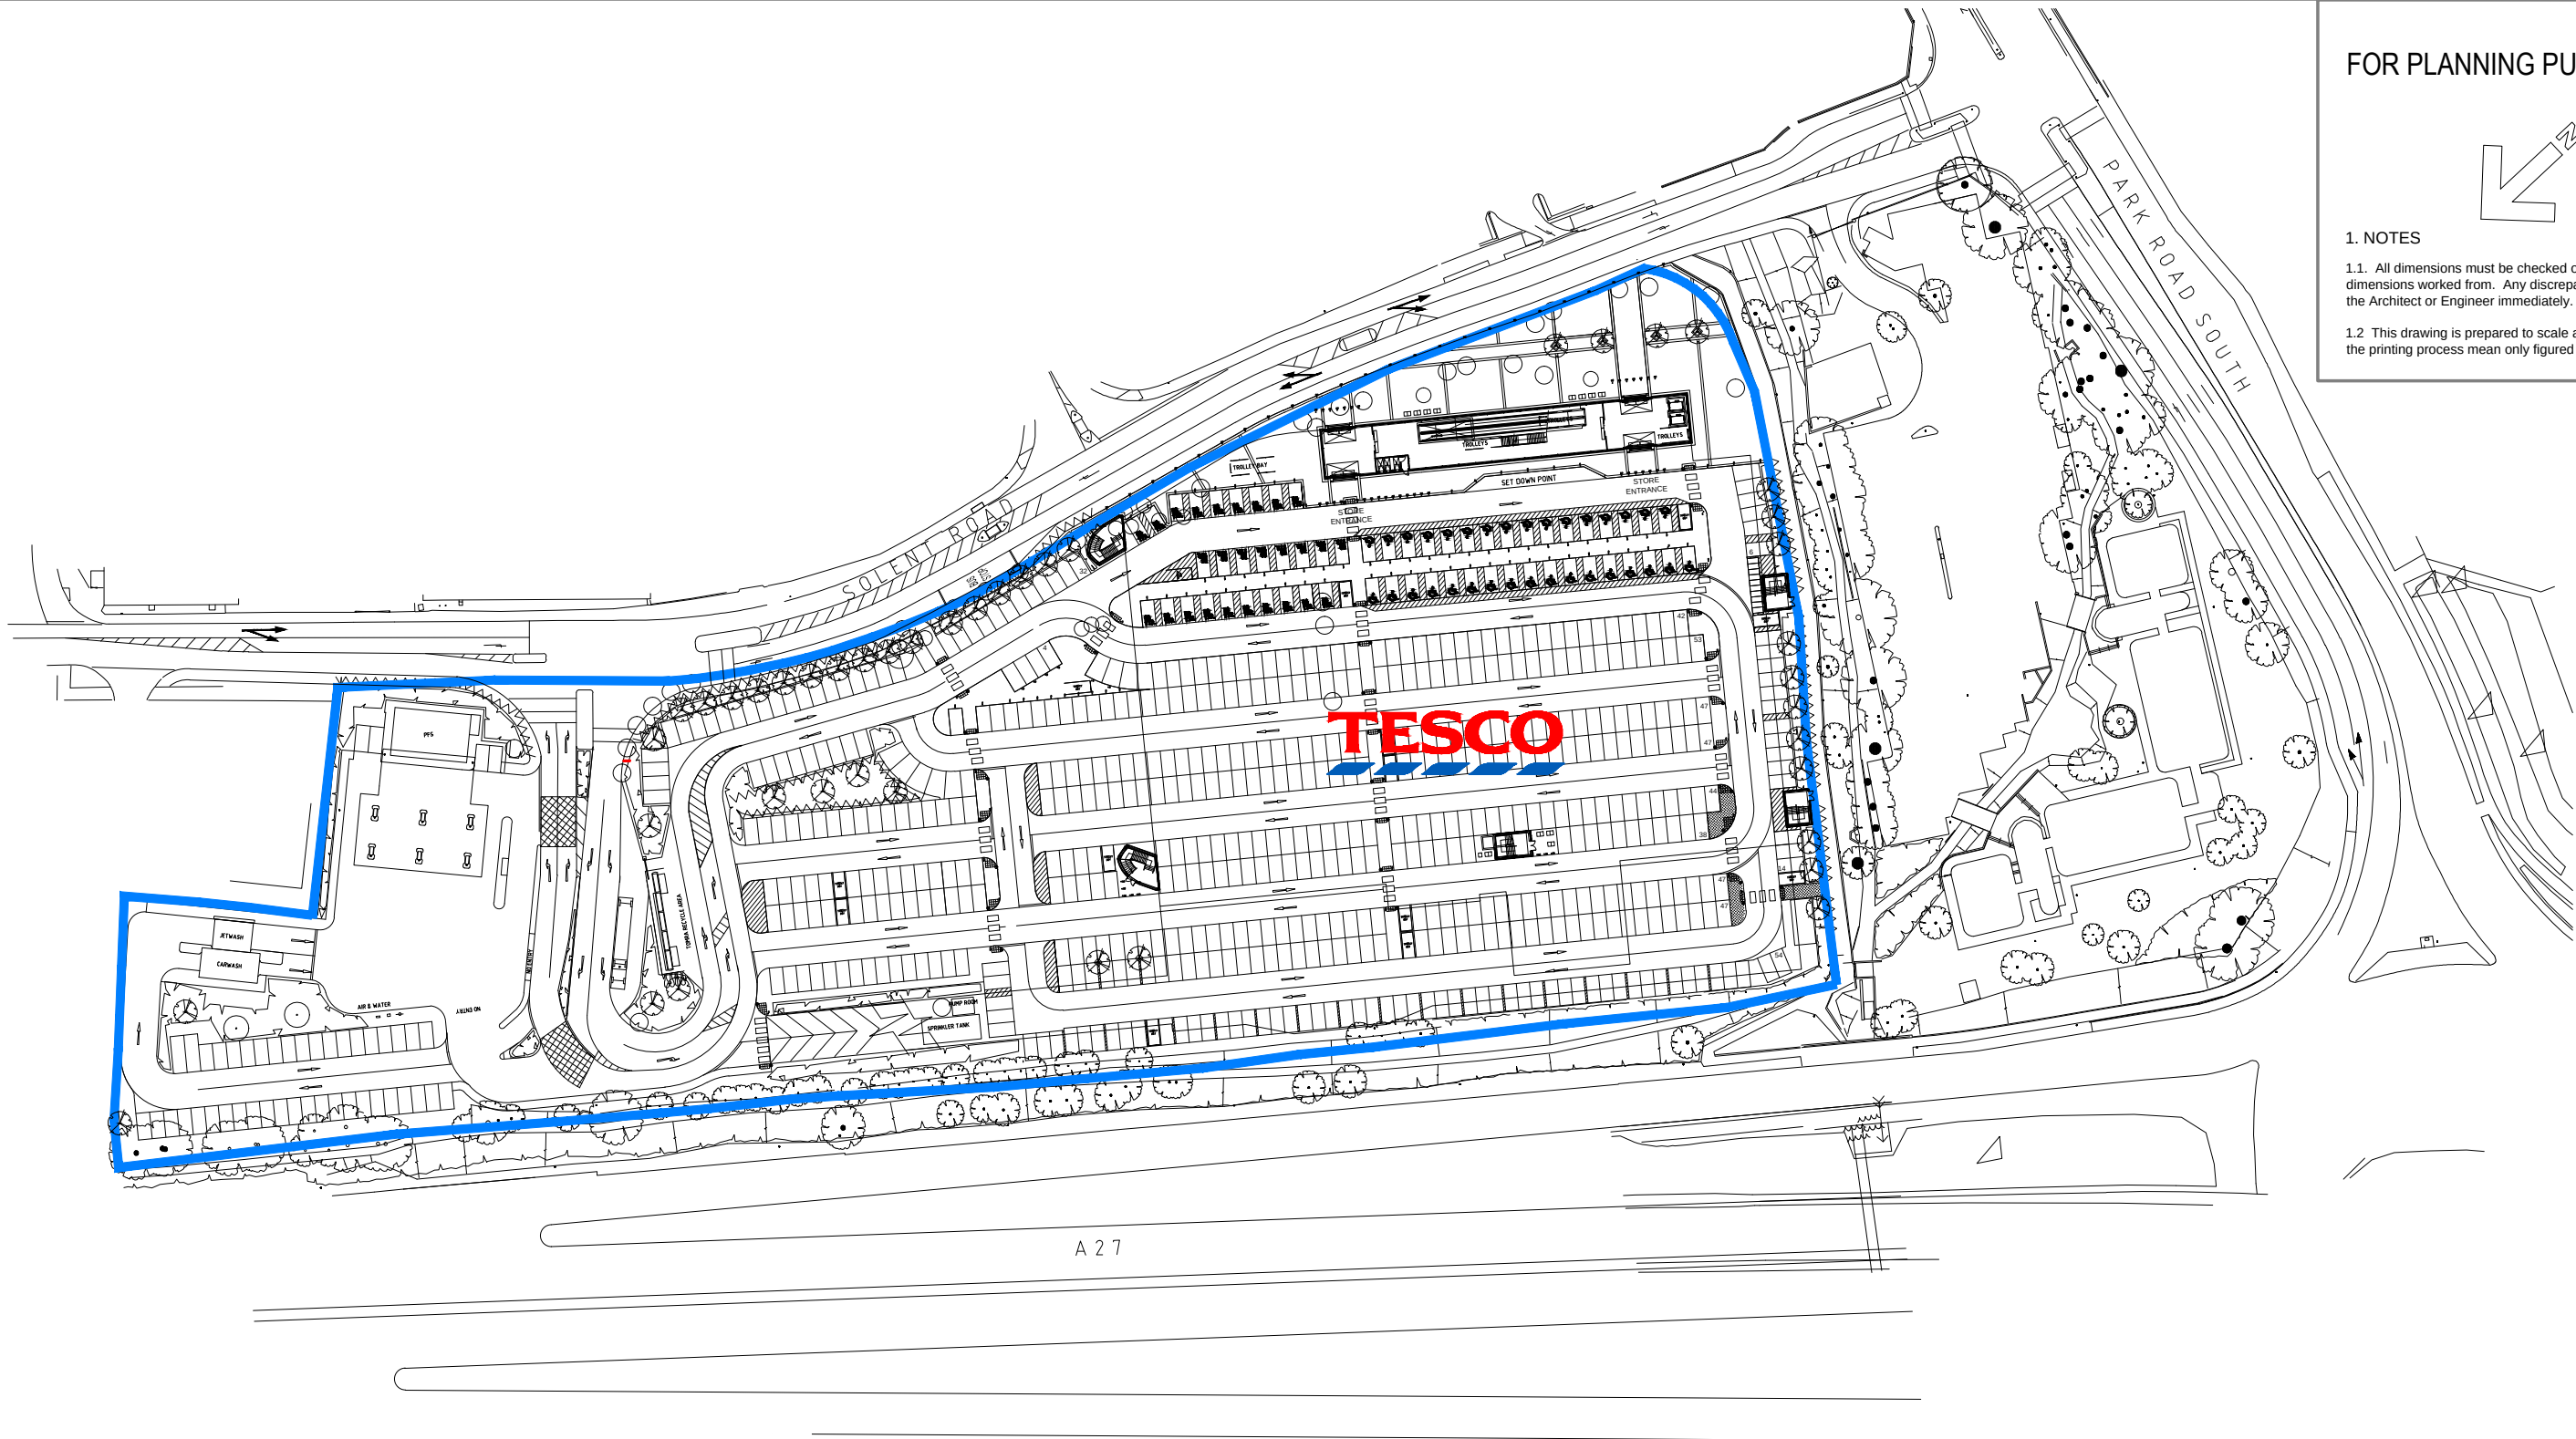

0 25 50 75 100 125
METRES

Ordnance Survey, (c) Crown Copyright 2011. All rights reserved. Licence number 100020449

Revision:
-

Description:
PROPOSED CLICK & COLLECT
TESCO STORE No. 6002,
HAVENT, HAMPSHIRE, PO9 1TR

EXISTING SITE PLAN

Client: **TESCO**

Scale: 1:1250@A3	Date: July 2012	Drawn By: MRL
CAD file name: M:\2026\2026-P\2026(6002) P10		Checked By: DNF

© bmd ARCHITECTS 2012

bmd
ARCHITECTS
Tel. 020 7357 6885 Fax. 020 7357 6887 E-Mail. mail@bmdarchitects.co.uk

CHARTERED ARCHITECTS
5 MAIDSTONE BUILDINGS MEWS
72-76 BOROUGH HIGH STREET
LONDON SE1 1GN

Drawing Number: **2026(6002)/P/09** Rev.: -