


KEY

- Site boundary
- Indicative Planting
- Glazed Roof
- Concrete tile
- Flat Felt Roof
- Construction over
- Existing Construction

NOTES

1. Boundary positions and neighbouring buildings based on OS drawing.

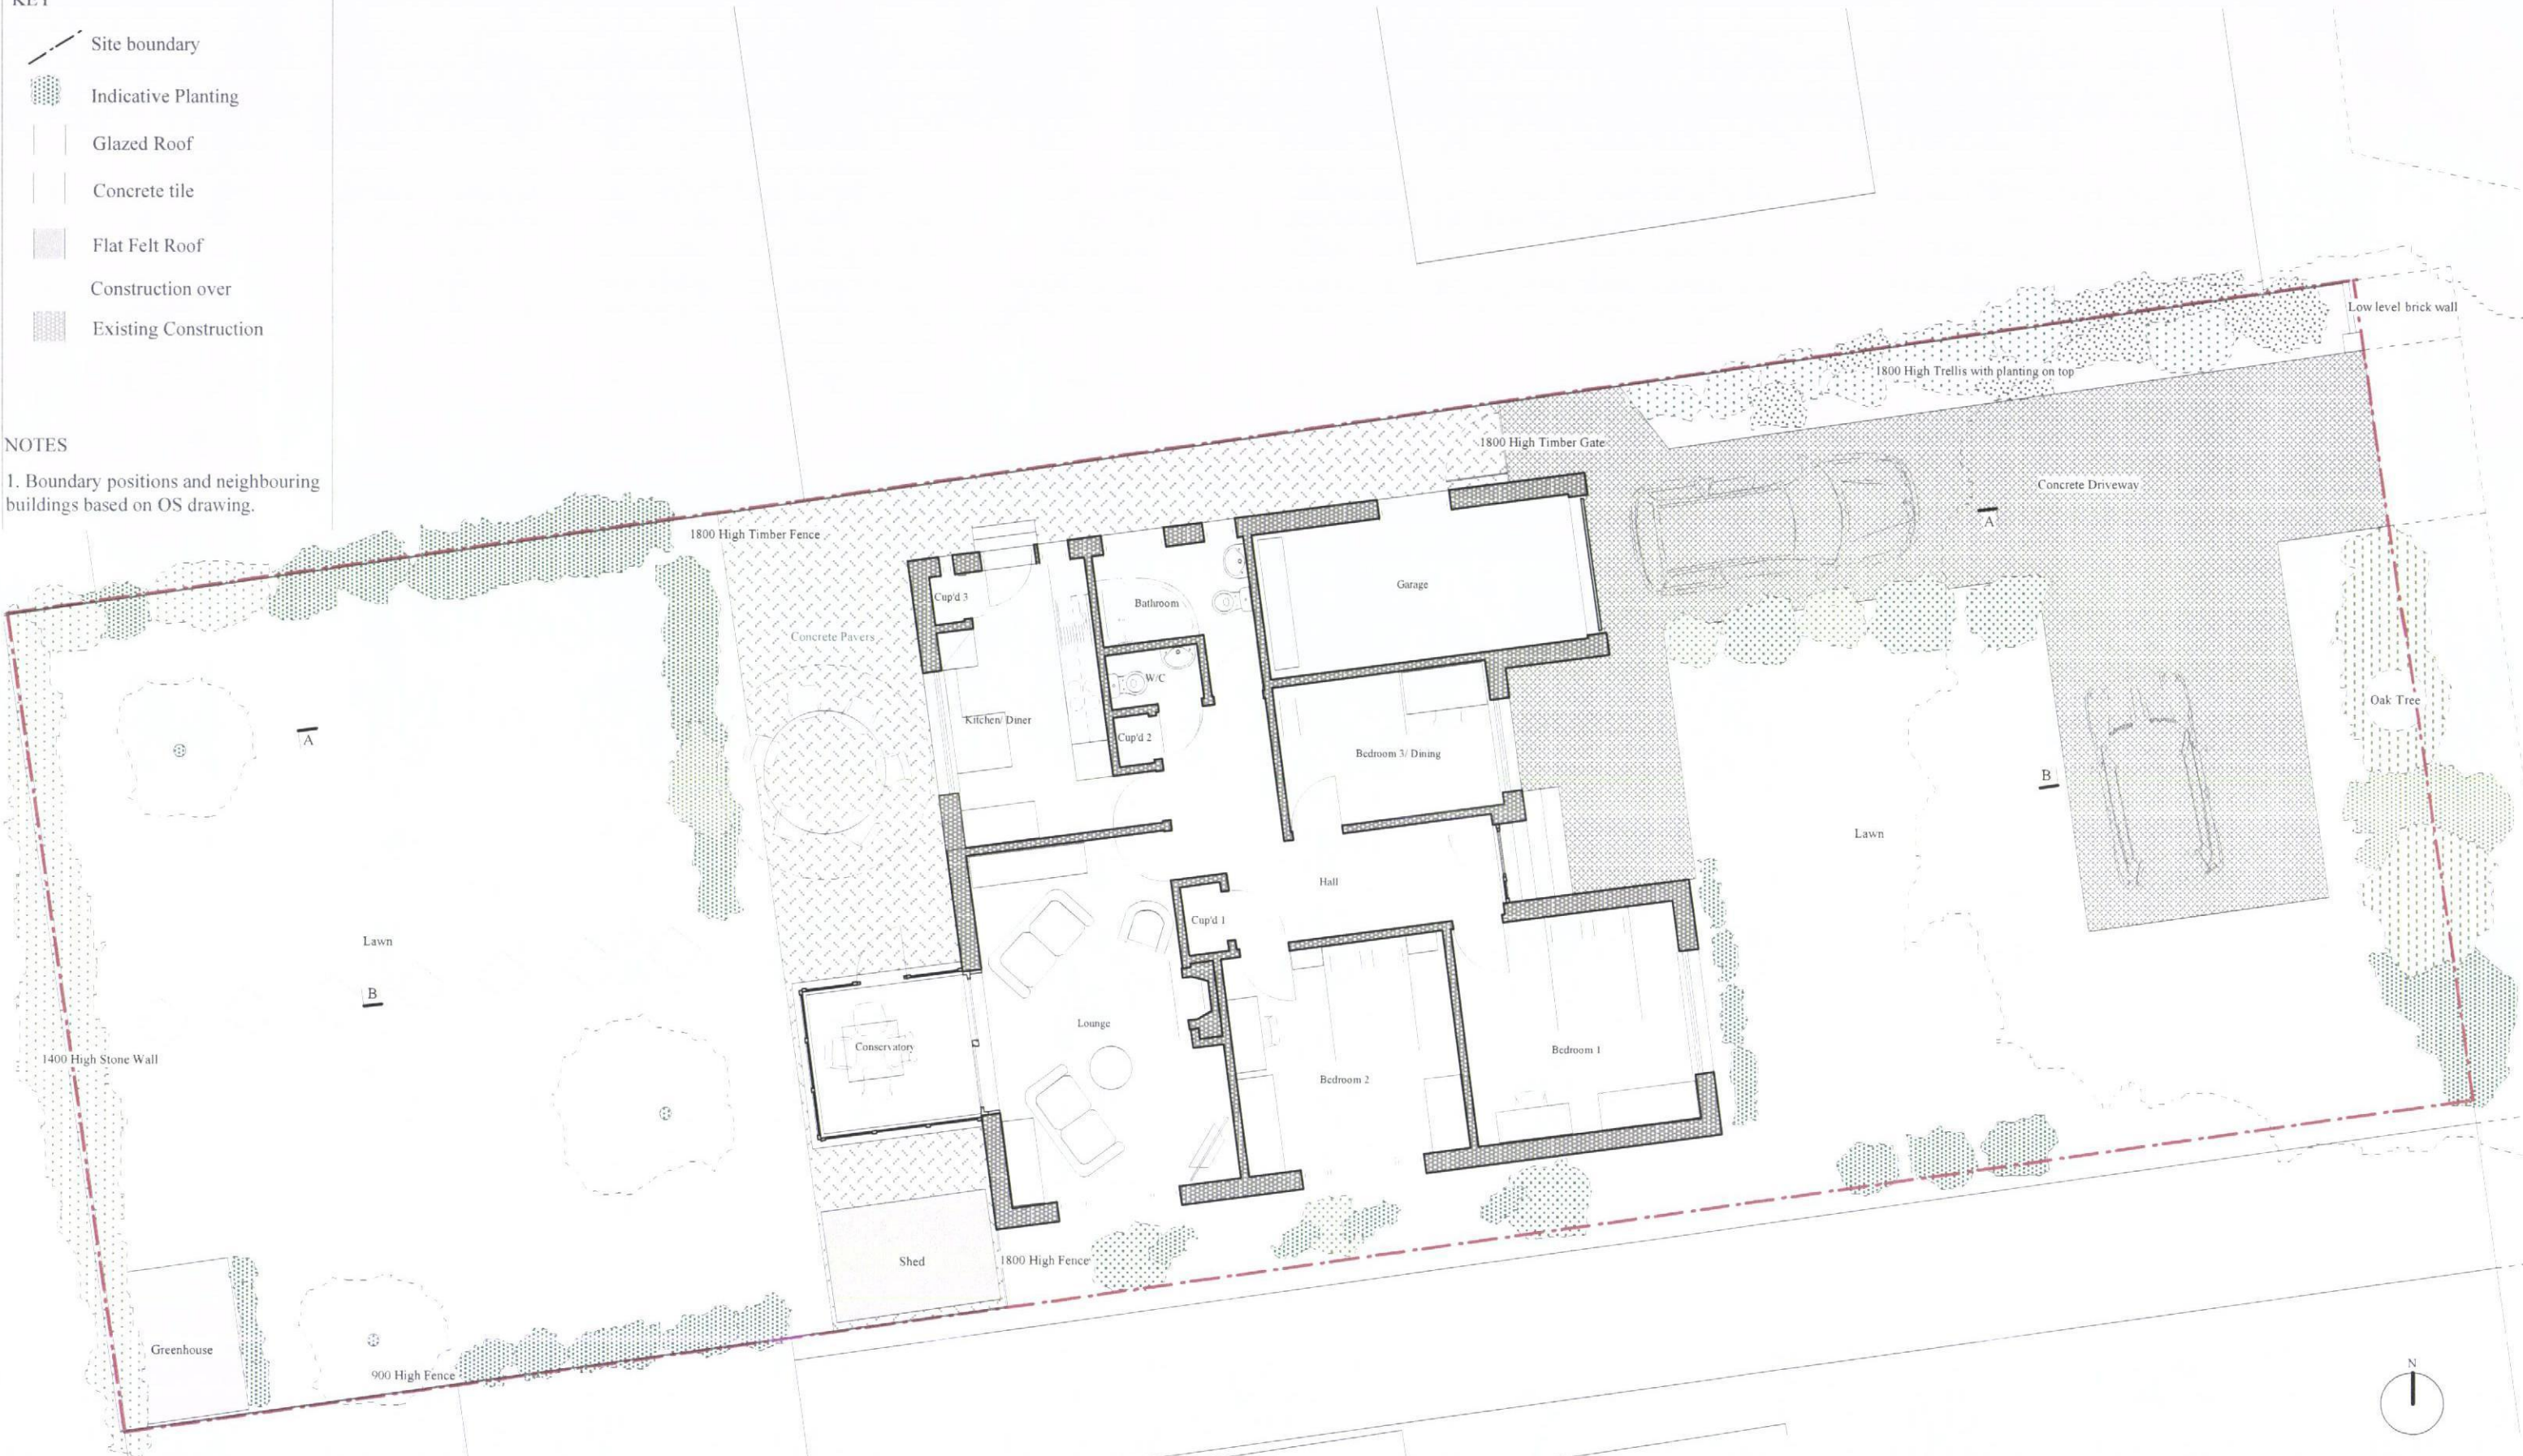

HAVANT BOROUGH COUNCIL
20 JUN 2013
RECEIVED

GROUND FLOOR PLAN AS EXISTING ALTERATIONS AND EXTENSION TO 45 HOLLYBANK LANE, EMSWORTH		
Drawing No. 102		June 2013
Scale 1:100		
Rev	Description	Date
A	Preliminary	13/06/13