


NOTES




Lamp 250W SON-T
Mounting height approx 5.5m

Floodlights controlled by
timedlock and overriding
photocell sensor

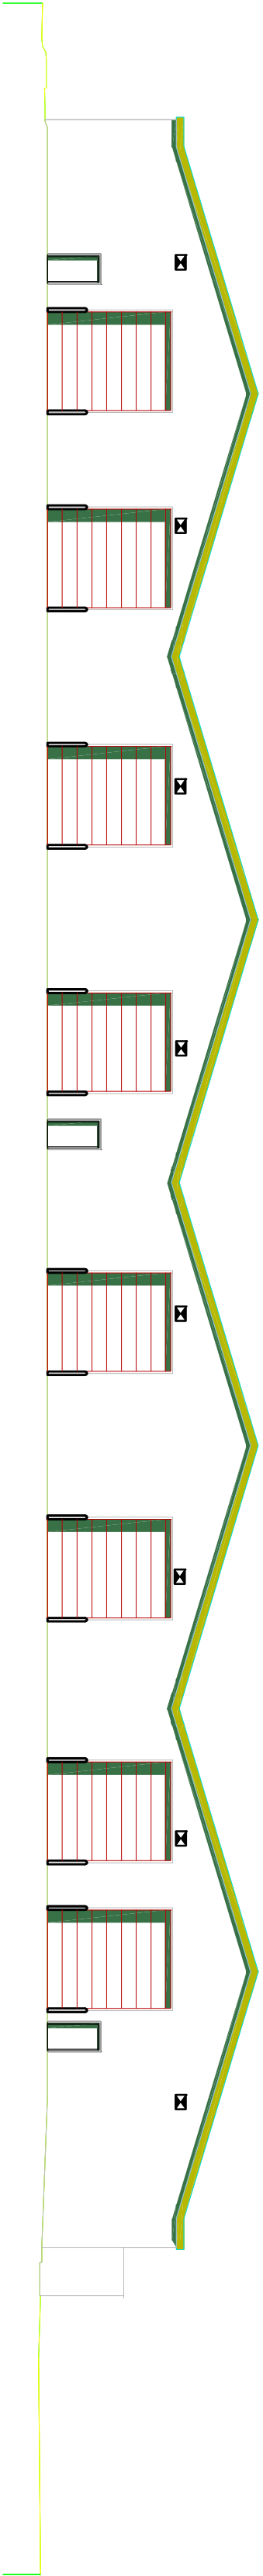

NORTH ELEVATION

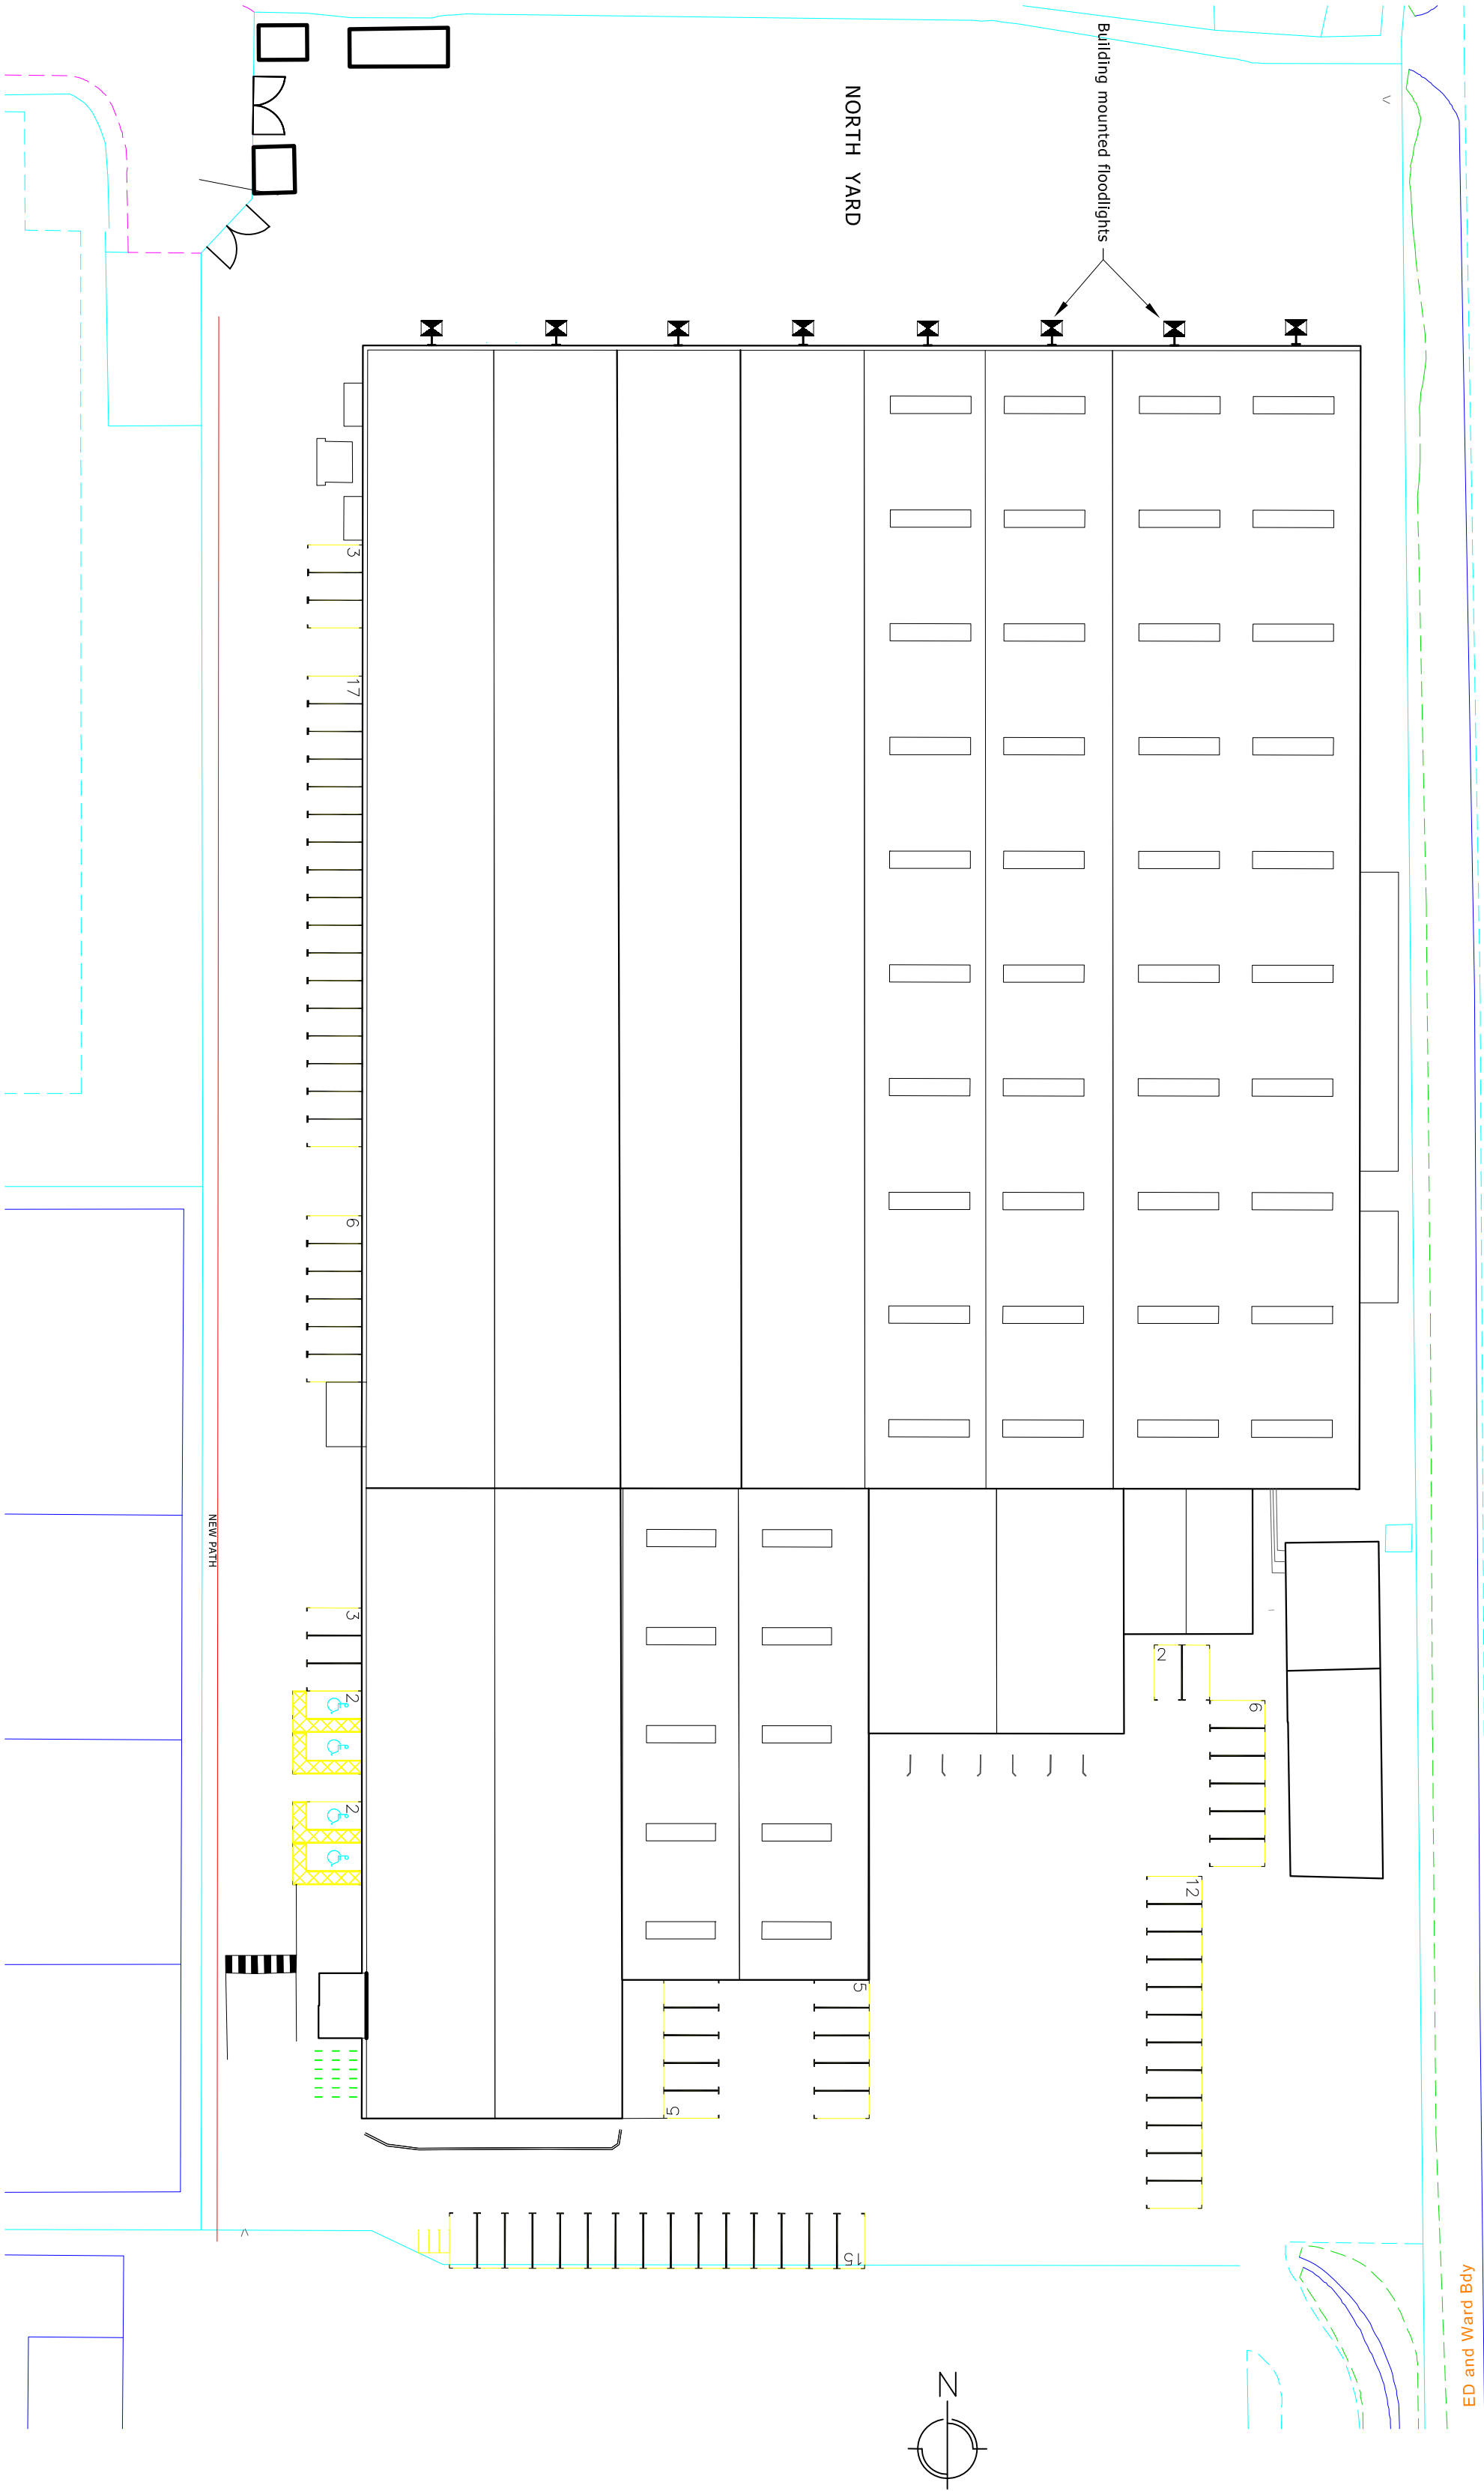

SITE PLAN

Wensley Consulting Southern Ltd MULBERRY HOUSE 3 DEADMANS LANE GREENHAM, NEWBURY BERKSHIRE RG19 8XS tel: 01635 552557 email: frank@wensleycs.co.uk				Client		Geoffrey Osborne/ Taurus developments	
Drawing Title				Project		Stanbridge Road Havant	
Revision				REVISION		AMENDMENT	DATE
Project No.				Drawing No.		Revision	
1214				WCS-1214-E-01		0	