




Existing elevations at 1 Bedford Close,
Warblington, Havant, Hants.
Scale 1:100

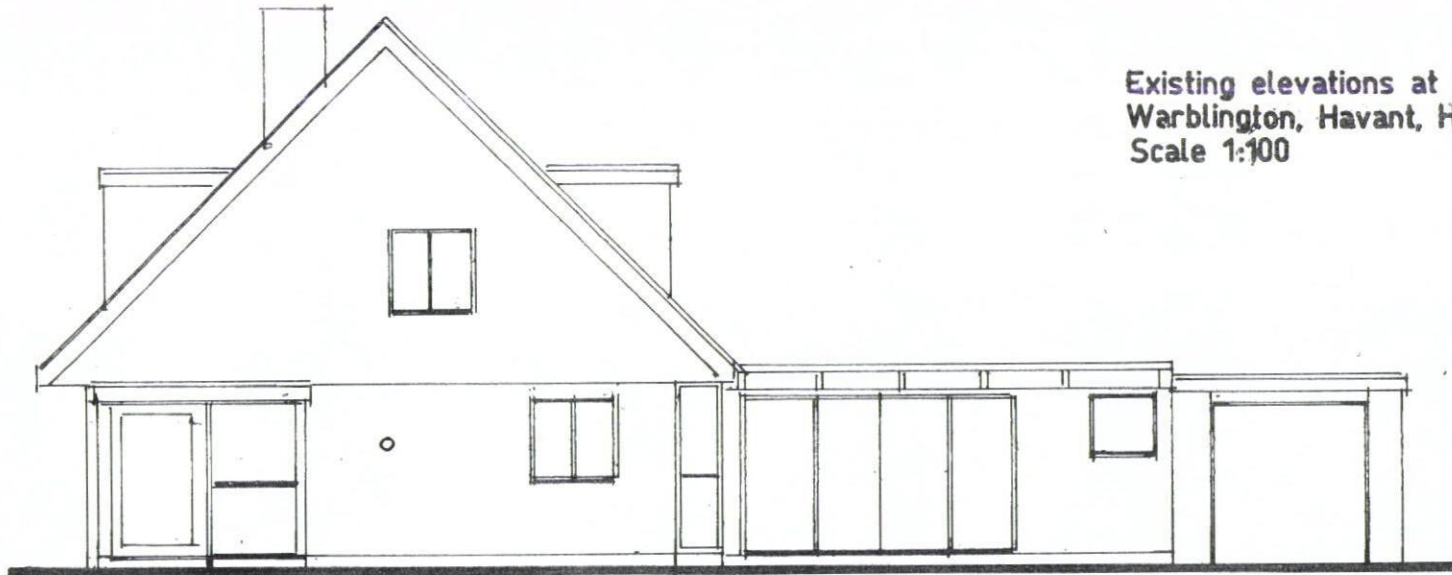

South Elevation.

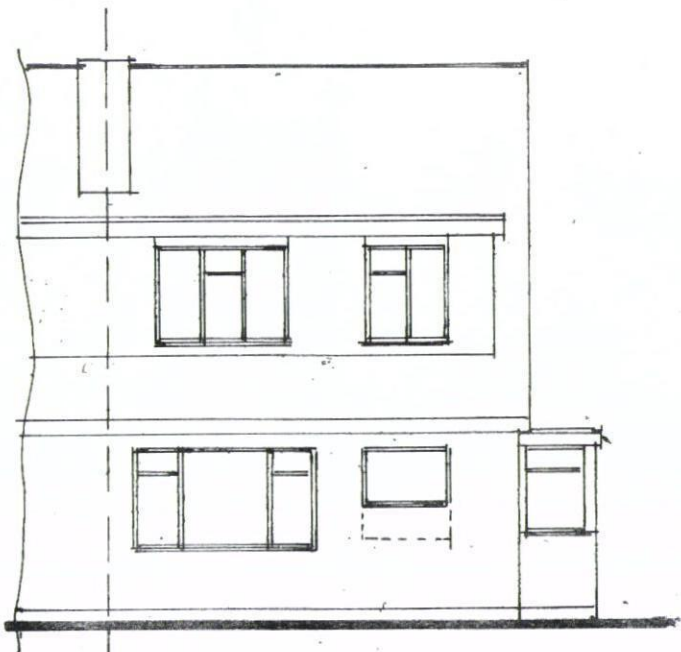

West Elevation.

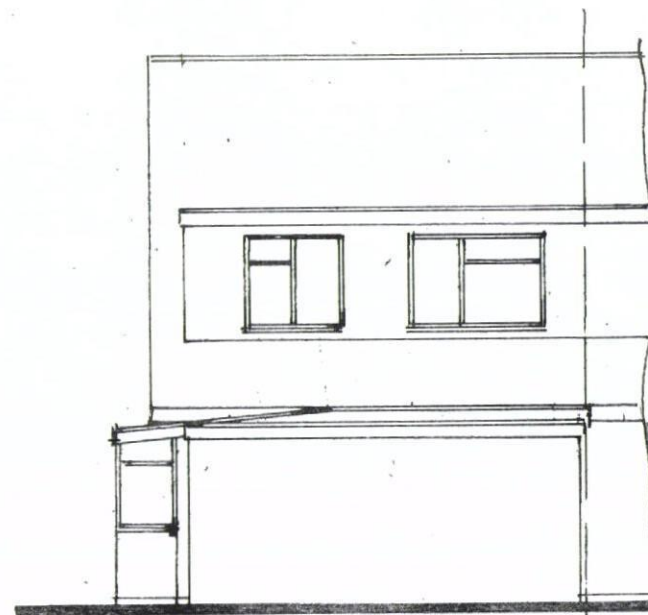

East Elevation.

HAVANT BOROUGH
COUNCIL
17 DEC 2012
RECEIVED